
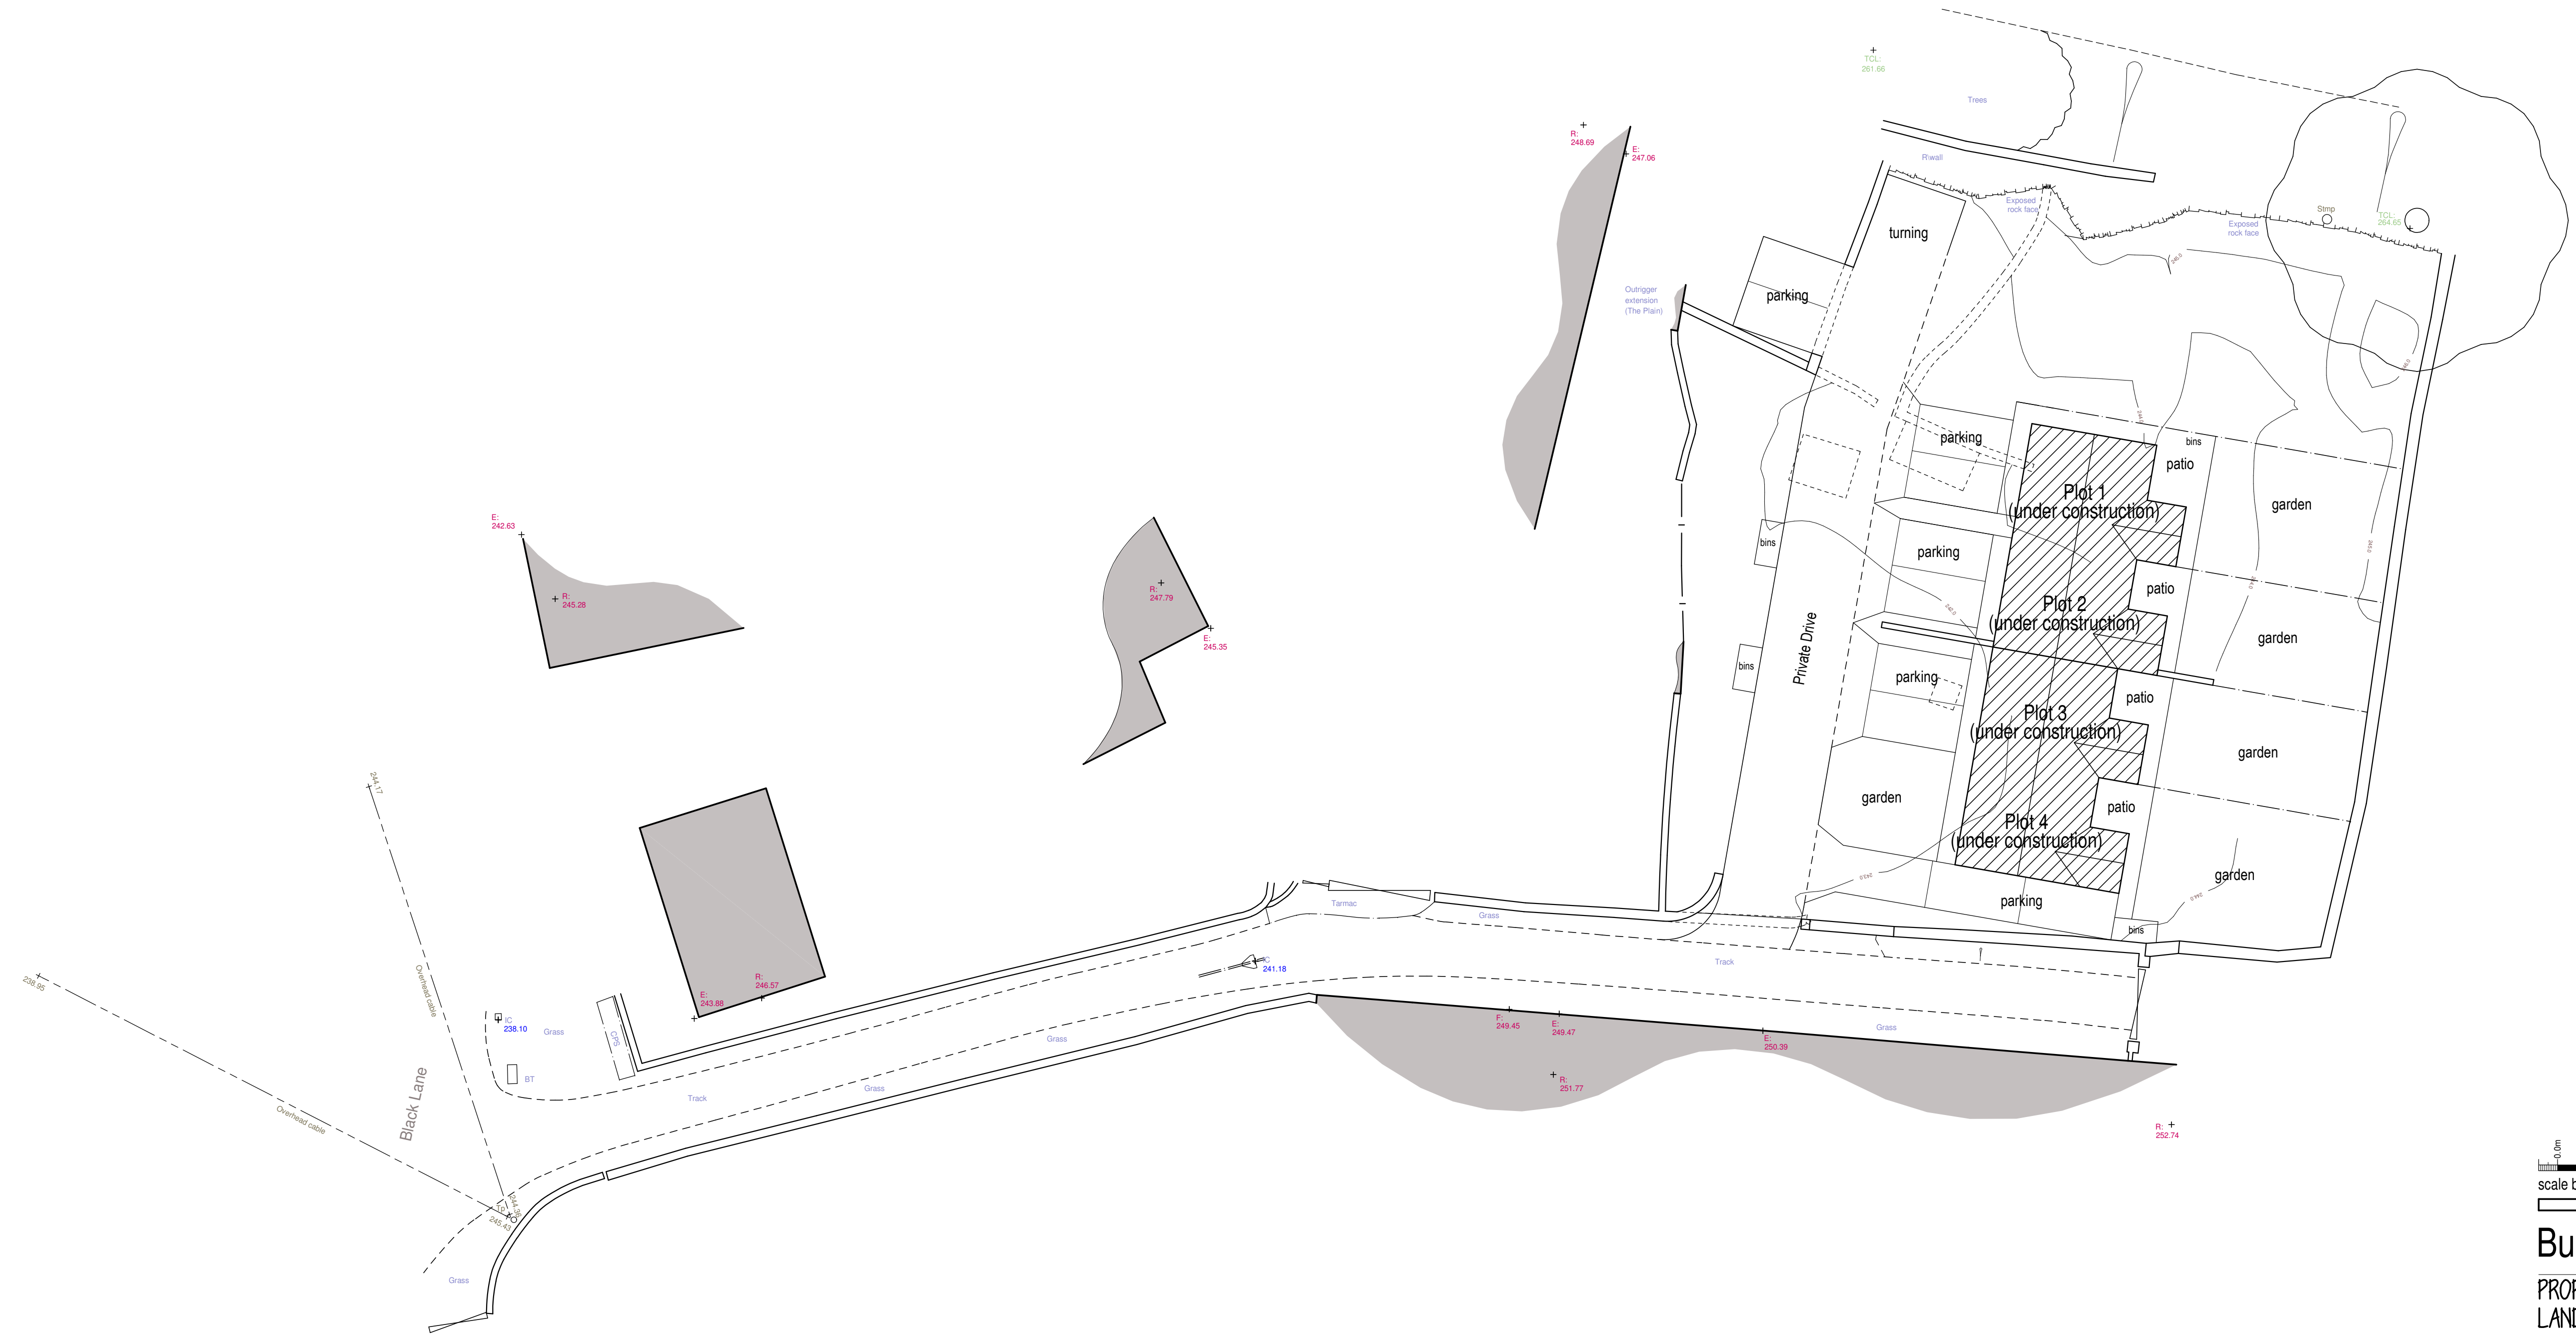


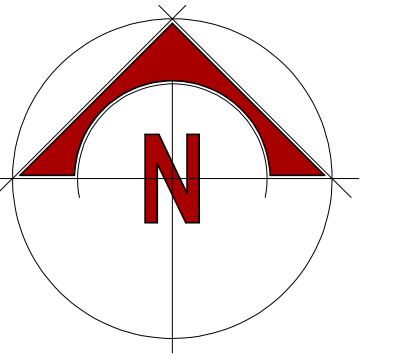

Bull Construction Ltd

PROPOSED DWELLING
LAND OFF BLACK LANE
WHISTON

STAFF6
EXISTING CONDITIONS
SITE PLAN

Date	DECEMBER 2020	Sheet	A1	Scale	1:200
Dwg No.	2020-2573-01	Rev.	-	Drawn	NAW / RG



10 Cawdry Buildings, Fountain Street, Leek, ST13 6JP
Telephone: 01538 386002
E-mail: info@sammonsltd.co.uk
Web: www.sammonsltd.co.uk

This drawing is copyright.
All dimensions must be checked prior to commencement.