



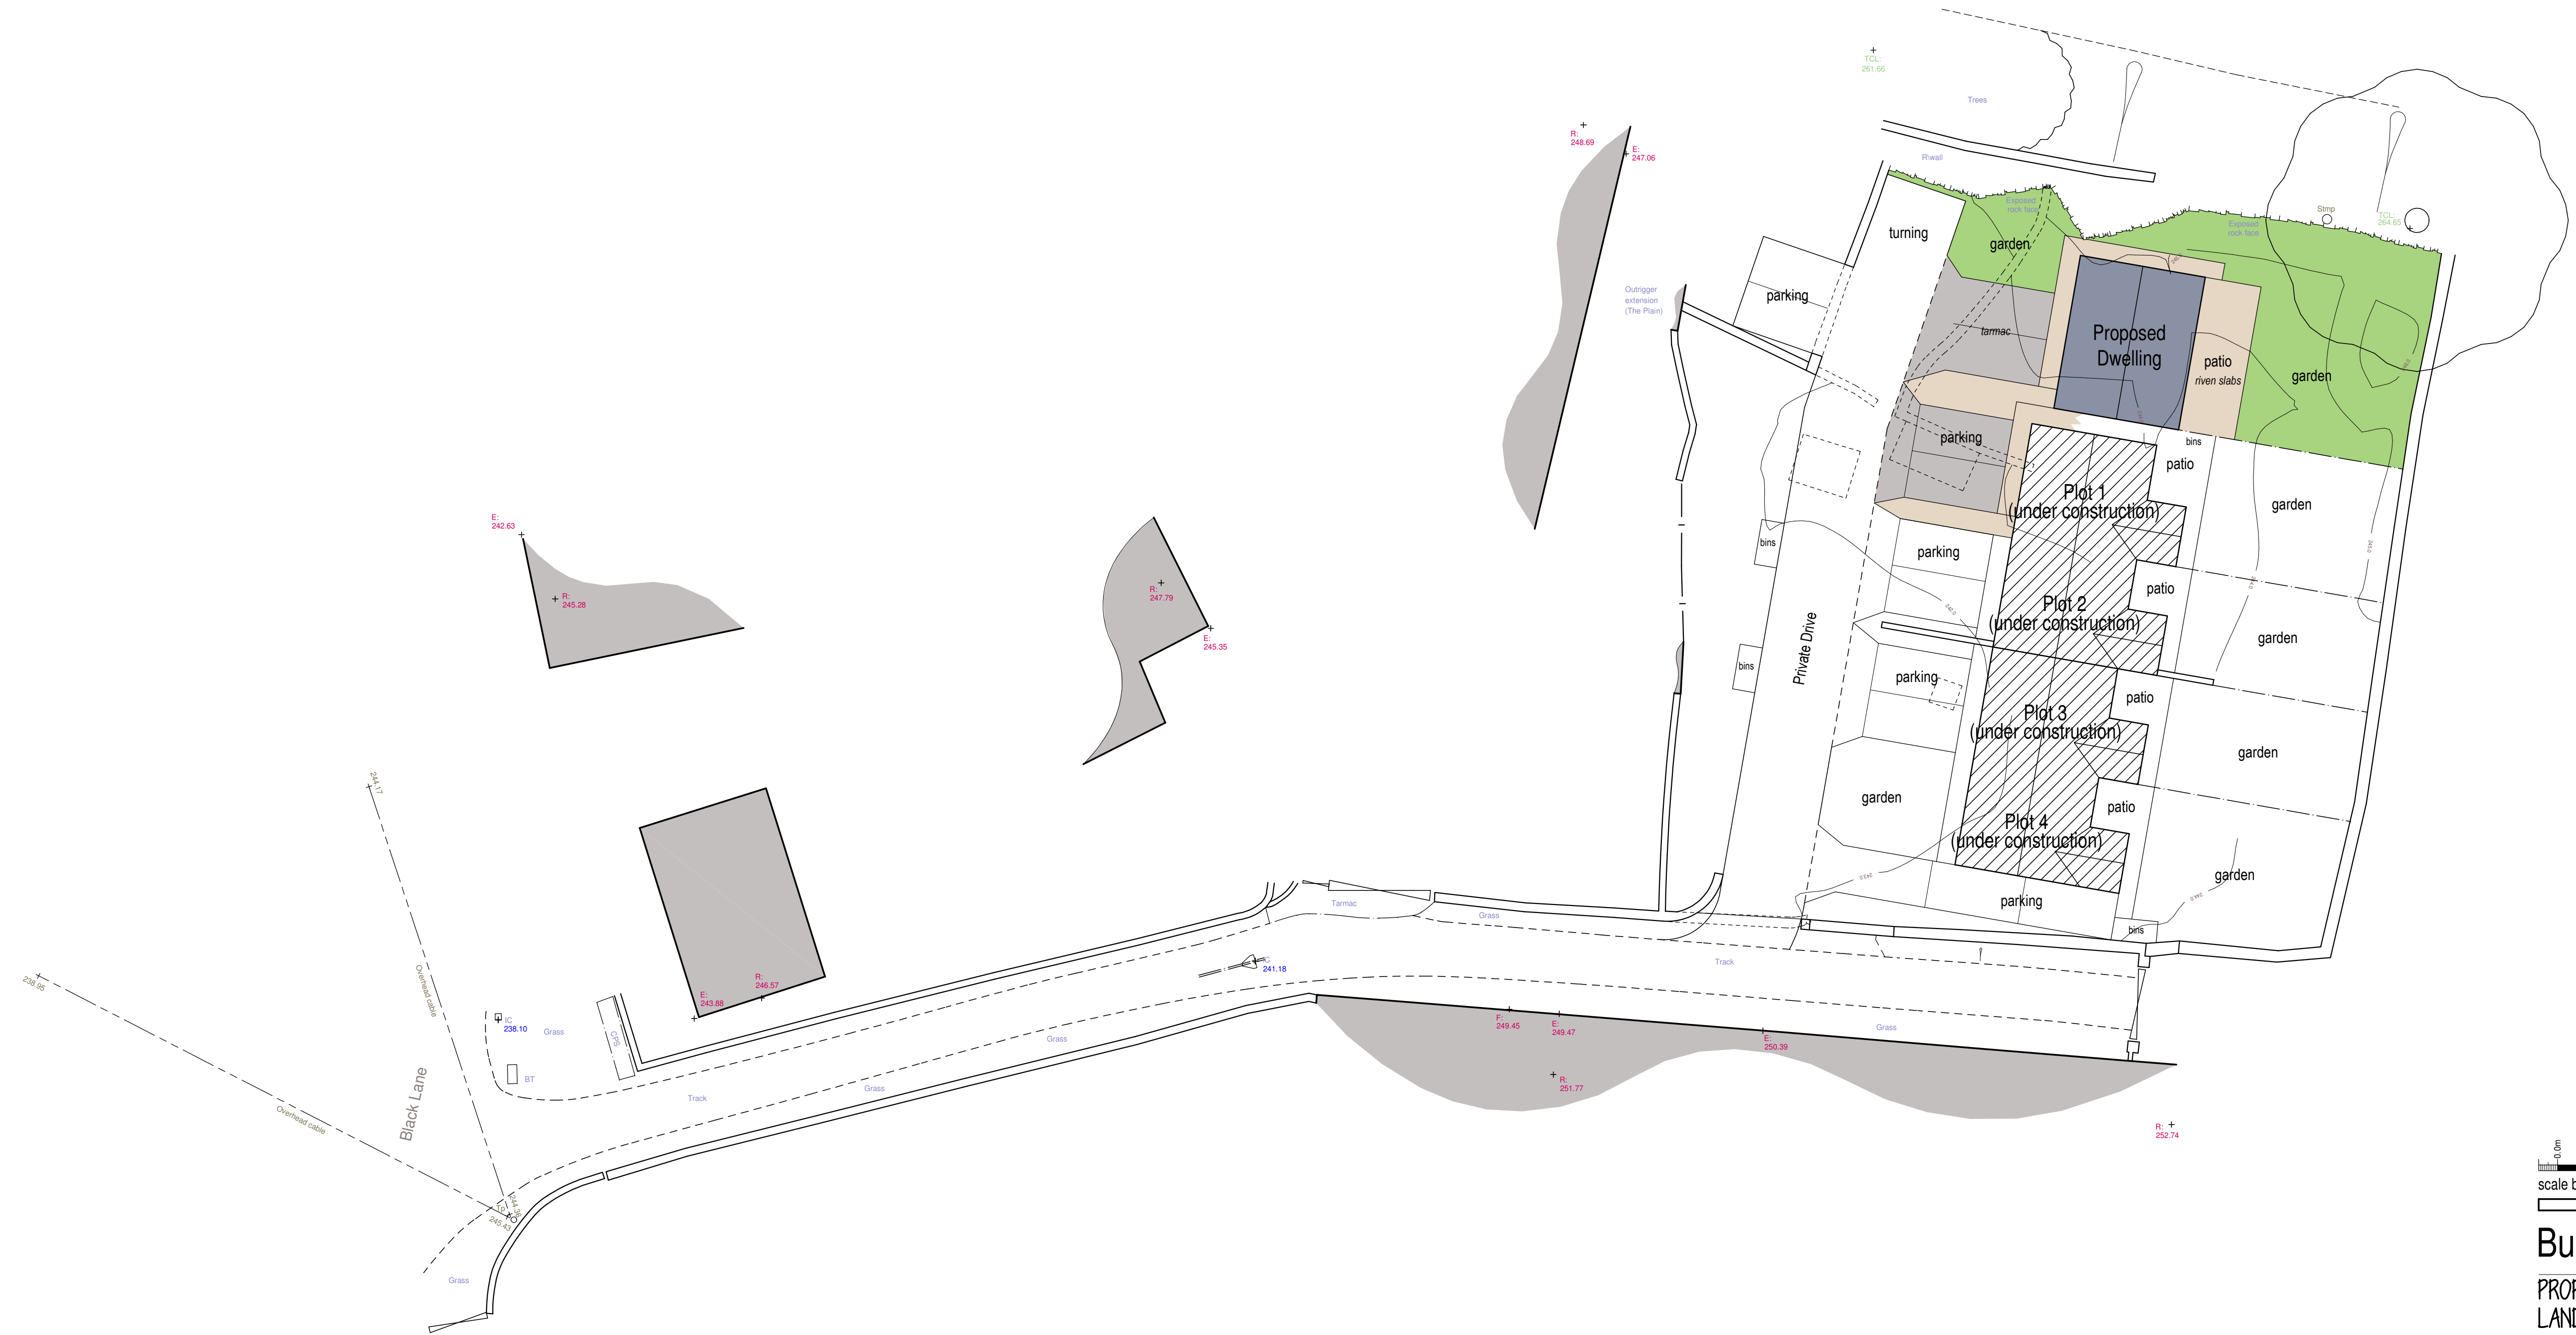

Bull Construction Ltd
PROPOSED DWELLING
LAND OFF BLACK LANE
WHISTON
STAFFS
PLANNING APPLICATION
SITE PLAN

Date	Sheet	Scale
NOVEMBER 2020	A1	1:200
Dwg No.	Rev.	Drawn
2020-2573-03	B	RG

A - 09/12/2020 - PLANNING NOTES ADDED TO DRAWING
B - 15/12/2020 - ADJ PARKING HIGHLIGHTED

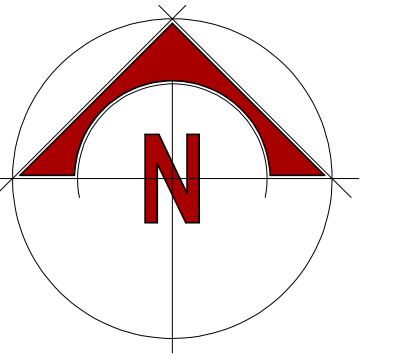

10 Cawdry Buildings, Fountain Street, Leek, ST13 6JP
Telephone: 01538 386002
E-mail: info@sammonsltd.co.uk
Web: www.sammonsltd.co.uk

This drawing is copyright.
All dimensions must be checked prior to commencement.