
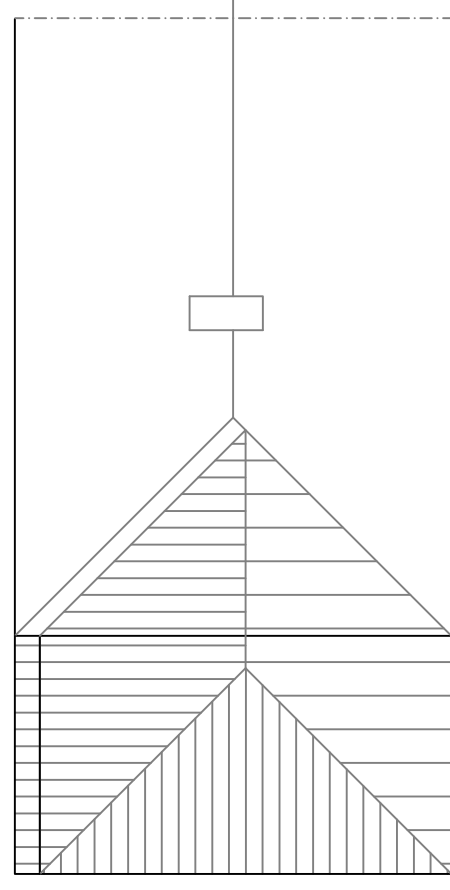
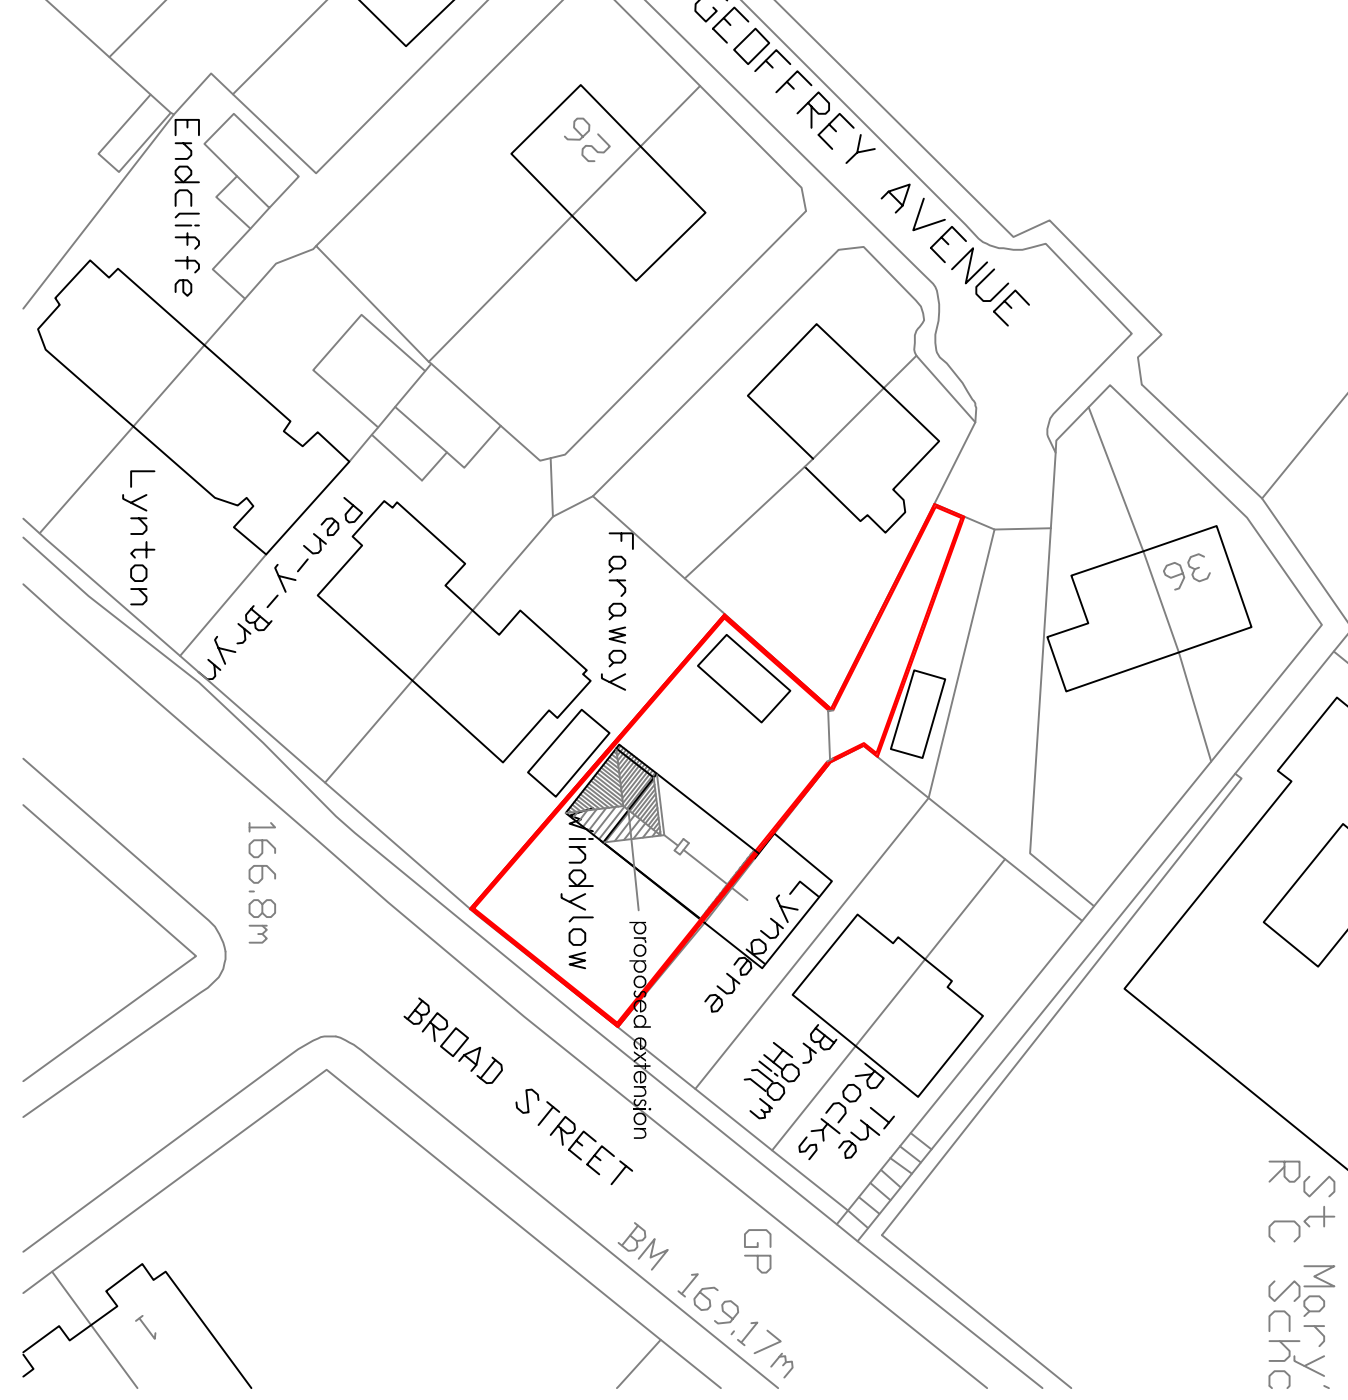
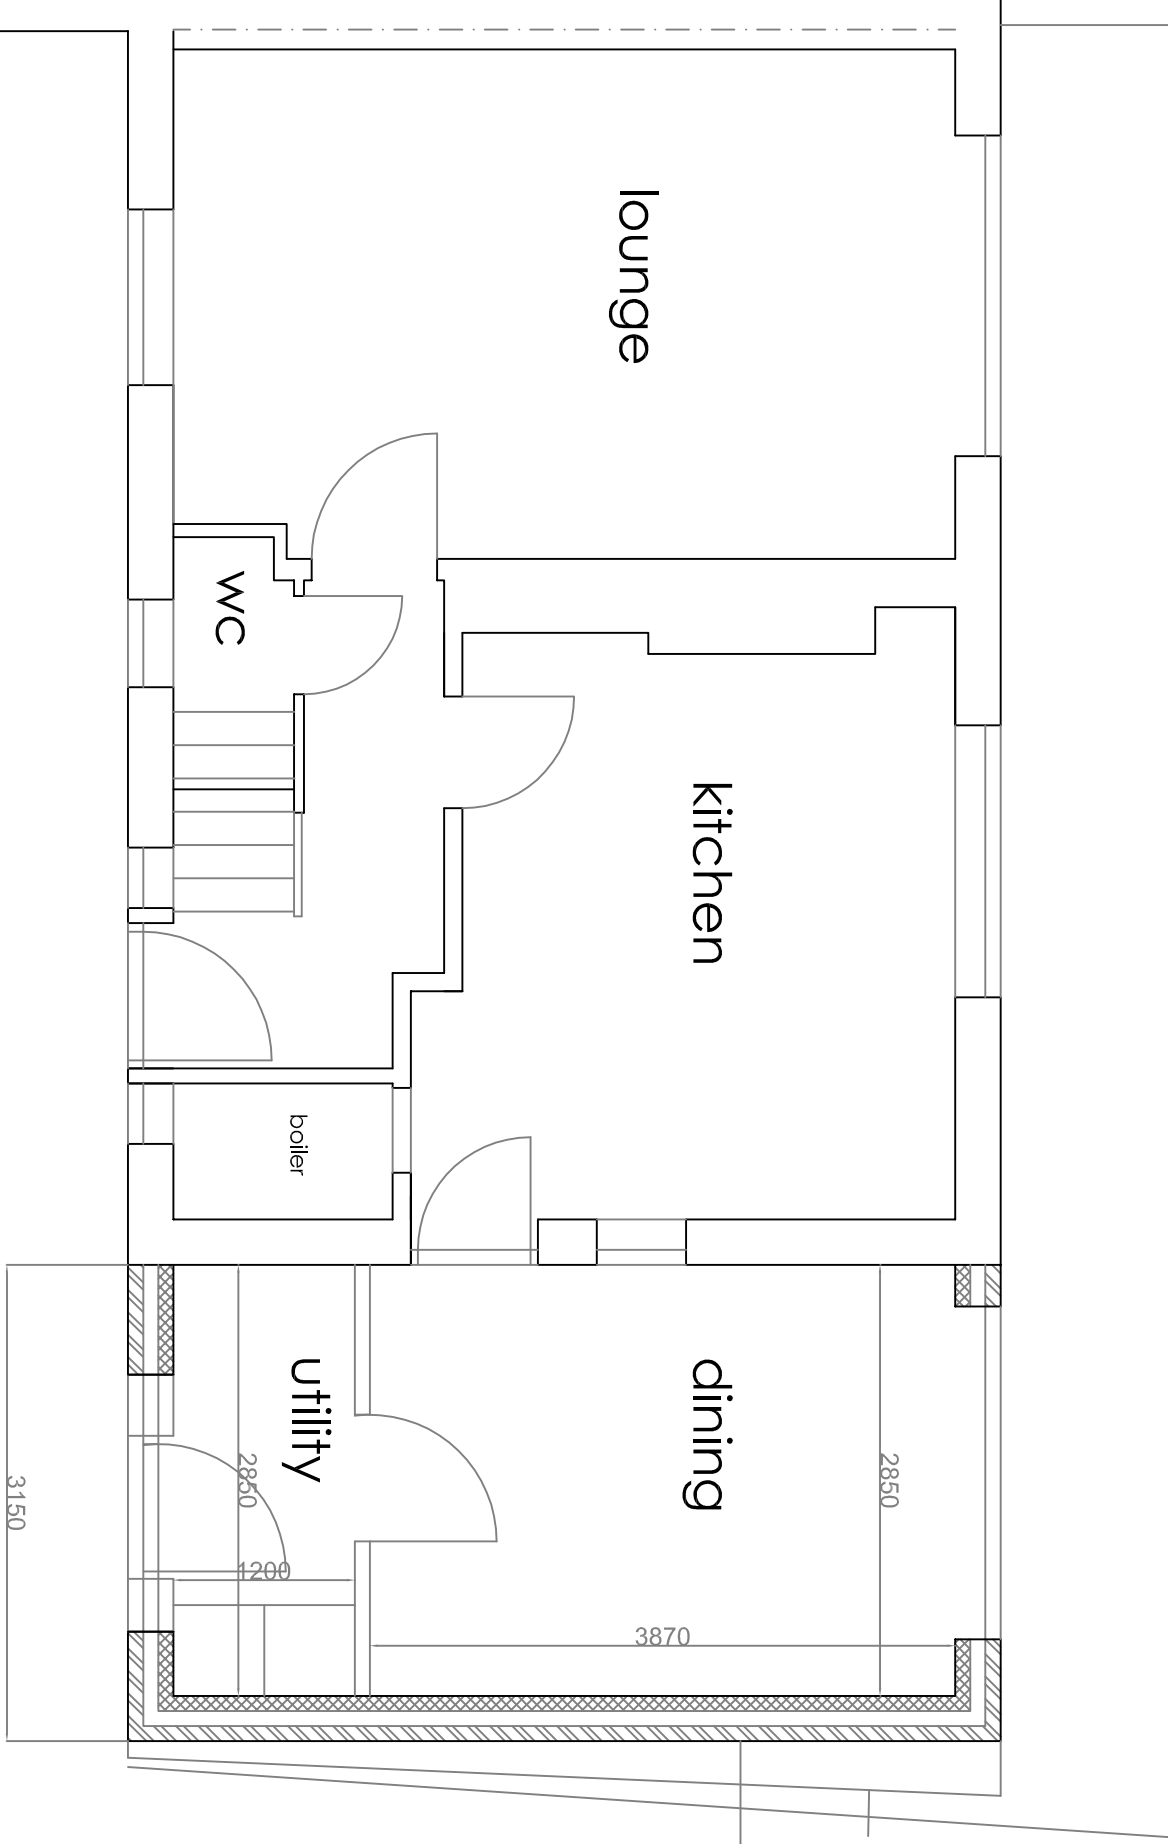
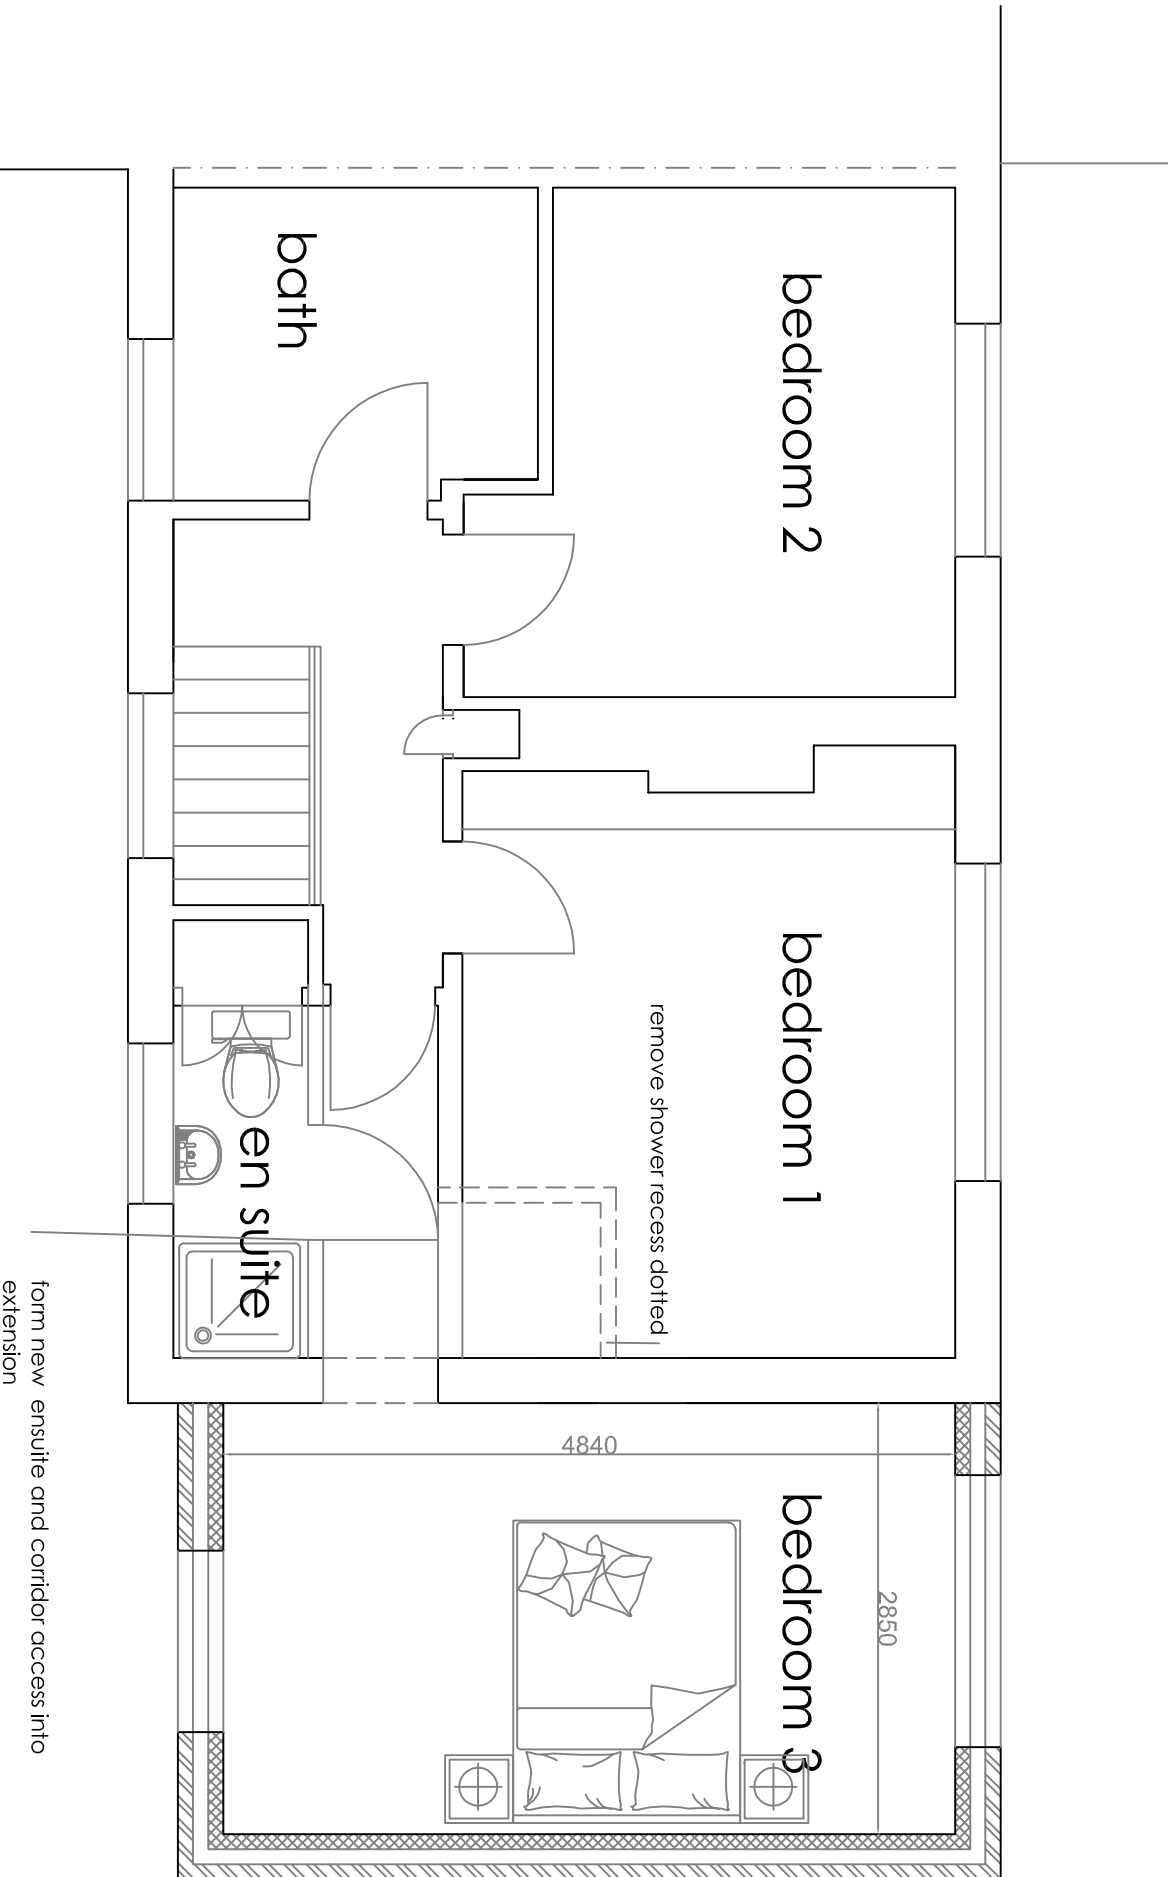
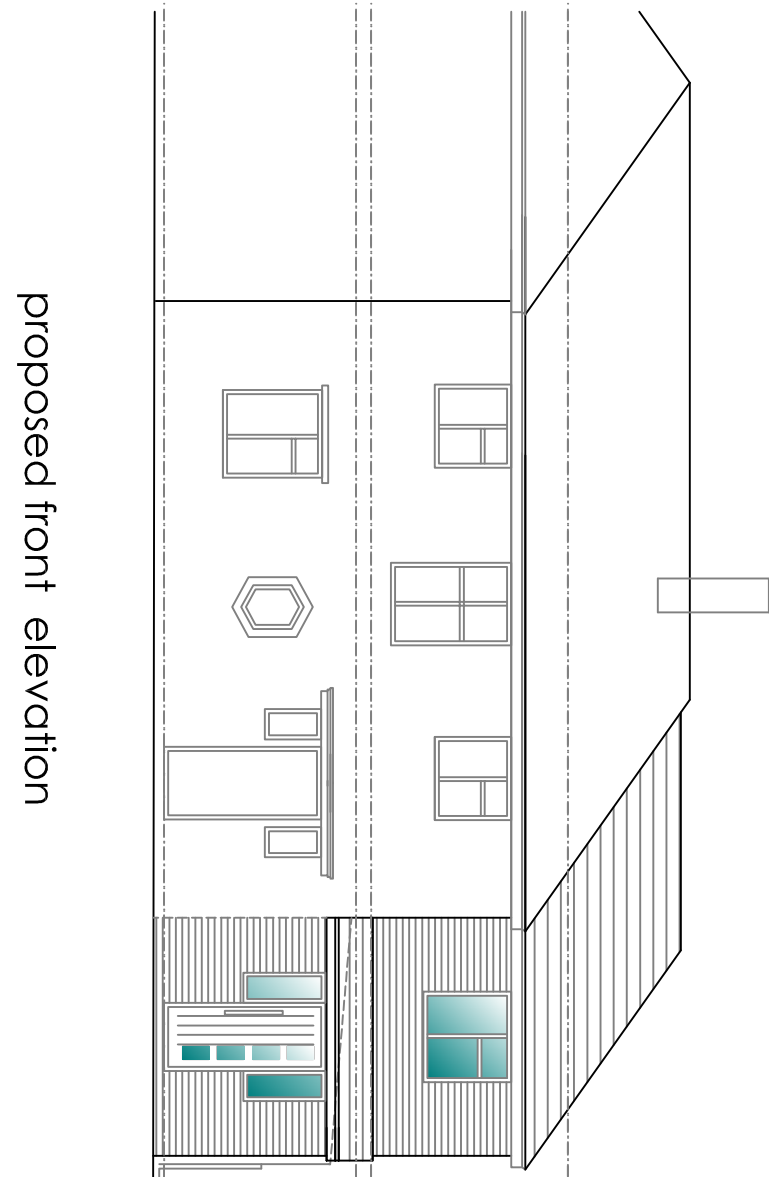
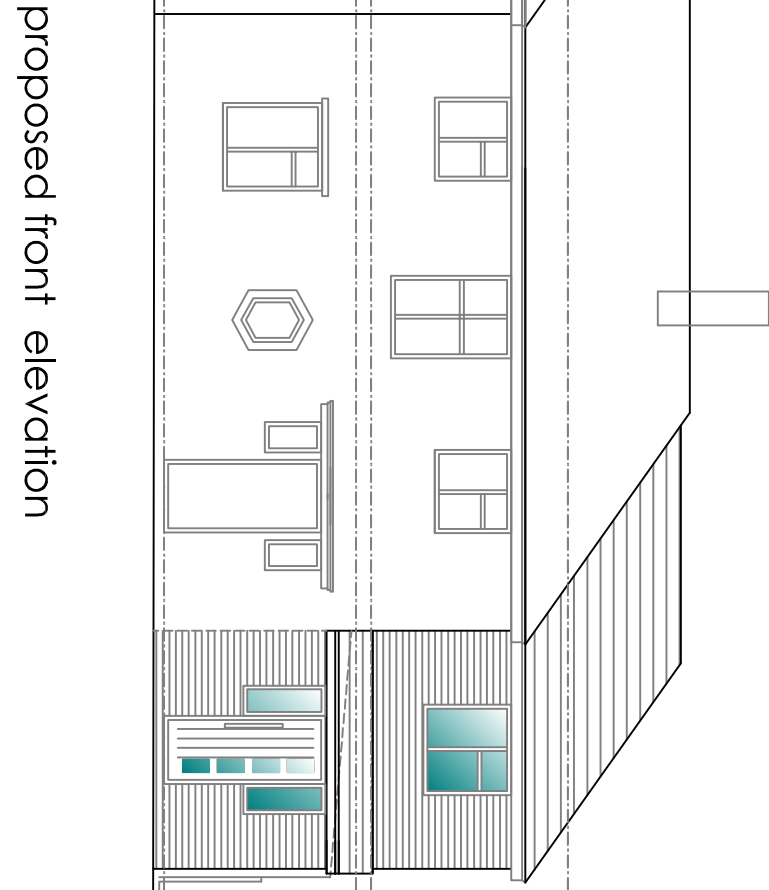
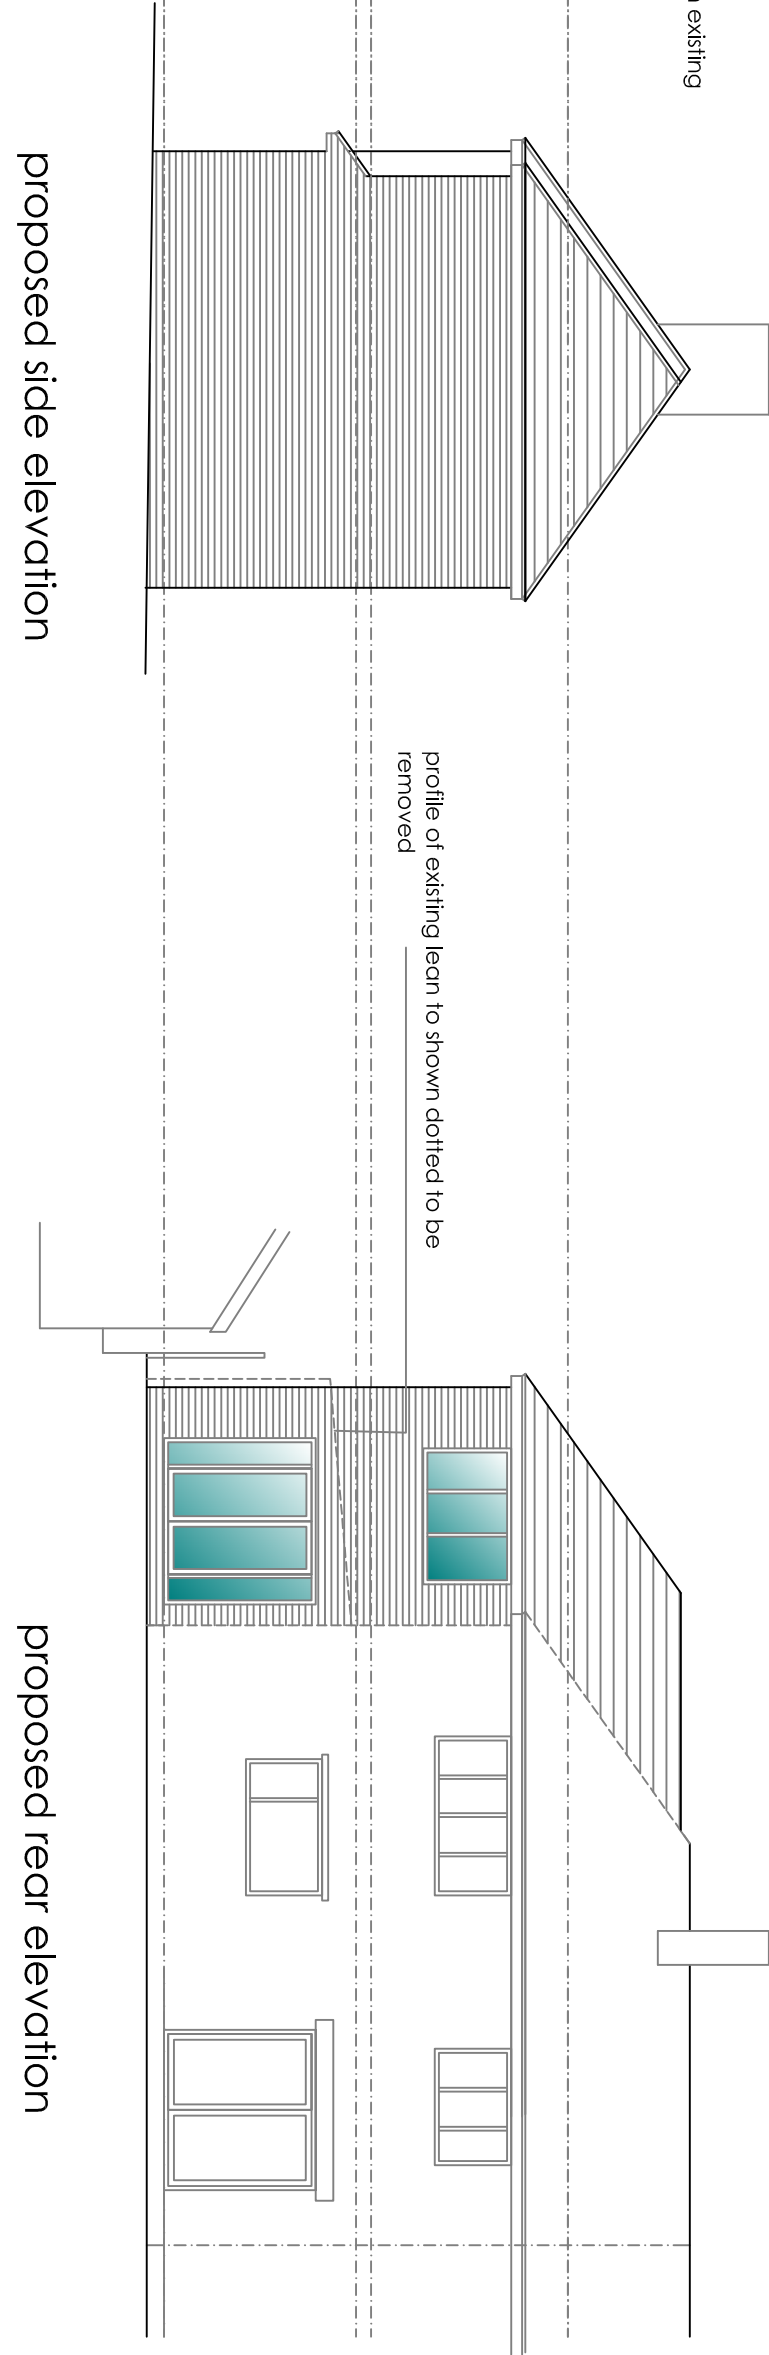
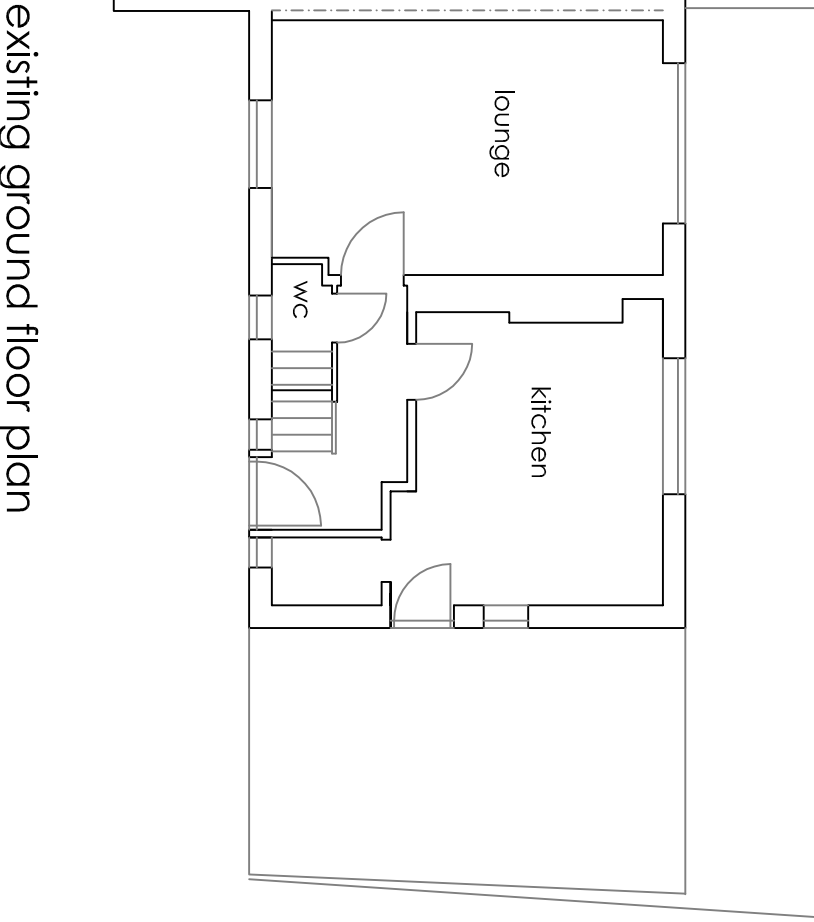
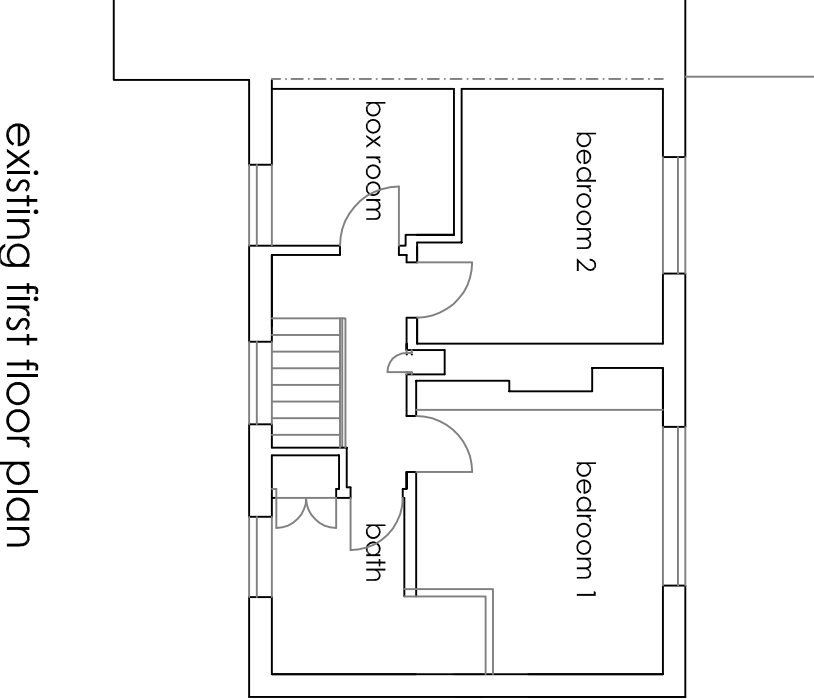
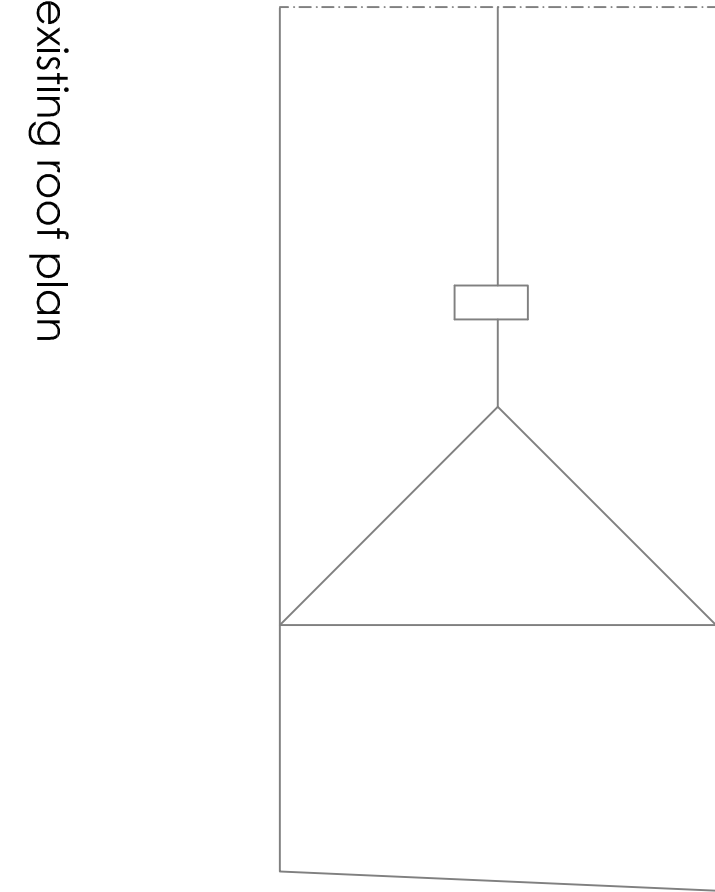
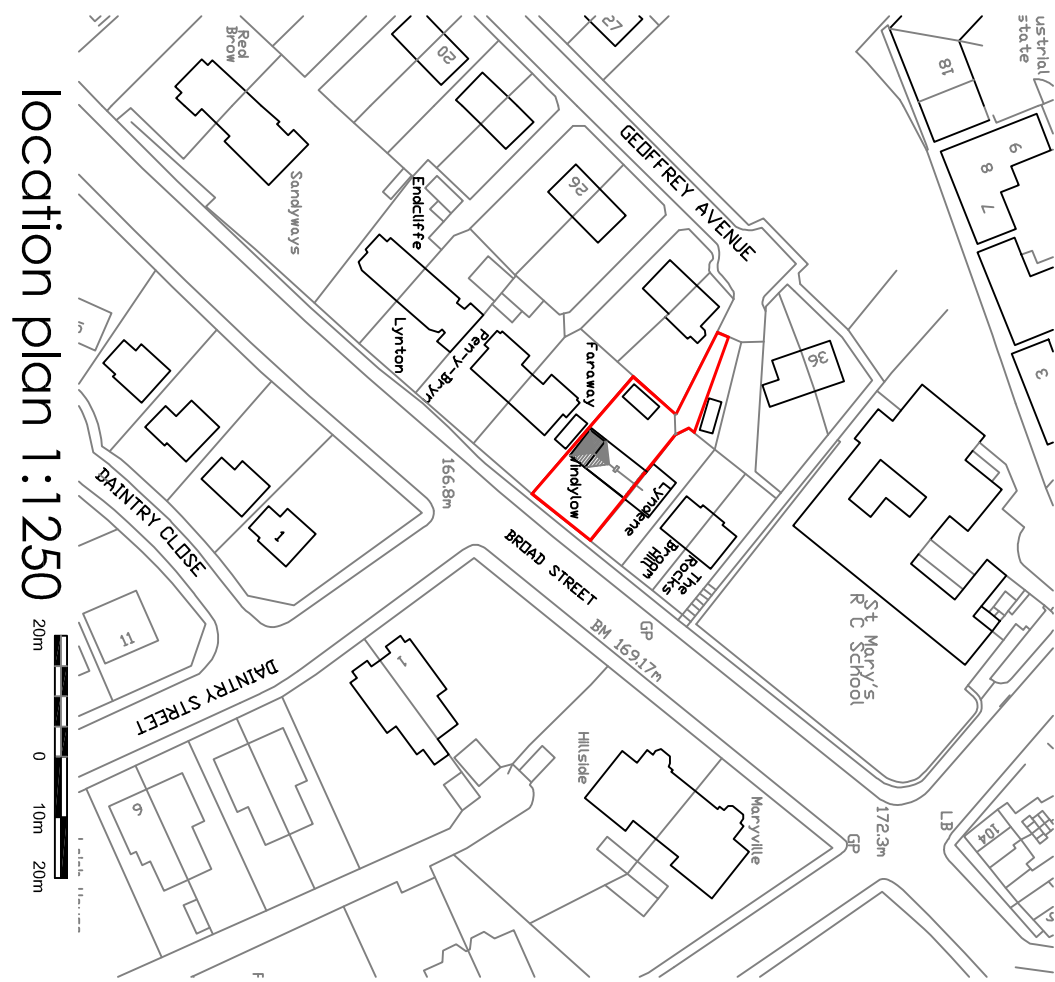


This drawing is copyright and should not be reproduced without permission.
The contractor is responsible for checking dimensions and levels and for ensuring that the proposed work is carried out in accordance with the current Building Regulations, British Standards/Codes of practice and statutory authority bye laws and recommendations.

Revision	Comments	Date
----------	----------	------

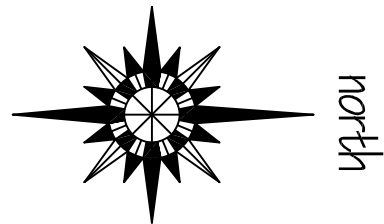

Robert Berry MCIAT
Architectural services
10 Turo Close, Congleton, Cheshire, CW12 3BD
t: 01260 276798 m: 07790 176793 e: robert.berry10@btopenworld.co.uk

Client
Mr & Mrs D Walker

Project
Proposed extension at
Windylow Geoffrey Avenue
Leek, ST13 5PQ

Title
Scheme layout plan

Scale: B1 1:50 1:100
Date: March 2021
Dwg no: 2099 /02 Rev

proposed first floor plan

proposed ground floor plan