


This drawing is copyright and should not be reproduced without permission.
The contractor is responsible for checking dimensions and levels and all drawings twice, prior to commencing work - any discrepancy to be verified before proceeding - figured dimensions only to be worked to.
All work to be carried out in accordance with the current Building Regulations, British Standards/Codes of practice and statutory authority. Drawings and recommendations.

Revision	Comments	Date
A	Additional parking space shown, red edge amended	May 2021

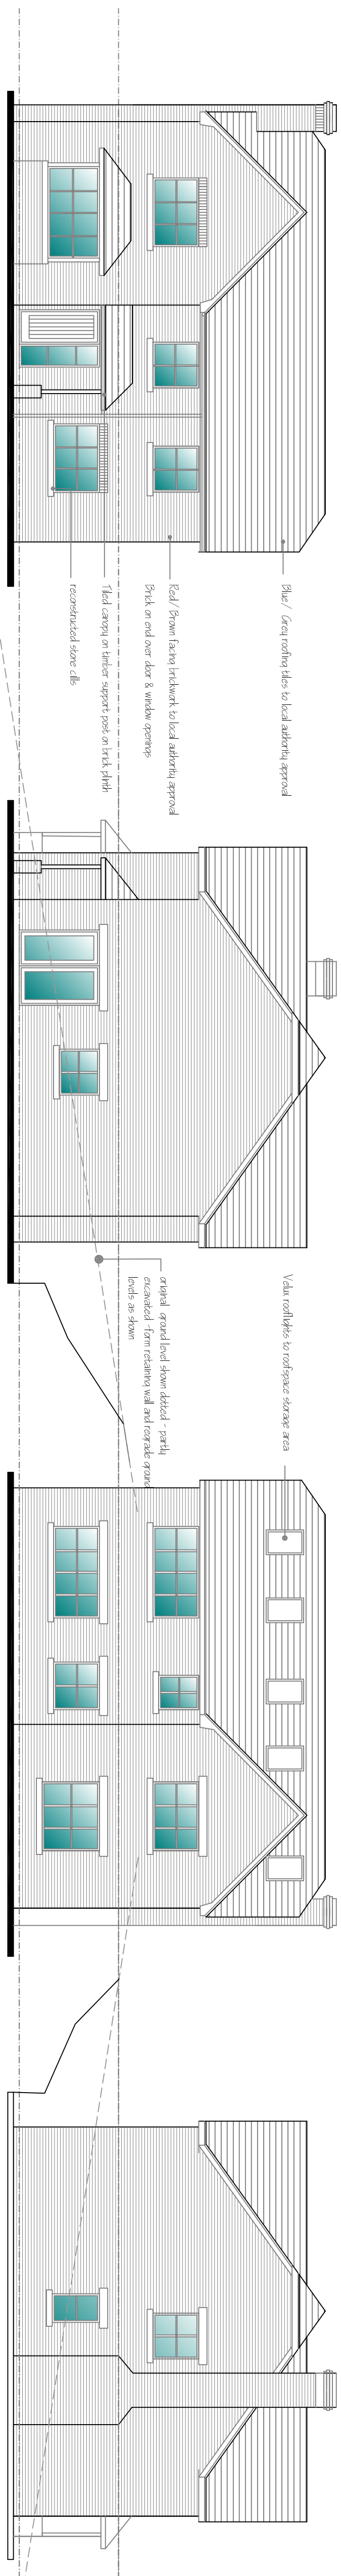


front elevation


side elevation

rear elevation


side elevation

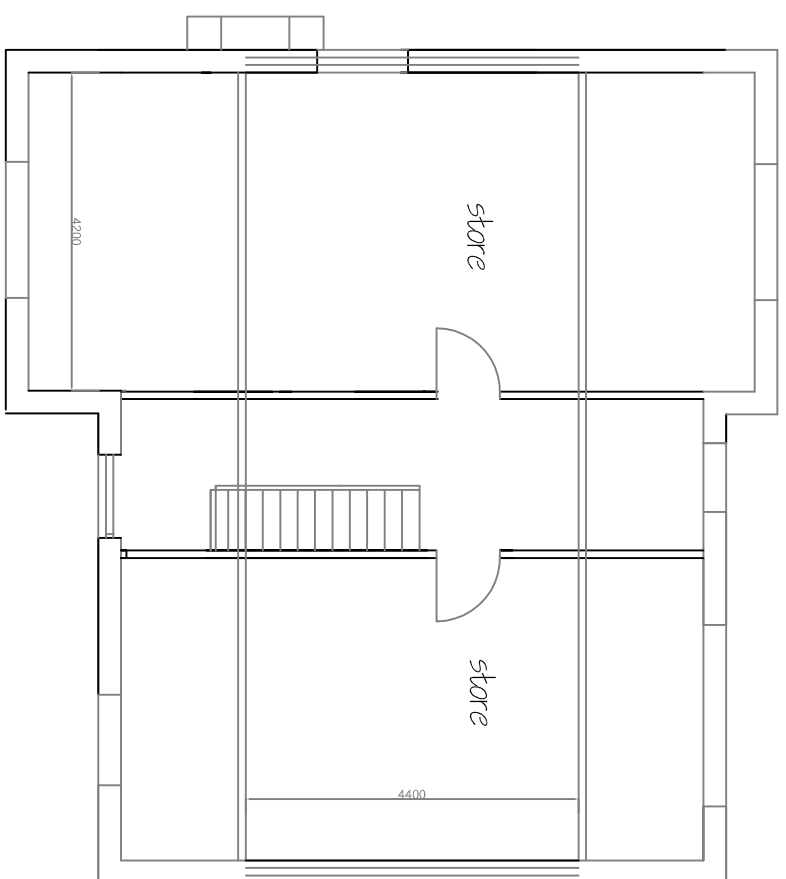


Proposed roofspace plan 1 :100

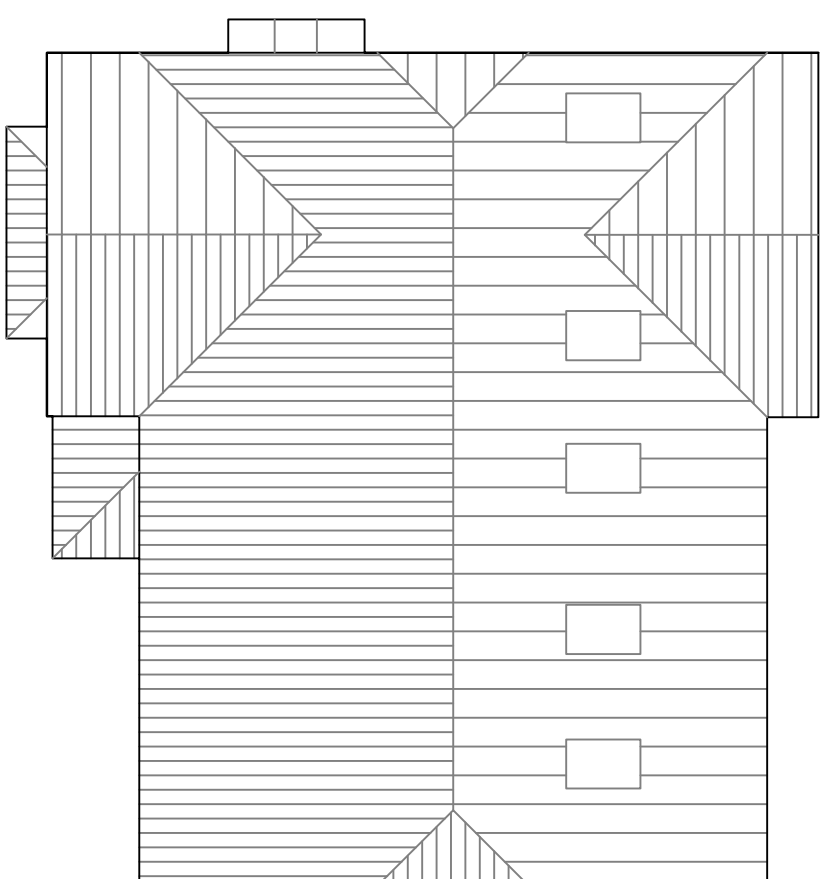


Proposed roof plan 1:100

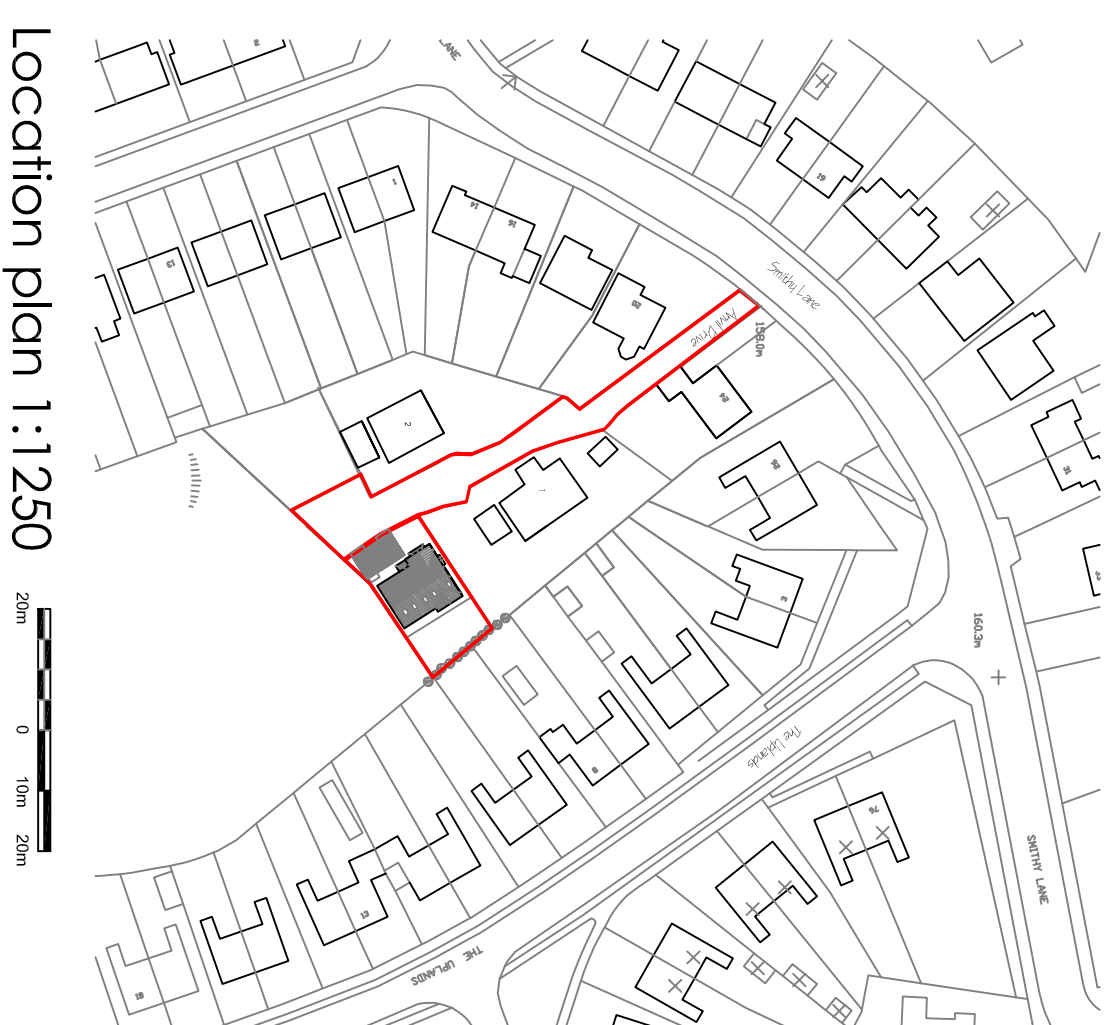

Location plan 1:1250

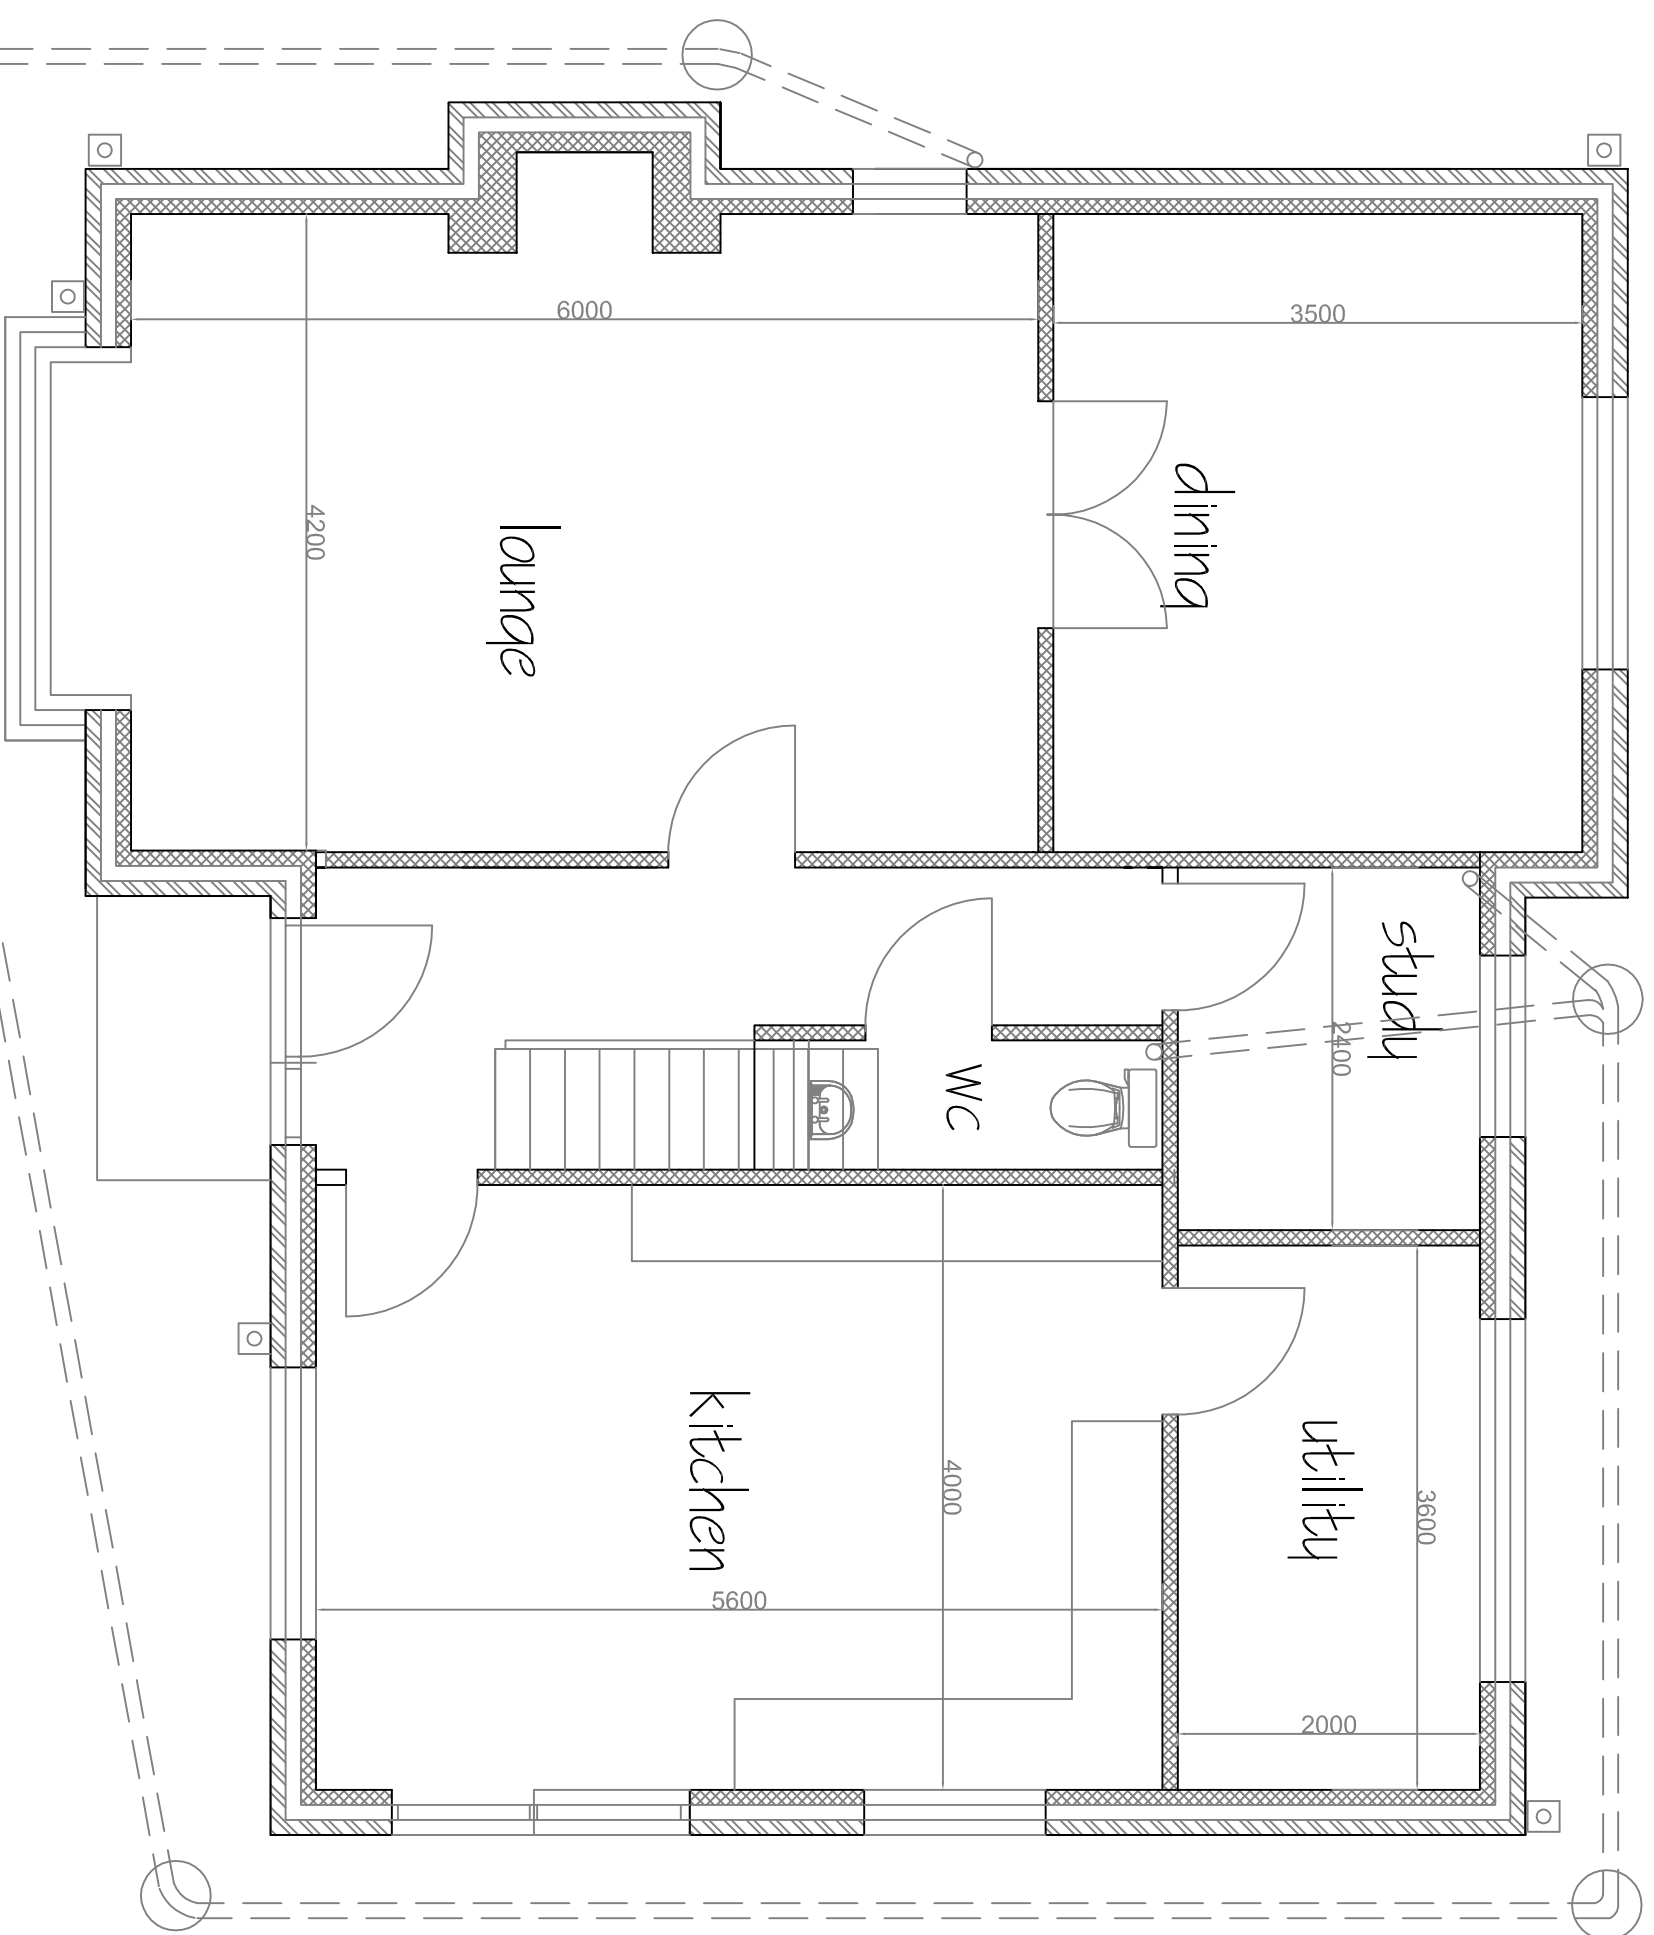

Proposed ground floor plan

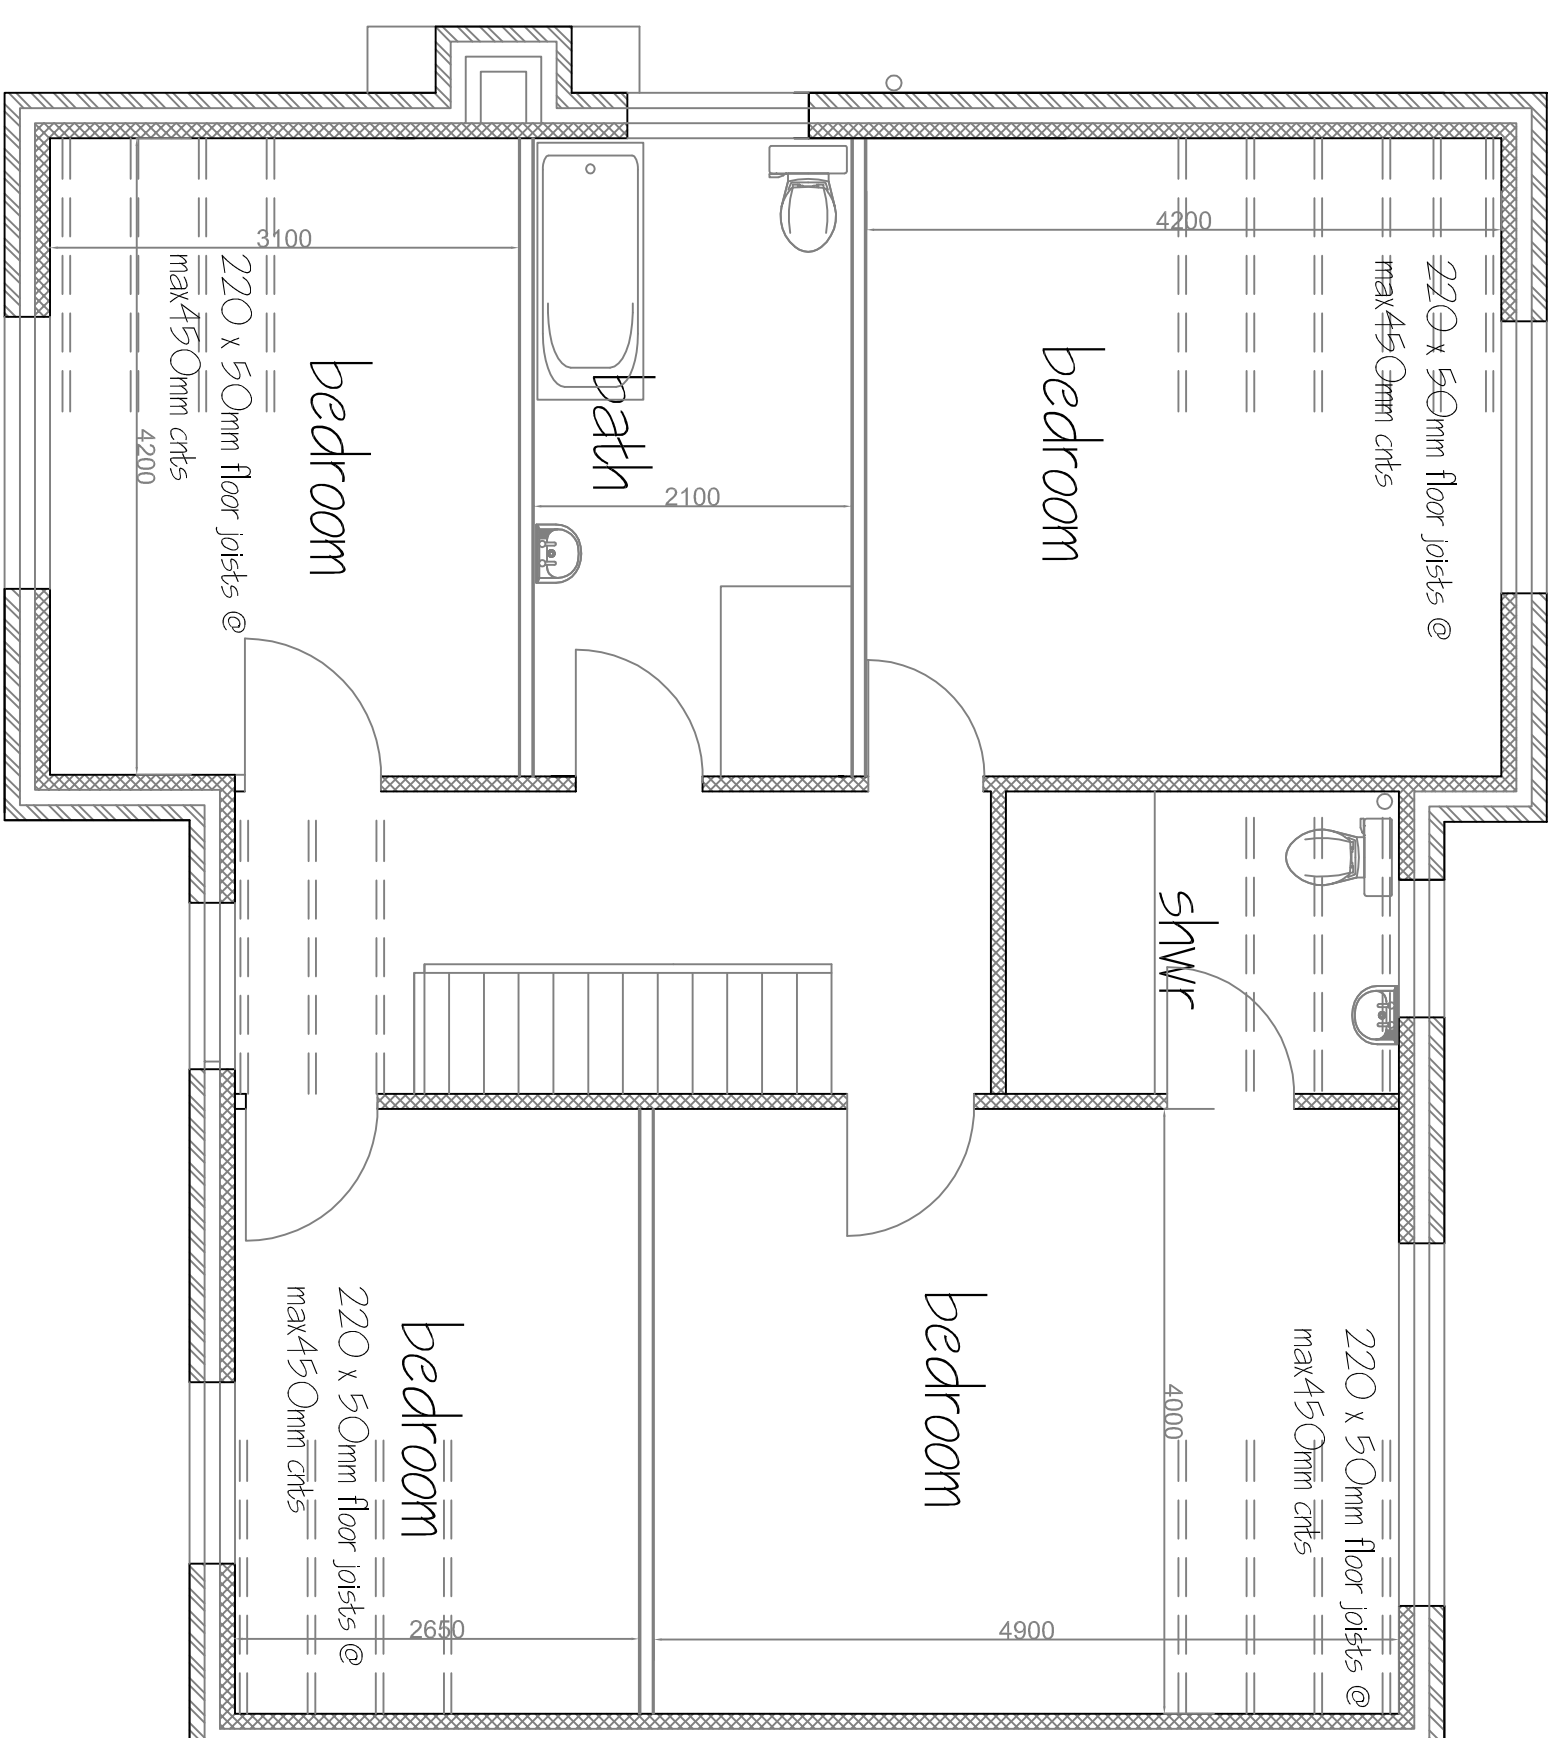

Proposed first floor plan



site plan 1:500

Robert Berry MCIAT
Architectural services
10 Tinto Close, Congleton, Cheshire, CW12 3BD
t: 01260 279008 m: 07790 179093 e: robert.berry10@yahoo.co.uk

Client
Mr & Mrs M Bailey

Project
Proposed detached dwelling on land at Anvil Drive, Biddulph, Stoke On Trent, Staffs, ST8 7FB.

Scheme layout plan

Scale @A1 1:50 1:100
Date March 2021
Drg no 2091 /02 Rev A