




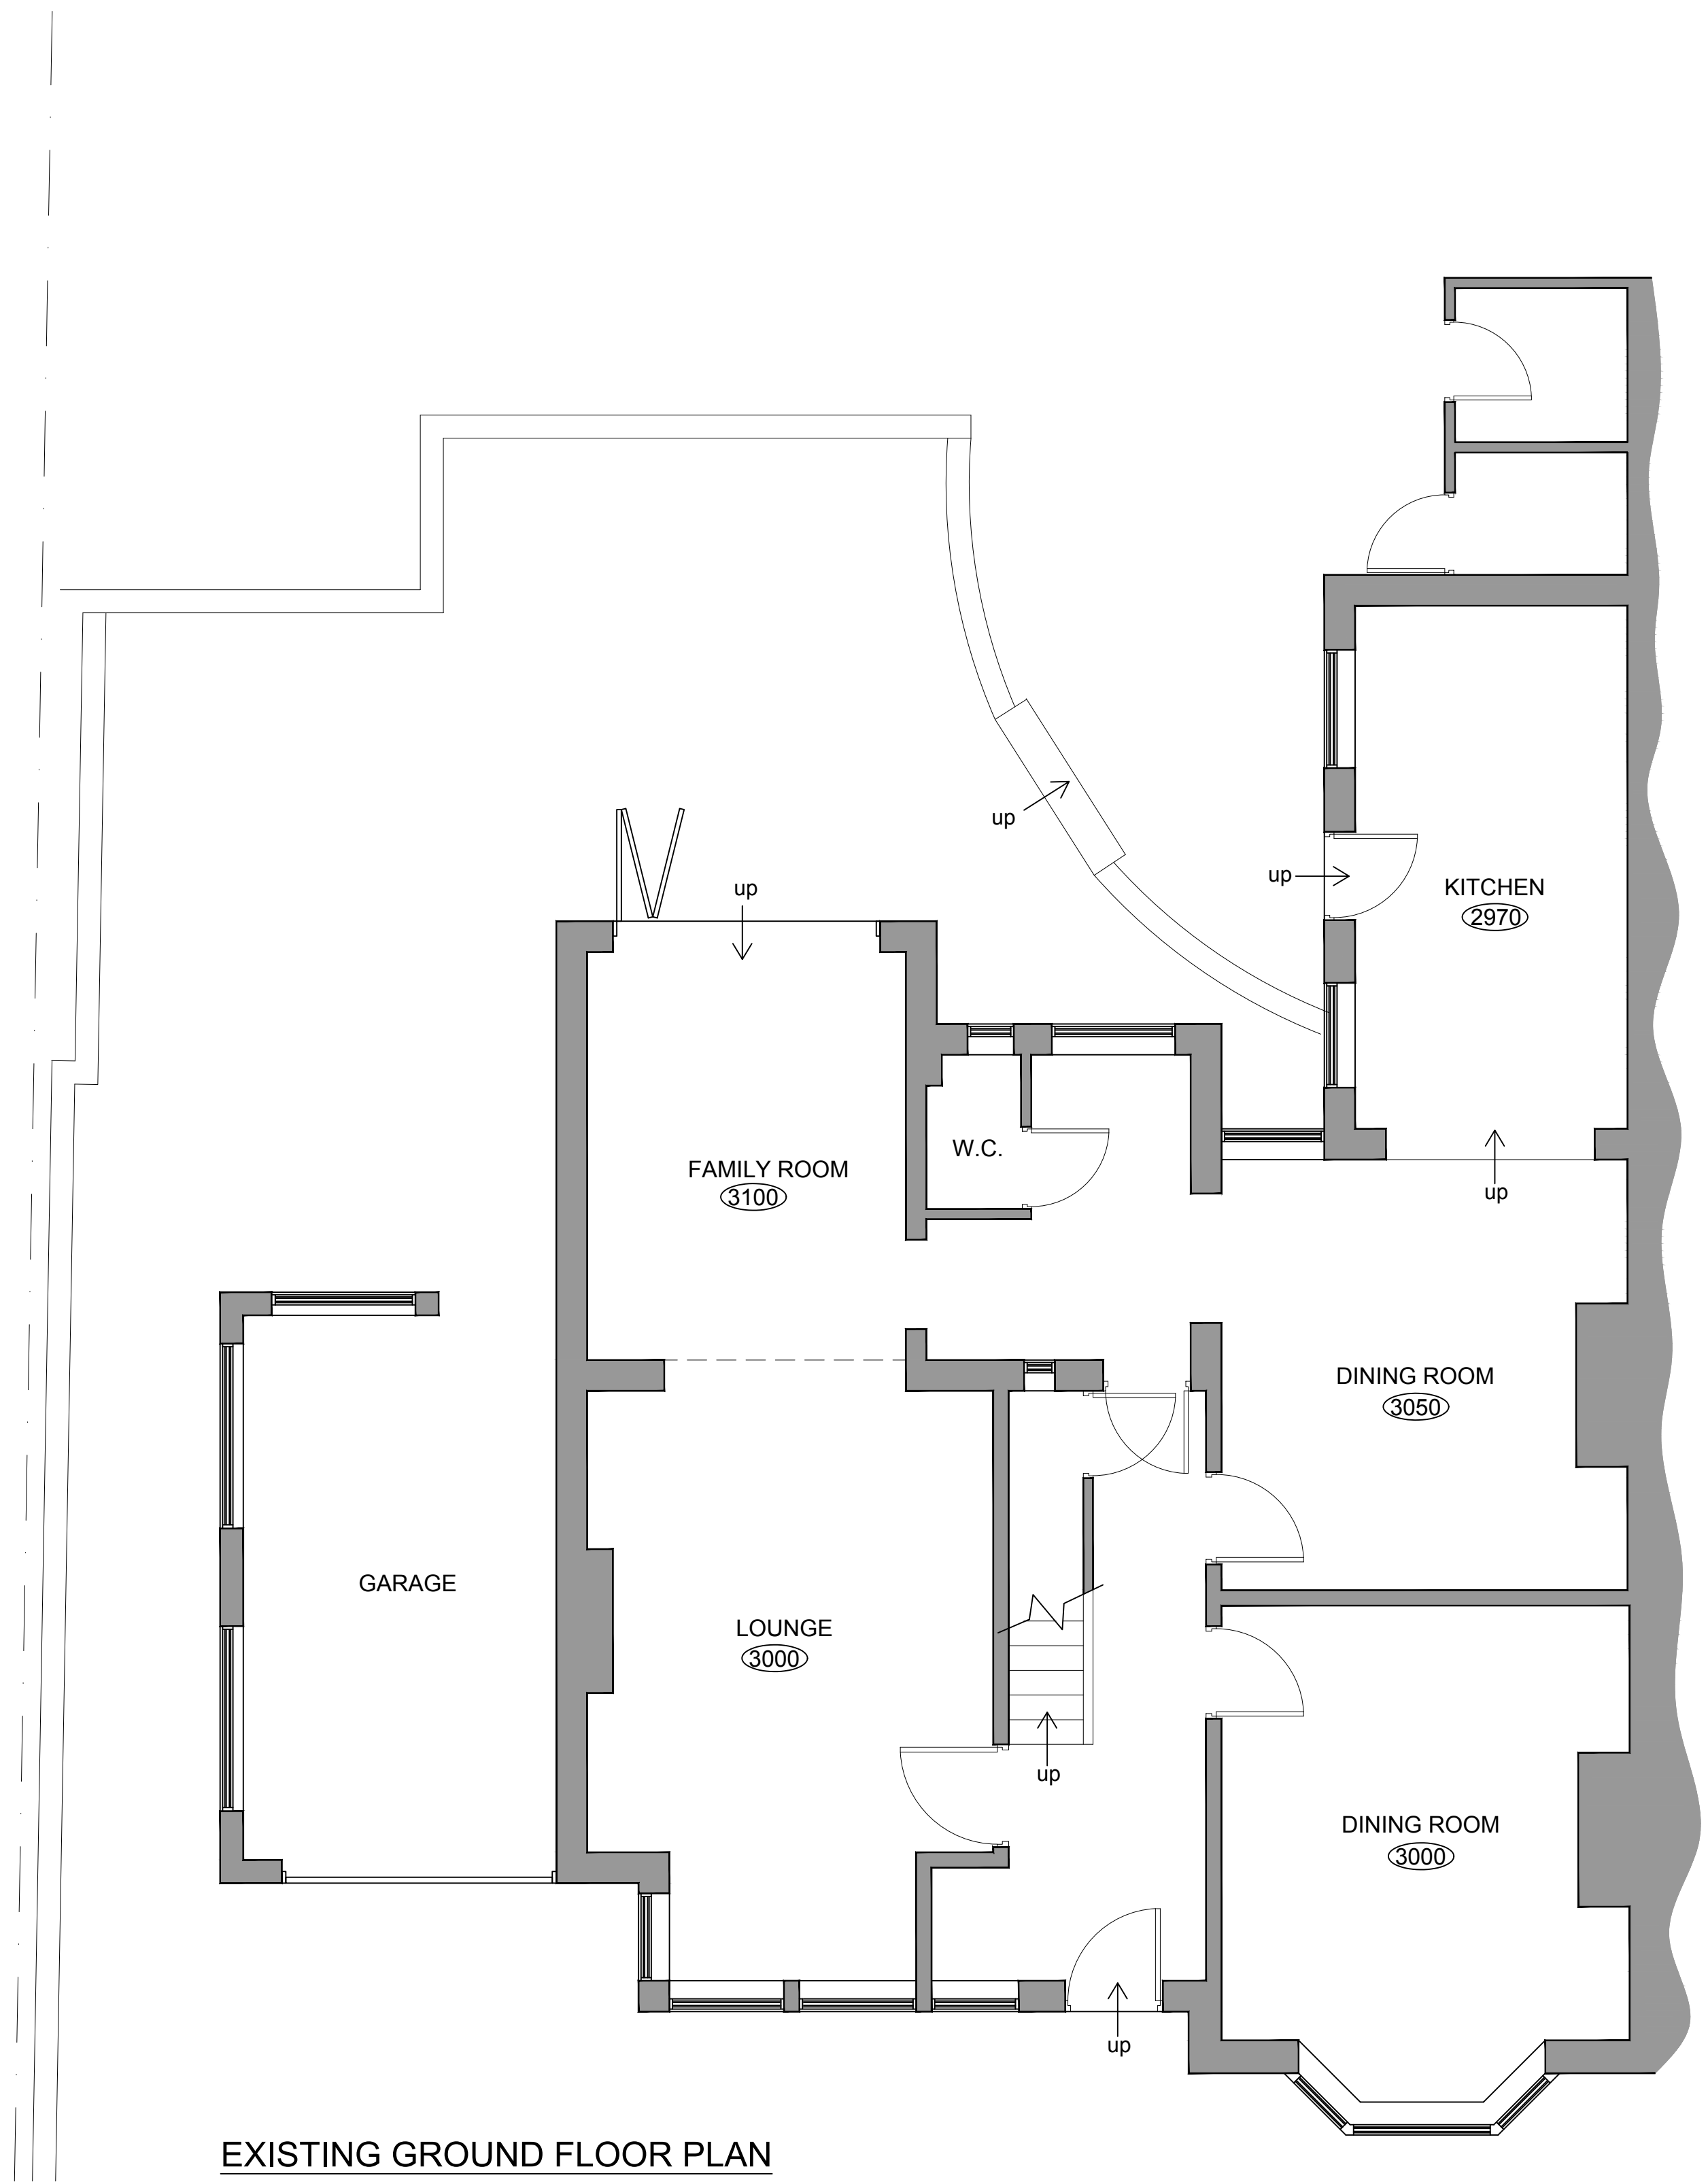


EXISTING GROUND FLOOR PLAN

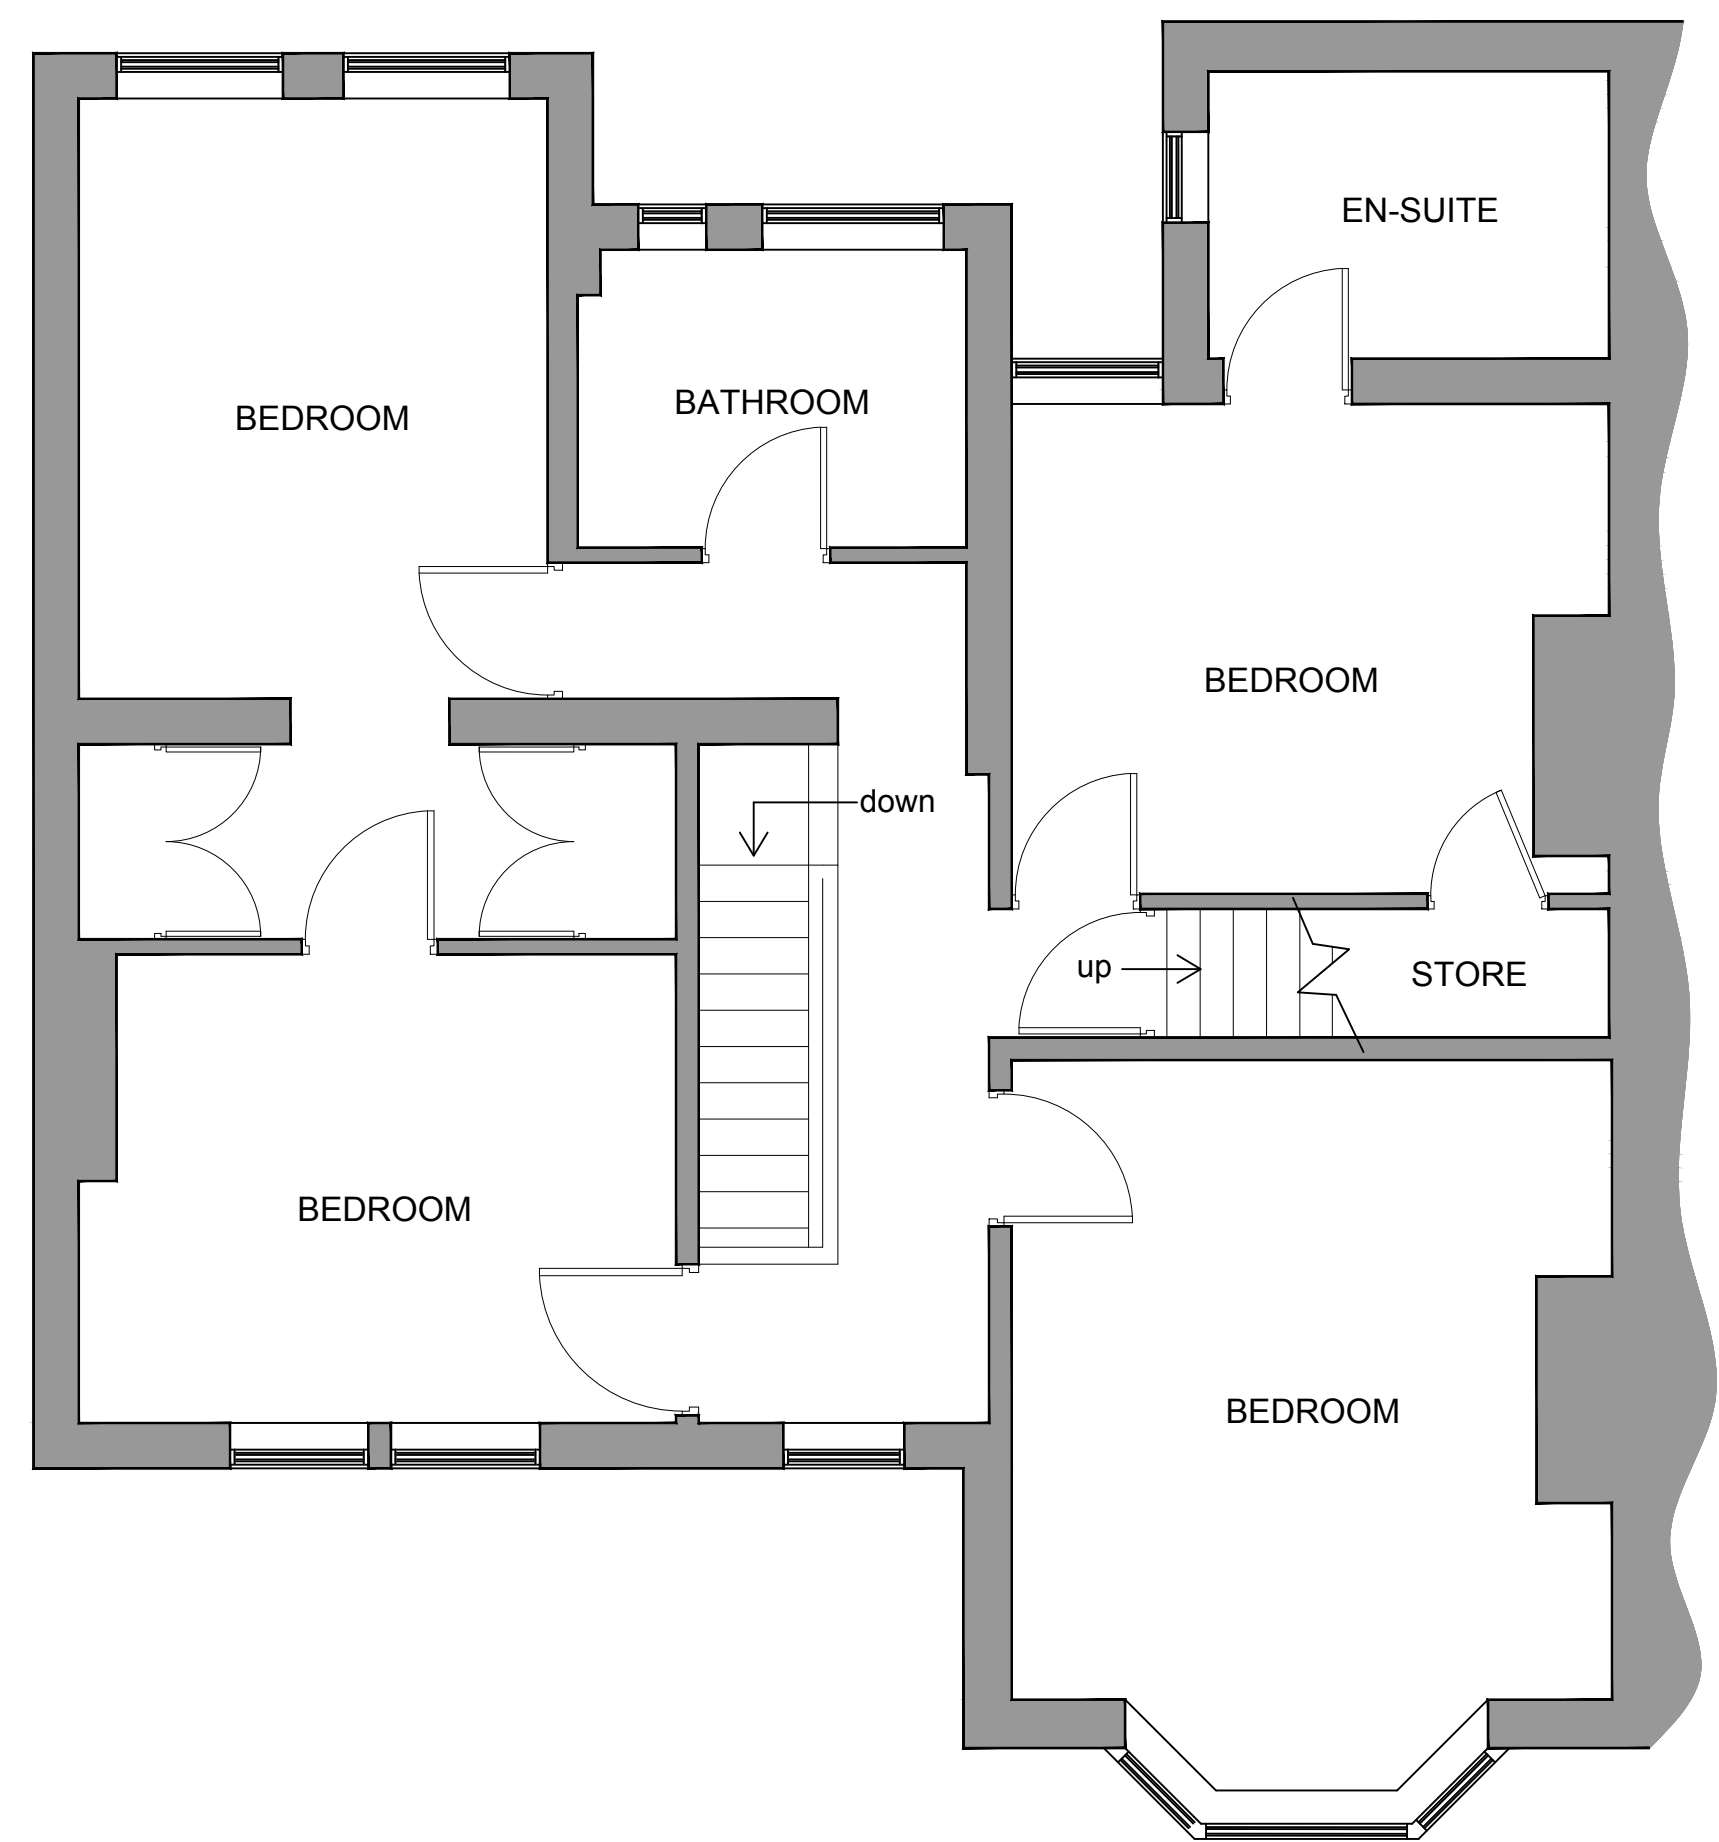

EXISTING FIRST FLOOR PLAN

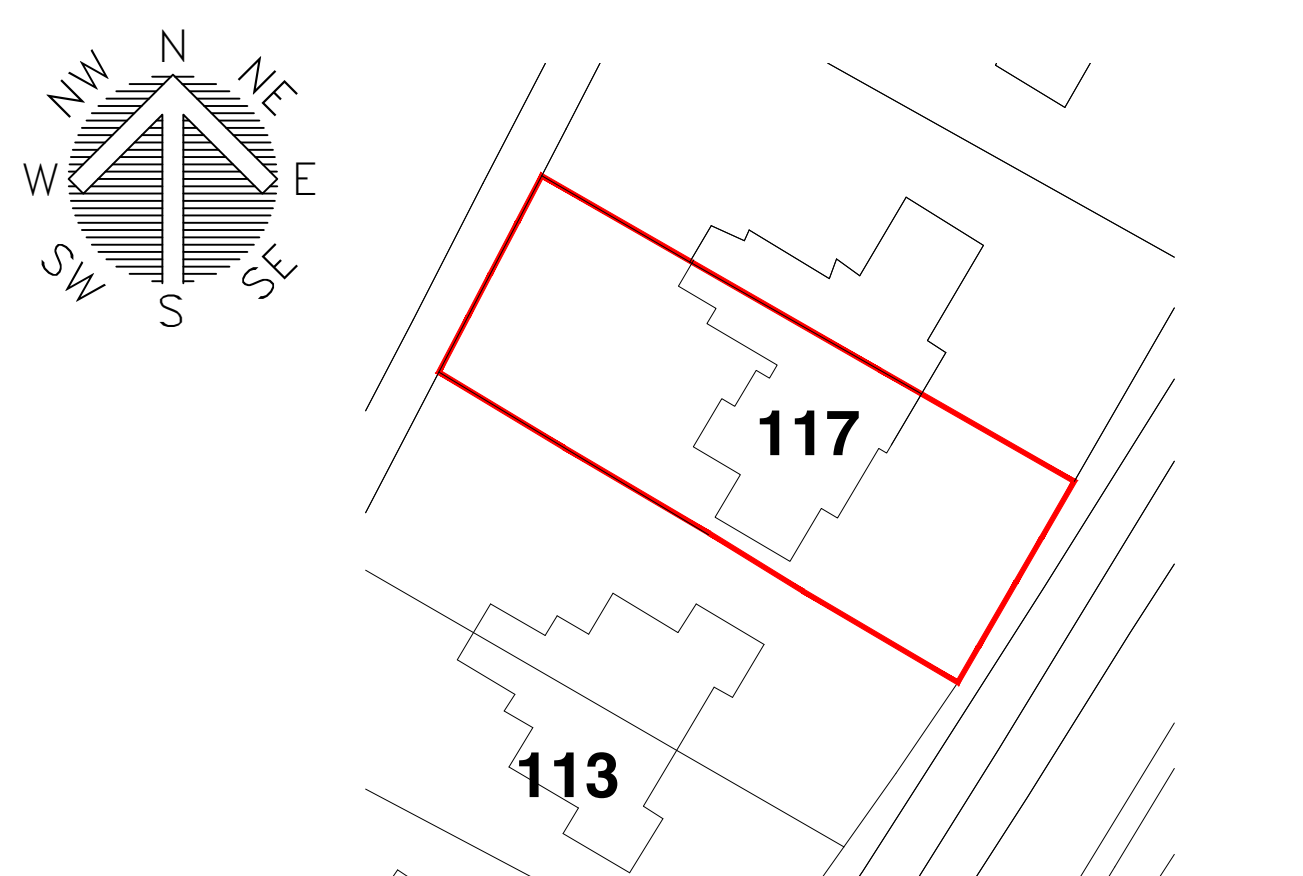

EXISTING BLOCK PLAN - 1:500

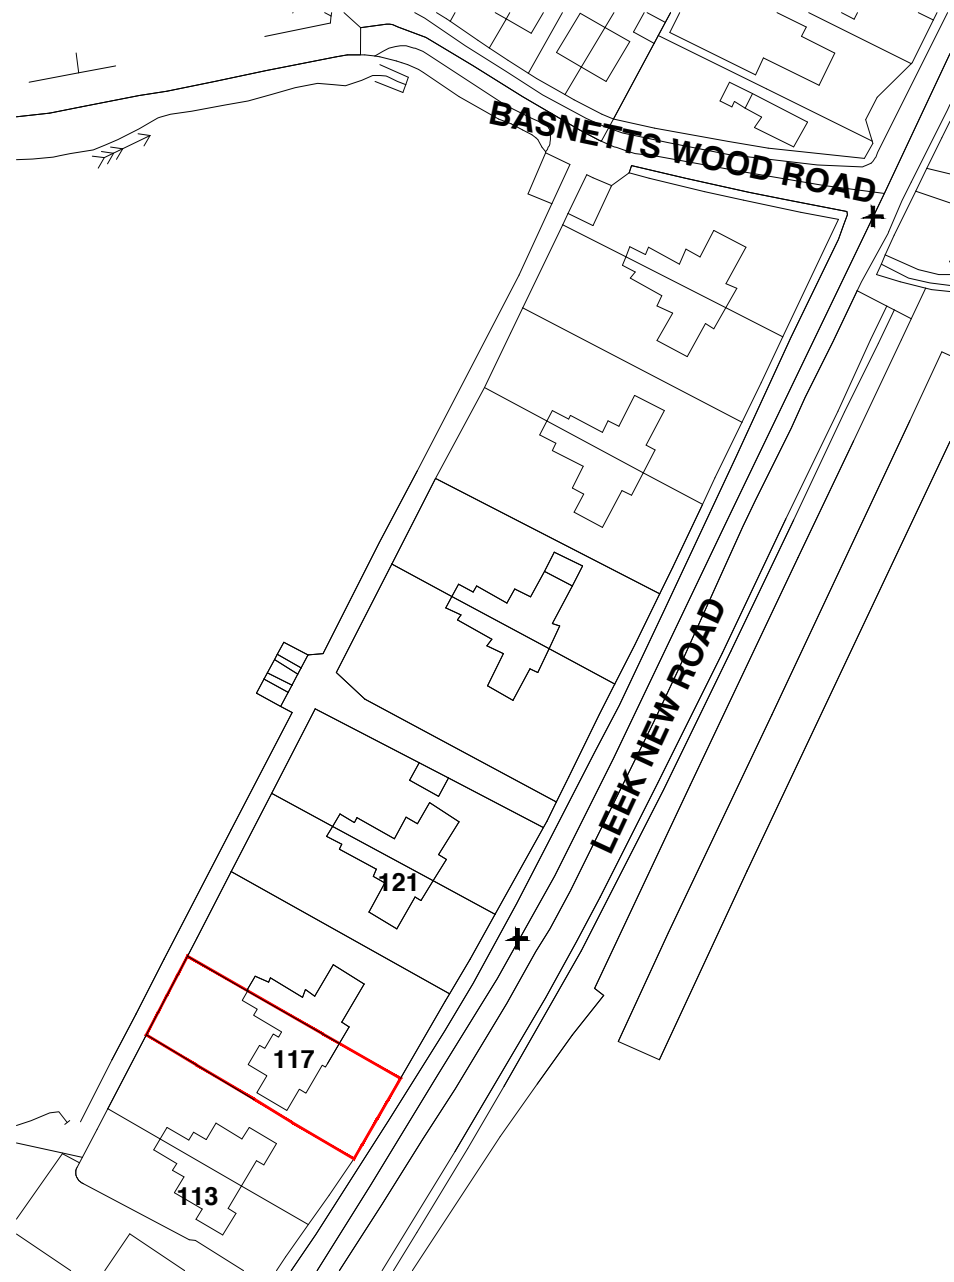

EXISTING LOCATION PLAN - 1:1250



4 Ridge House, Ridge House Drive, Festival Park, S-O-T. ST1 5SJ
Office 01782 216912 WWW.FOREFRONTDC.COM

CLIENT

MR & MRS L TAYLOR

PROJECT

Proposed demolition of existing Garage and erection of two storey side extension at 117 Leek New Road, Stockton Brook, Stoke-on-Trent, Staffs. ST9 9NJ

TITLE

Existing Floor Plans
Crown copyright and Ordnance Survey 0100031673

SCALE

1:50 @ A1

DRG NO.

21-LT-01

REV.

DRAWN

ATG

DATE

02 / 04 / 21

DESCRIPTION

DATE