



FRONT ELEVATION 1:50

REAR ELEVATION 1:50

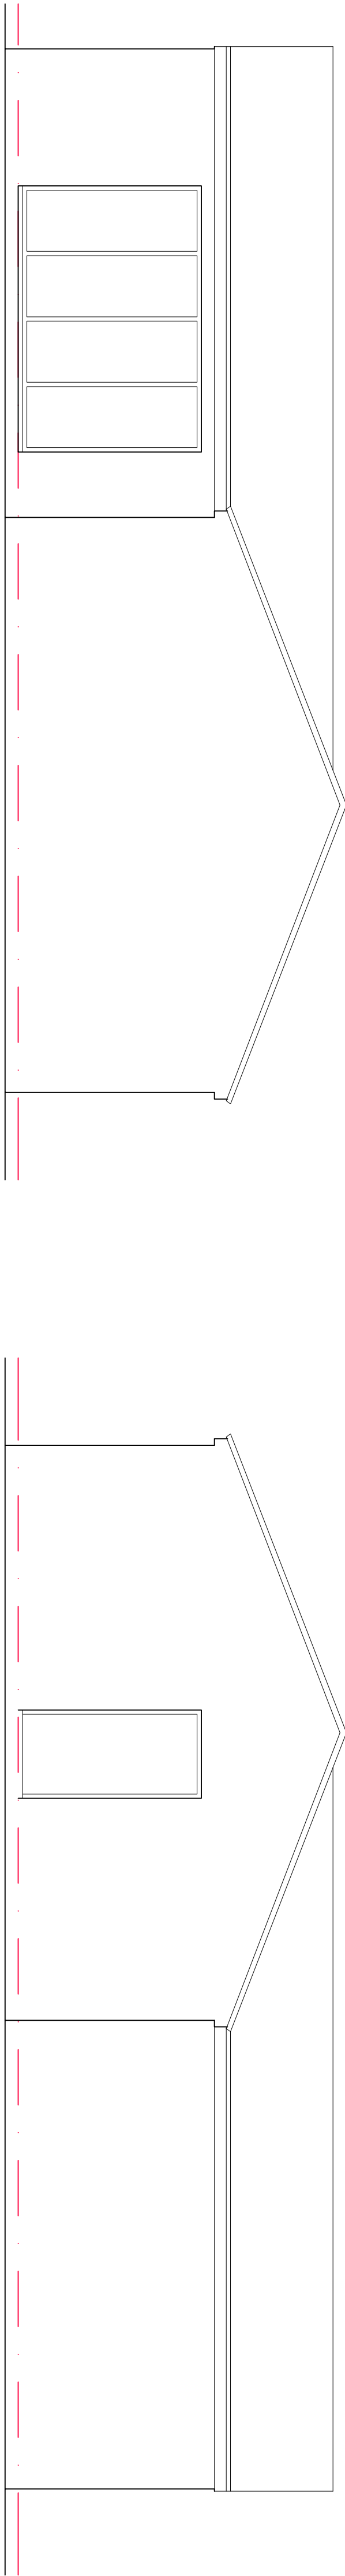


SIDE ELEVATION 1:50

SIDE ELEVATION 1:50

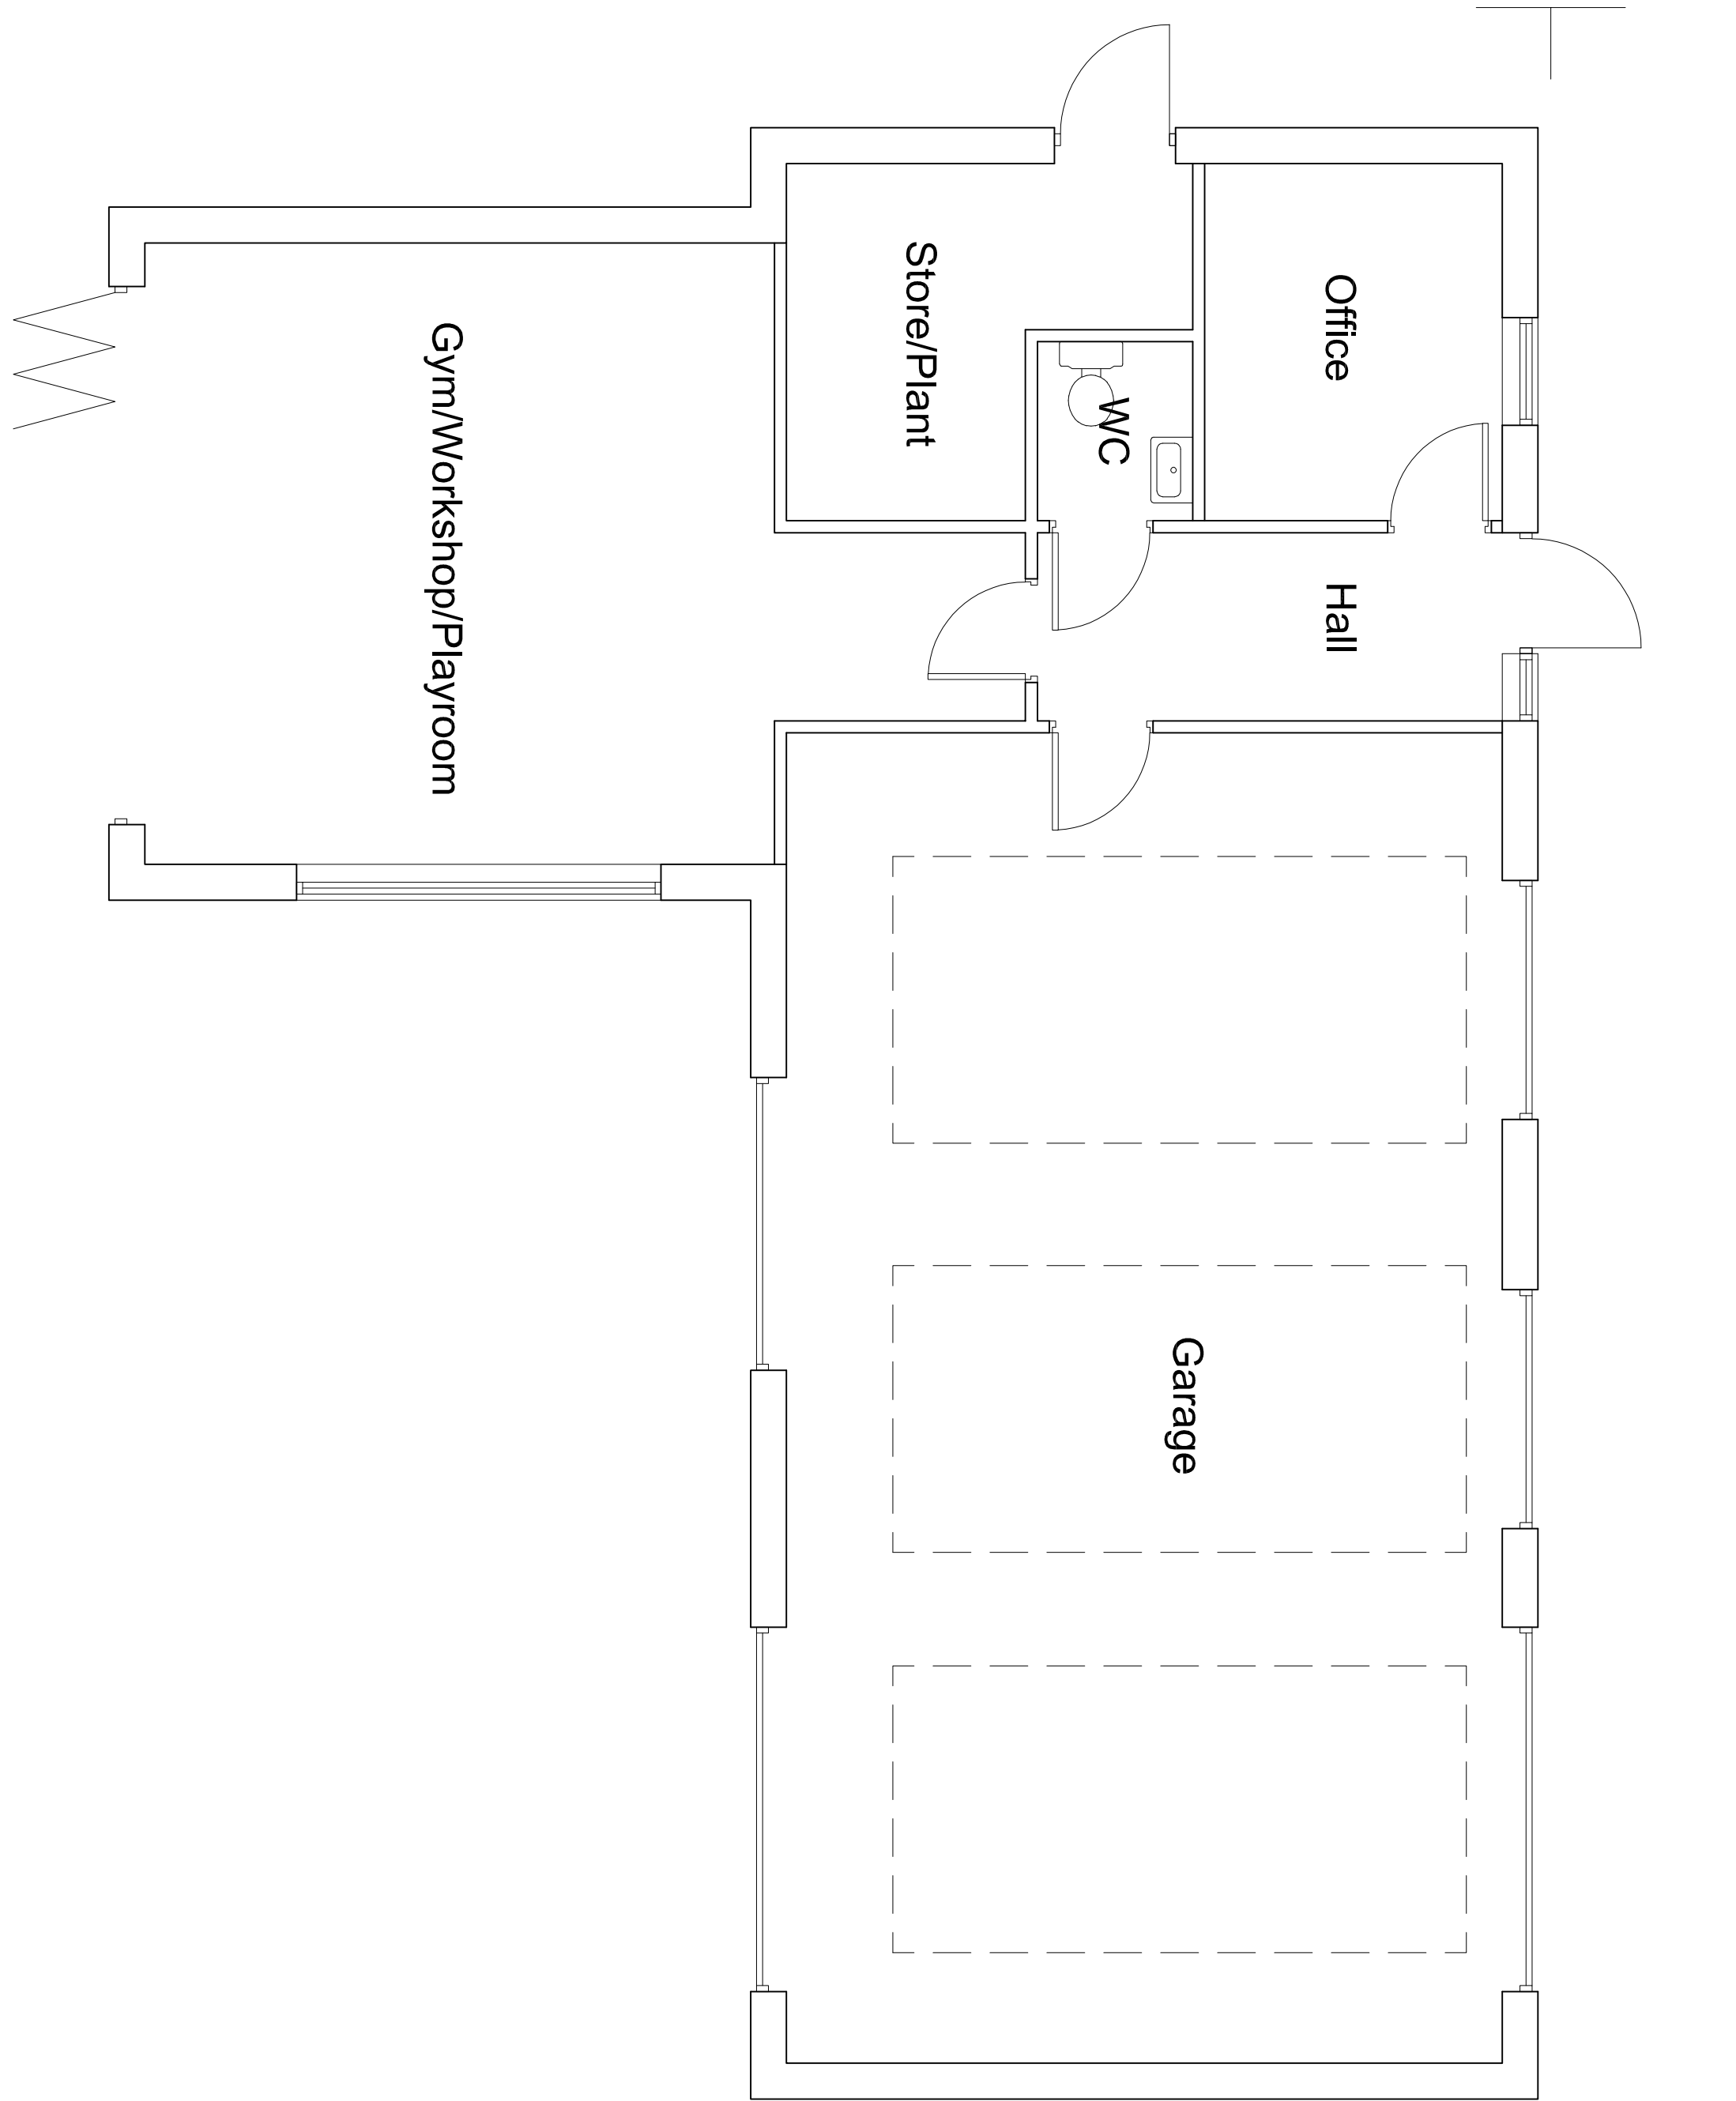

FLOOR PLAN 1:50

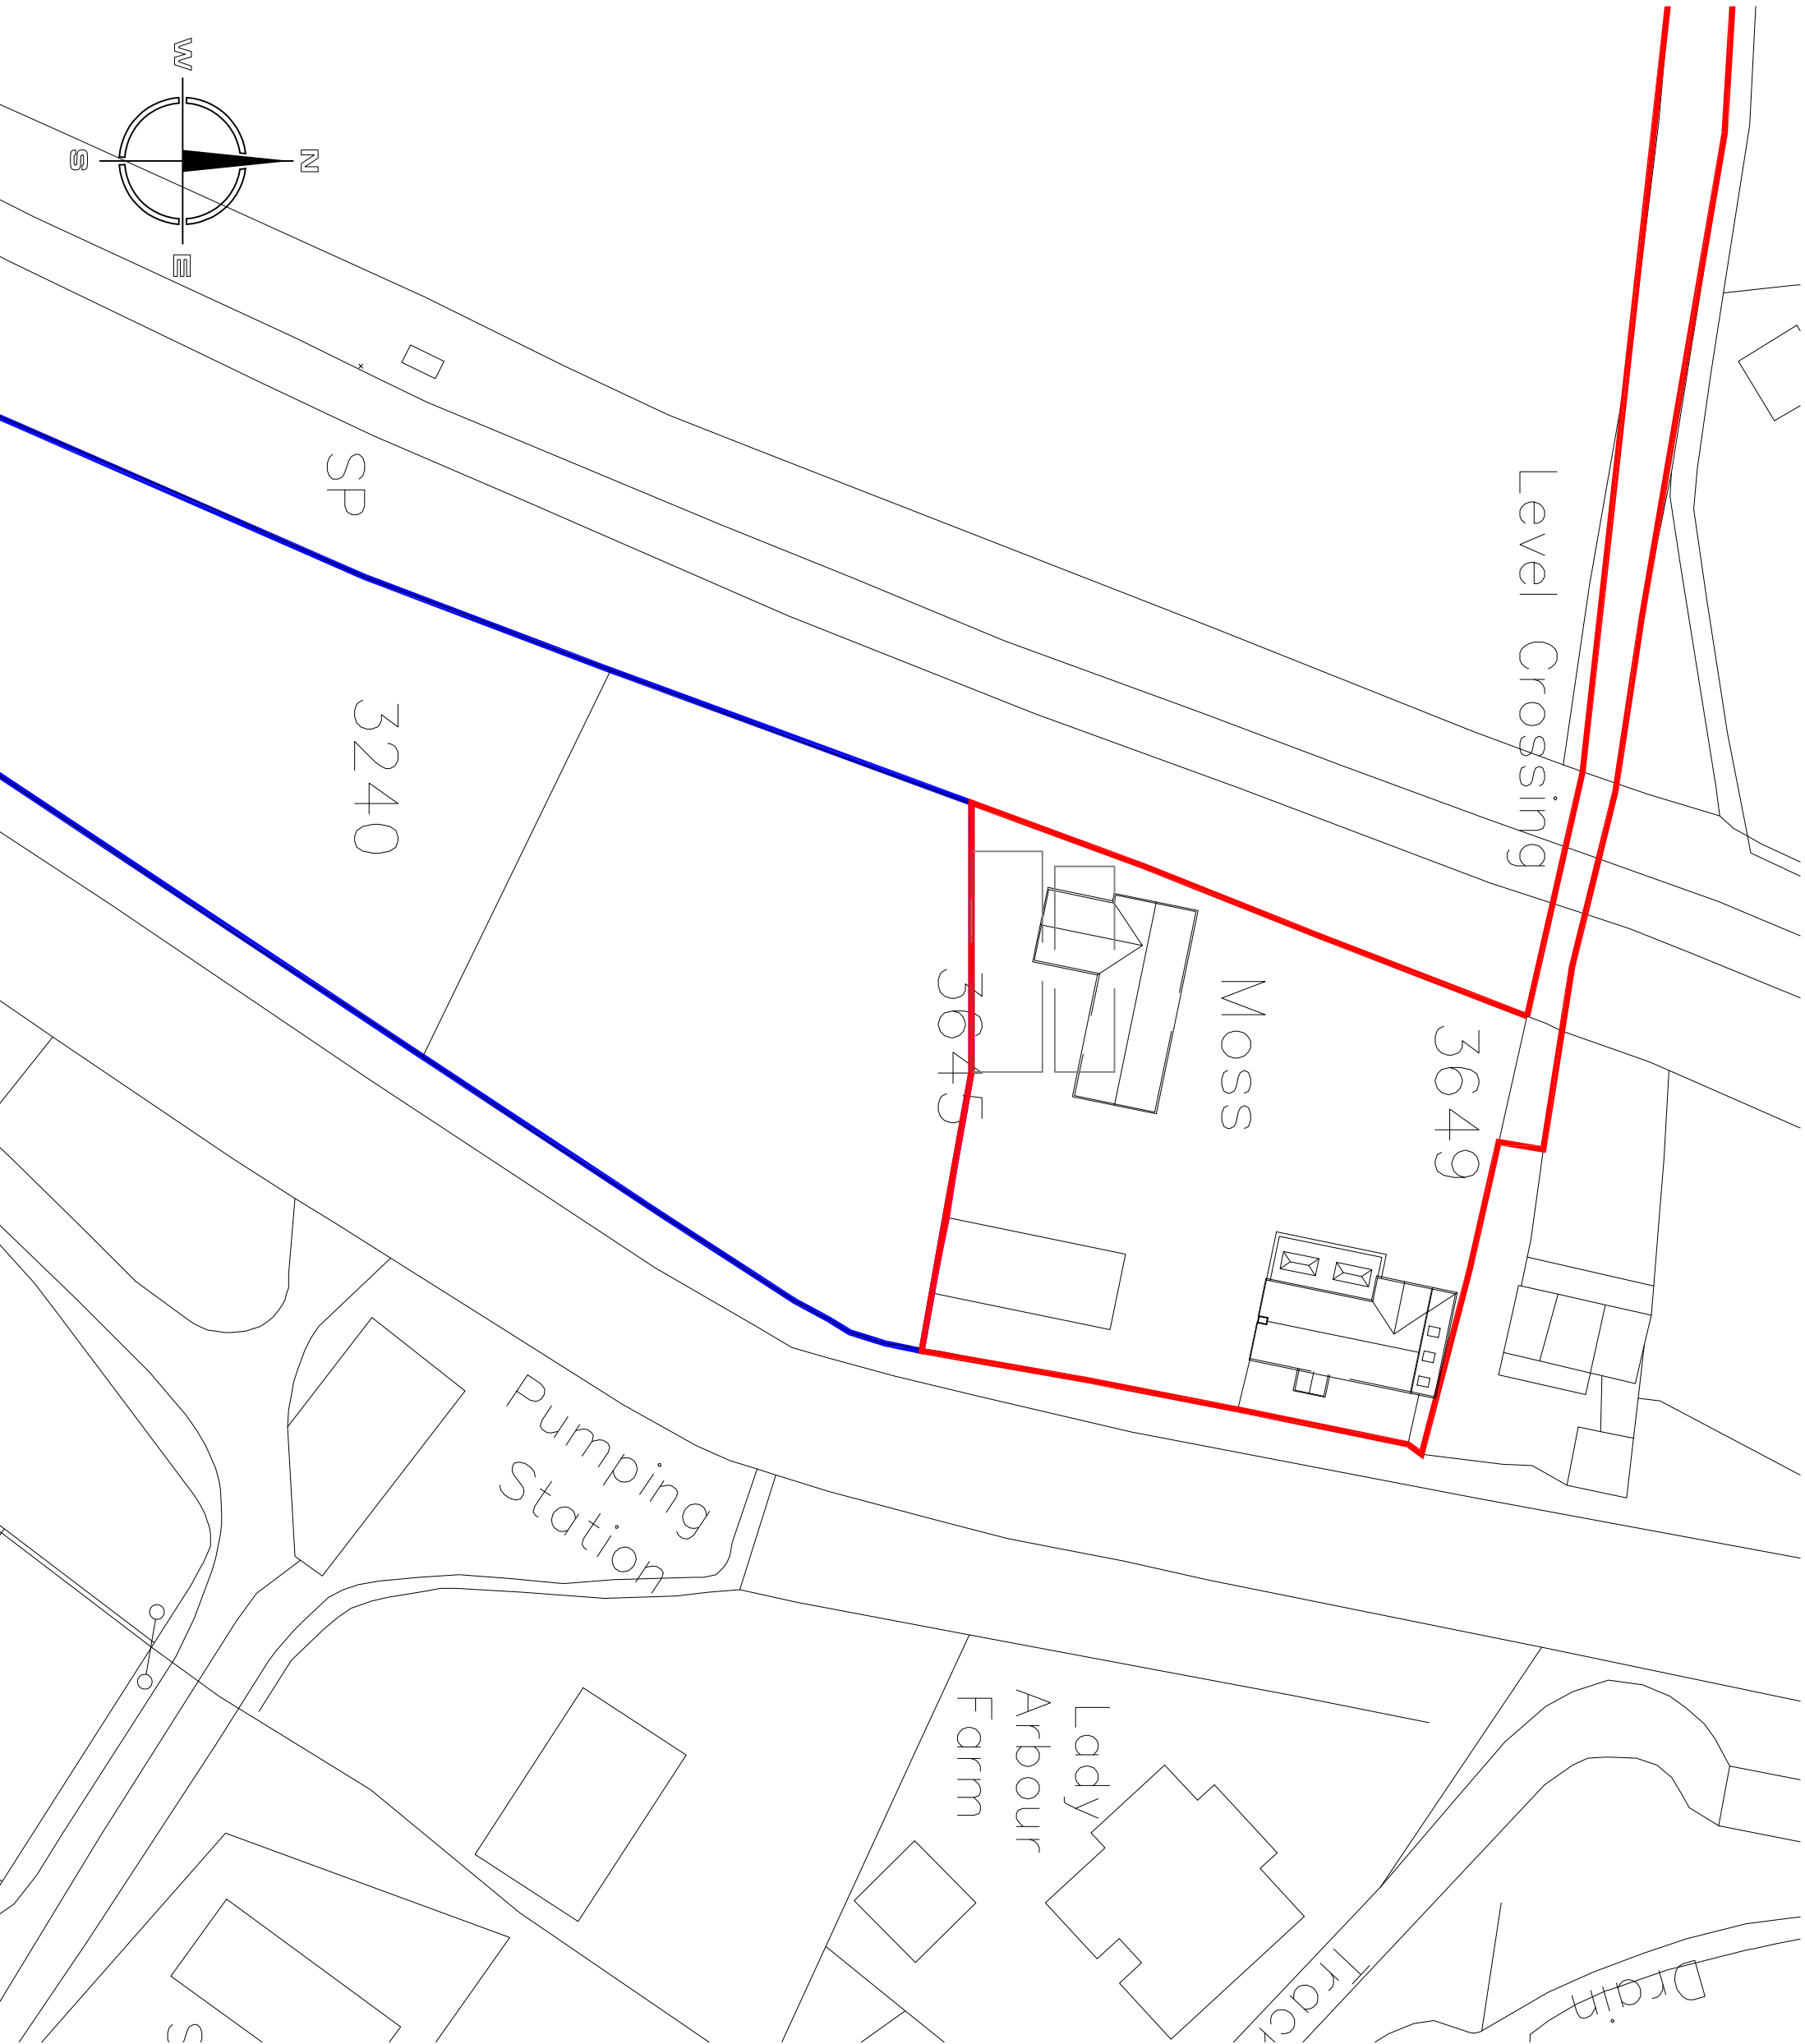

BLOCK PLAN 1:500



MODE
Architects & Development

01782 479644

info@mode-architects.co.uk

www.mode-architects.co.uk

Client Mr N Pellington

Project New Development at
Moss House Farm,
Leek Road, Endon, ST9 9DU

Title New Ancillary Building
Permitted Development

Status Planning			
Scale	Date	Drawn	Checked
1:50	Feb '21	KJM	
Drawing No.			Rev
20 021 AL(0)03			