




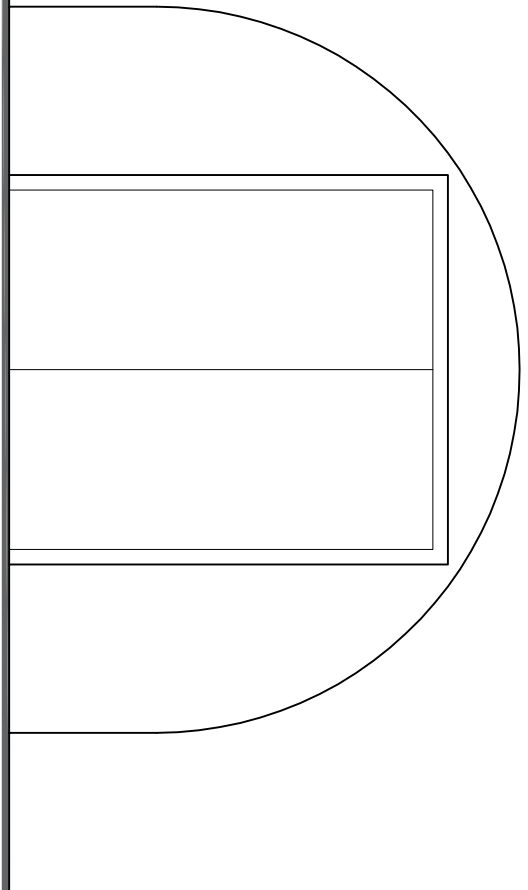


EXISTING FRONT ELEVATION 1:50

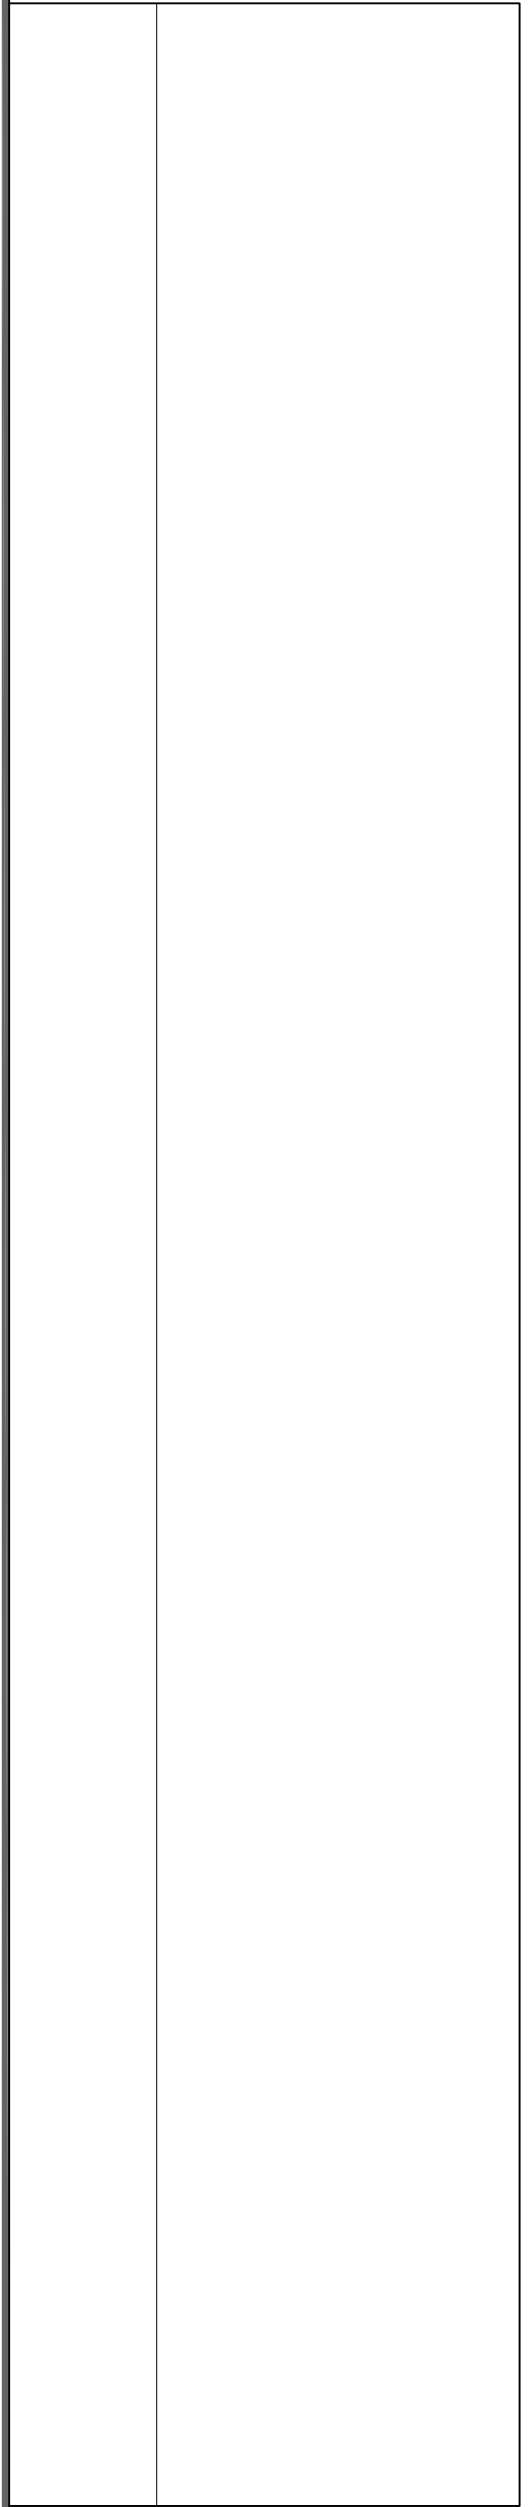


EXISTING SIDE ELEVATION 1:50

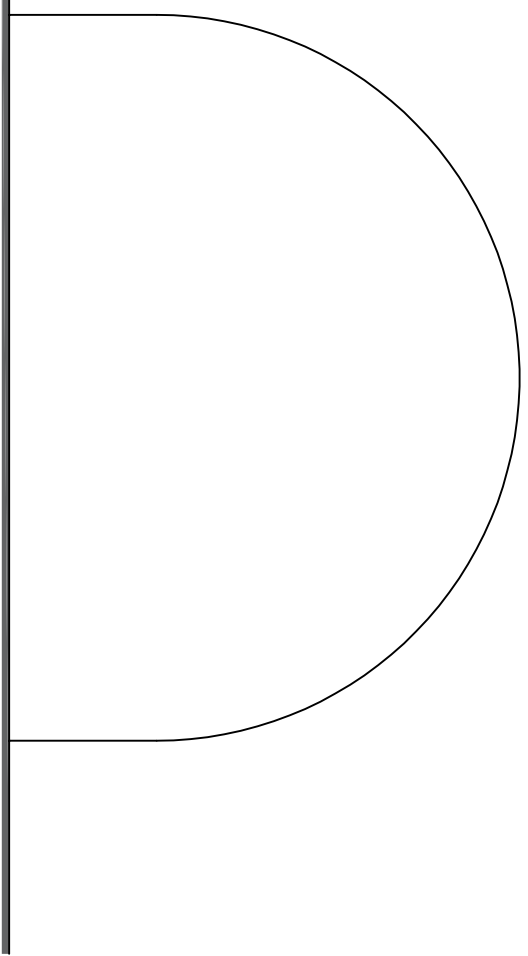


EXISTING REAR ELEVATION 1:50

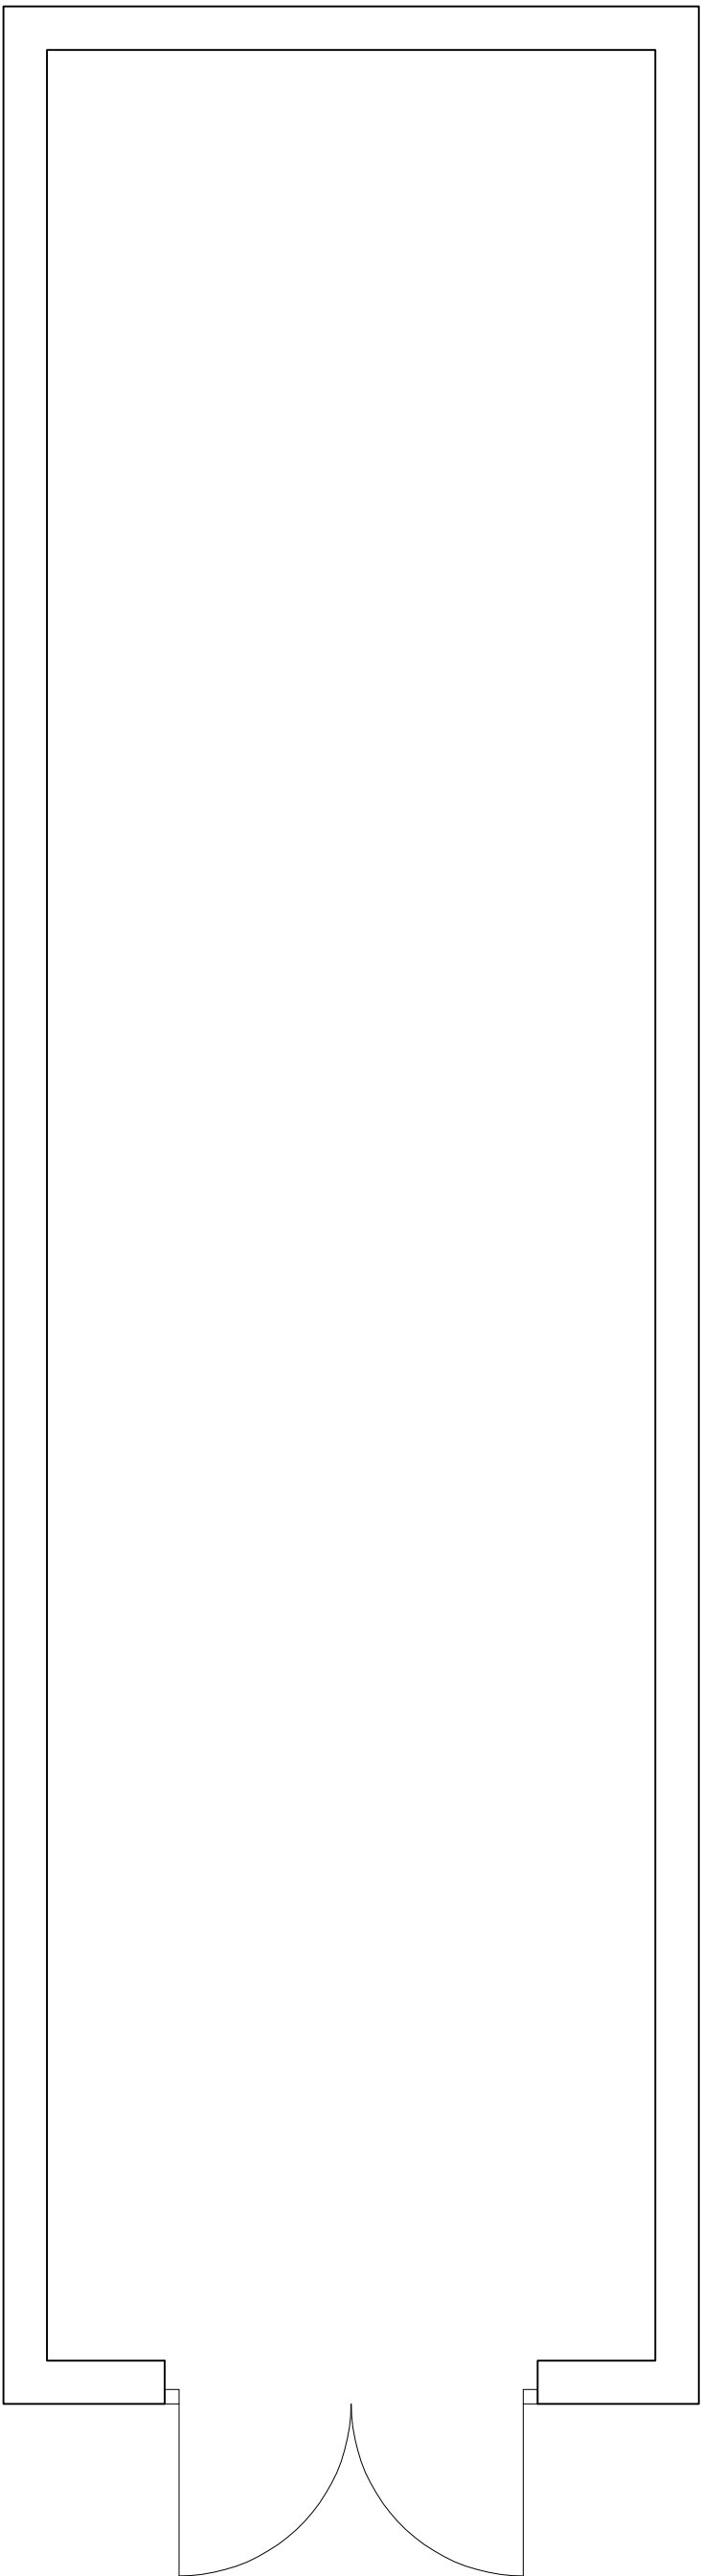


EXISTING FLOOR PLAN (ROUND TOP) 1:50

 


EXISTING SIDE ELEVATION 1:50

 


EXISTING FLOOR PLAN 1:50

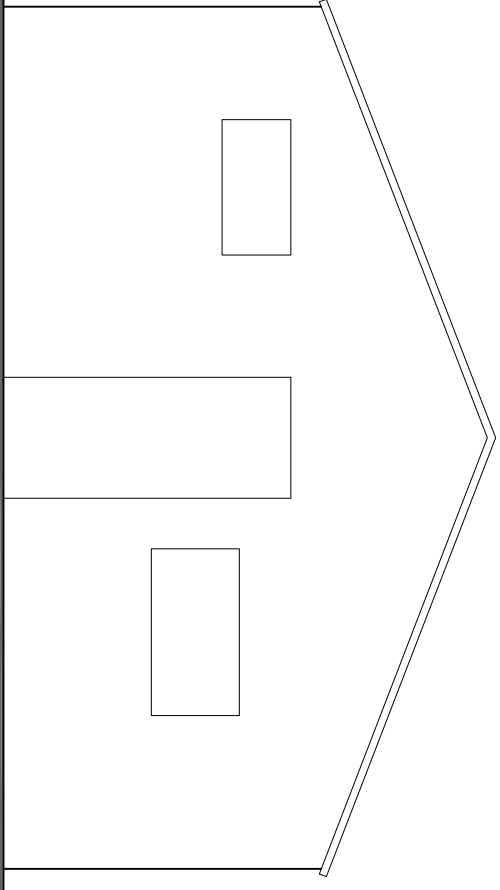


EXISTING FRONT ELEVATION 1:50

 

EXISTING SIDE ELEVATION 1:50

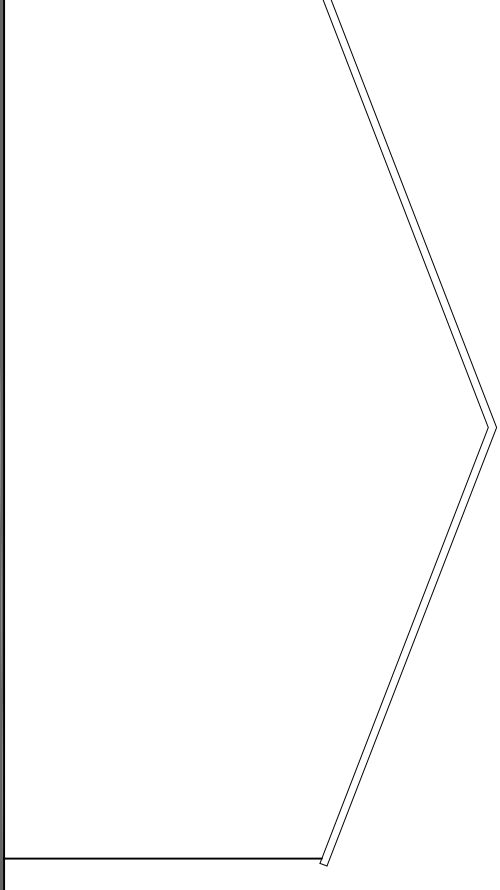

EXISTING REAR ELEVATION 1:50

 

EXISTING SIDE ELEVATION 1:50

This drawing is subject to Copyright & must not be copied or reproduced without consent. Figured dimensions only are to be taken from this drawing. All contractors must visit the site and be responsible for taking and checking all dimensions relative to their work.



MODE
Architects & Development

01782 479644

✉ info@mode-architects.co.uk
🌐 www.mode-architects.co.uk

Client Mr N Pellington

Project New Development at
Moss House Farm,
Leek Road, Endon, ST9 9DU

Title Existing Elevations and Plans
For Outbuildings

Status Planning			
Scale	ⓐ1	Date	Drawn
1:50		Feb '21	KJM
Checked			

Drawing No.	Rev
20 021 AL(0)05	A