



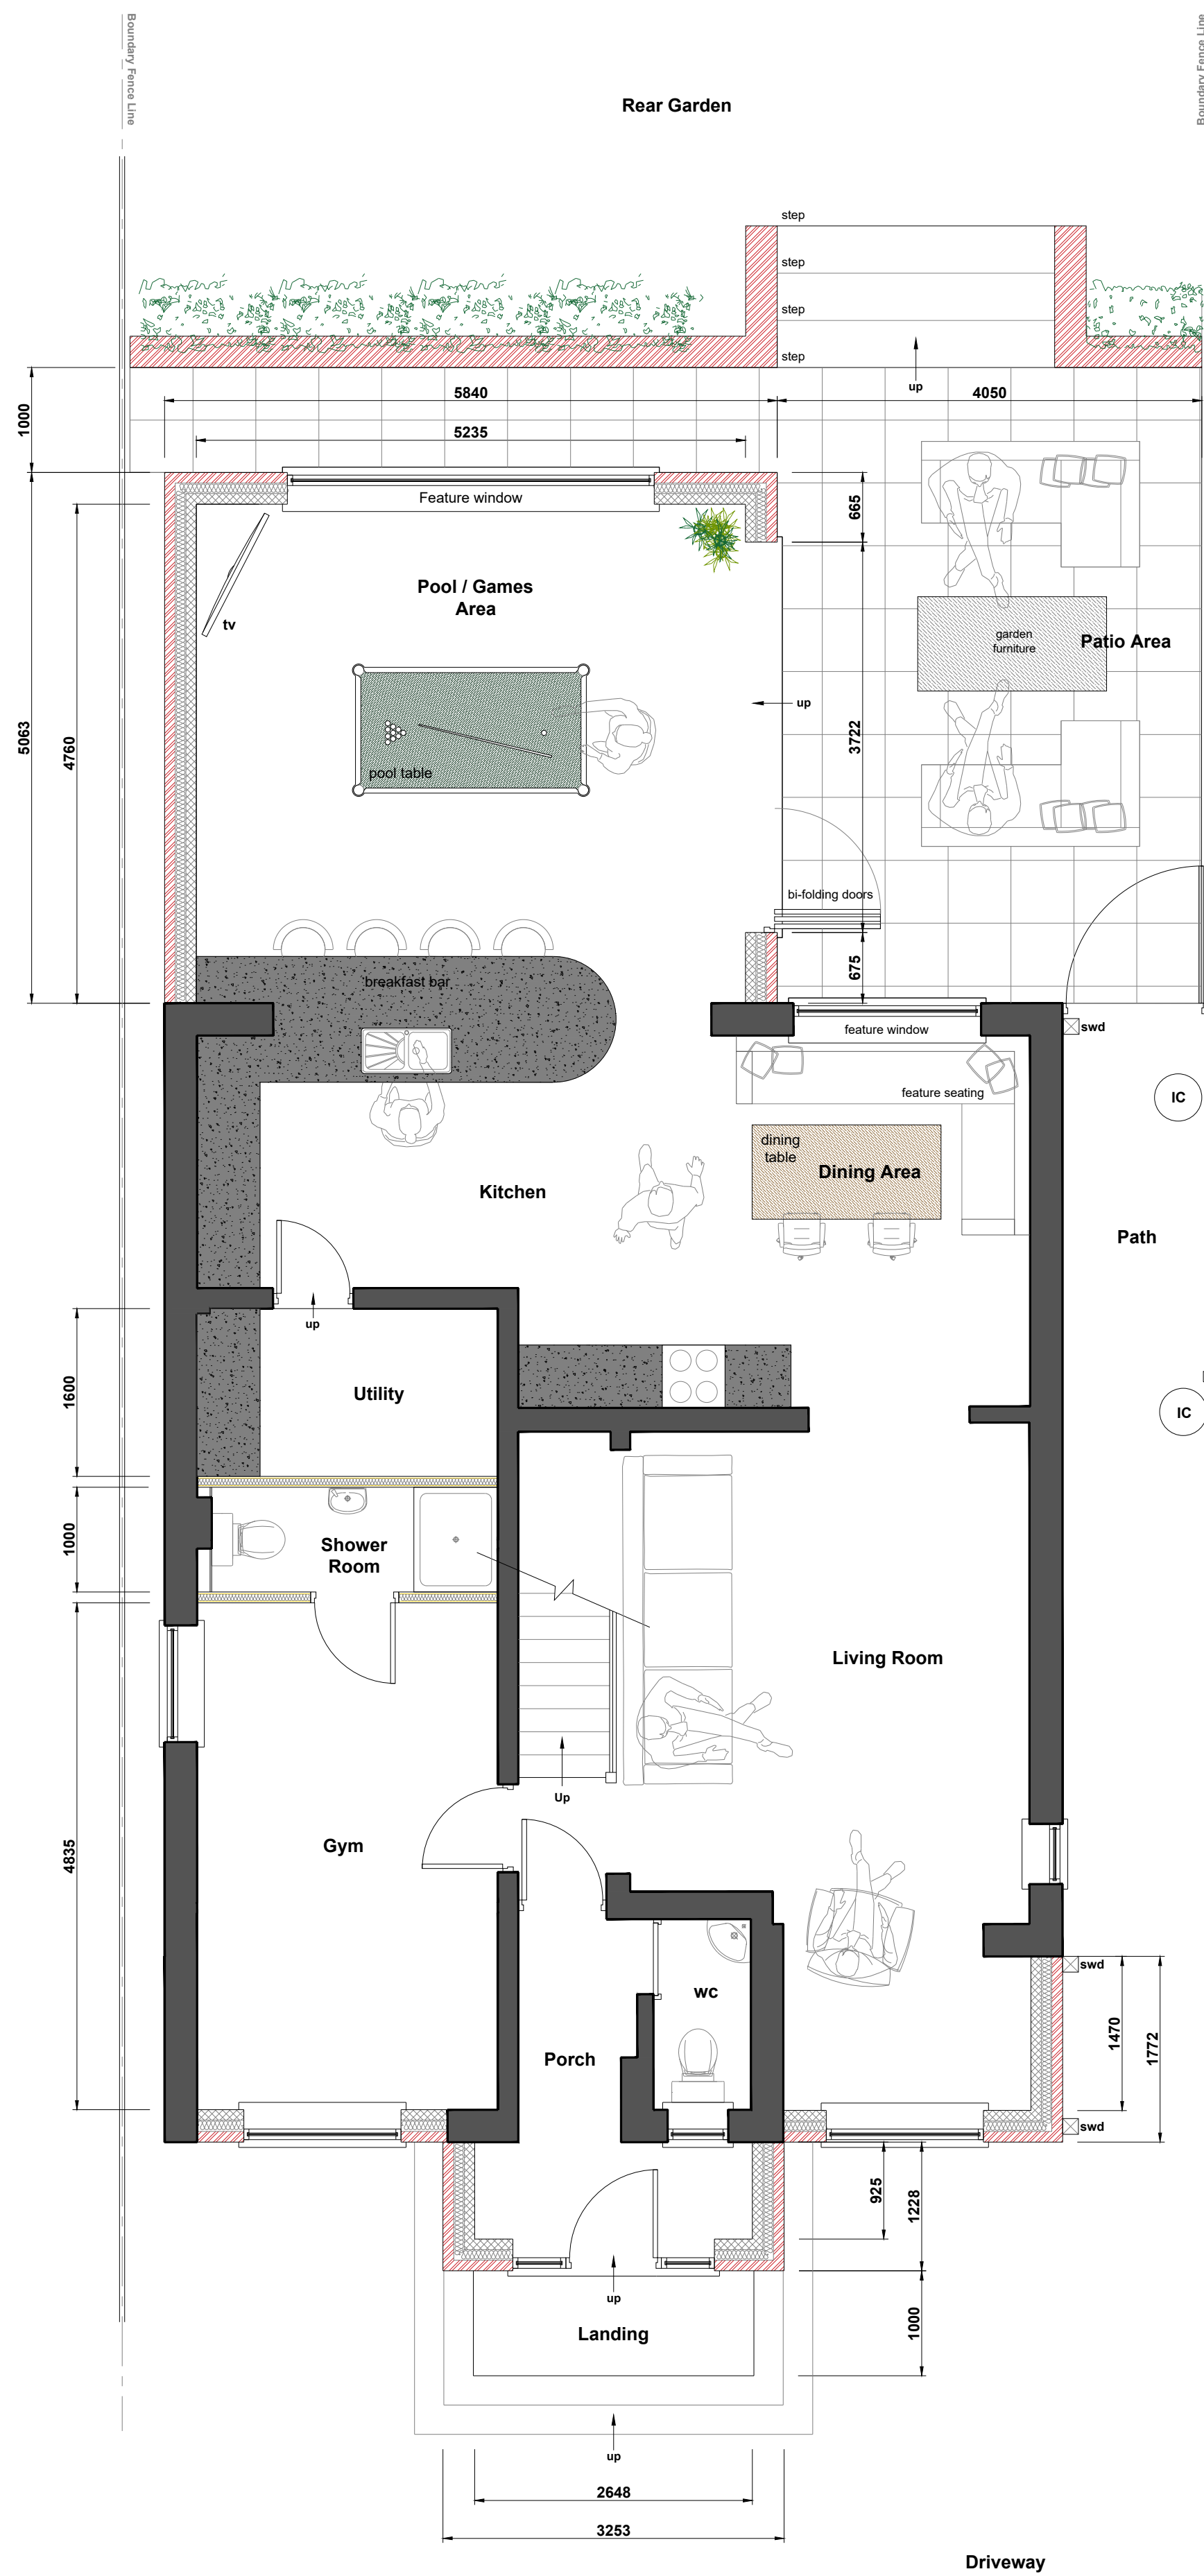

GROUND FLOOR PLAN  
(as proposed)

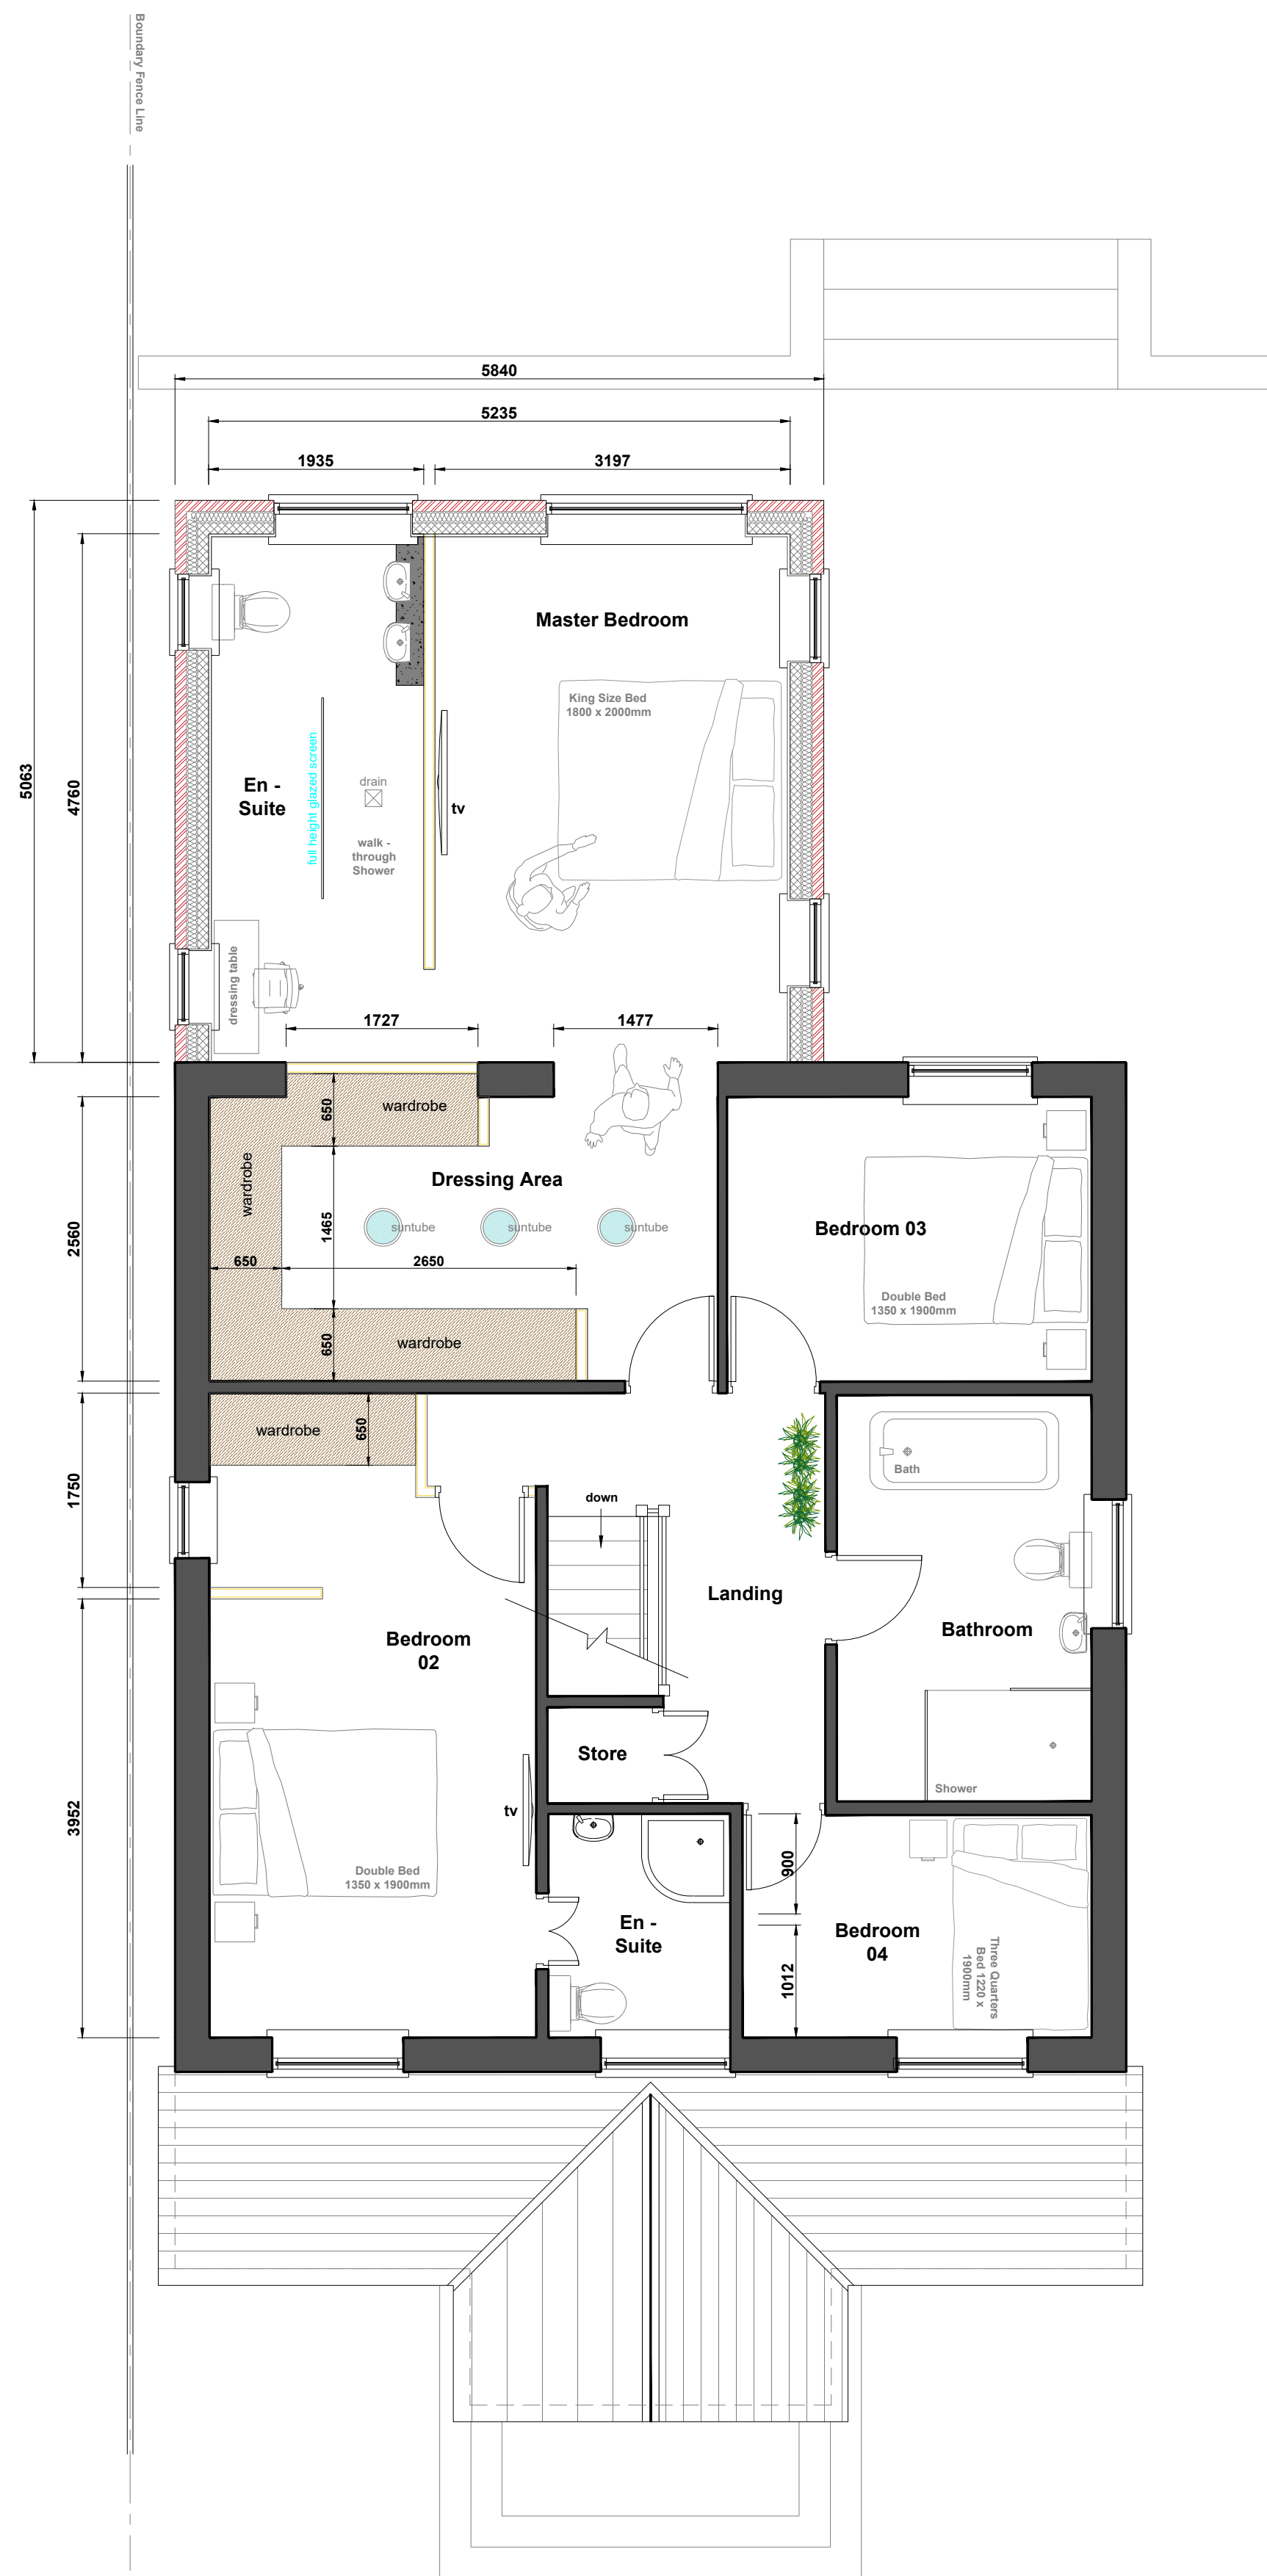

FIRST FLOOR PLAN  
(as proposed)

Revisions

|     |                     |          |
|-----|---------------------|----------|
| P1  | Client Proposal 02. | 16.02.21 |
| P0  | Client Proposal.    | 06.09.20 |
| No. | Revision/Issue      | Date:    |

**TWA** TOM WITHERS  
ARCHITECTURE

**Tom Withers Architecture Ltd**  
Greenfield Industrial Estate,  
Back Lane, Congleton,  
Cheshire, CW12 4TR  
Tel: 01260 277175  
Email: info@tomwithersarchitecture.co.uk

**Project Details:**

Proposed two storey rear extension and  
single storey front extension.

Mr Mike Brian & Miss Laura Barrow:  
36 Brentwood Drive, Werrington,  
Stoke-on-Trent, Staffordshire, ST9 0DW.

|                |                 |                  |                                           |
|----------------|-----------------|------------------|-------------------------------------------|
| <b>Status:</b> | As Proposed     | <b>Sheet No:</b> | Planning Drawings<br><b>050920-002-P1</b> |
| <b>Date:</b>   | Sep 2020        | <b>Drawn By:</b> | TW                                        |
| <b>Scale:</b>  | 1:50 Plans @ A1 |                  |                                           |