


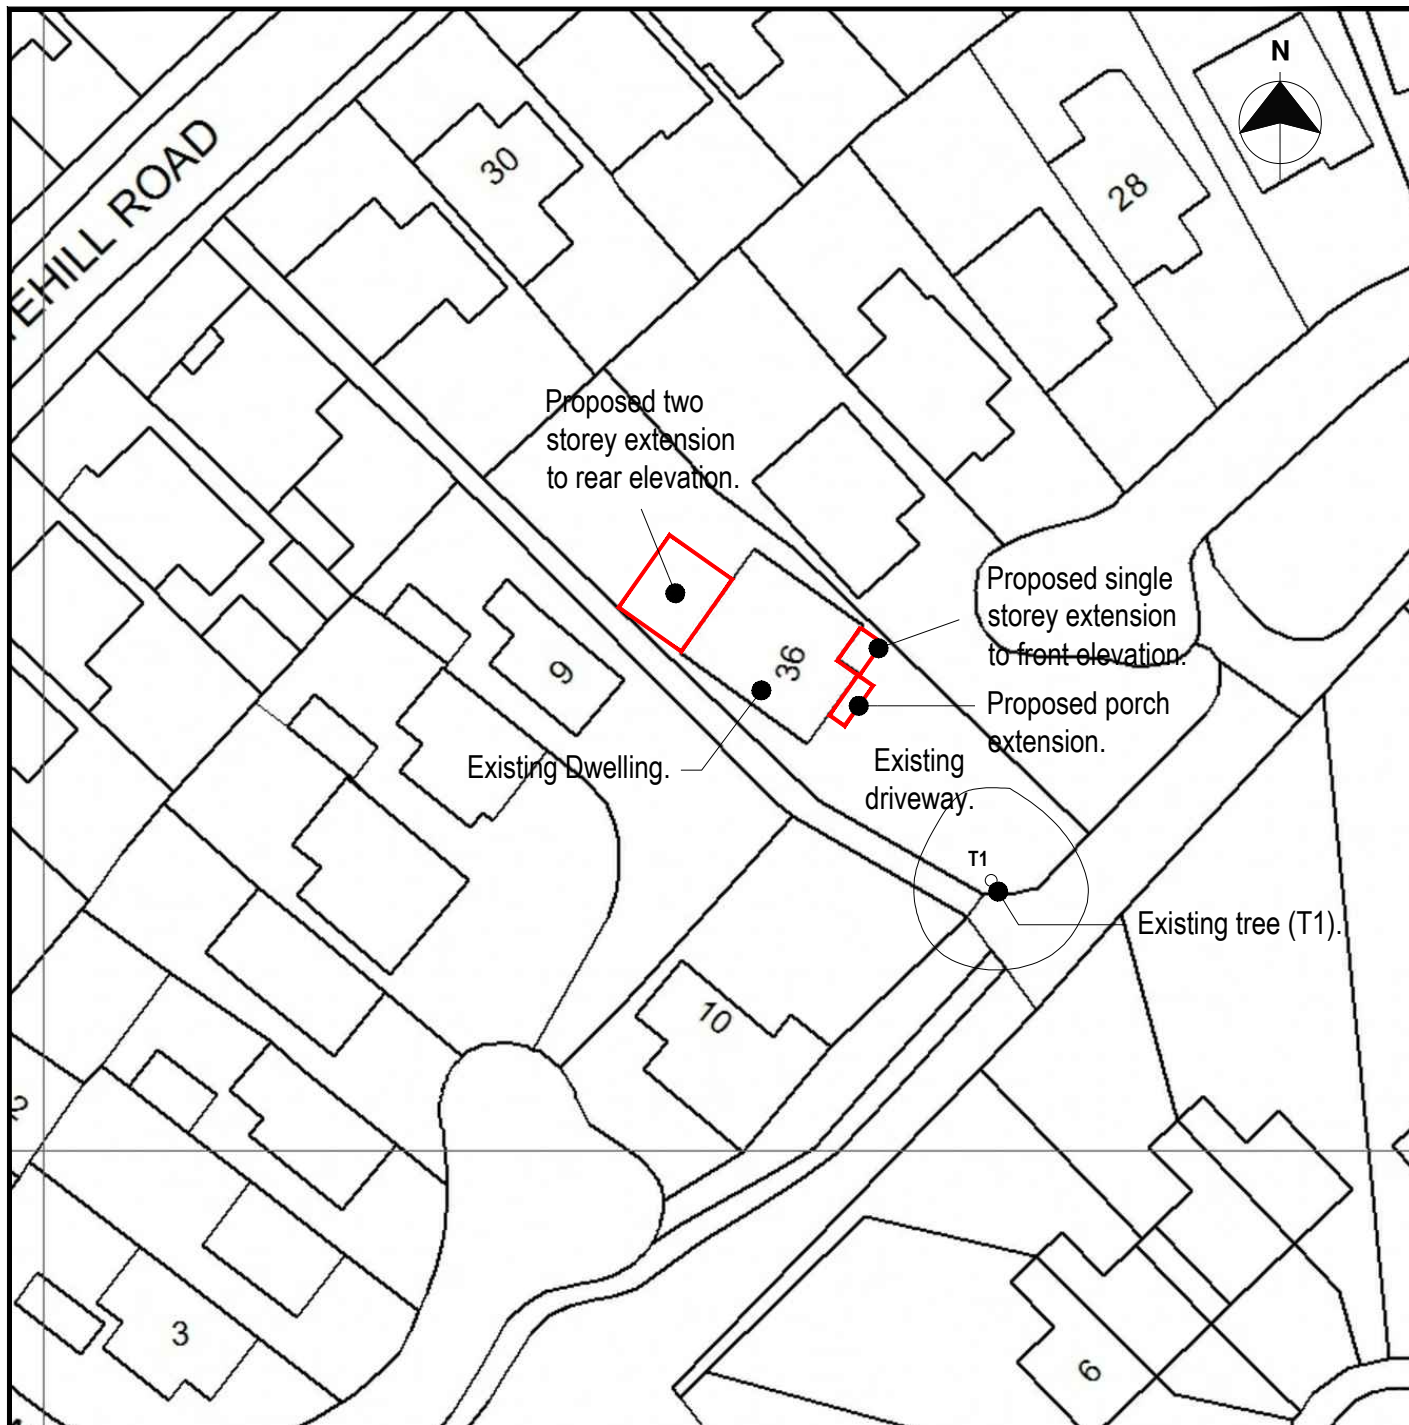

TWA TOMWITHERS
— ARCHITECTURE —

Tom Withers Architecture Ltd

Greenfield Industrial Estate, Congleton,
Cheshire, CW12 4TR.
Tel: 01260 277175

Email: info@tomwithersarchitecture.co.uk

Project Details:

Proposed two storey rear extension and
single garage to front elevation .

Mr Mike Brian & Miss Laura Barrow:
36 Brentwood Drive, Werrington,
Stoke-on-Trent, Staffordshire, ST9 0DW.

Revisions: P0 Planning Application Issue. 18.02.21

Date: Feb 2021	Status: As Proposed	Sheet No: Planning Drawings 050920-005-P0
Scale: 1:500 @ A4 Block Plan	Drawn By: TW	