



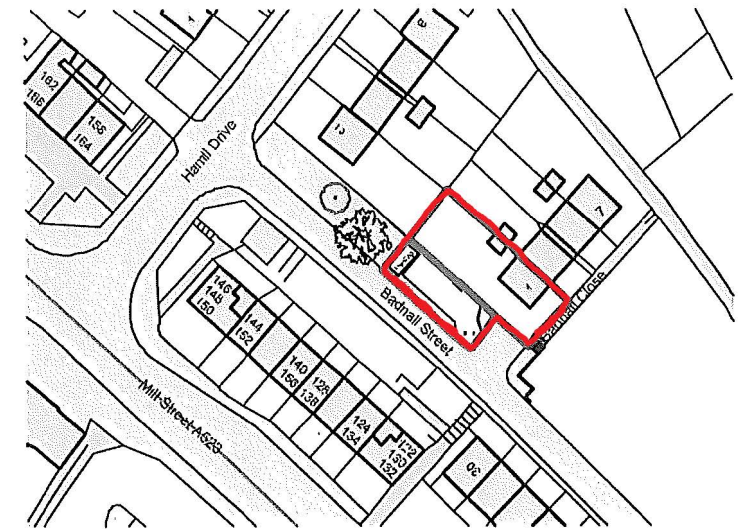


Ordnance Survey, (c) Crown Copyright 2019. All rights reserved. Licence number 100022432

Metres
10 20 30 40 50 60 70 80 90 100

SCALE 1:1250

Site location plan 1:1250

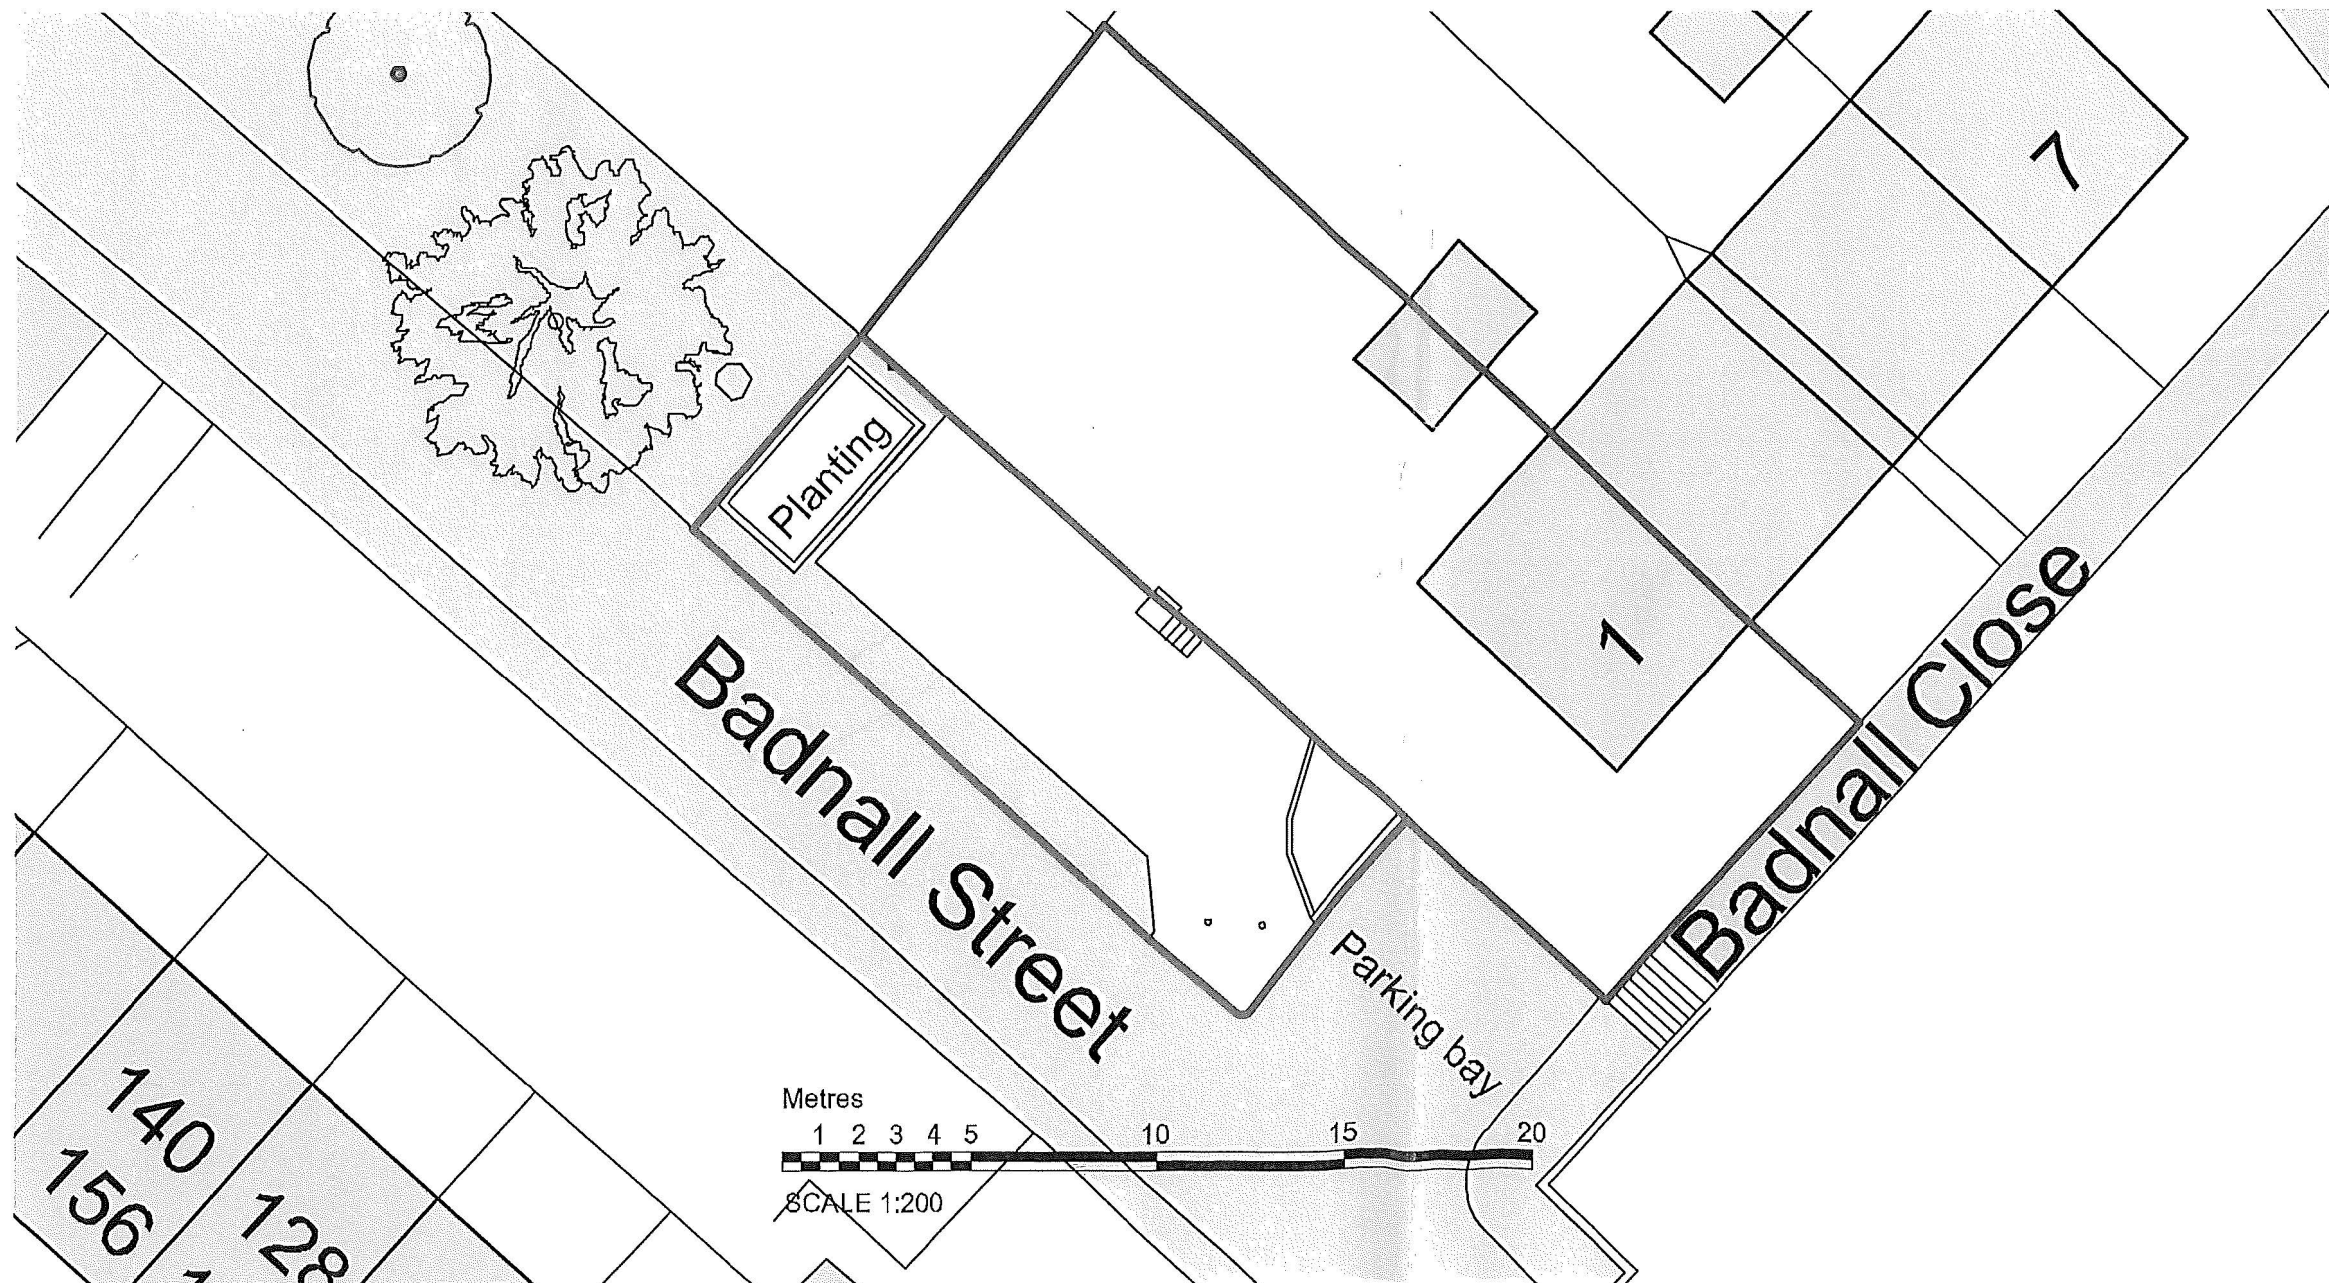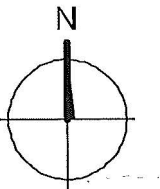

Metres
1 2 3 4 5 10 15 20
SCALE 1:200

Site plan as existing 1:200