




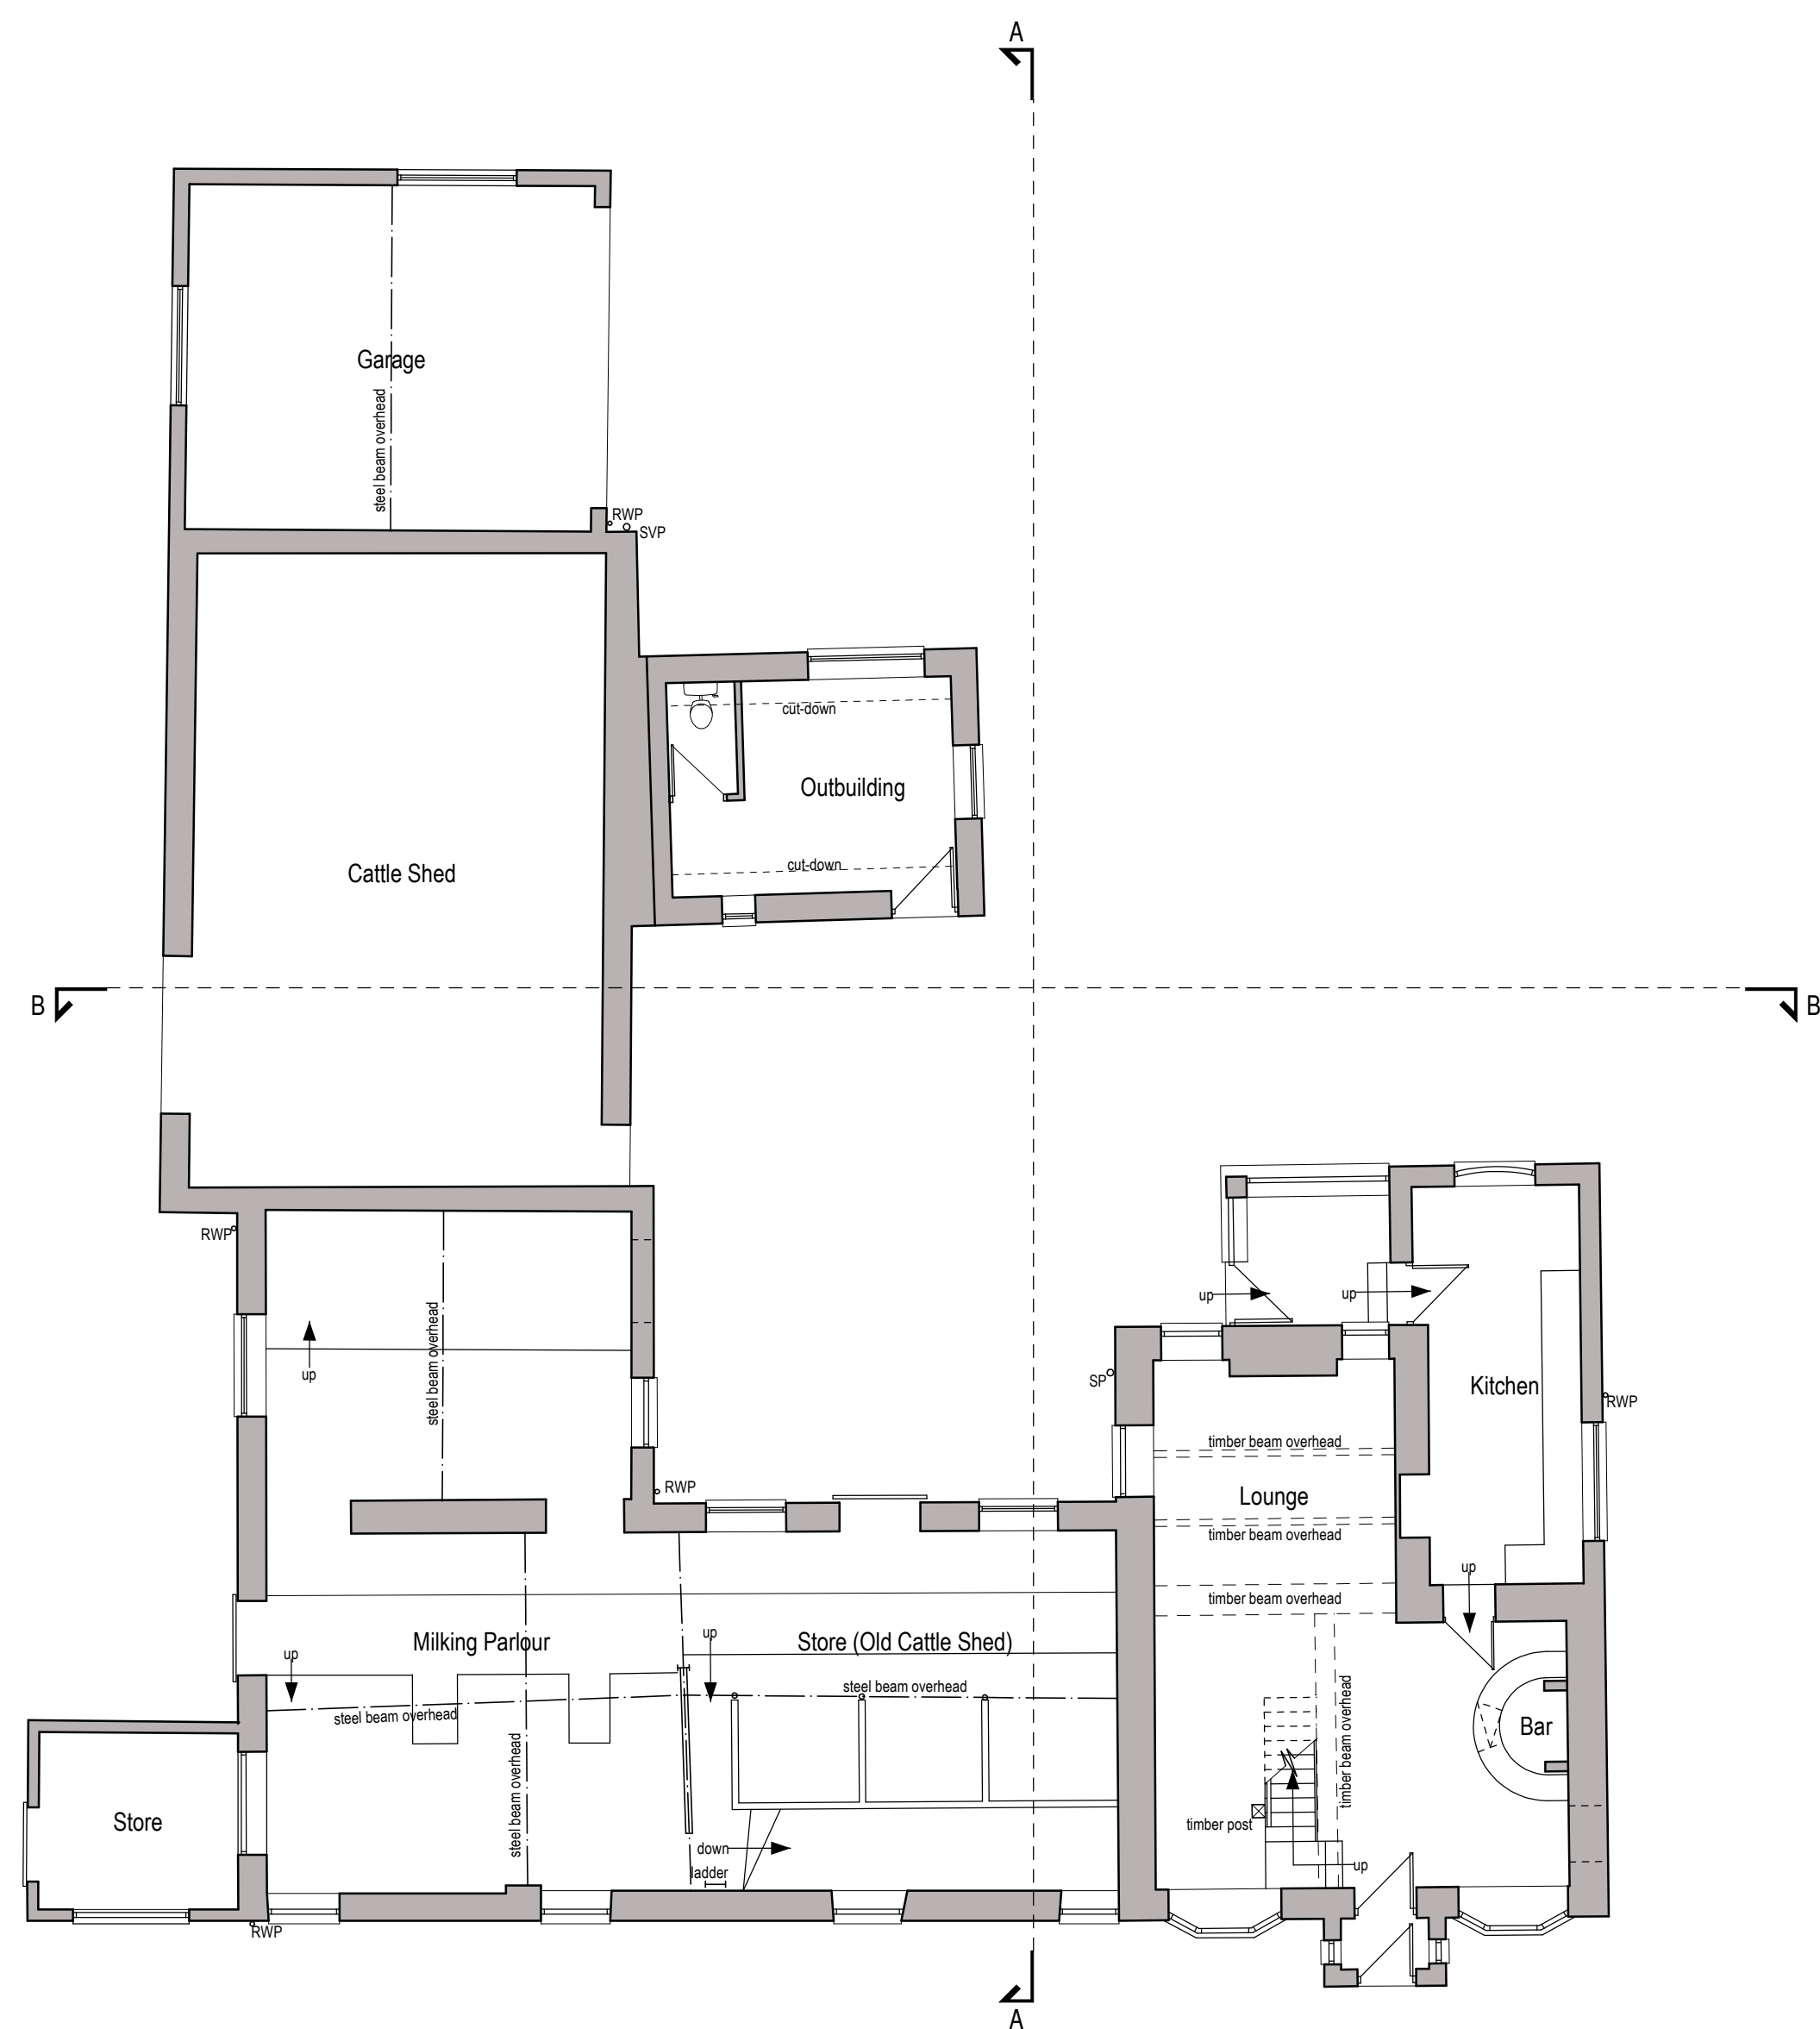

Ground Floor Plan

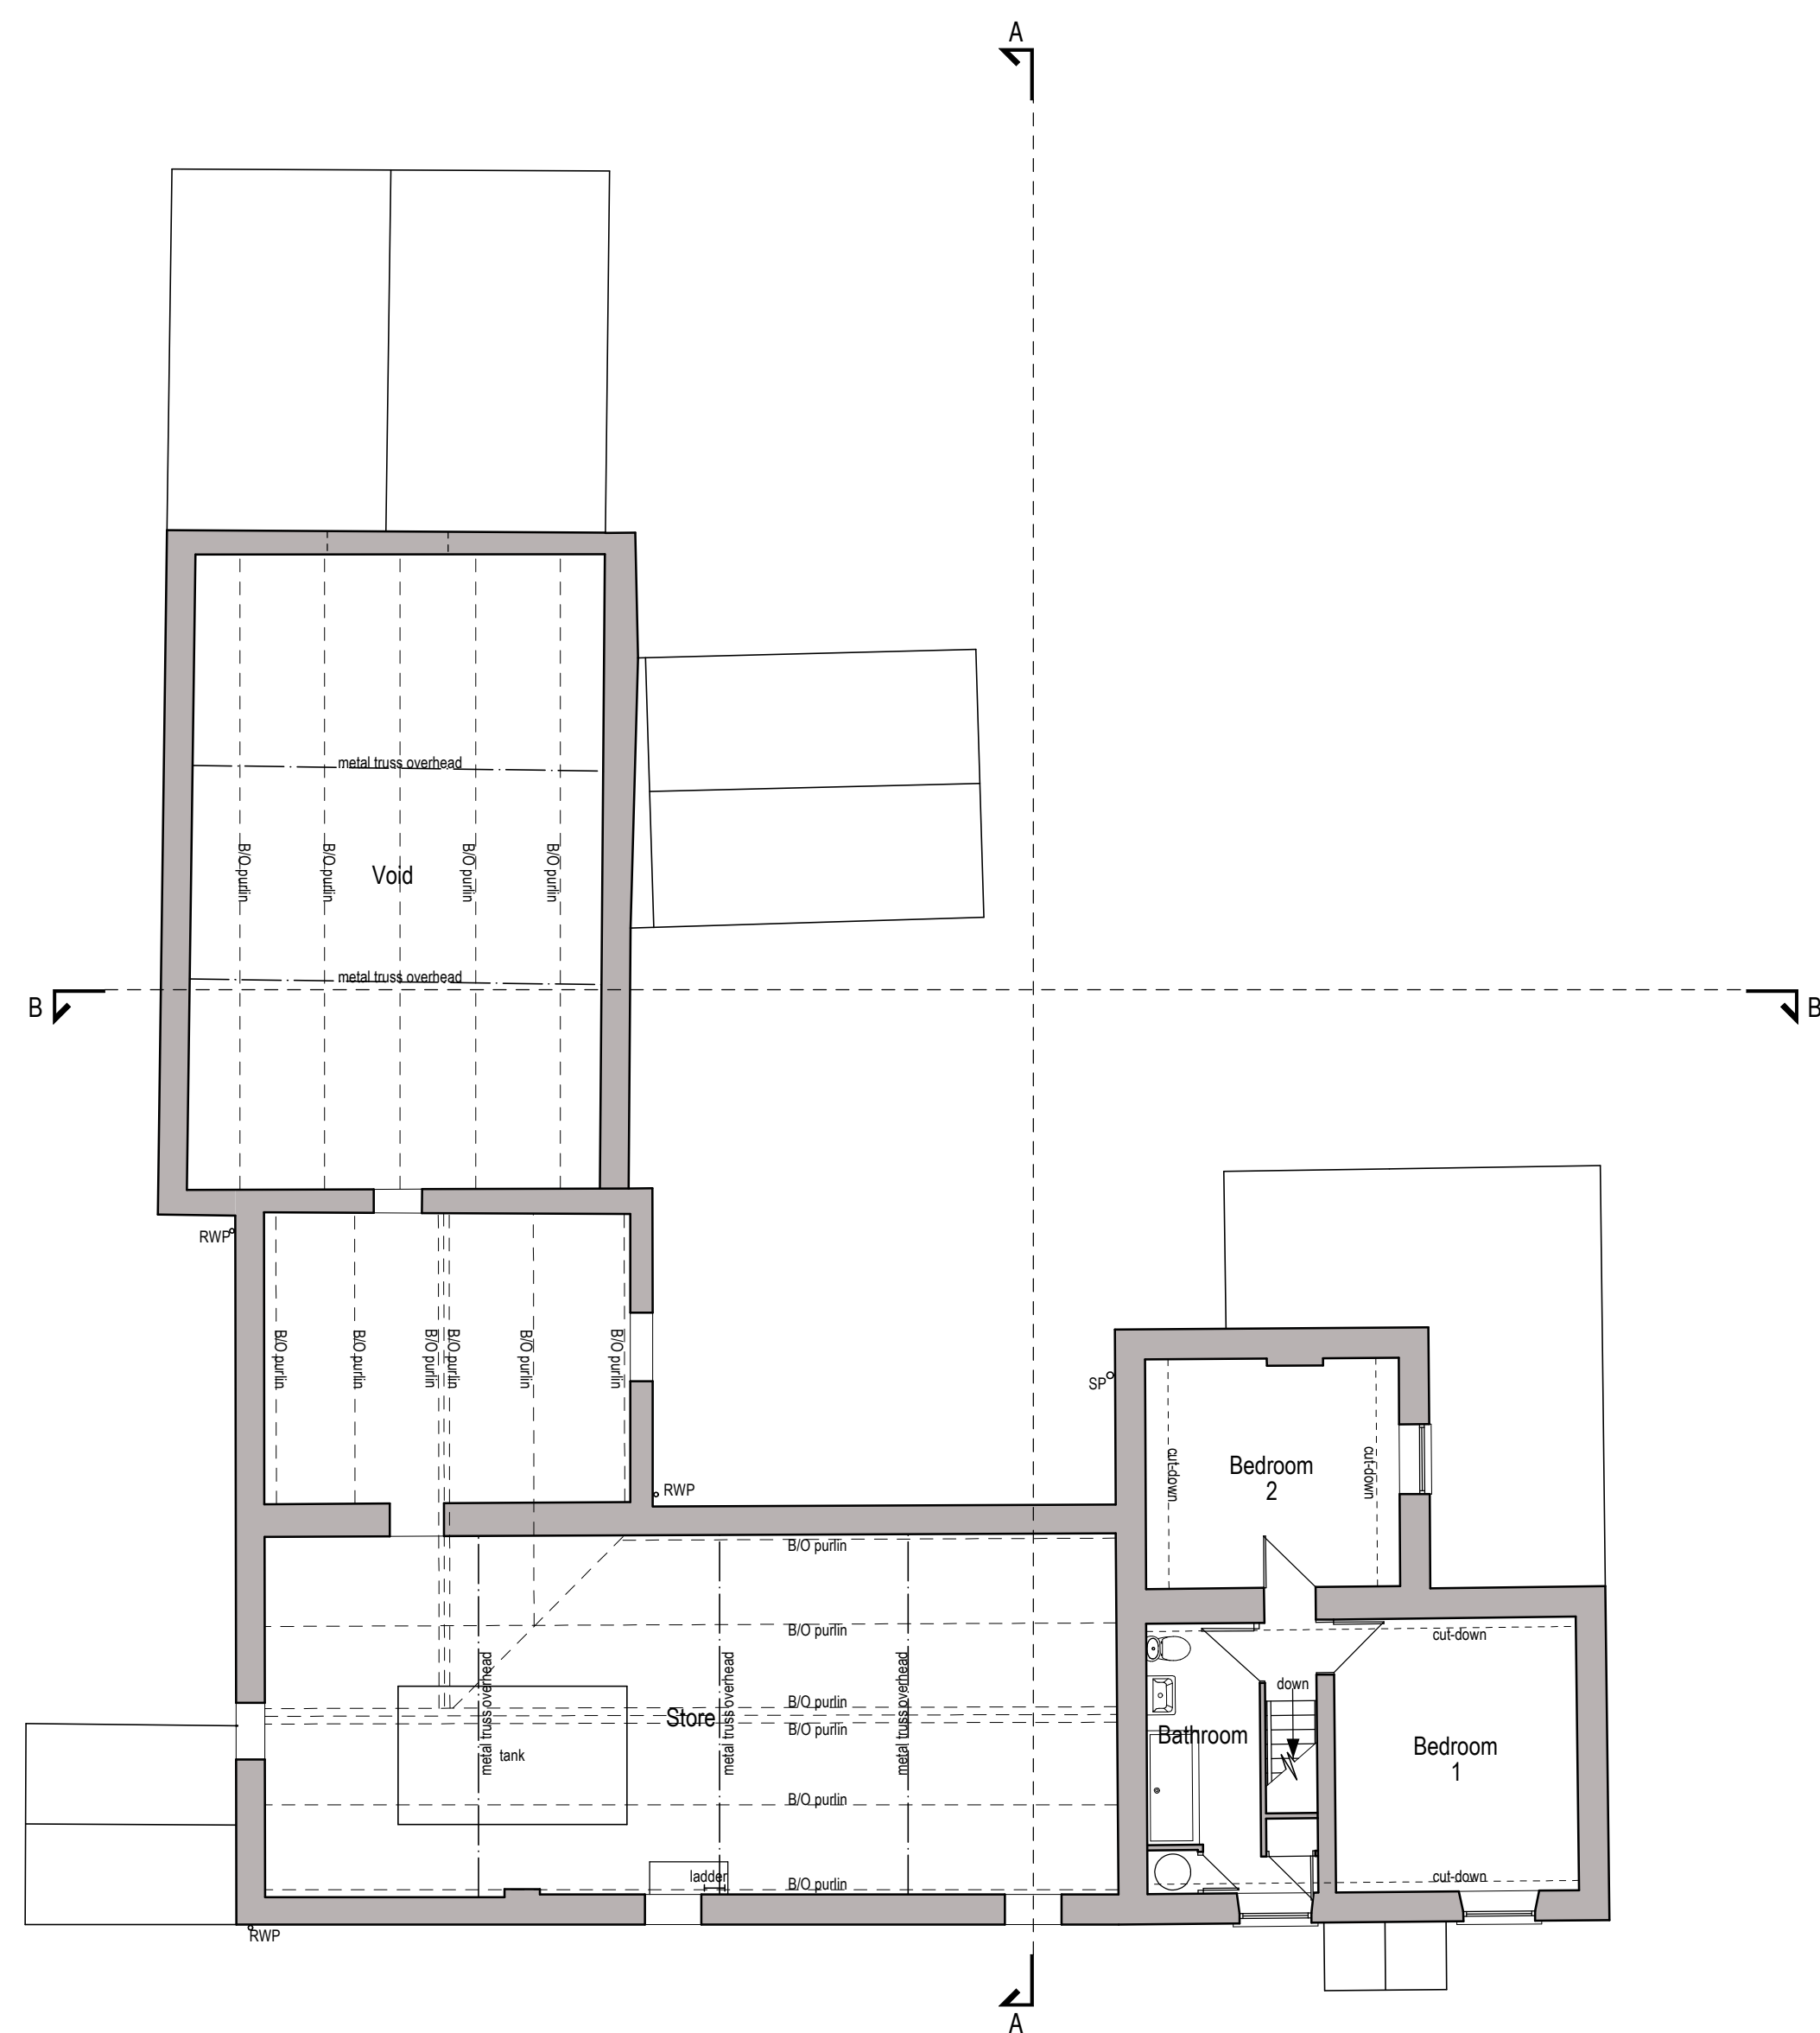

First Floor Plan

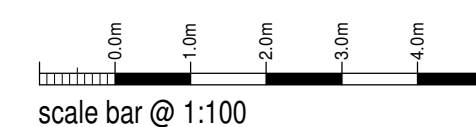

Mr S Moss

WILLOWSHAW FARM,
CLOUDSIDE,
CONGLETON,
CW12 3QQ
EXISTING CONDITIONS
FARMHOUSE & ATTACHED BARN
FLOOR PLANS

Date	OCTOBER 2020	Sheet	A1	Scale	1:100
Dwg No.	2020-2545-02	Rev.	-	Drawn	NAW / ASR

SAMMONS
Architectural
LIMITED

10 Cadwry Buildings, Fountain Street, Leek, ST13 6JP
Telephone: 01538 386002
E-mail: info@sammonsltd.co.uk
Web: www.sammonsltd.co.uk

This drawing is copyright.
All dimensions must be checked prior to commencement.