





Section B:B (South East)




Side Elevation (North East)

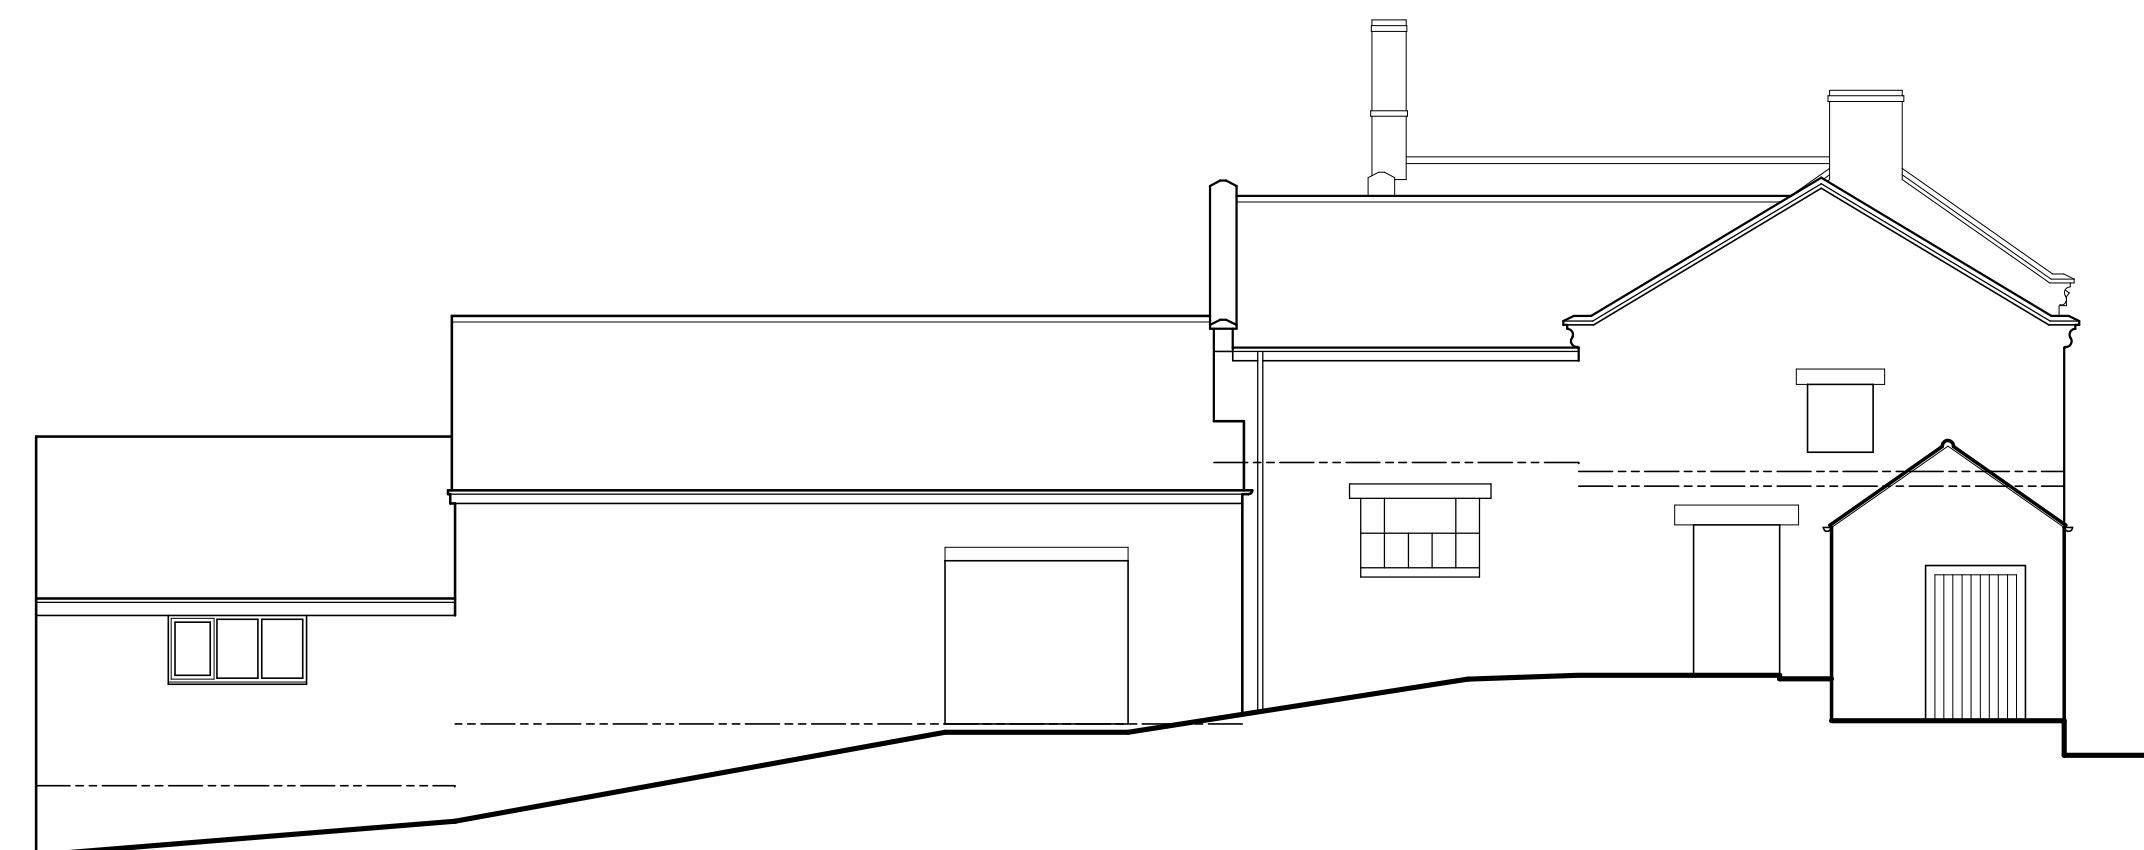


Rear Elevation (South East)

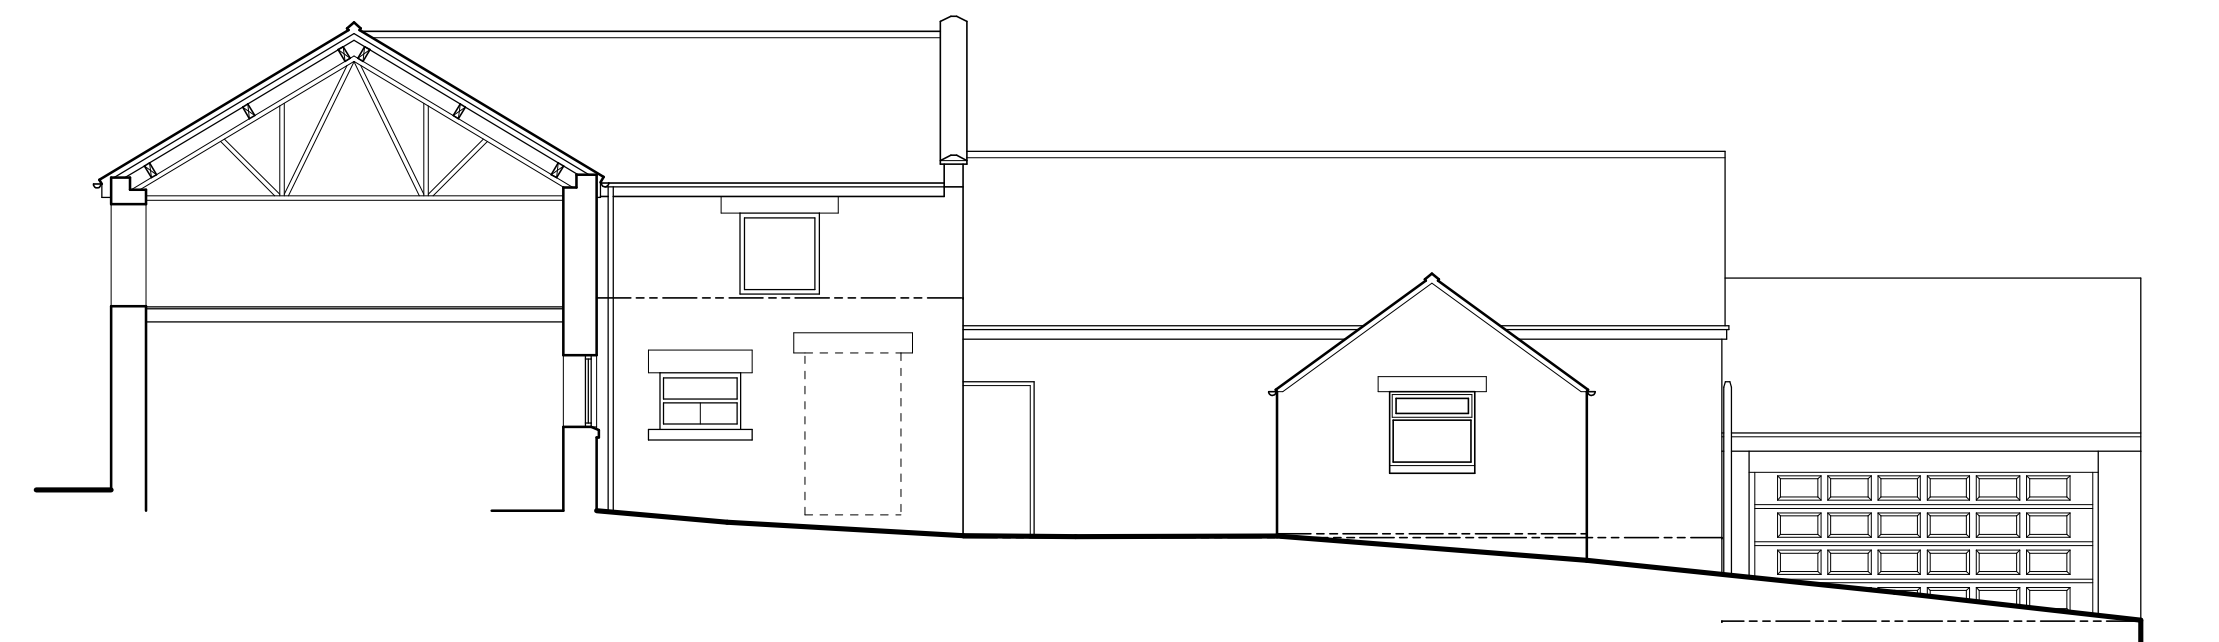


Section A:A (South West)

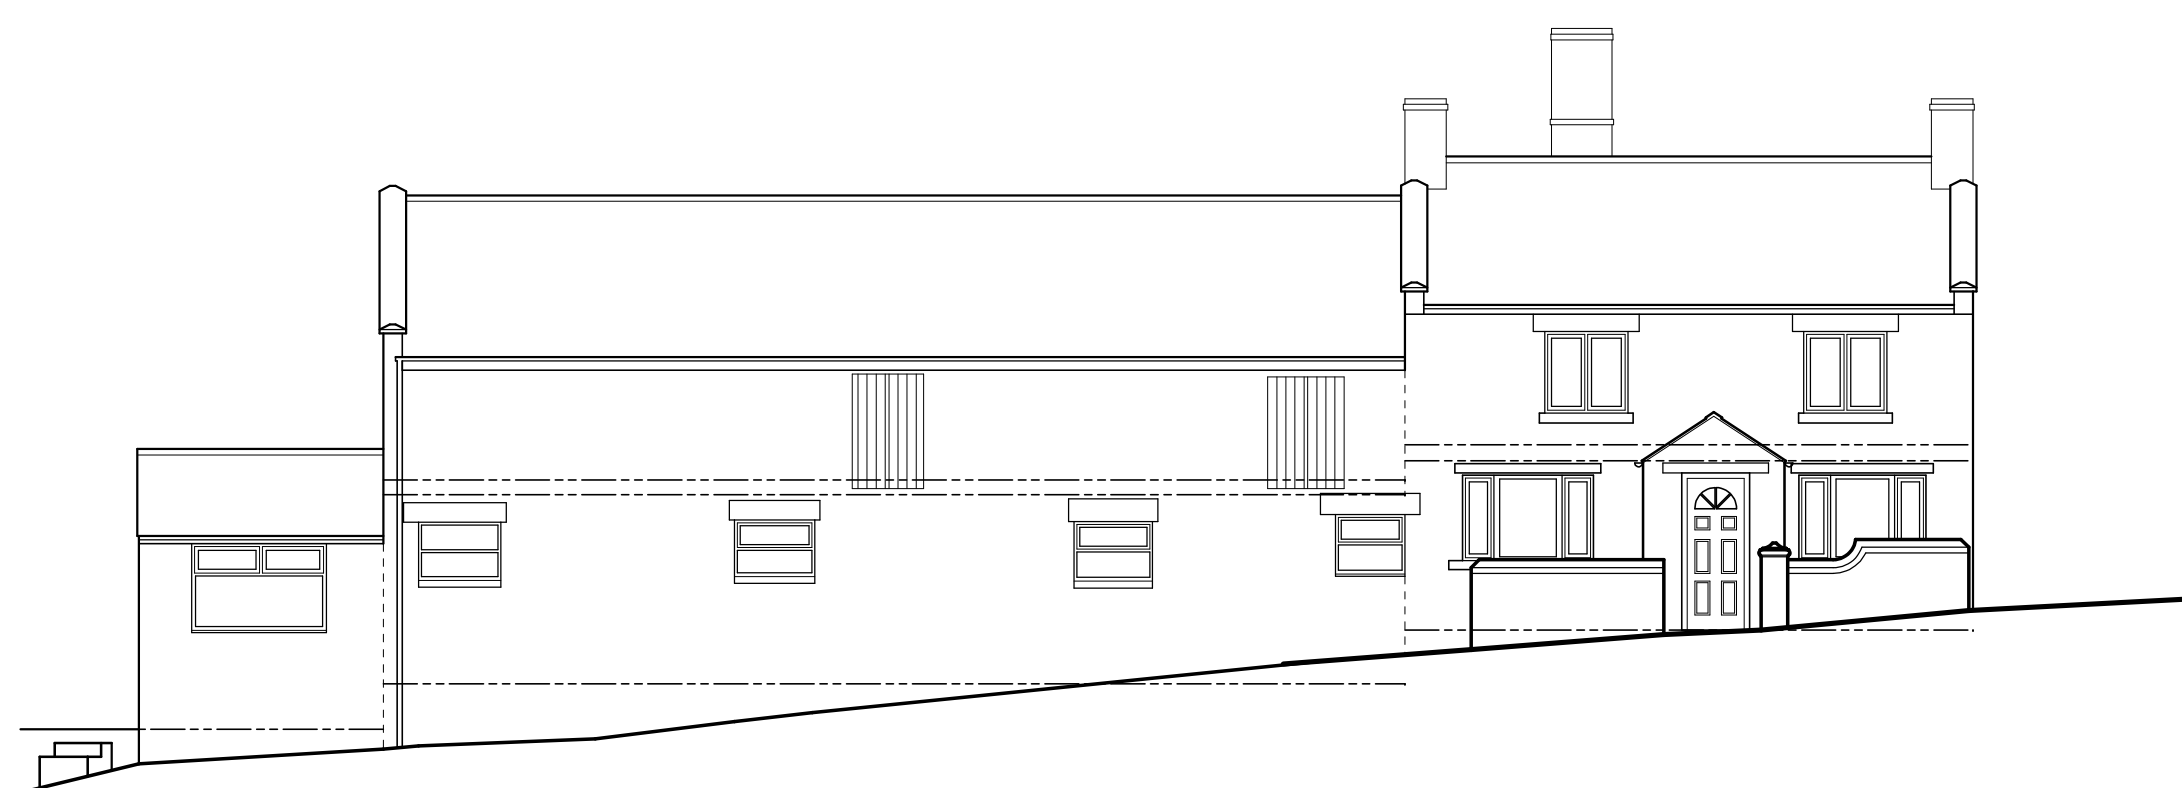

Front Elevation (North West)

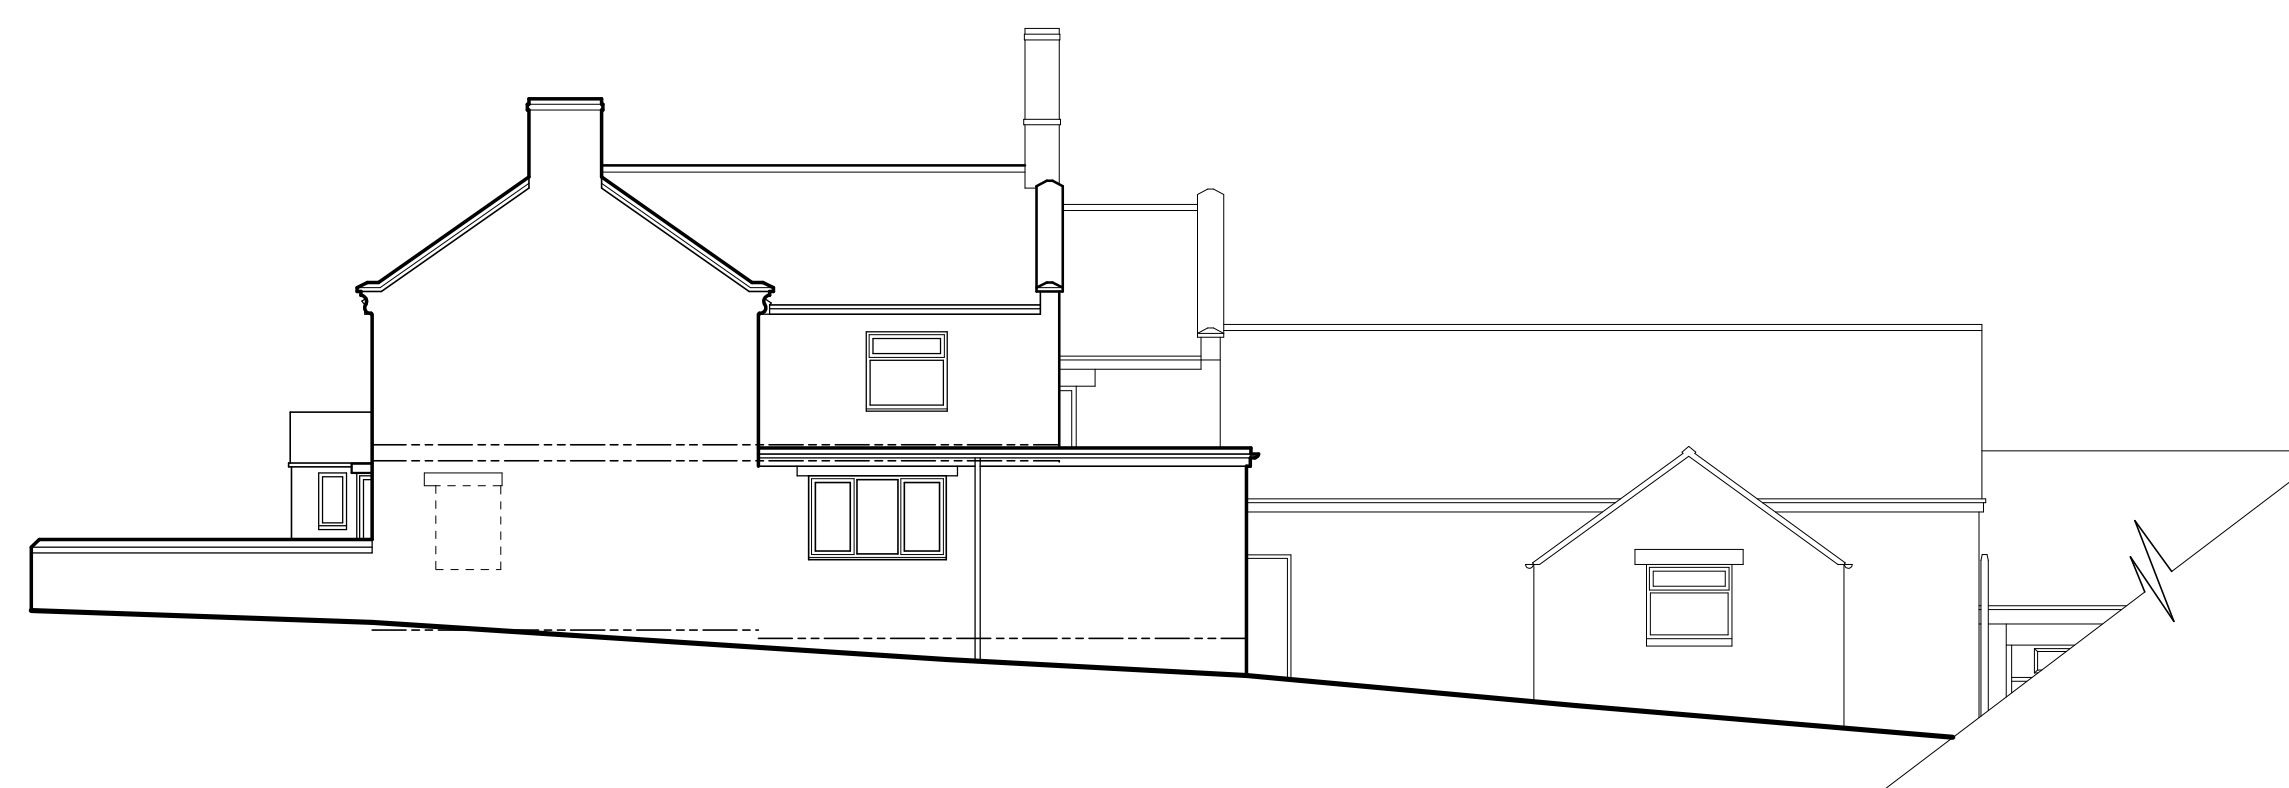

Side Elevation (South West)

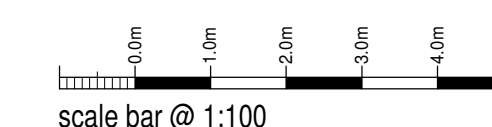

scale bar @ 1:100

Mr S Moss

WILLOWSHAW FARM,
CLOUDSIDE,
CONGLETON,
CW12 3QQ
EXISTING CONDITIONS
FARMHOUSE & ATTACHED BARN
ELEVATIONS

Date	OCTOBER 2020	Sheet	A1	Scale	1:100
Dwg No.	2020-2545-03	Rev.	-	Drawn	NAW



10 Cawdry Buildings, Fountain Street, Leek, ST13 6JP
Telephone: 01538 386002
E-mail: info@sammonsltd.co.uk
Web: www.sammonsltd.co.uk

This drawing is copyright.
All dimensions must be checked prior to commencement.