
 


Site Plan

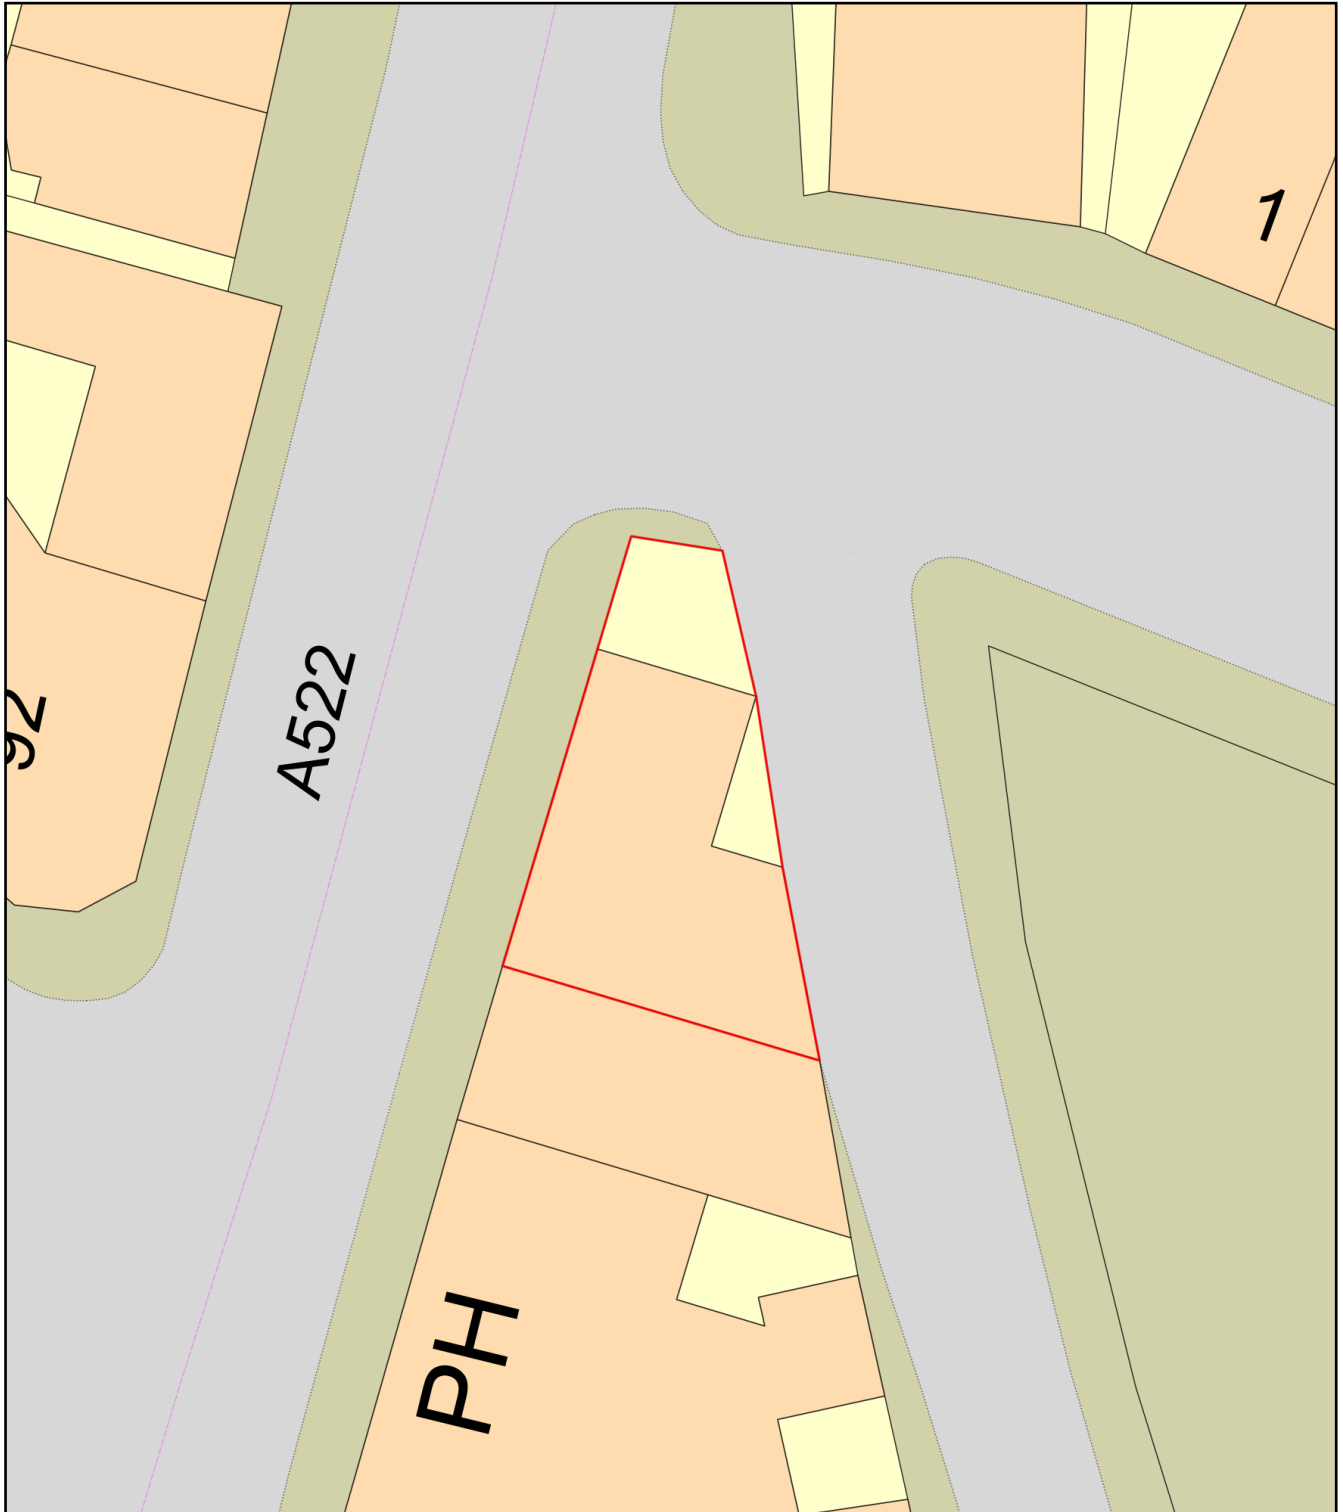

Plan Produced for: Lee HARVEY

Date Produced: 01 May 2021

Plan Reference Number: TQRQM21121094254226

Scale: 1:200 @ A4