

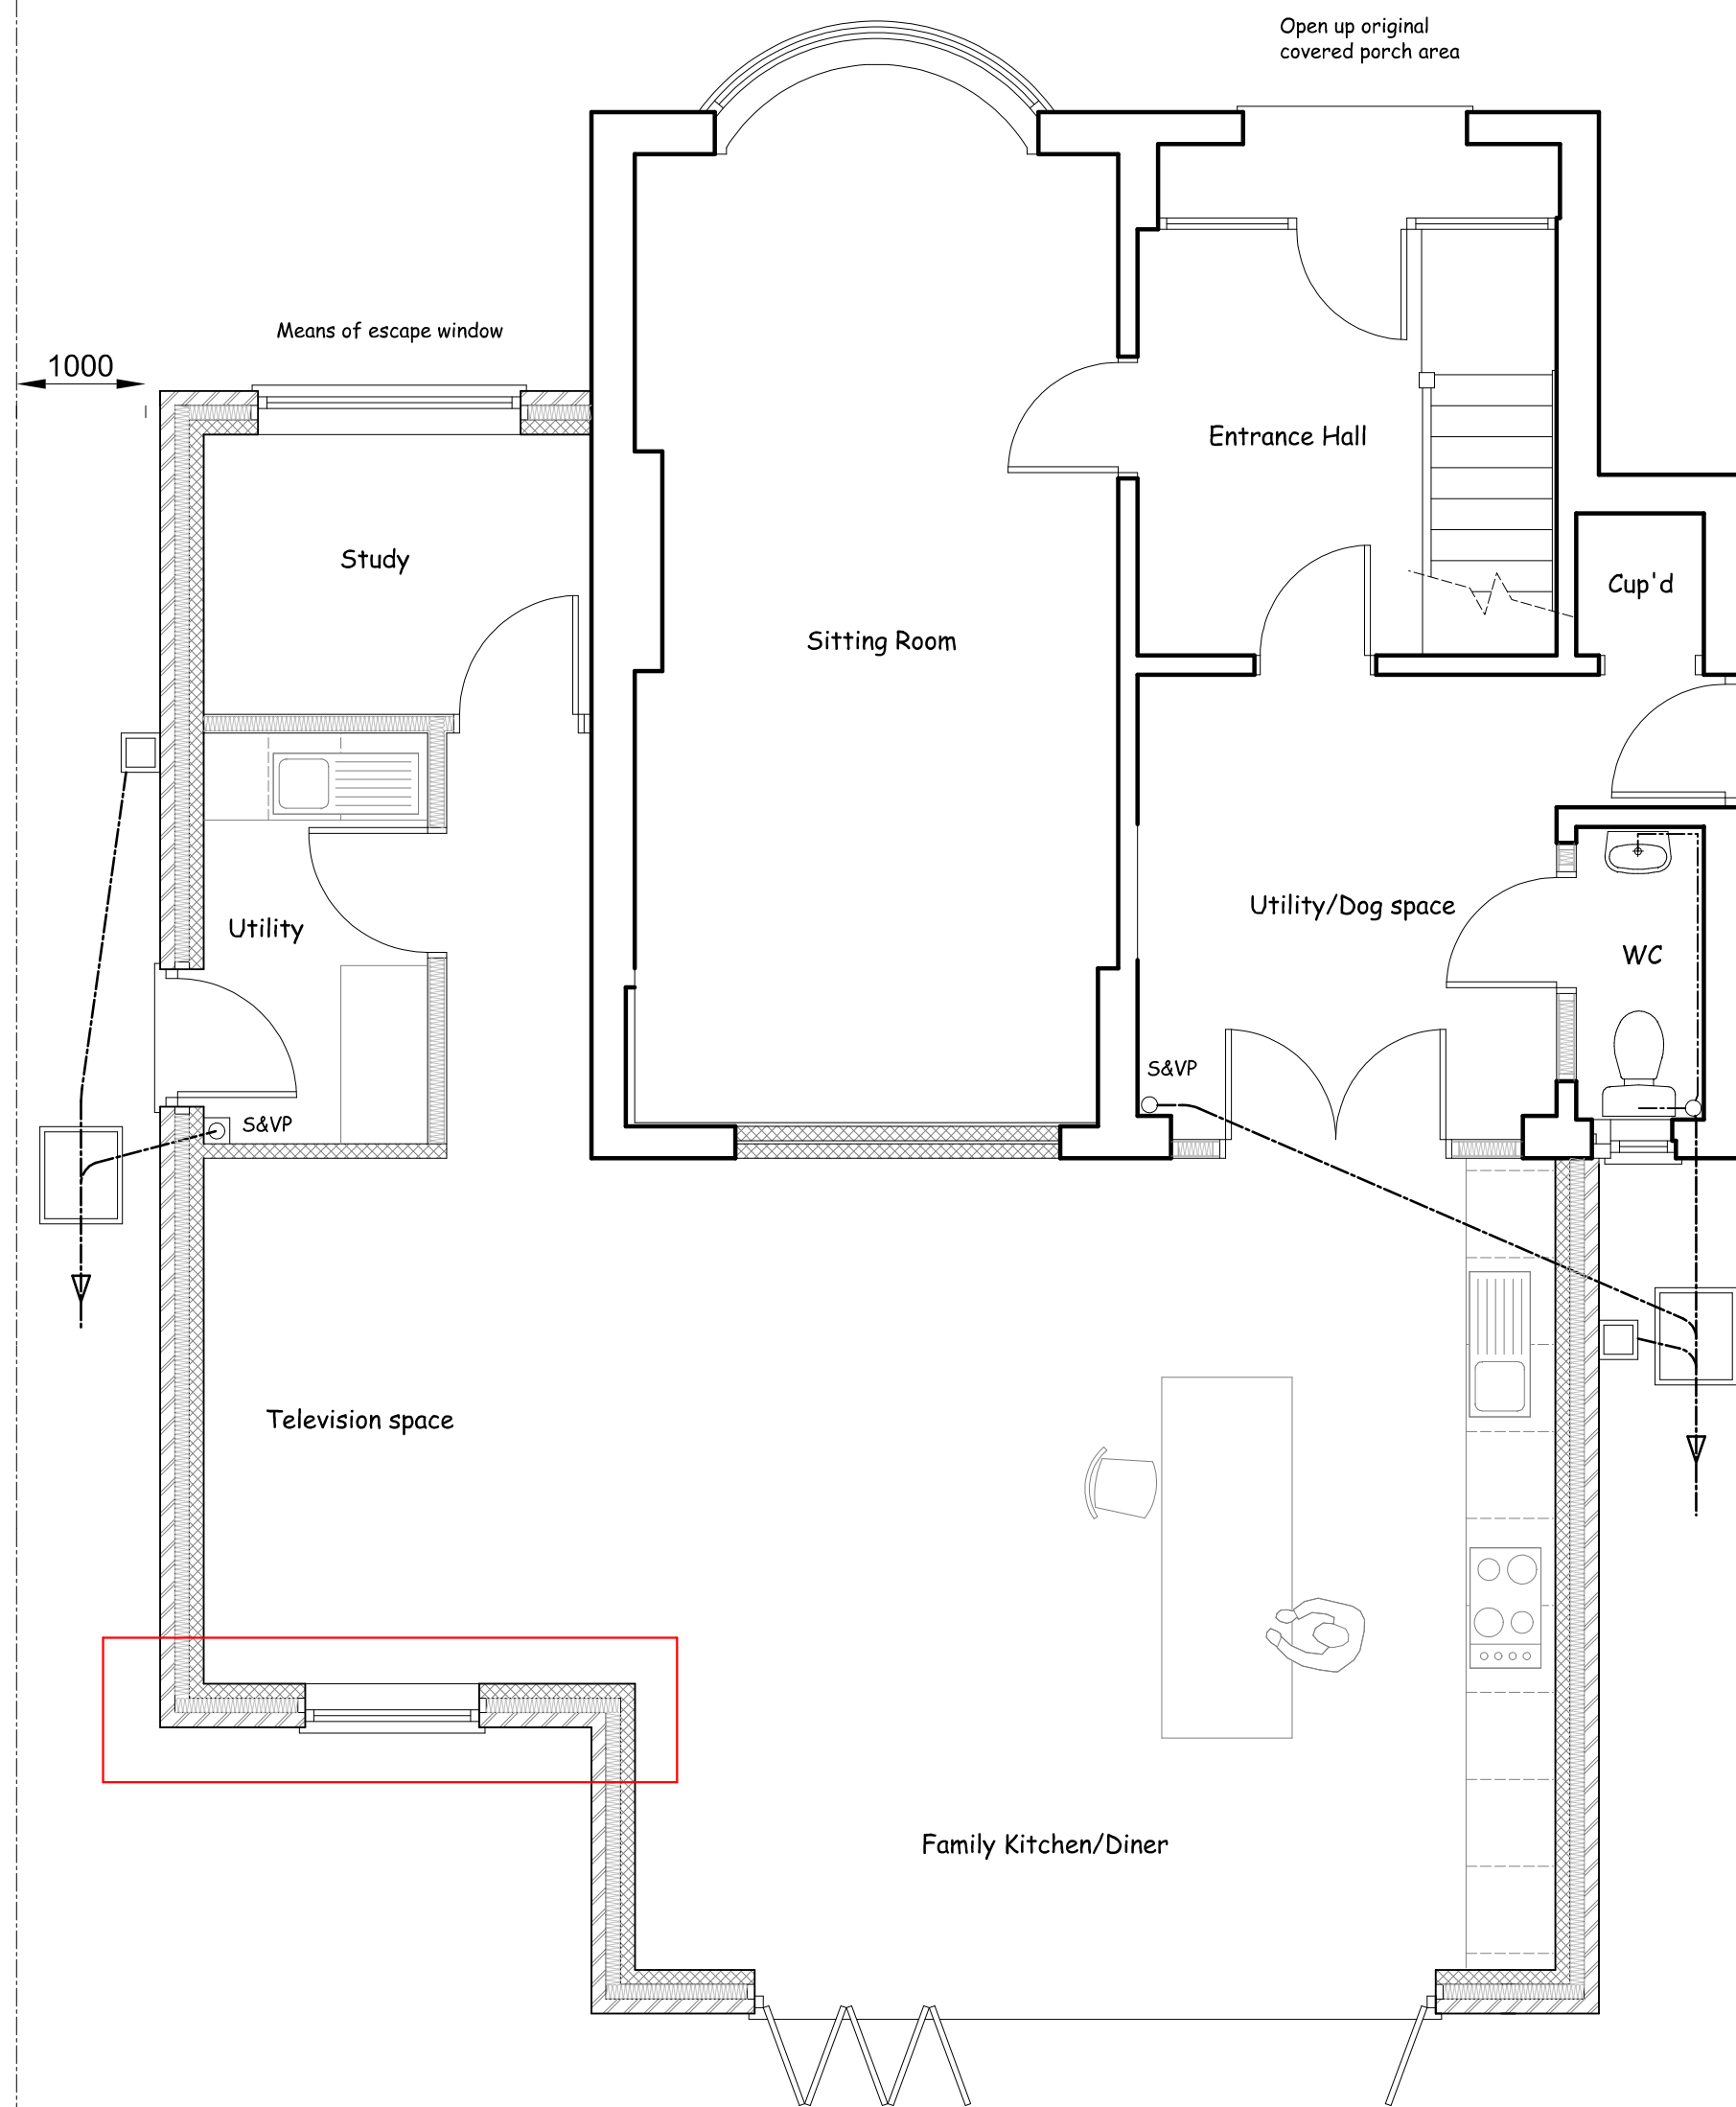


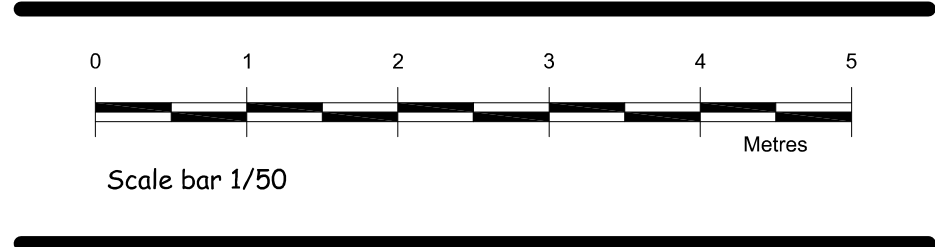

PROPOSED GROUND FLOOR PLAN

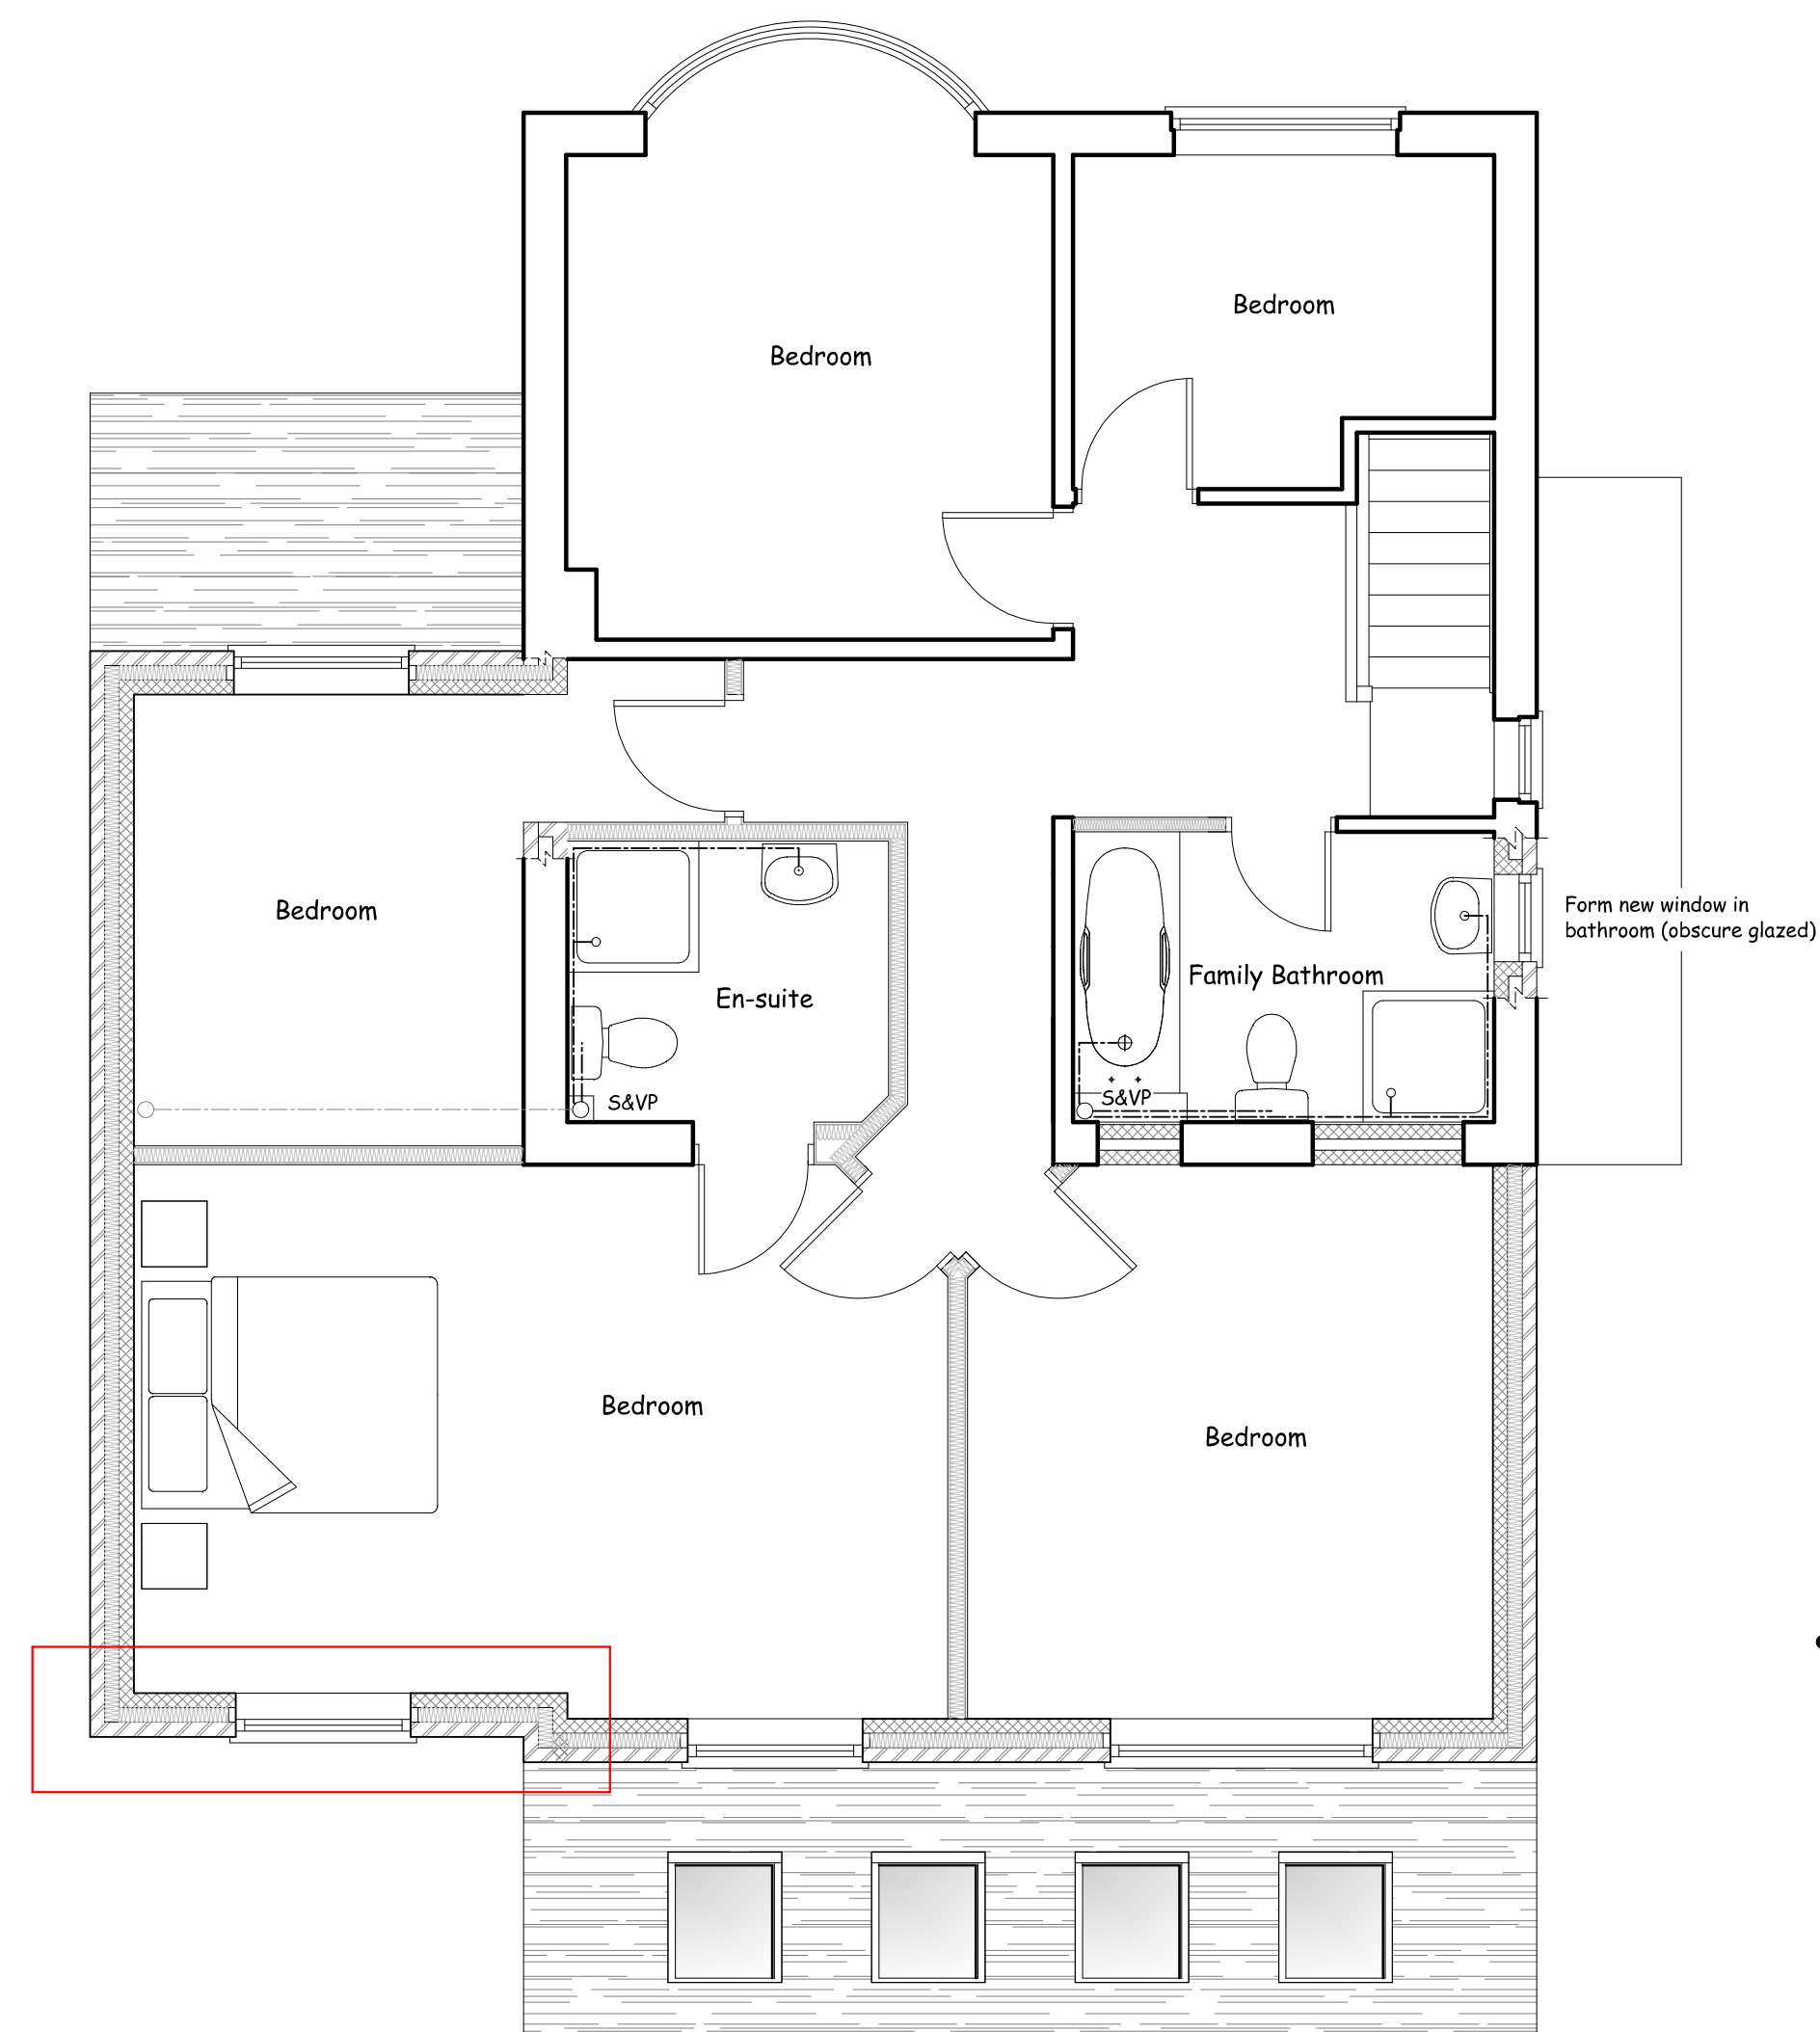

PROPOSED FIRST FLOOR PLAN

Drawing Status: Planning

Nigel Forrester MCIOS
Building Design Services

ILETT HOUSE, SMITHY BANK, ALTON, STAFFS, ST10 4AD
TEL 01538 702164
www.nigelforrester.co.uk www.sap-calc.co.uk

CLIENT

Mr J Horton & Ms L Shaw

PROJECT

Proposed extension
at
163 Tean Road
Cheadle
Stoke-on-Trent
ST10 1LS

DRAWING NUMBER 20/616/04/B

Proposed floor plans

SCALES 1/50 @ A1