



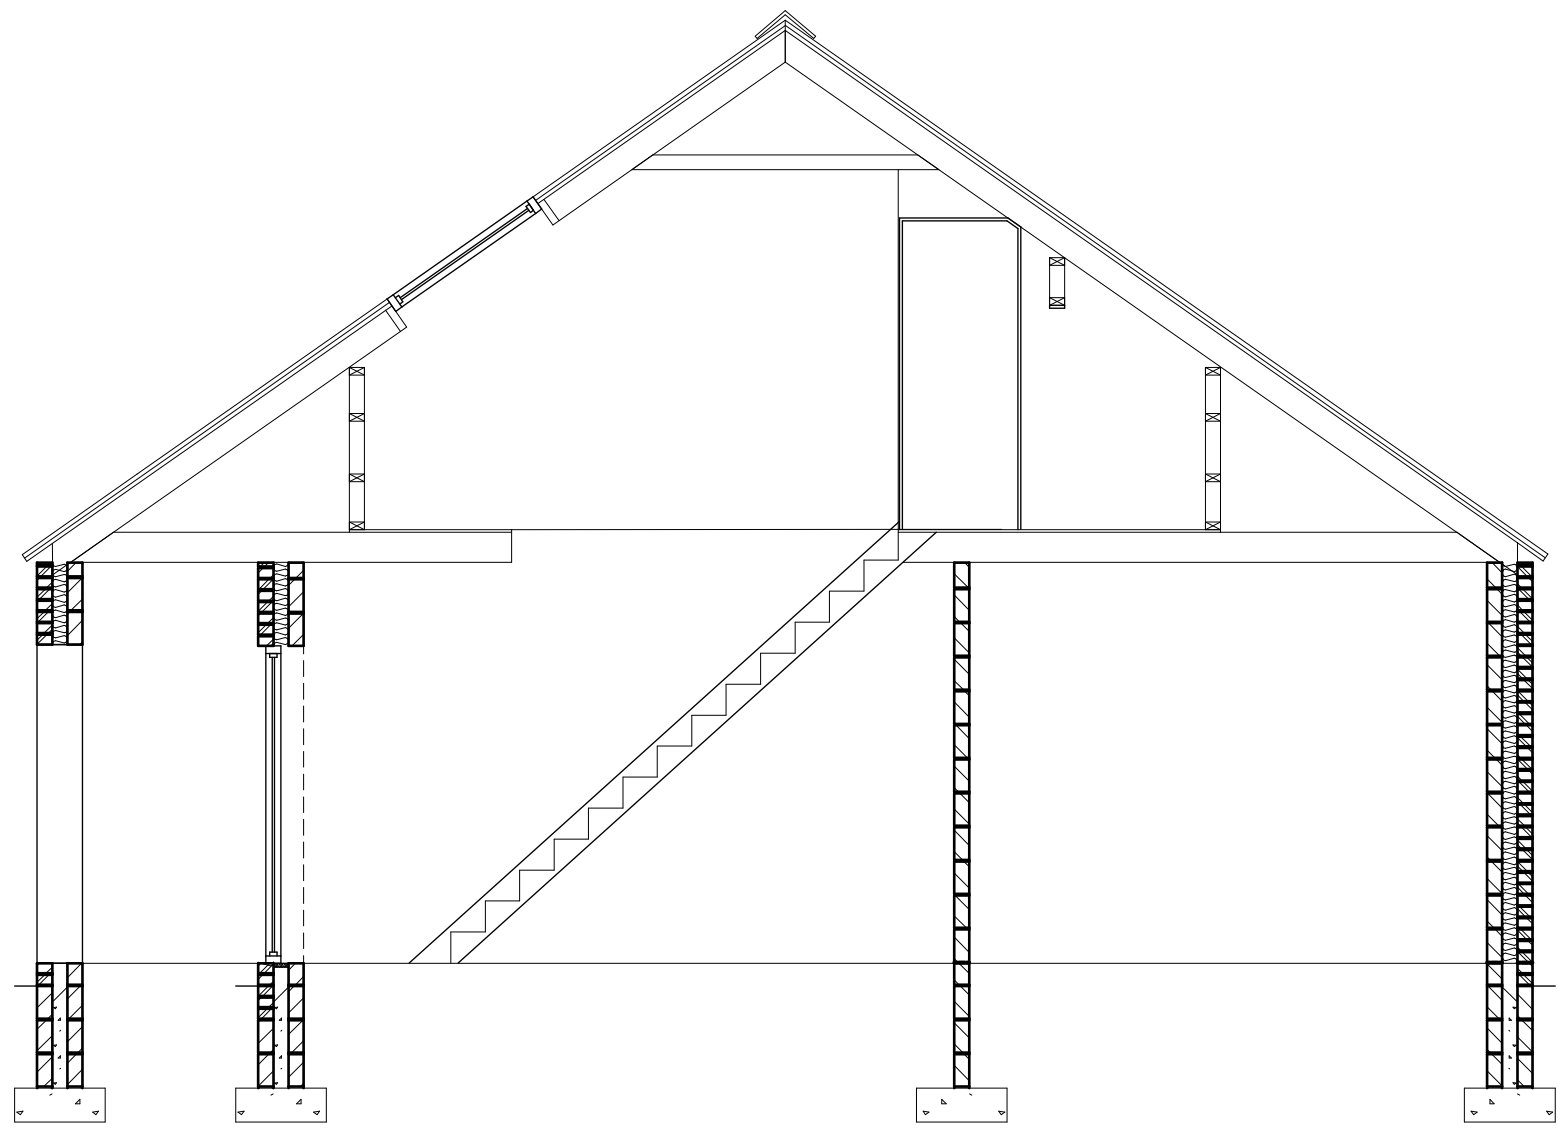

SECTION A - A




PROPOSED END ELEVATION

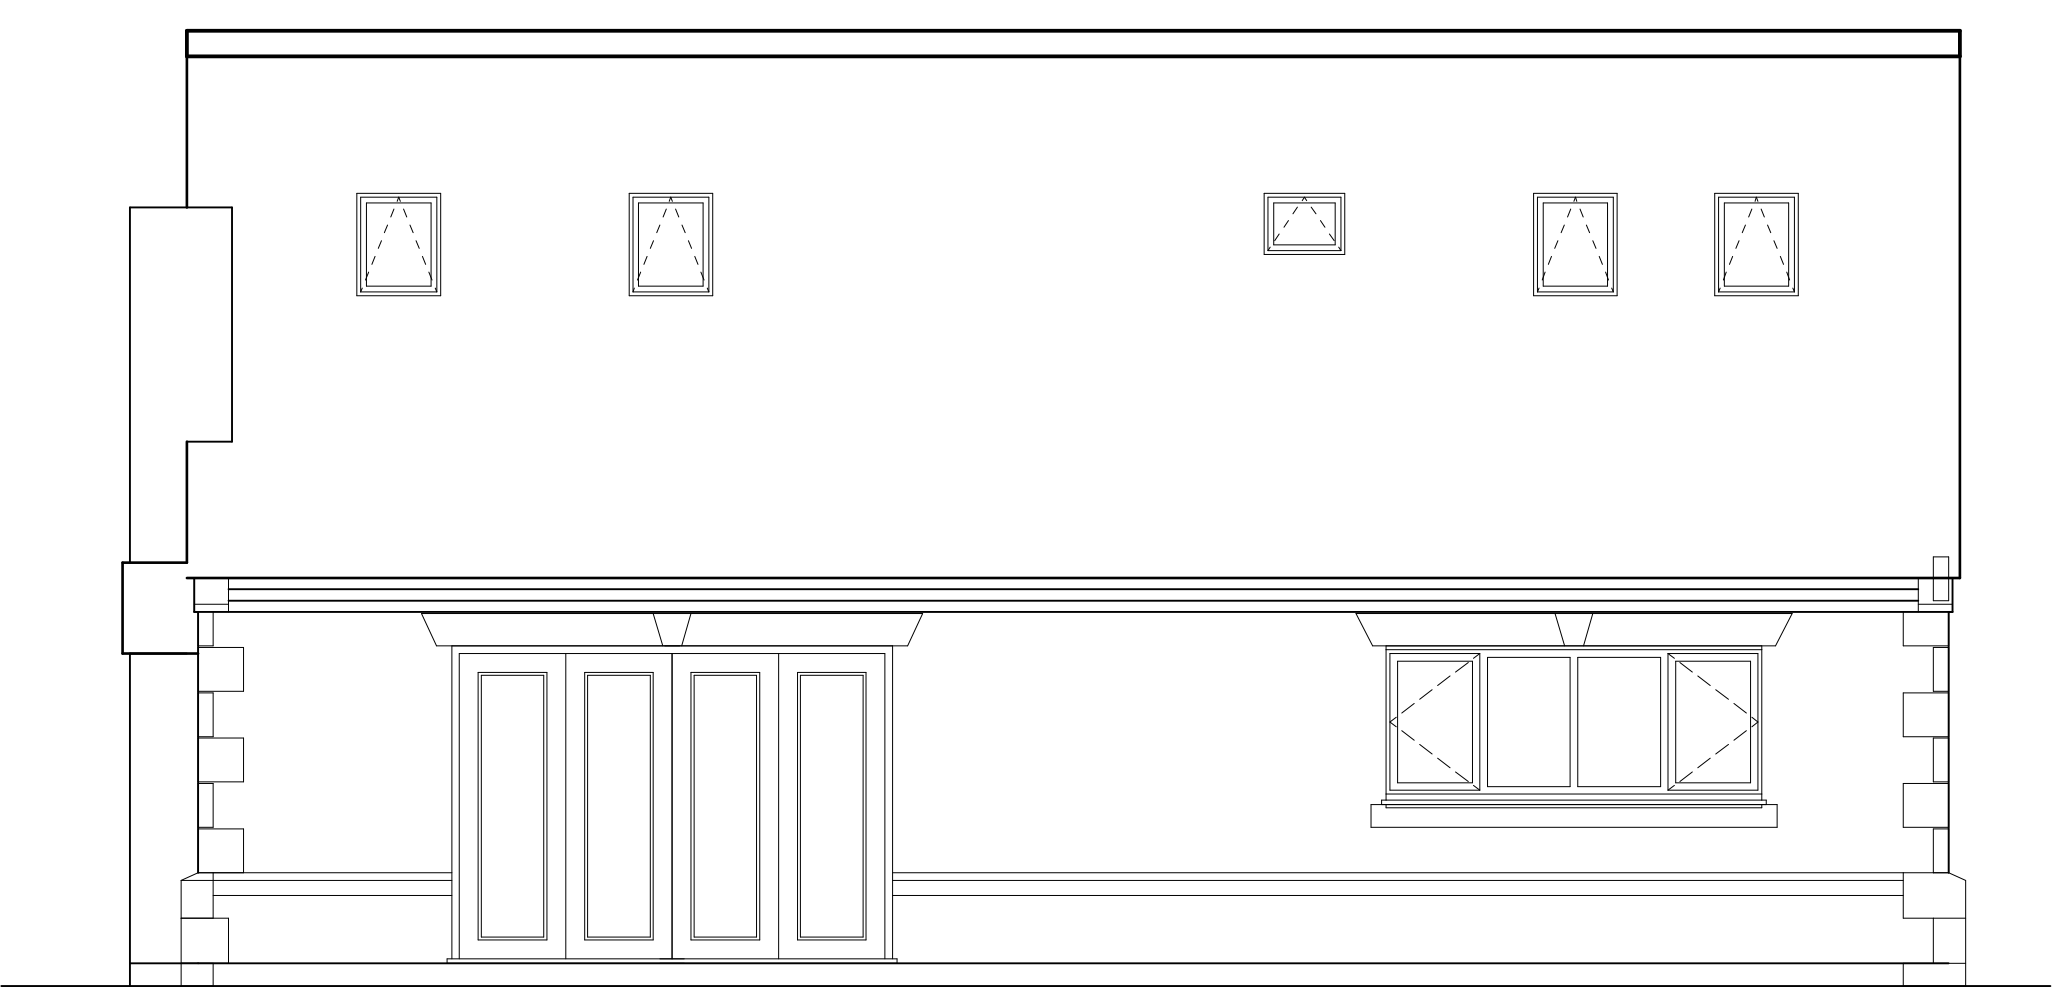


PROPOSED REAR ELEVATION




PROPOSED FRONT ELEVATION

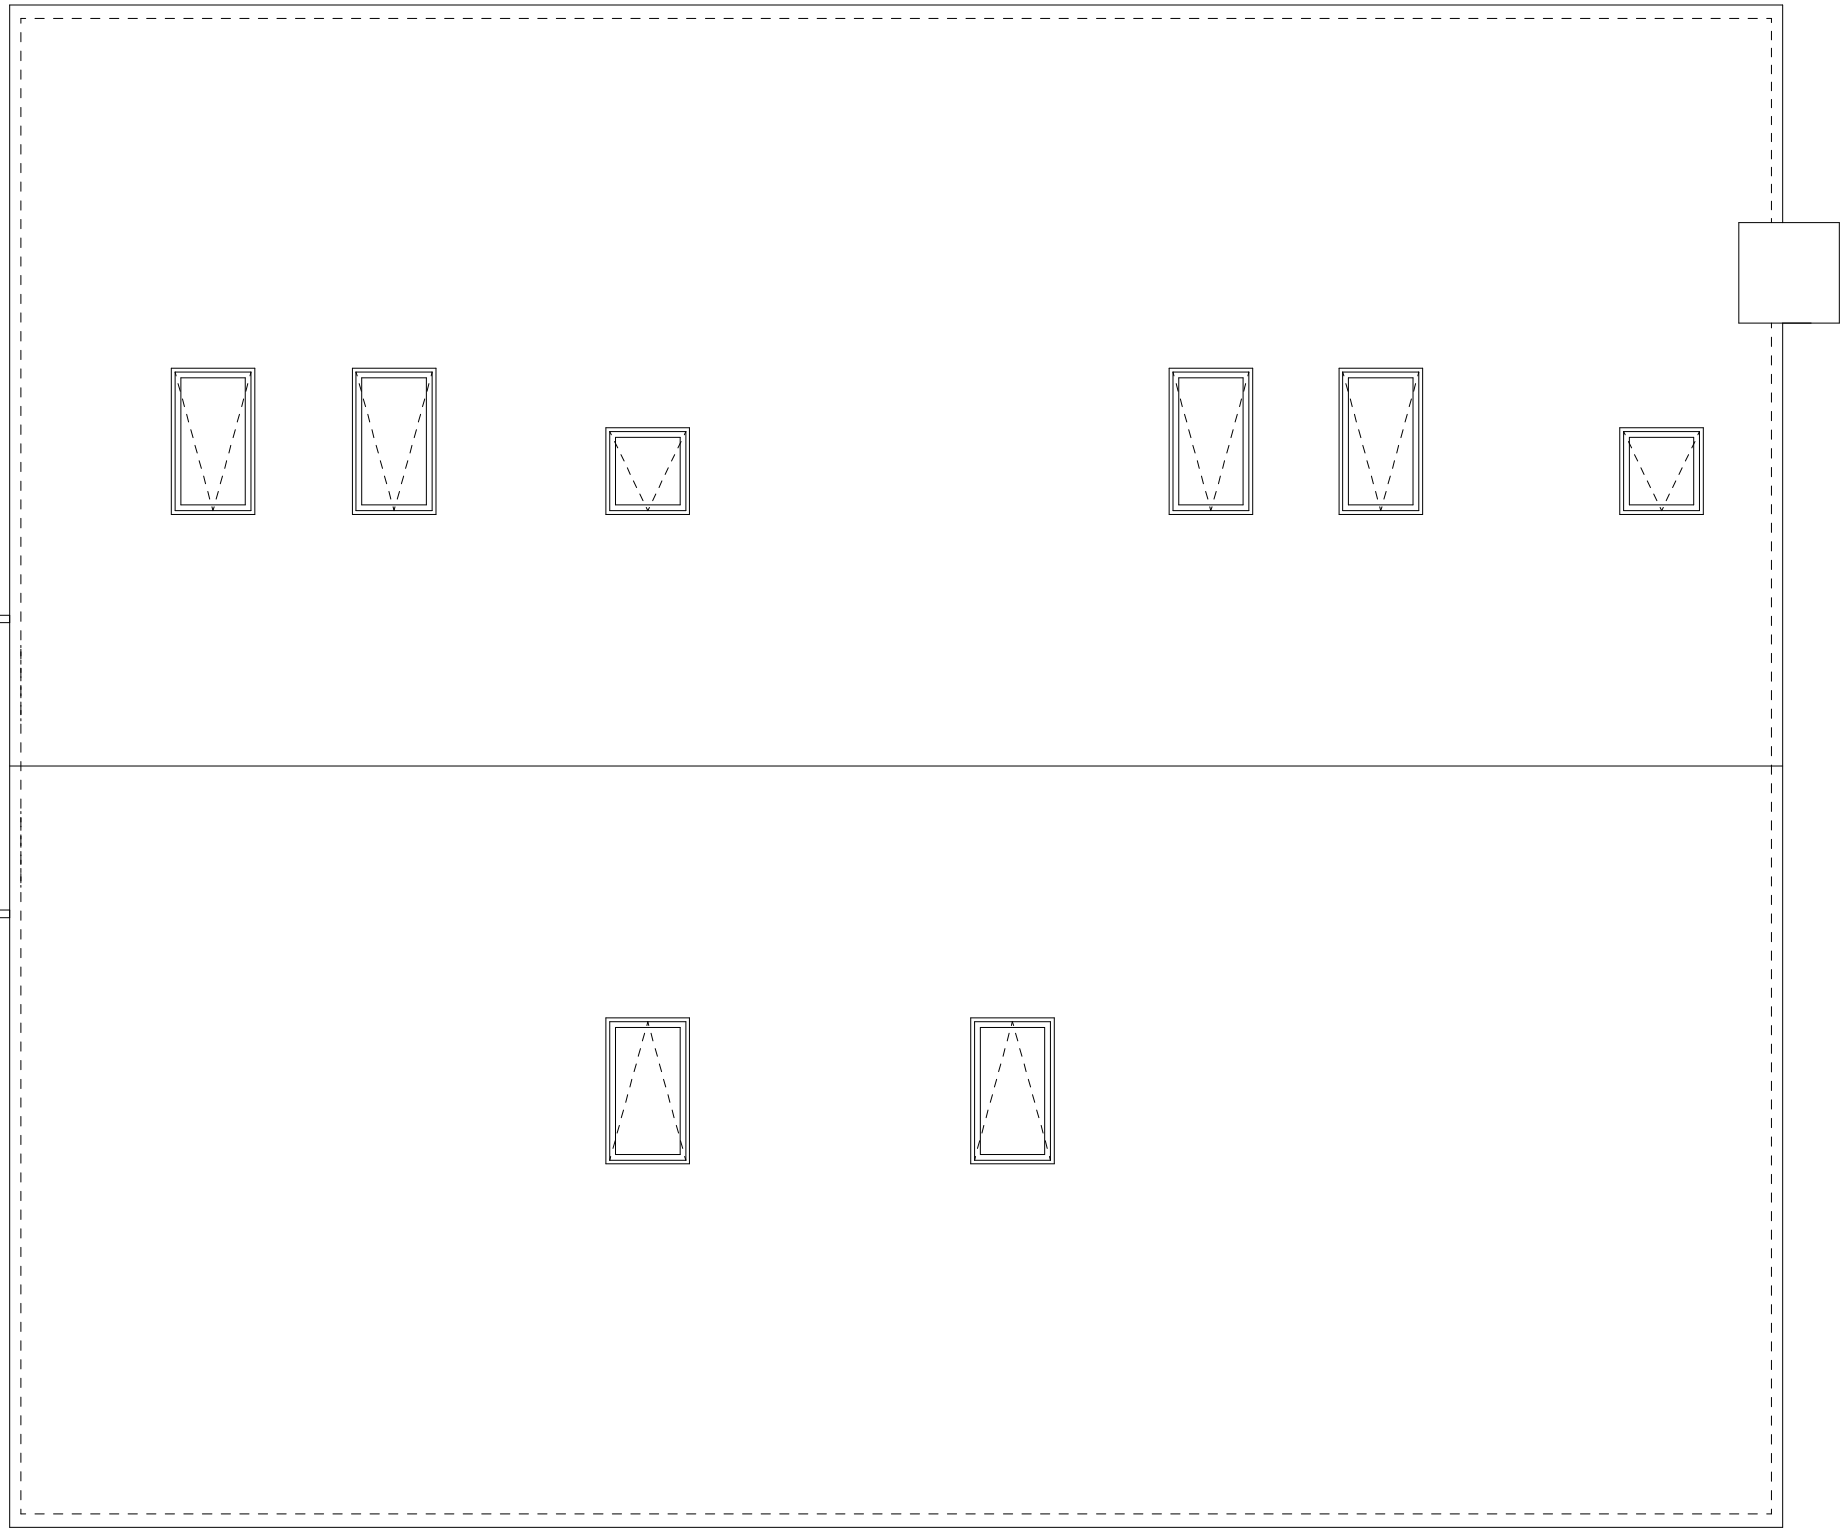

PROPOSED ROOF PLAN

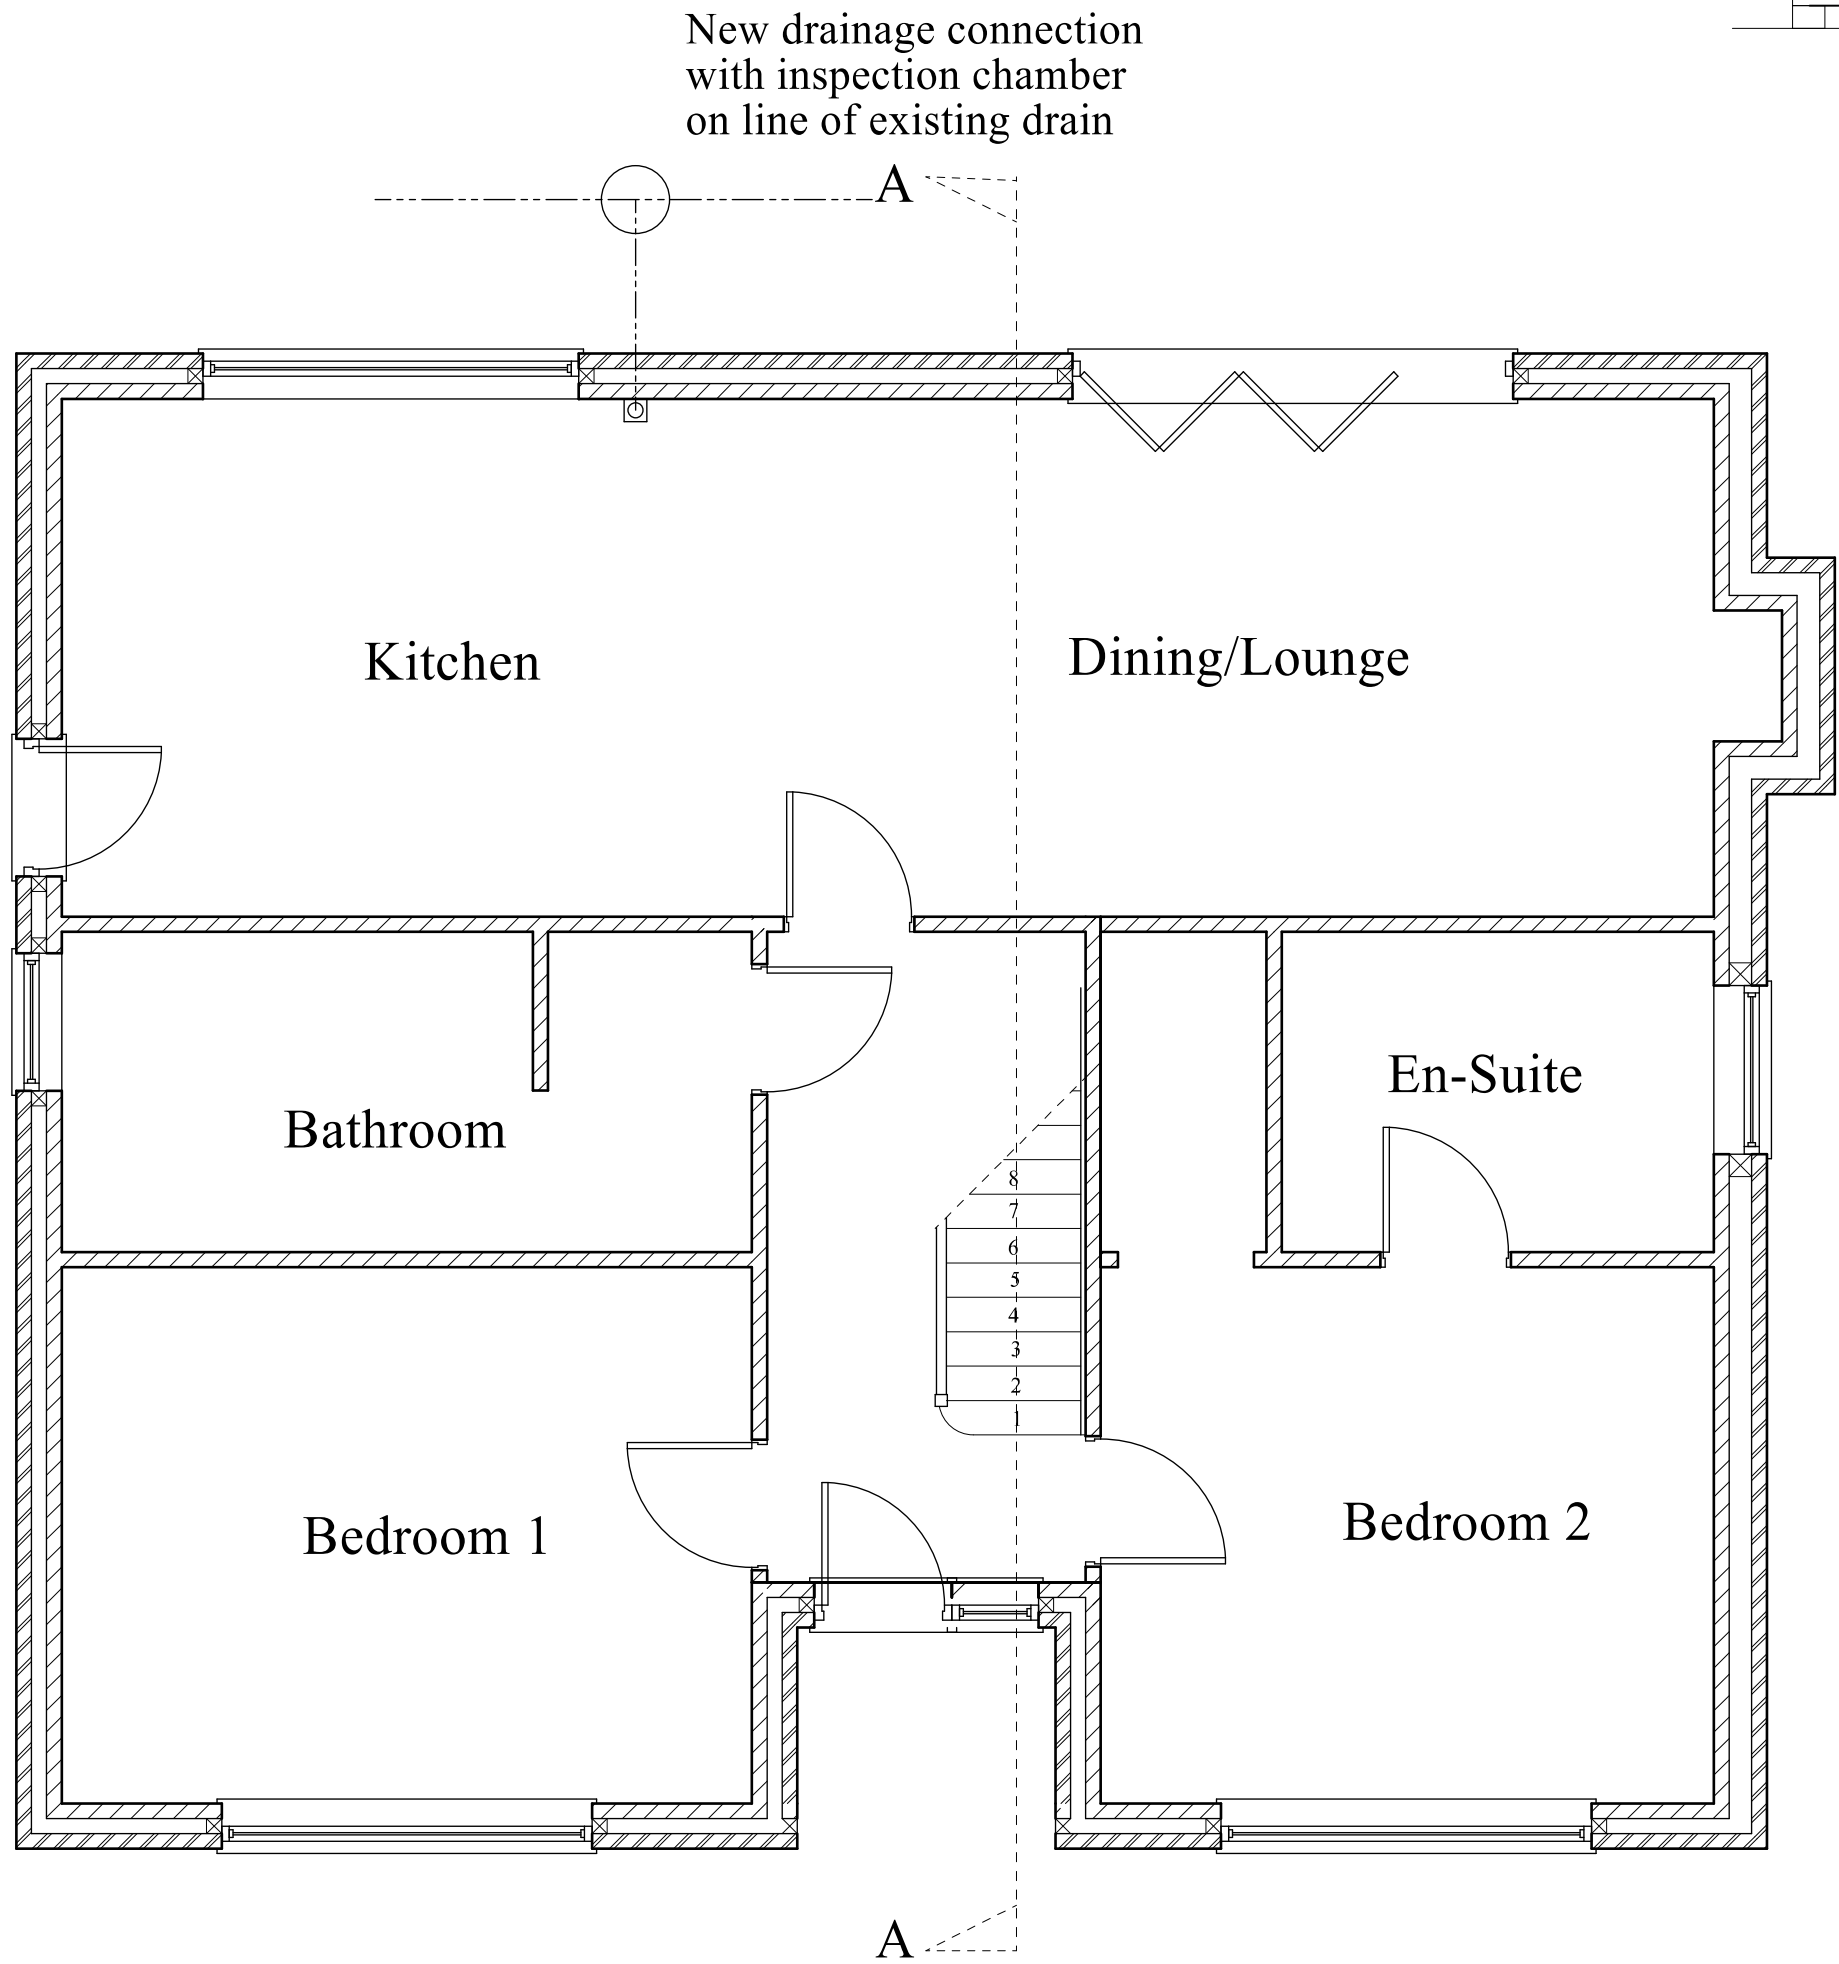

PROPOSED GROUND FLOOR PLAN

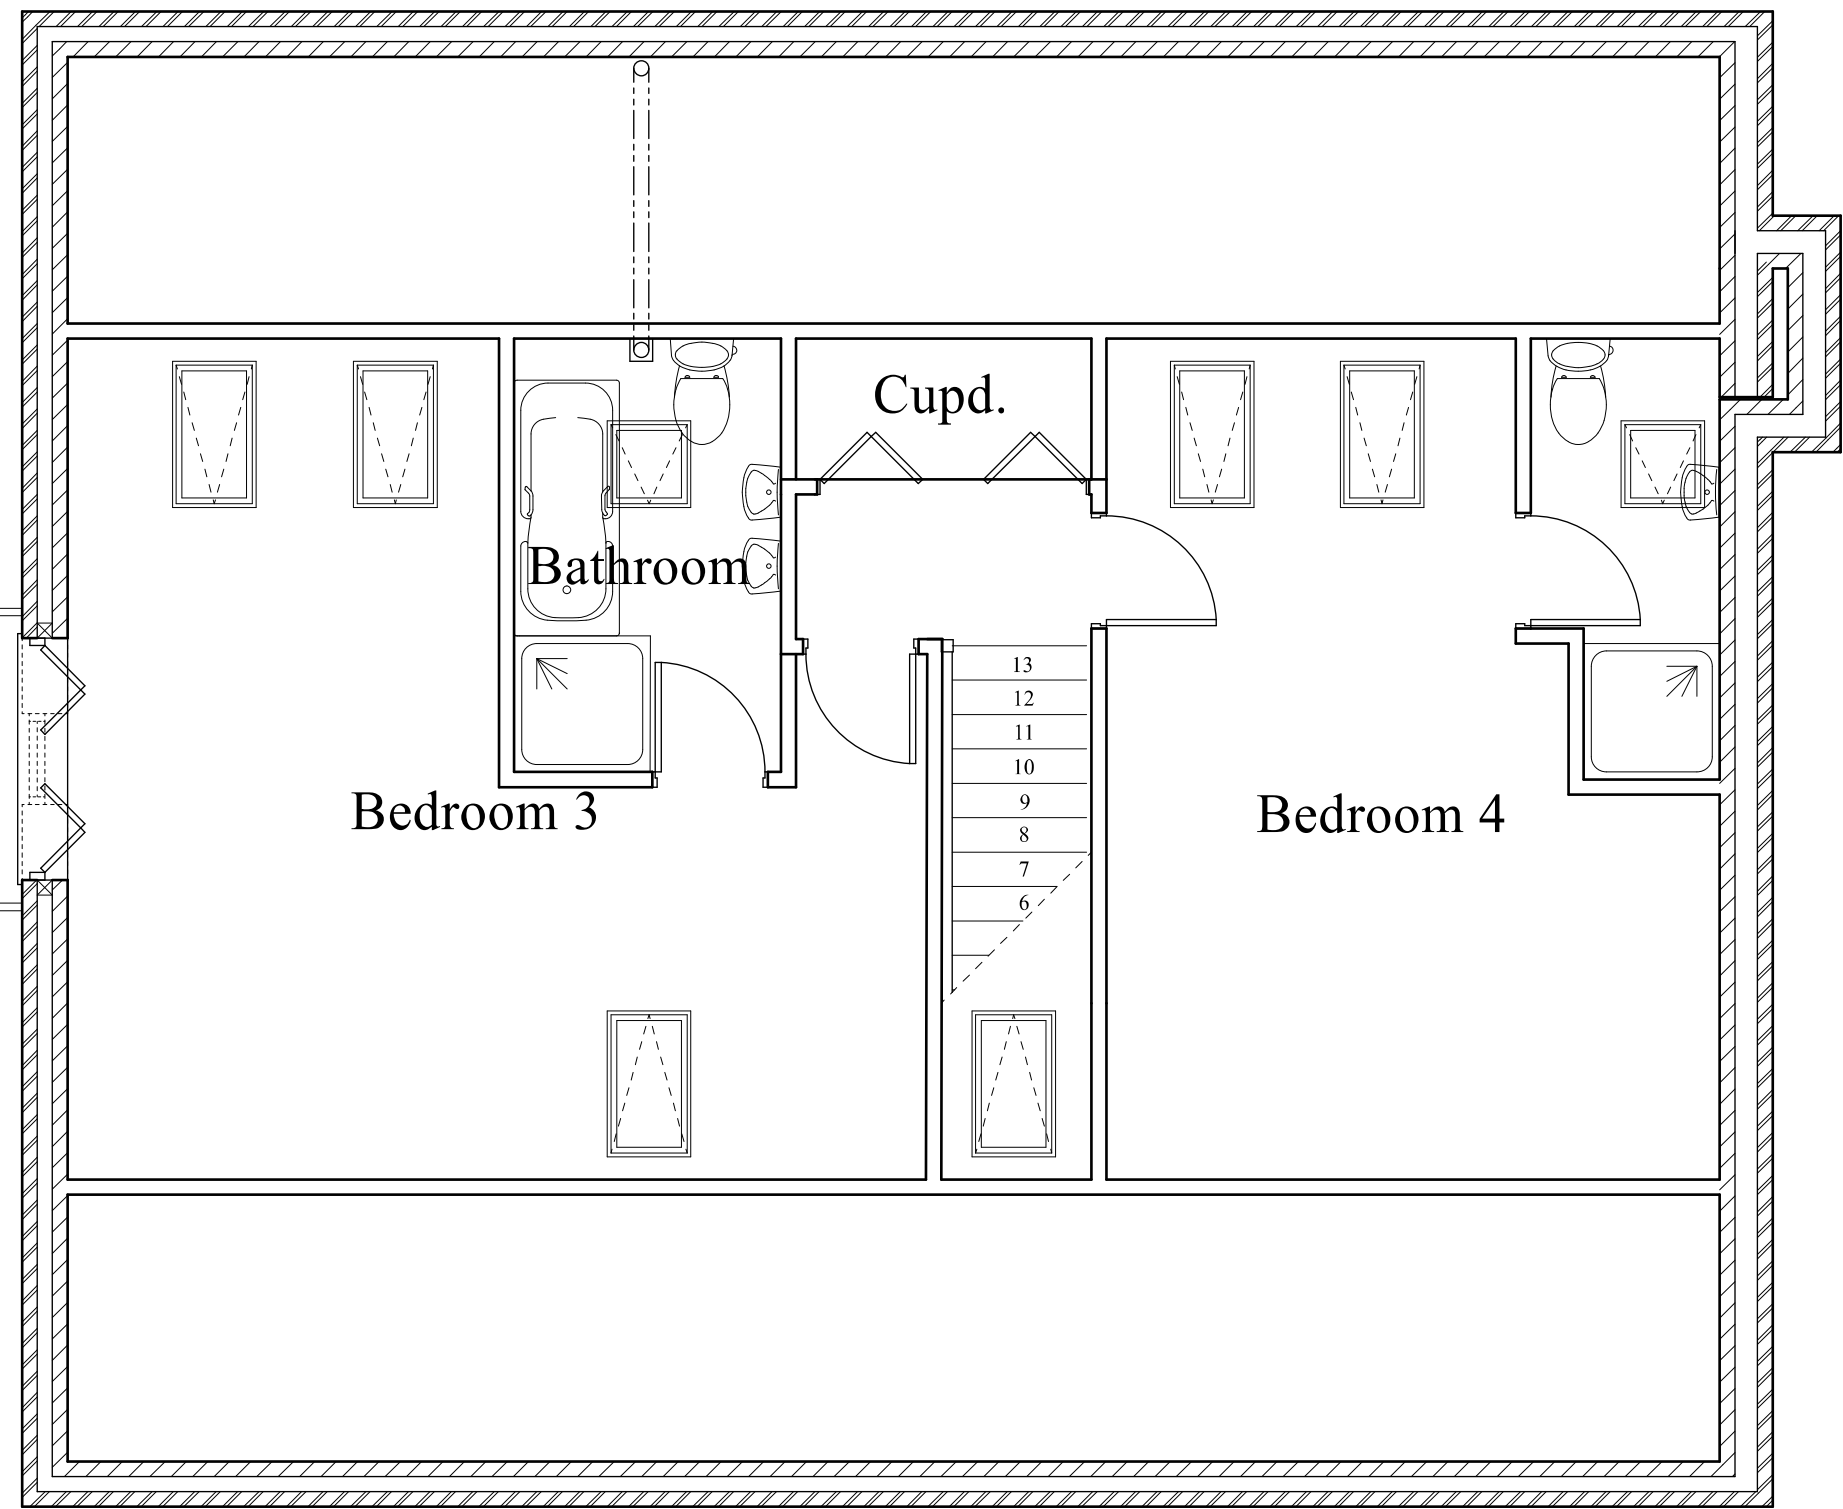

PROPOSED FIRST FLOOR PLAN

Amendments:
A 31-03-21 Front elevation and roof plan added

MR. & MRS. B. CARTWRIGHT

DATE MARCH 2021

PROPOSED ROOF SPACE CONVERSION

AT
2, MOSS CLOSE,
DILHORNE,
STOKE-ON-TRENT,
STAFFS. ST10 2QA

SCALES (of A1):
PLANS 1:50
ELEVATIONS 1:50
SECTION 1:50

DRAWN BY:

MALCOLM SALES
QUANTITY SURVEYORS, DESIGNERS
& BUILDING COST CONSULTANTS
CHURCHILL SUITE,
LULWORTH HOUSE,
51, HIGH STREET,
CHEADLE, STOKE-ON-TRENT,
STAFFS. ST10 1AR
TEL: 01538 757233
MOB: 07889 225437
E-MAIL: Malcolm.sales@salesqs.co.uk

AS PROPOSED

FOR PLANNING APPLICATION

DRAWING NR. 2010/23/01/A