



ROBERT L FORD

private architectural practitioner and rural development consultant


PARKSIDE PARK ROAD LEEK STAFFORDSHIRE ST13 8JT

robford@btopenworld.com / 01538 398290 / 07969 68 68 86

1 METRE X 5 METRES AT 1:100 SCALE

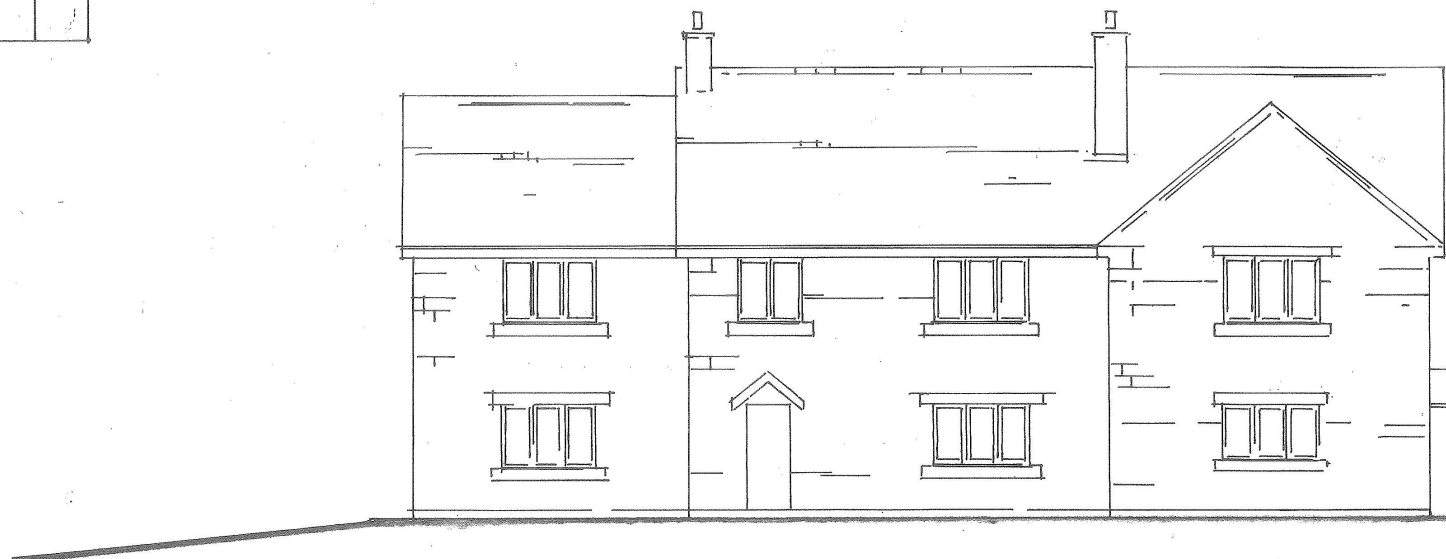 

EAST

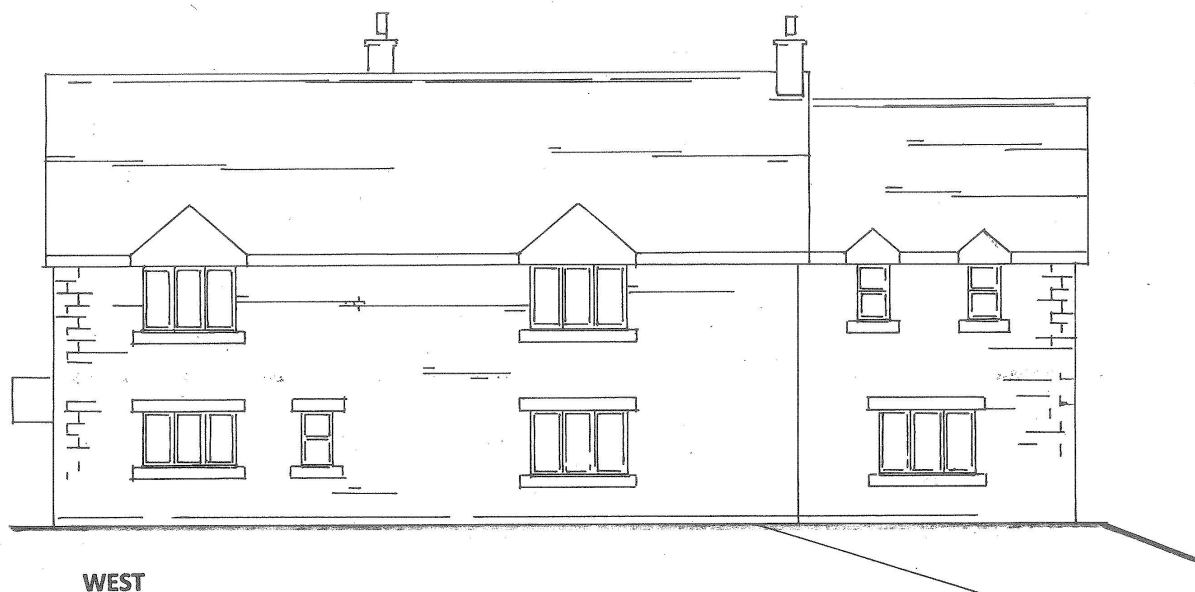

WEST

DRAWING NO. LDD 03 PRINCIPAL (FRONT) AND REAR ELEVATIONS AS EXISTING SCALE 1:100 AT A3

PROPOSED SIDE AND REAR EXTENSIONS TO A DETACHED TWO STOREY DWELLING
HOUSE (IN PART PD) AT LITTLE ABOVE PARK FARM DAIRY HOUSE LANE DILHORNE
STAFFORDSHIRE ST10 2PW

03 2021