

1 METRE X 5 METRES AT 1:100 SCALE




**Robert L FORD**

*private architectural practitioner and rural development consultant*

PARKSIDE PARK ROAD LEEK STAFFORDSHIRE ST13 8JT

[robford@btopenworld.com](mailto:robford@btopenworld.com) / 01538 398290 / 07969 68 68 86

NORTH

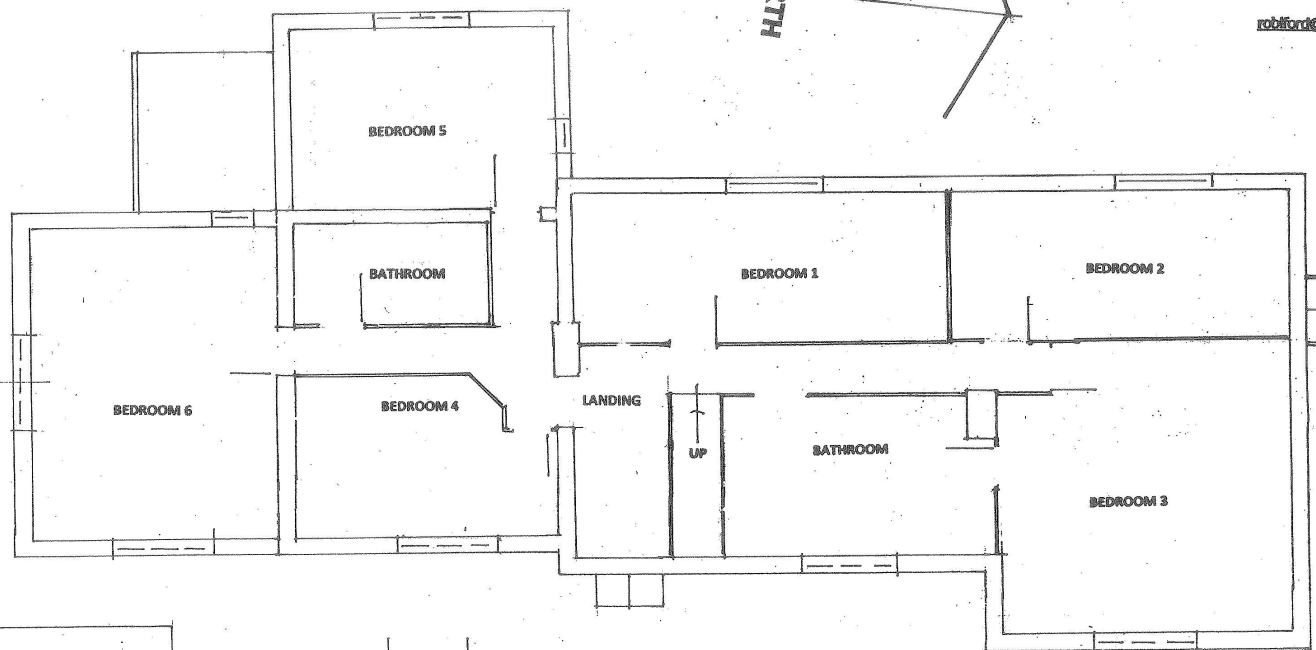

DRAWING NO. LDD 05 FLOOR PLANS AS PROPOSED SCALE 1:100 AT A3

PROPOSED SIDE AND REAR EXTENSIONS TO A DETACHED TWO STOREY DWELLING  
HOUSE (IN PART PD) AT LITTLE ABOVE PARK FARM DAIRY HOUSE LANE DILHORNE  
STAFFORDSHIRE ST10 2PW

03 2021

