


1 METRE X 5 METRES AT 1:100 SCALE

 


ROBERT L. FORD

private architectural practitioner and rural development consultant

PARKSIDE PARK ROAD LEEK STAFFORDSHIRE ST13 8JT

robtford@btopenworld.com / 01538 398290 / 07969 68 68 86

PROPOSED SIDE EXTENSION

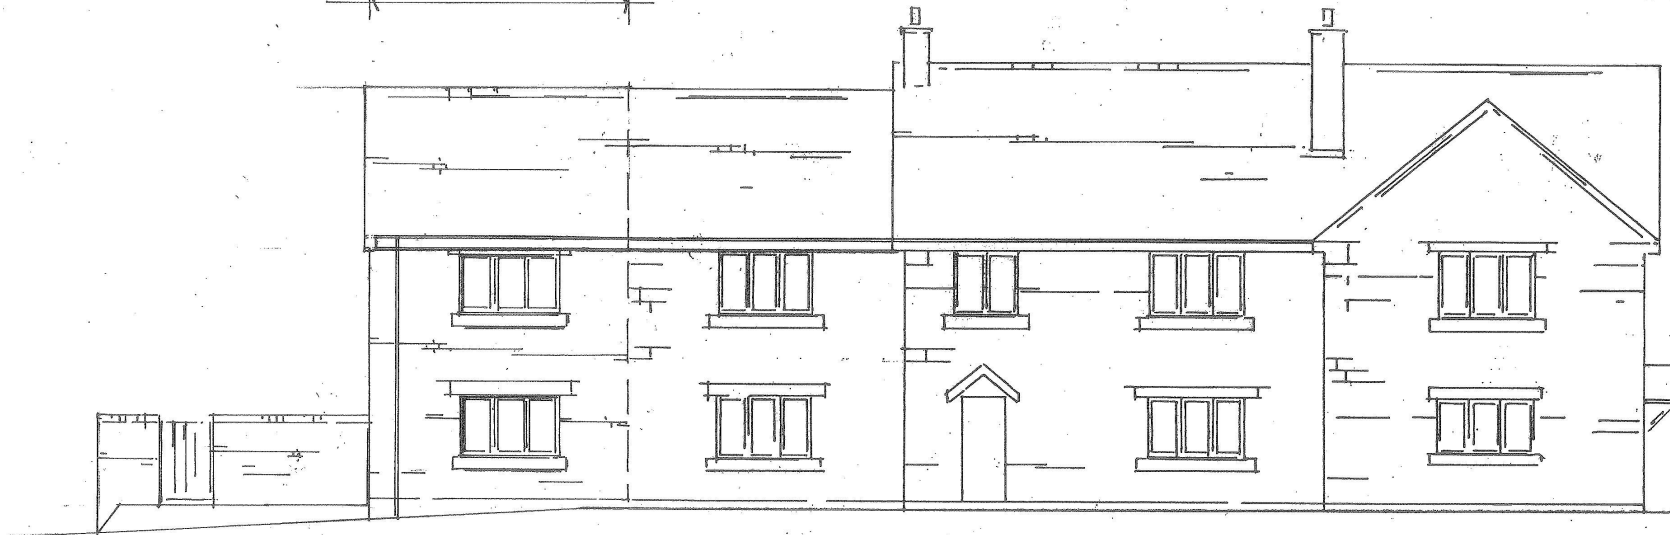

EAST - PRINCIPAL (FRONT)

PROPOSED SIDE EXTENSION



WEST - REAR

PROPOSED REAR EXTENSION

DRAWING NO. LDD 06 PRINCIPAL (FRONT) AND REAR ELEVATIONS AS PROPOSED SCALE 1:100 AT A3

PROPOSED SIDE AND REAR EXTENSIONS TO A DETACHED TWO STOREY DWELLING
HOUSE (IN PART PD) AT LITTLE ABOVE PARK FARM DAIRY HOUSE LANE DILHORNE
STAFFORDSHIRE ST10 2PW

03 2021