



FLOOR PLAN

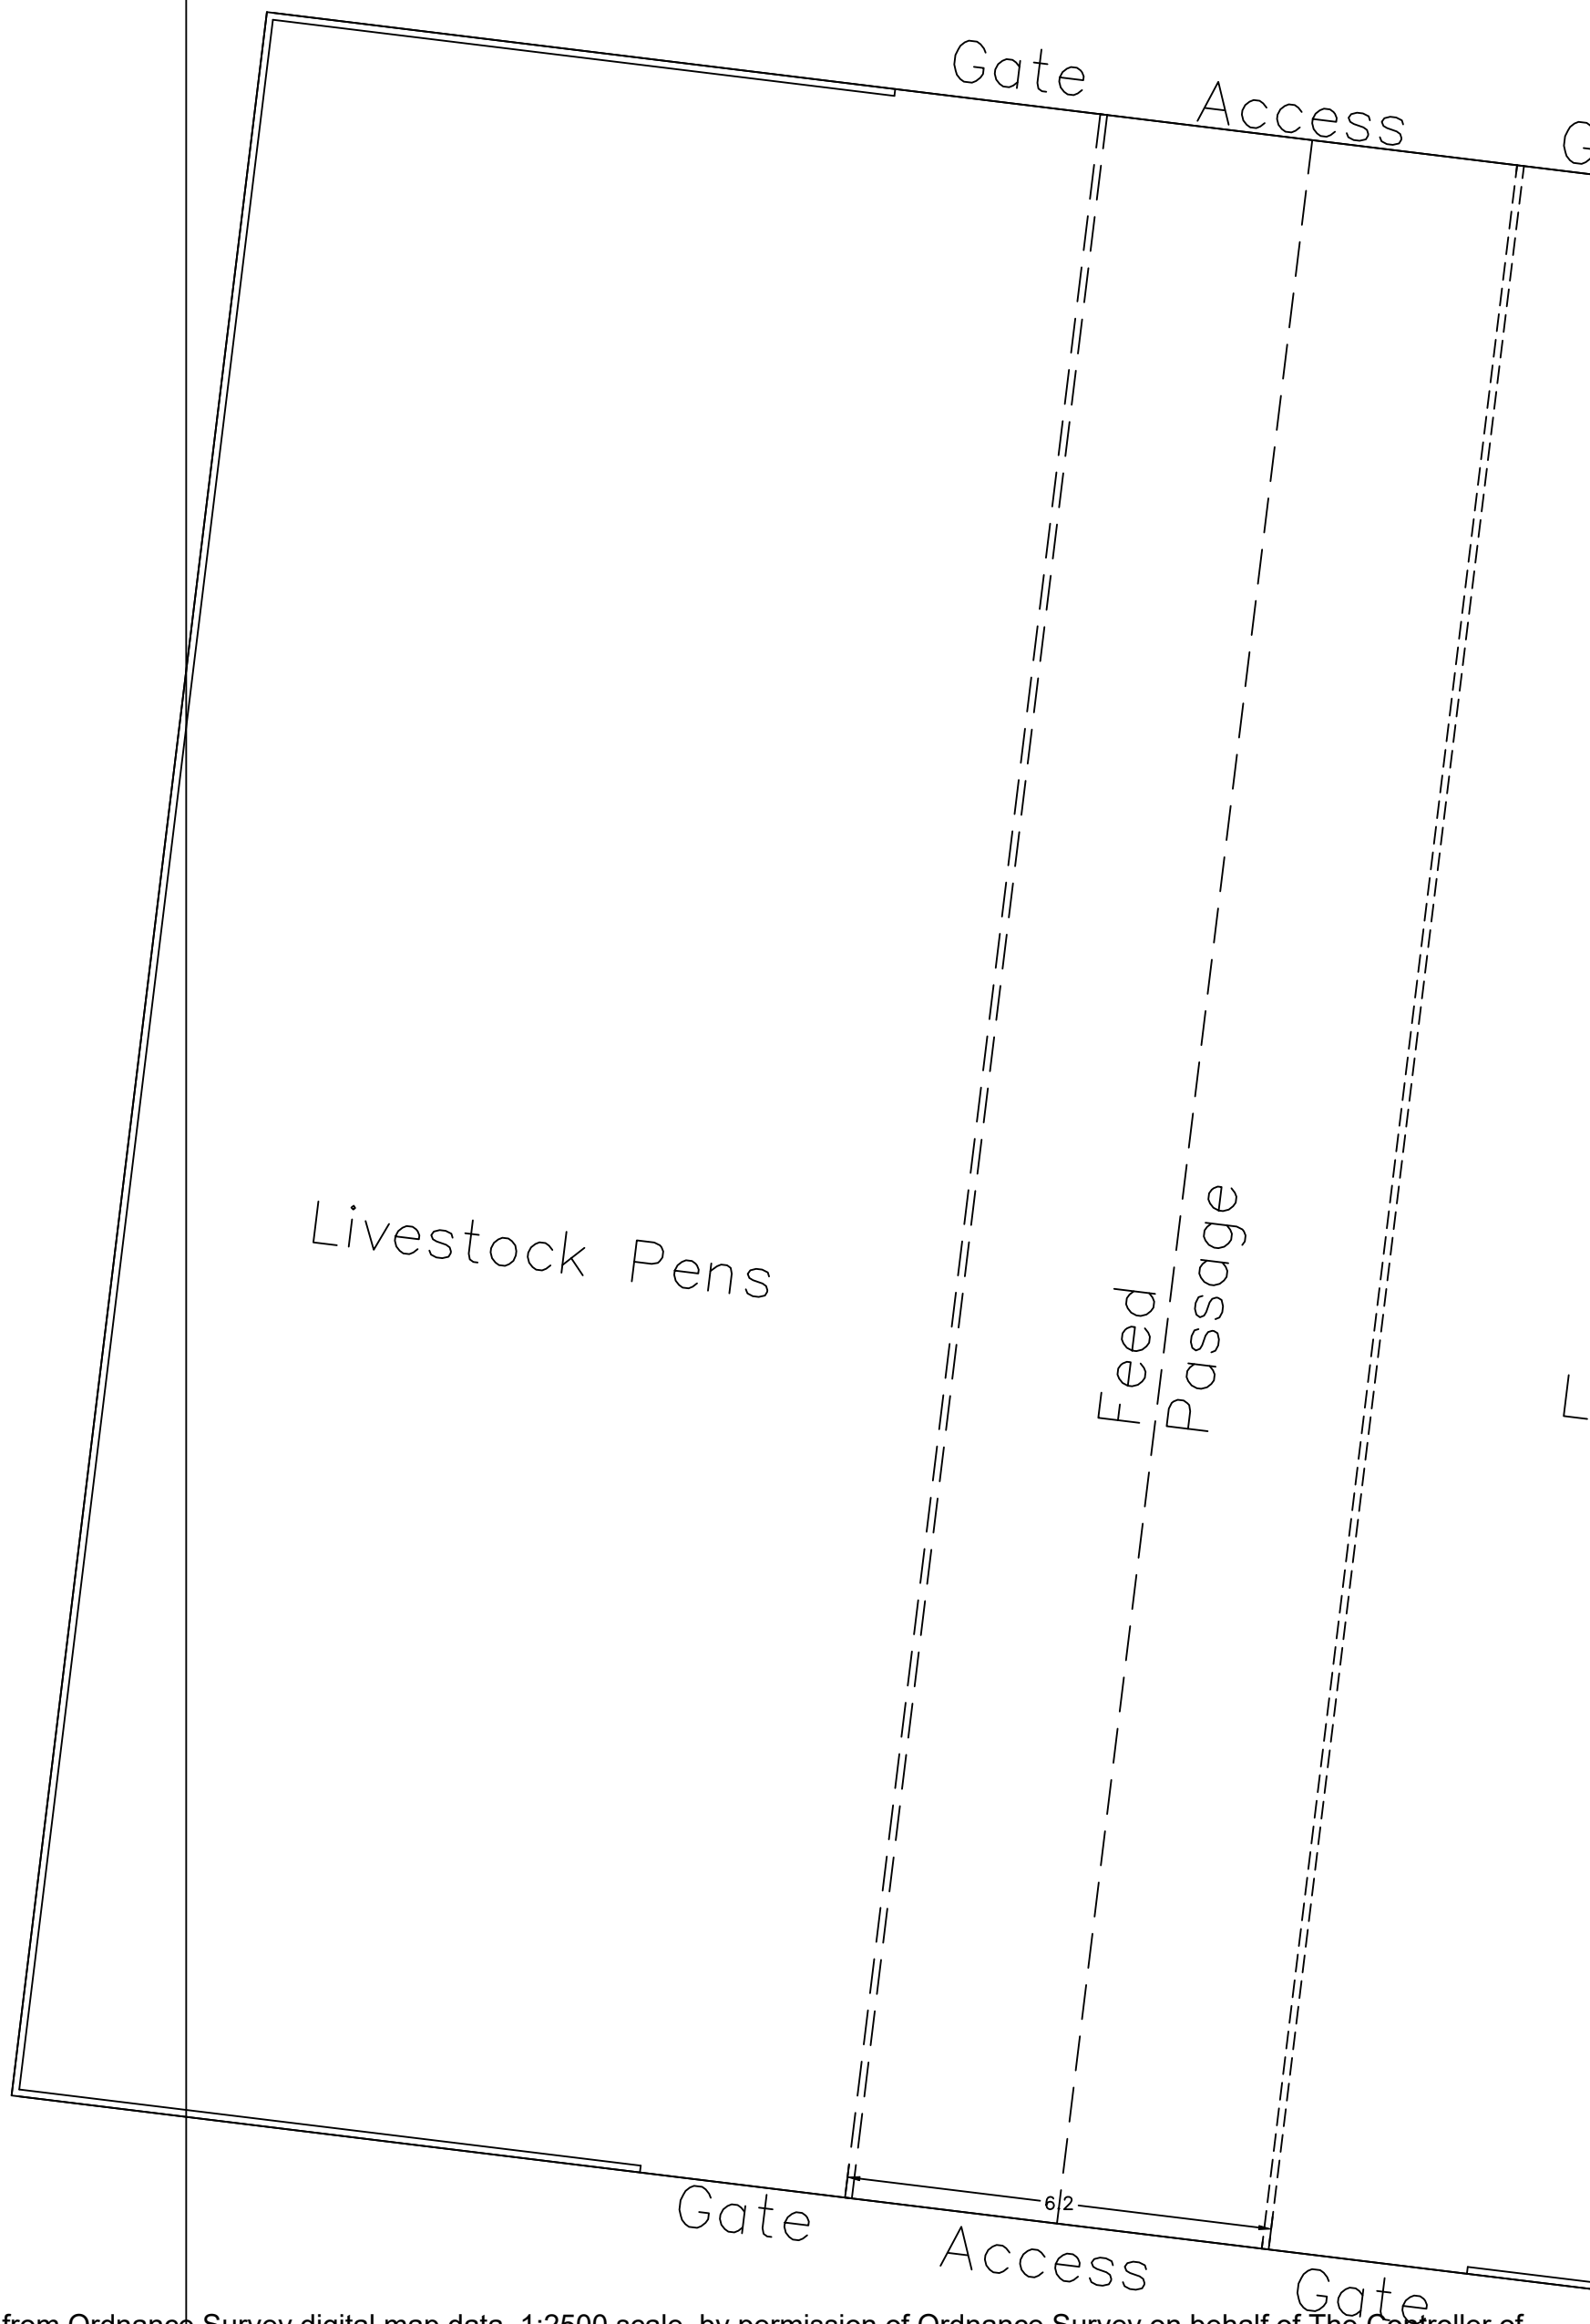

Reproduced from Ordnance Survey digital map data, 1:2500 scale, by permission of Ordnance Survey on behalf of The Controller of Her Majesty's Stationery Office. © Crown copyright. All rights reserved. Licence Number: 100005813

ROOF PLAN

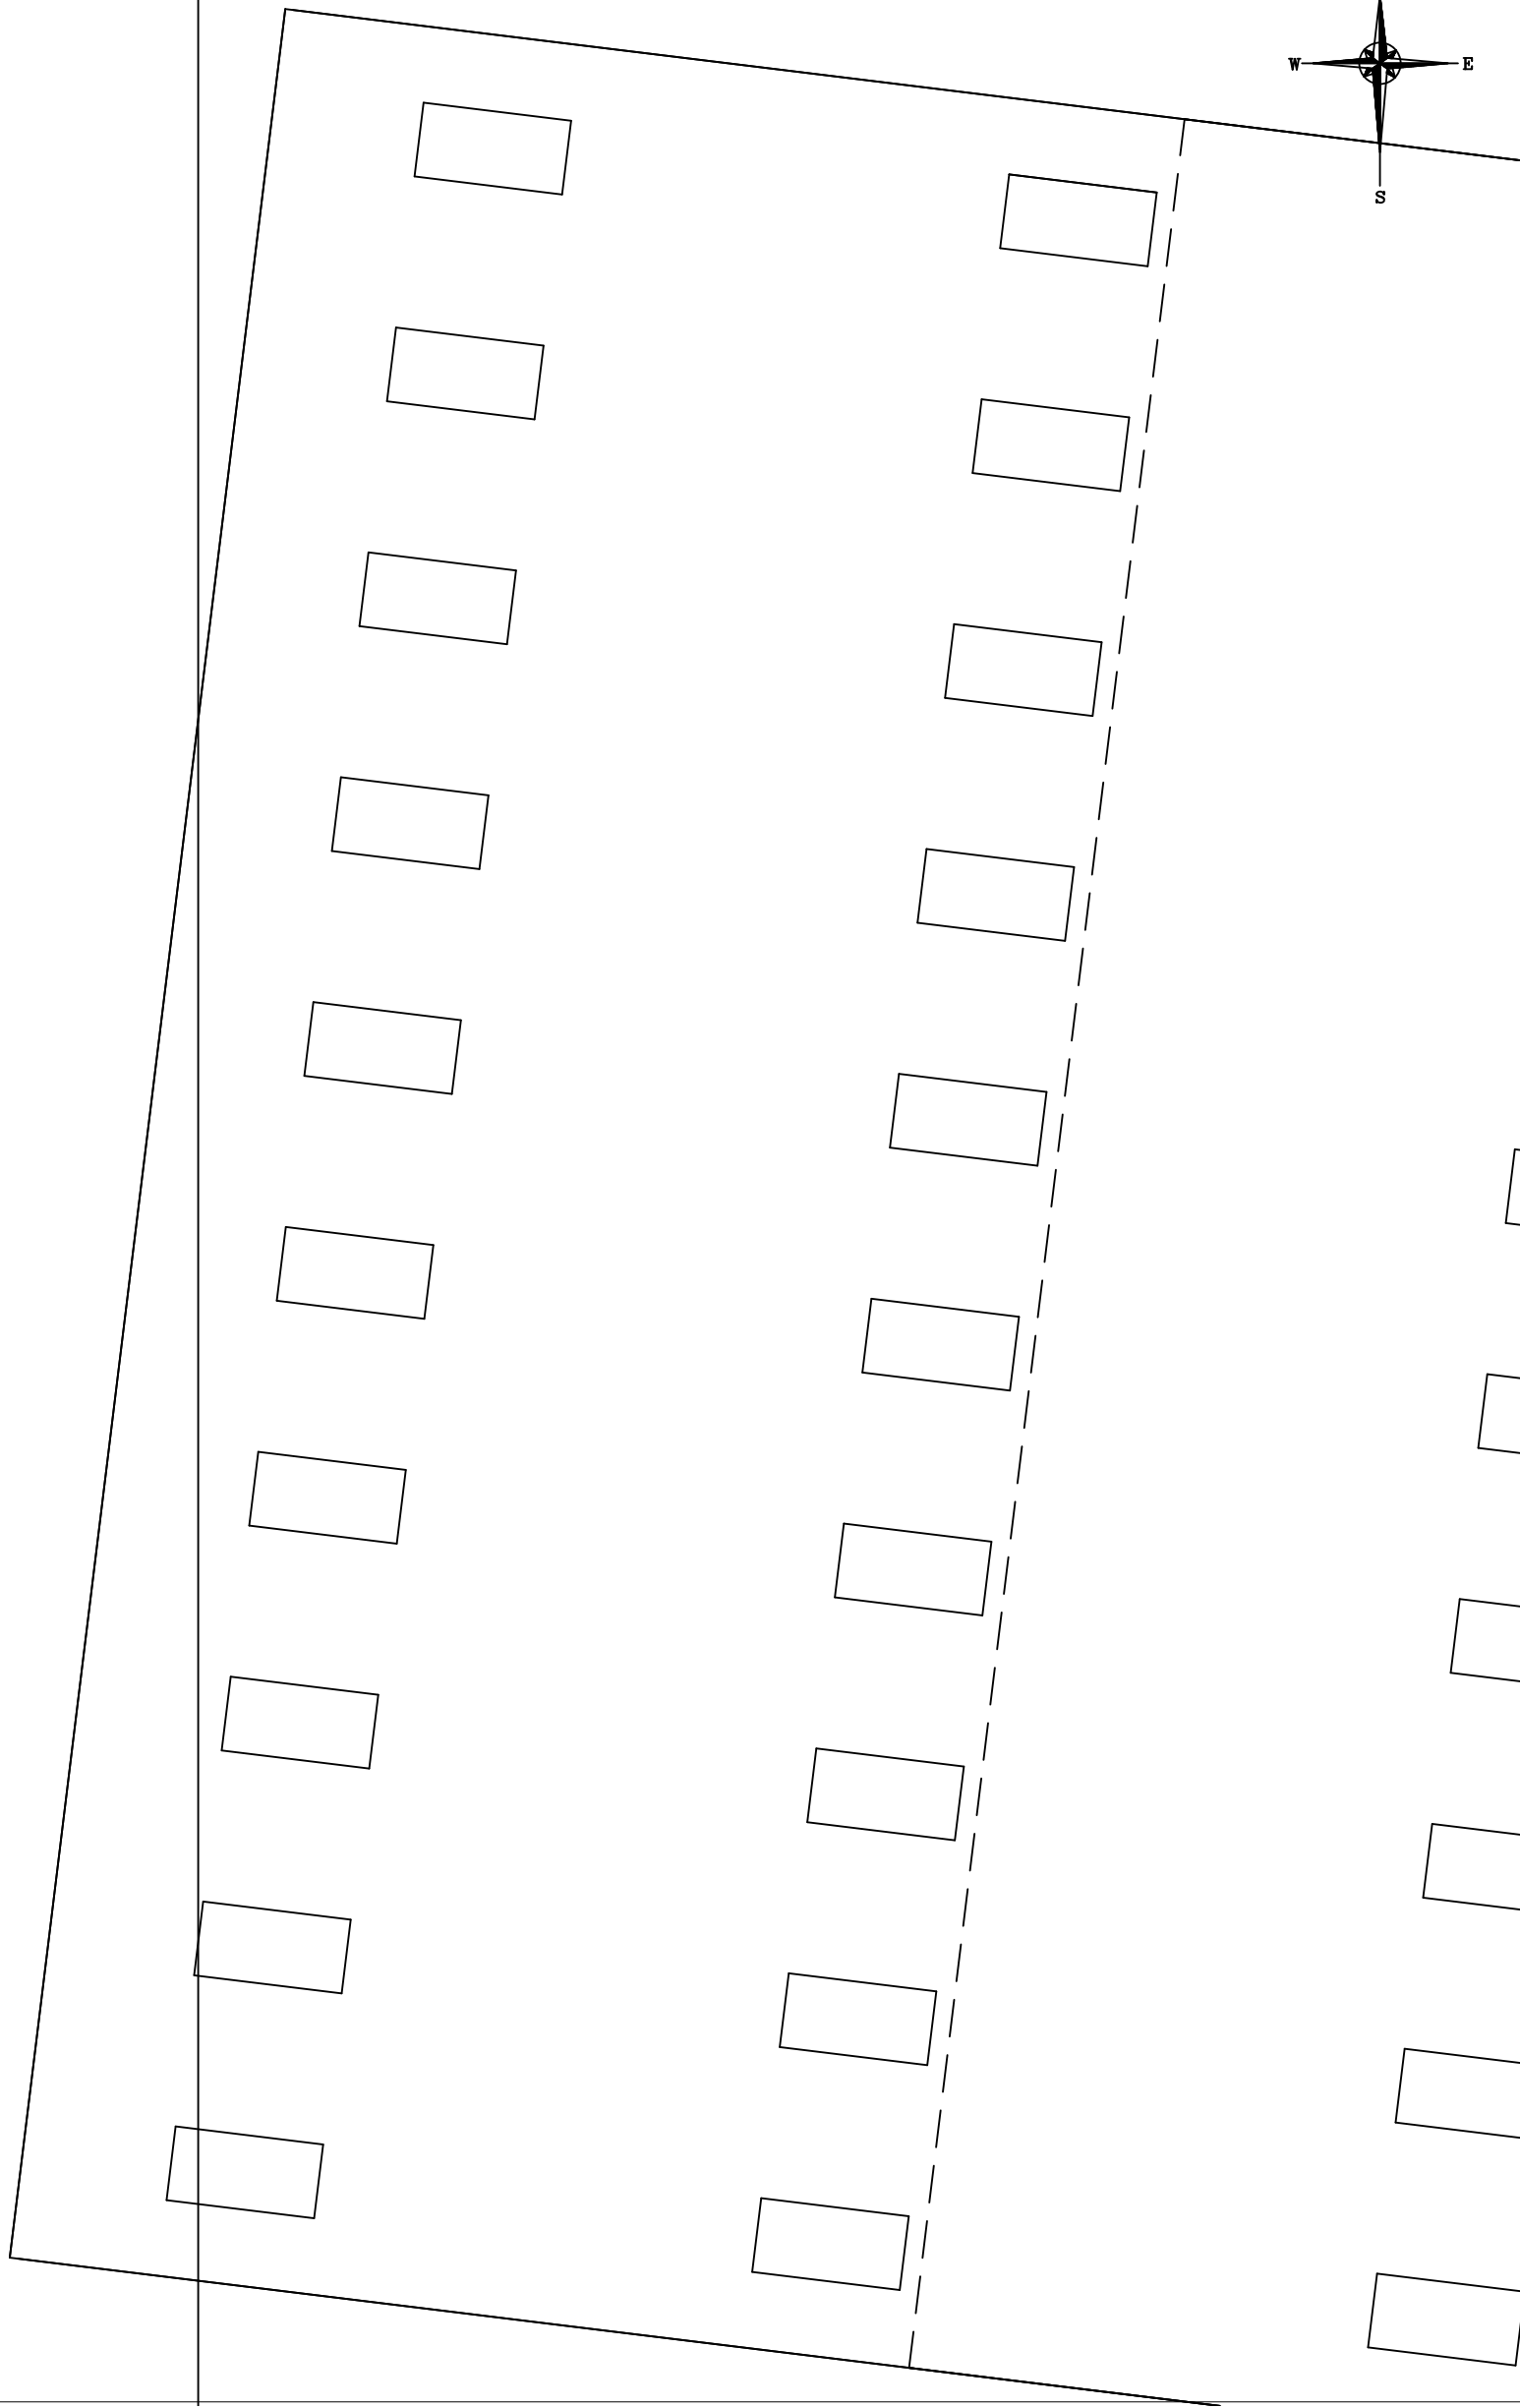

Bagshaws LLP Vine House, Ashbourne, Derbyshire. DE6 1AE Telephone: 01335 342201 opt:2 www.bagshaws.com	Applicant: Birchwood Park Farms Forest Farm, Swinscoe, Ashbourne, Derbyshire, DE6 2BU	
	Proposal: Proposed Lean Too Agricultural Building for Livestock Housing	
	Scales: 1:100 @ A2	Detail: Floor & Roof Plan
	Date: 1st April 2021	Drawing No. 14304-007