




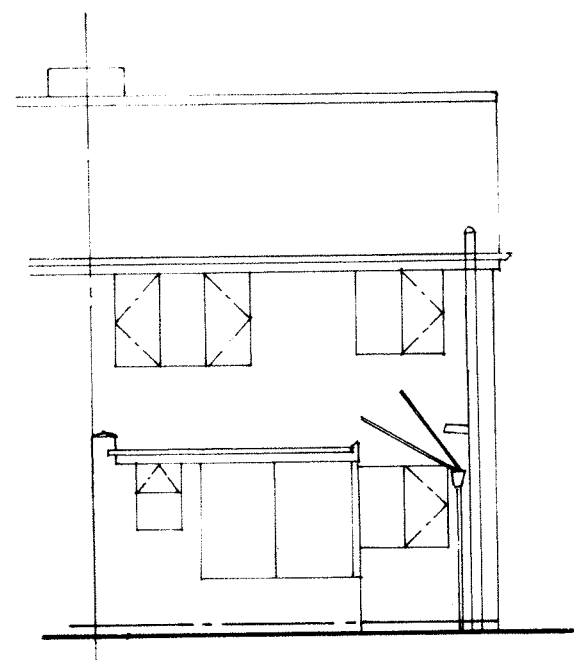


Rear Elevation

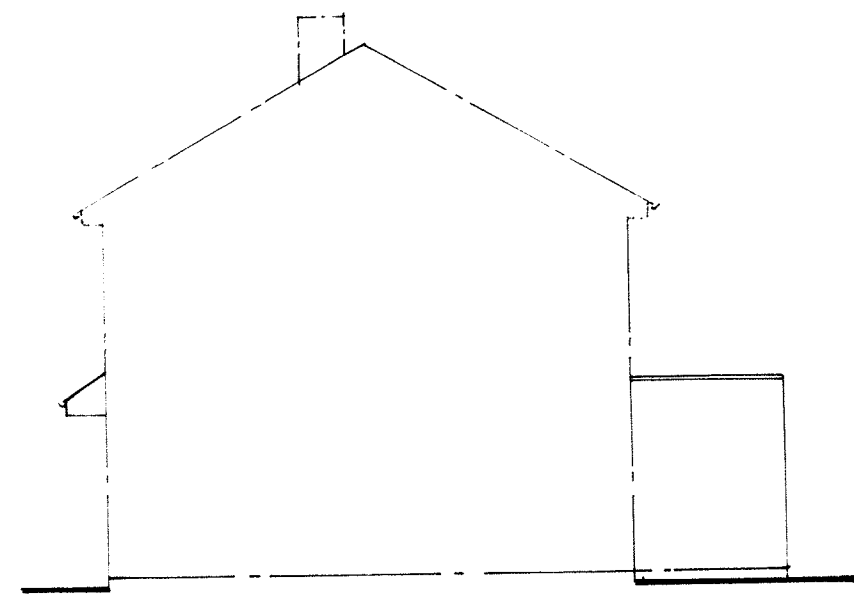


Side Elevation

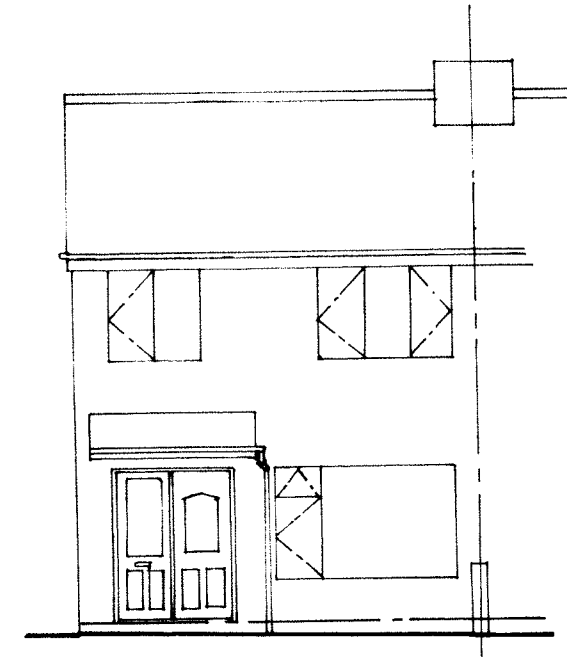


Front Elevation

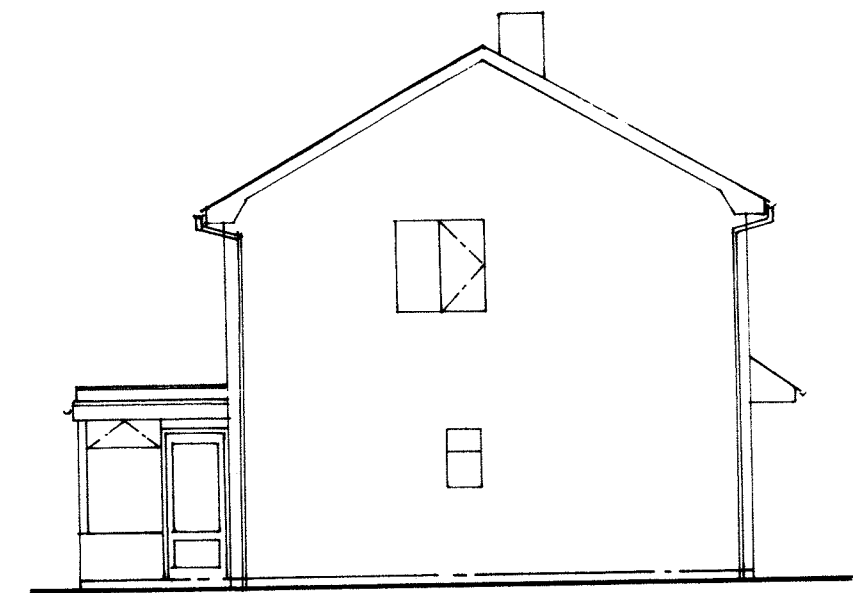

Side Elevation

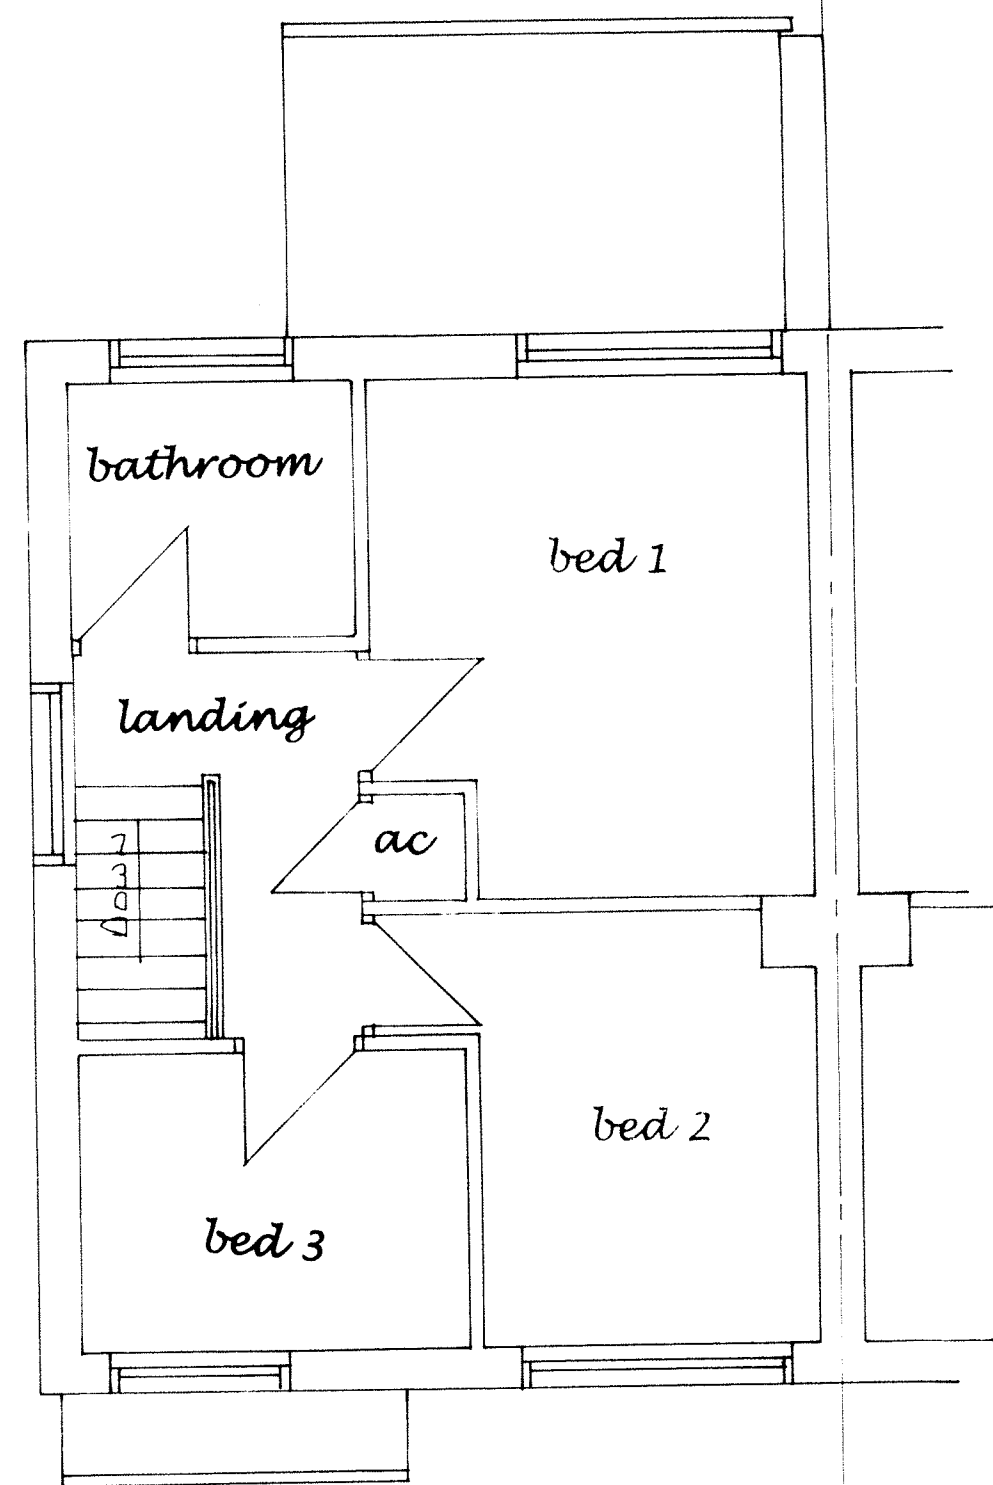

First Floor Plan

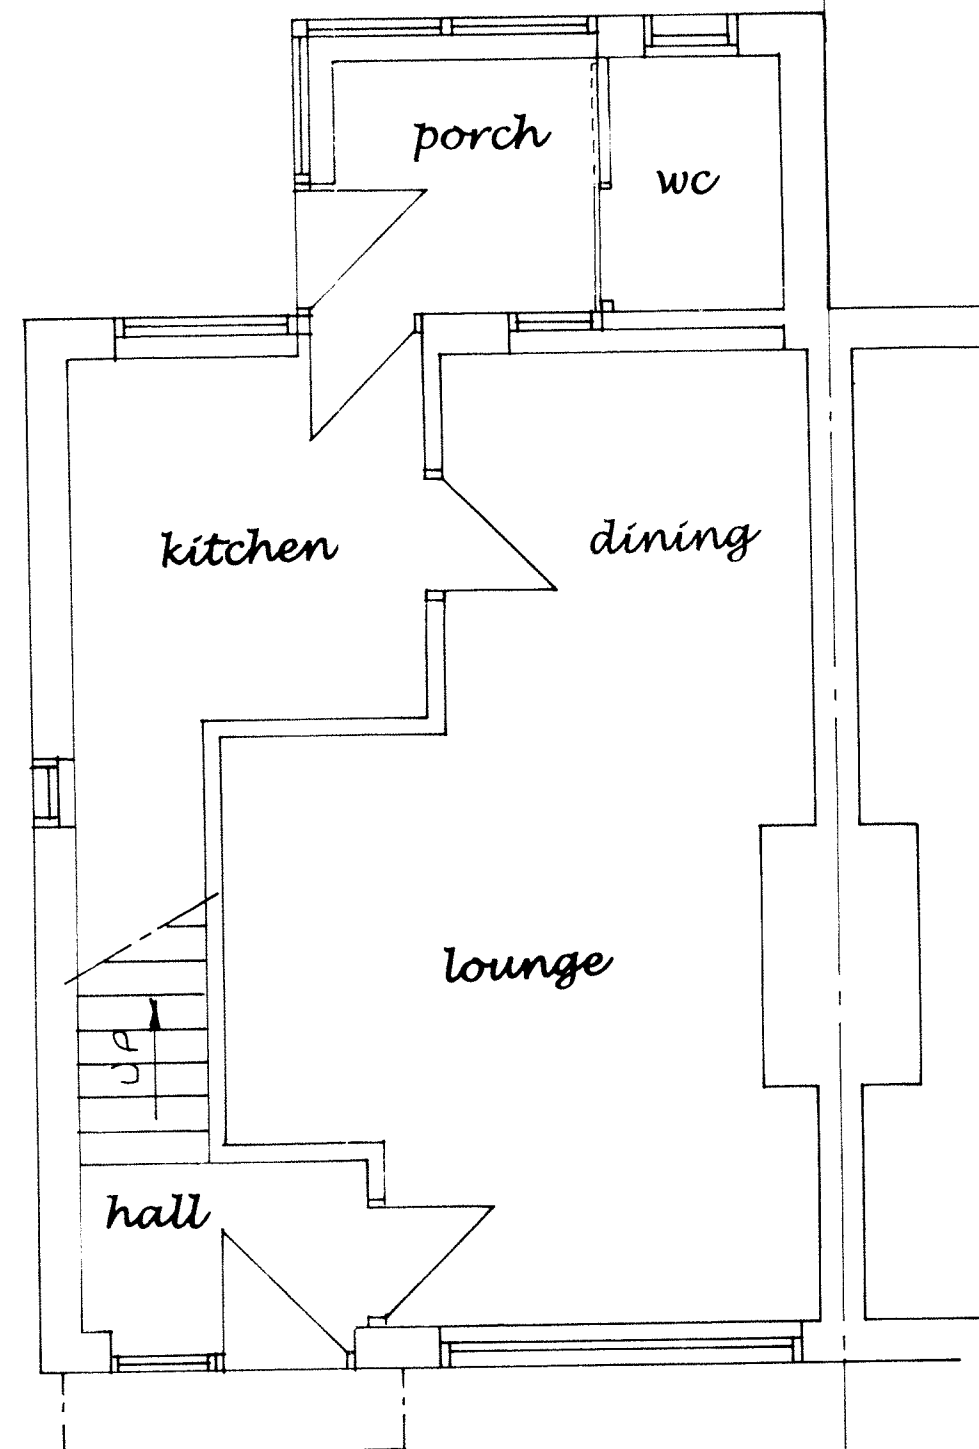

Ground Floor Plan

Existing Floor Plans And Elevations At No
9 Dale Close, Cheadle, Staffs Moorlands For
Ms. R. Chell.
Drg No 125 A 196-2
 Date :- March 24th 2021.
 Scale :- Floor Plans 1:50 And Elevations 1:100.