



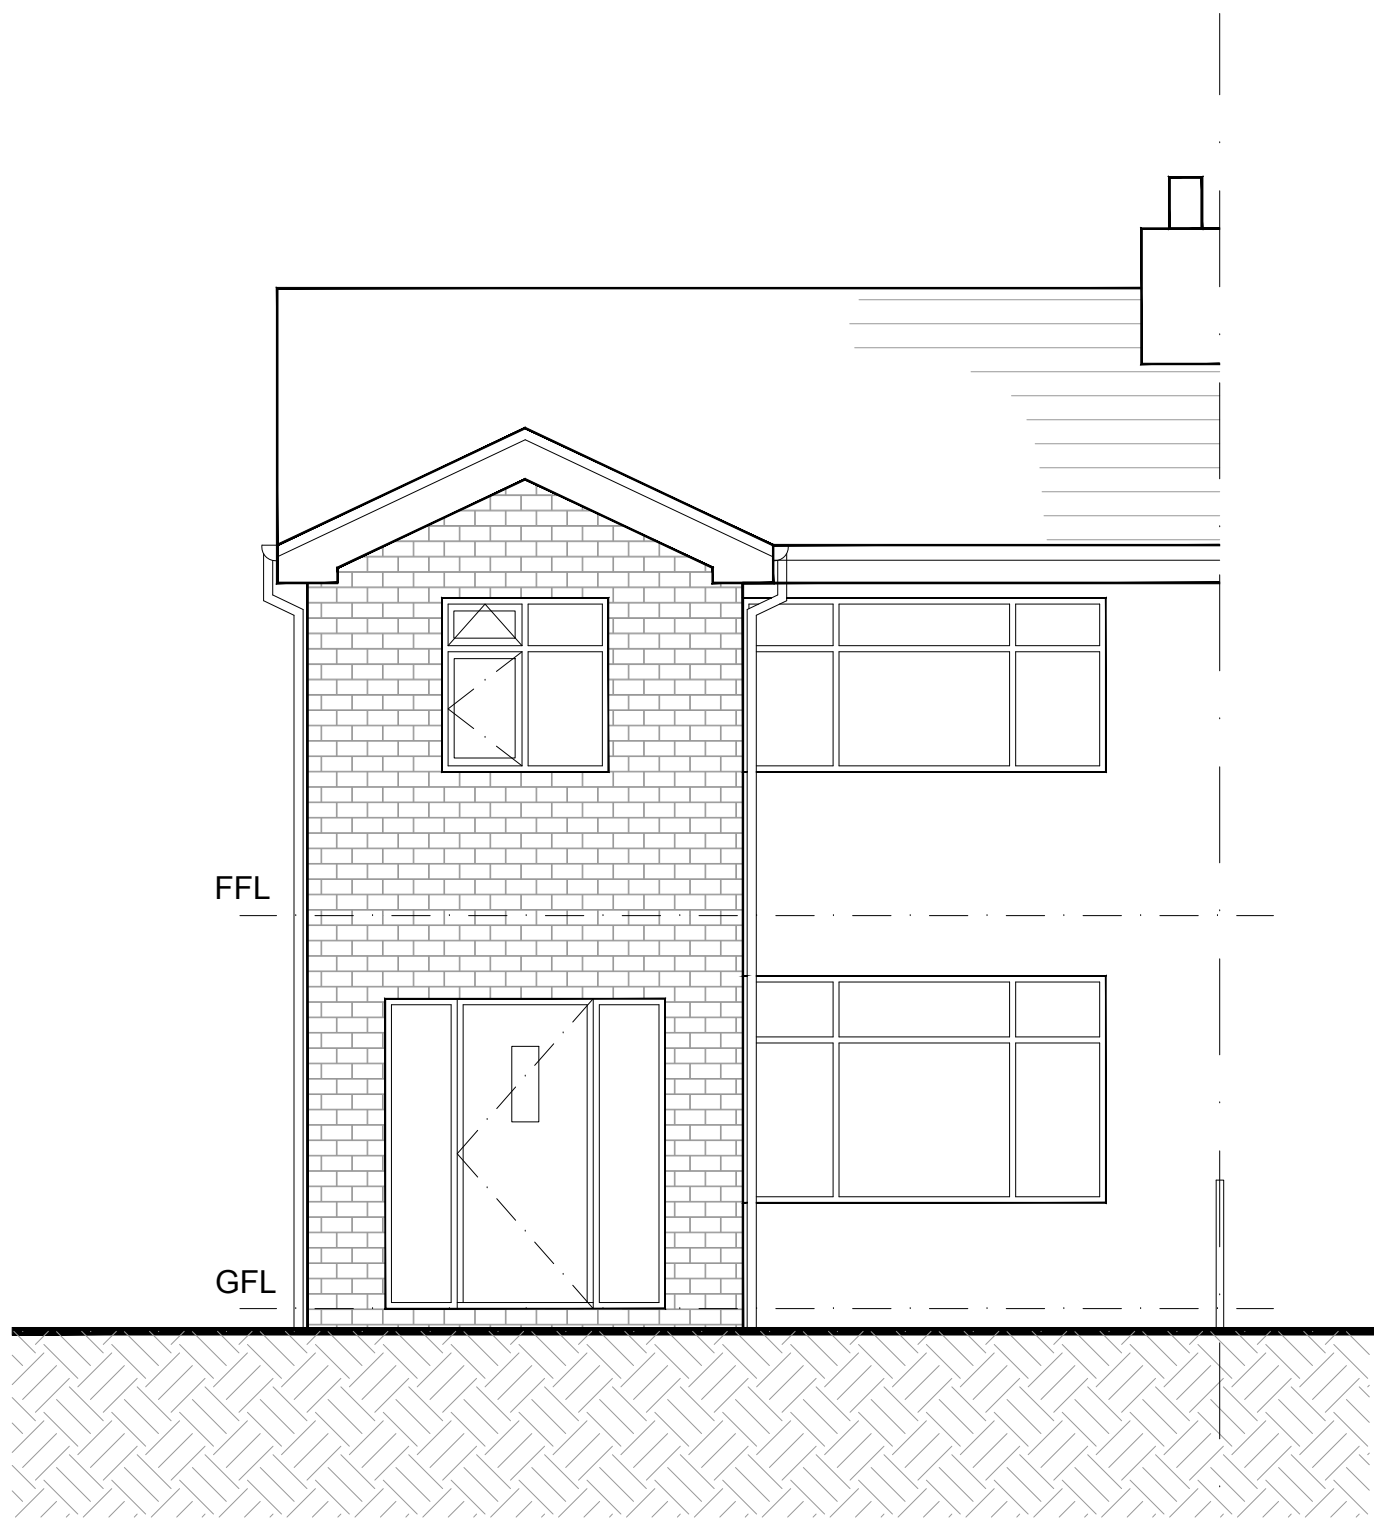


PROPOSED FRONT ELEVATION

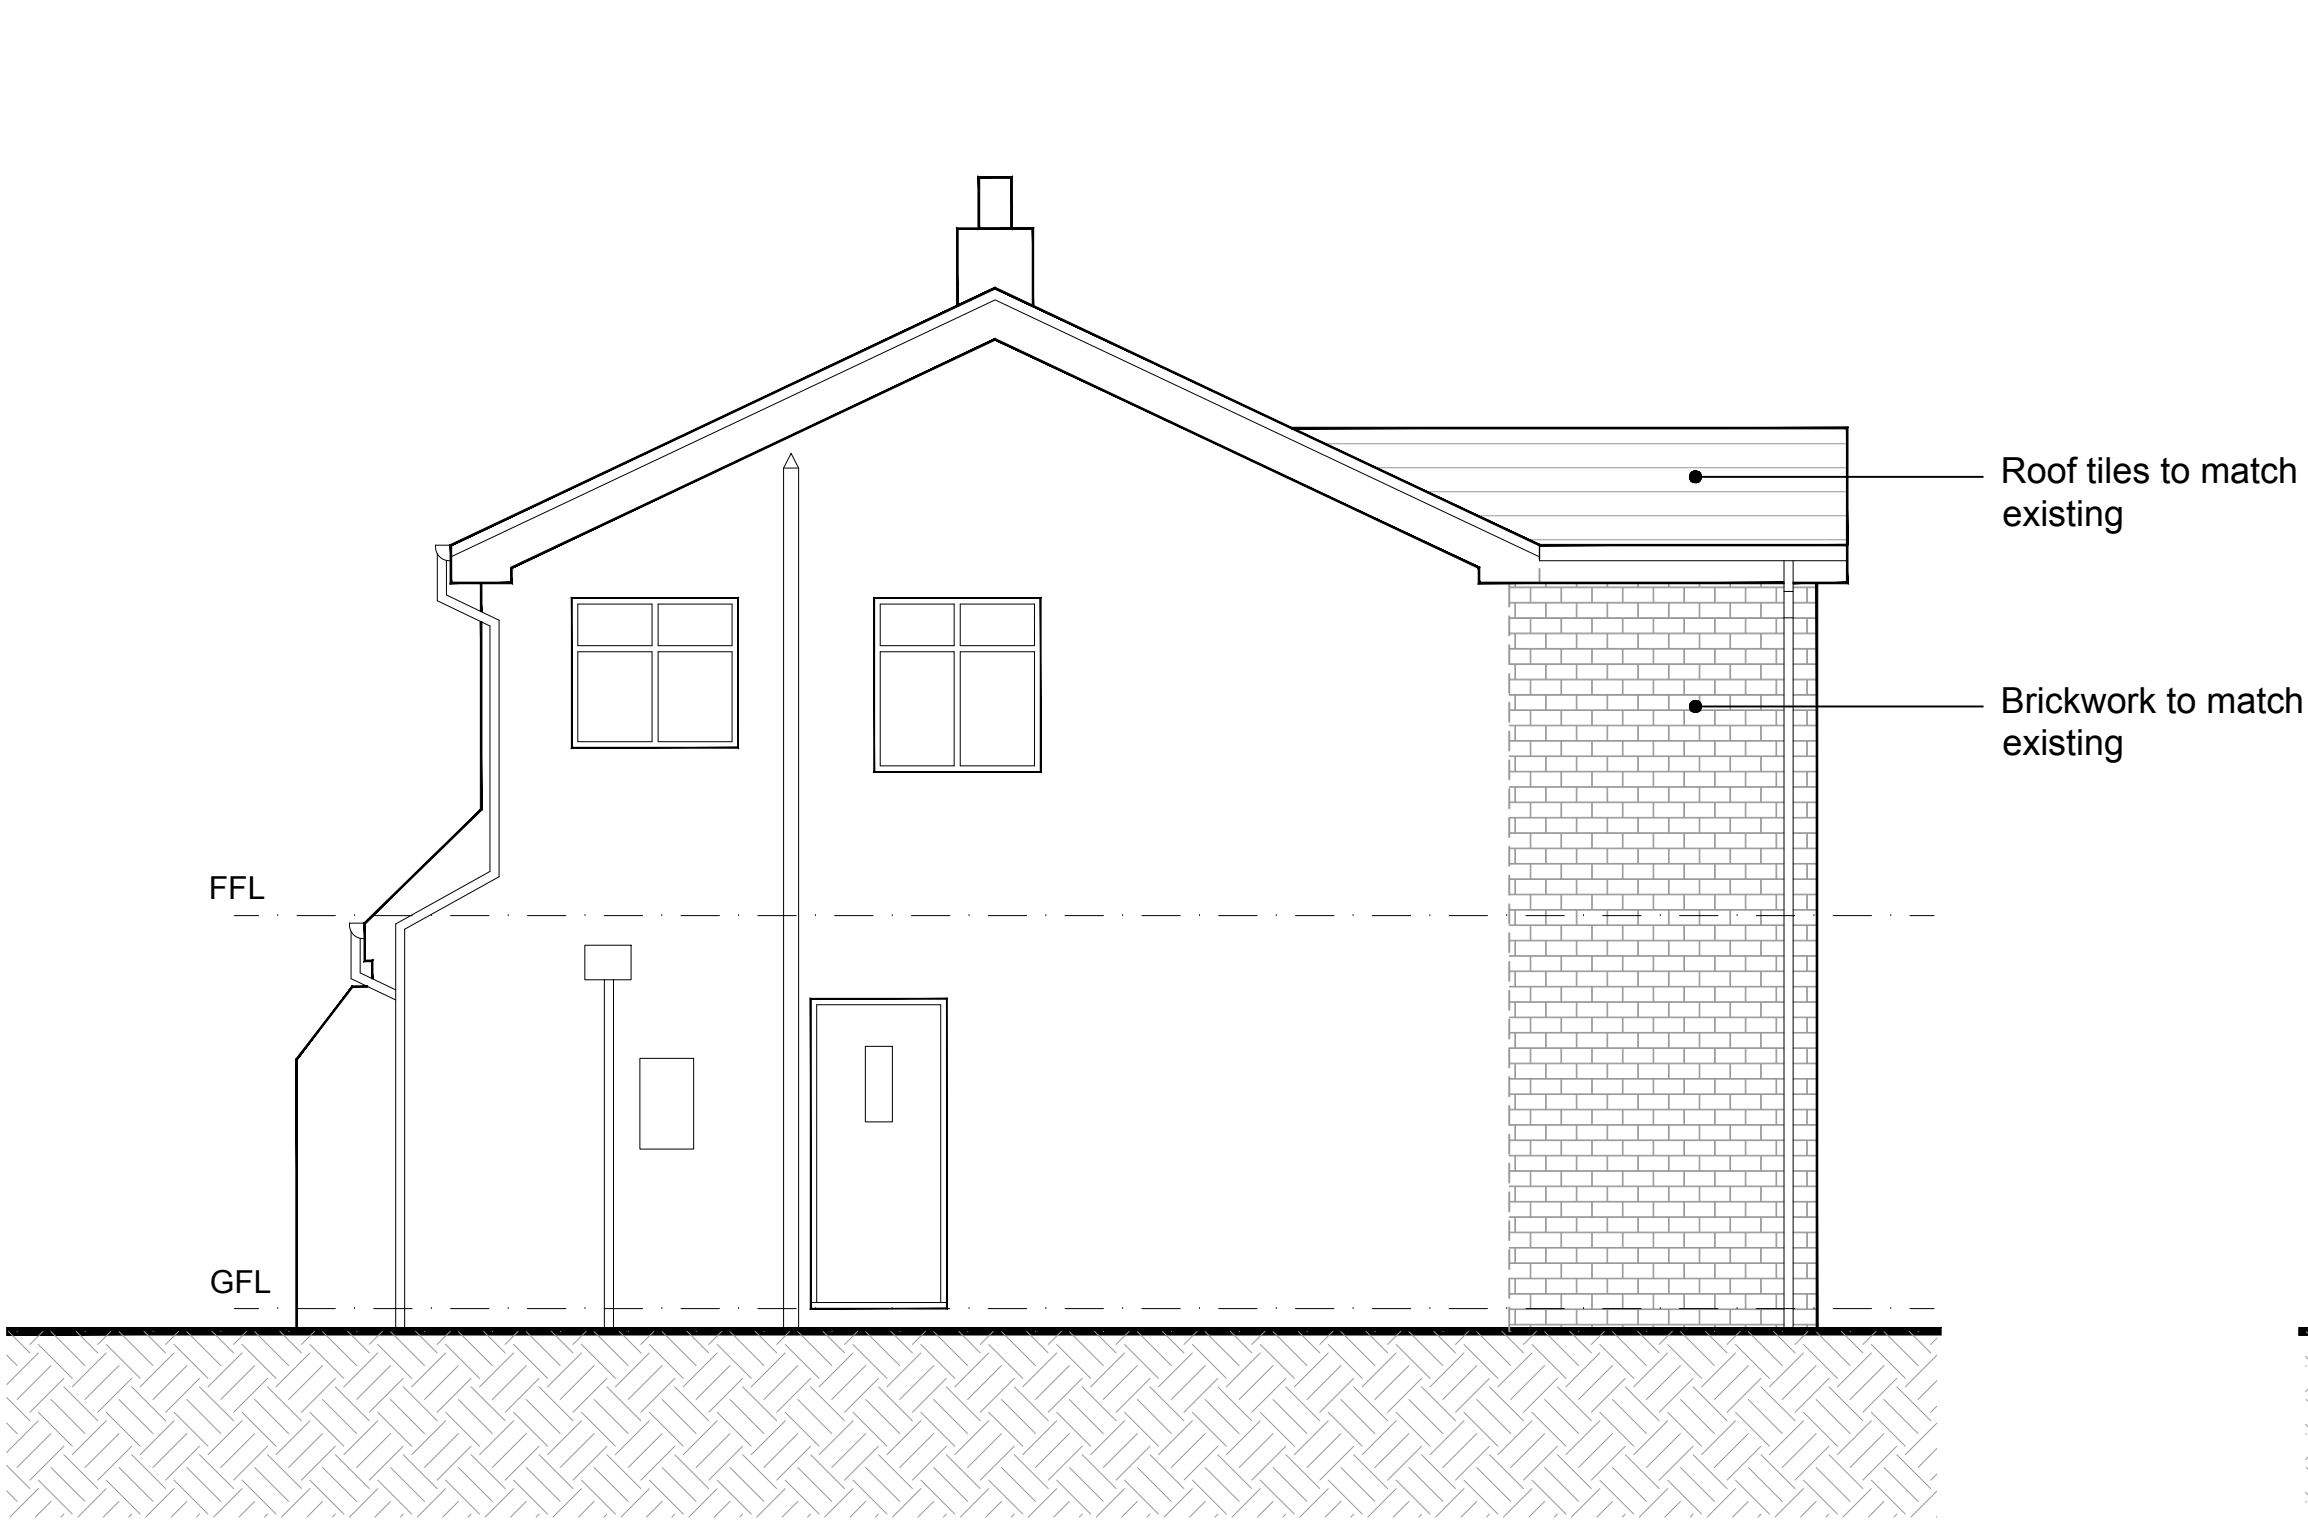


PROPOSED SIDE ELEVATION




PROPOSED REAR ELEVATION

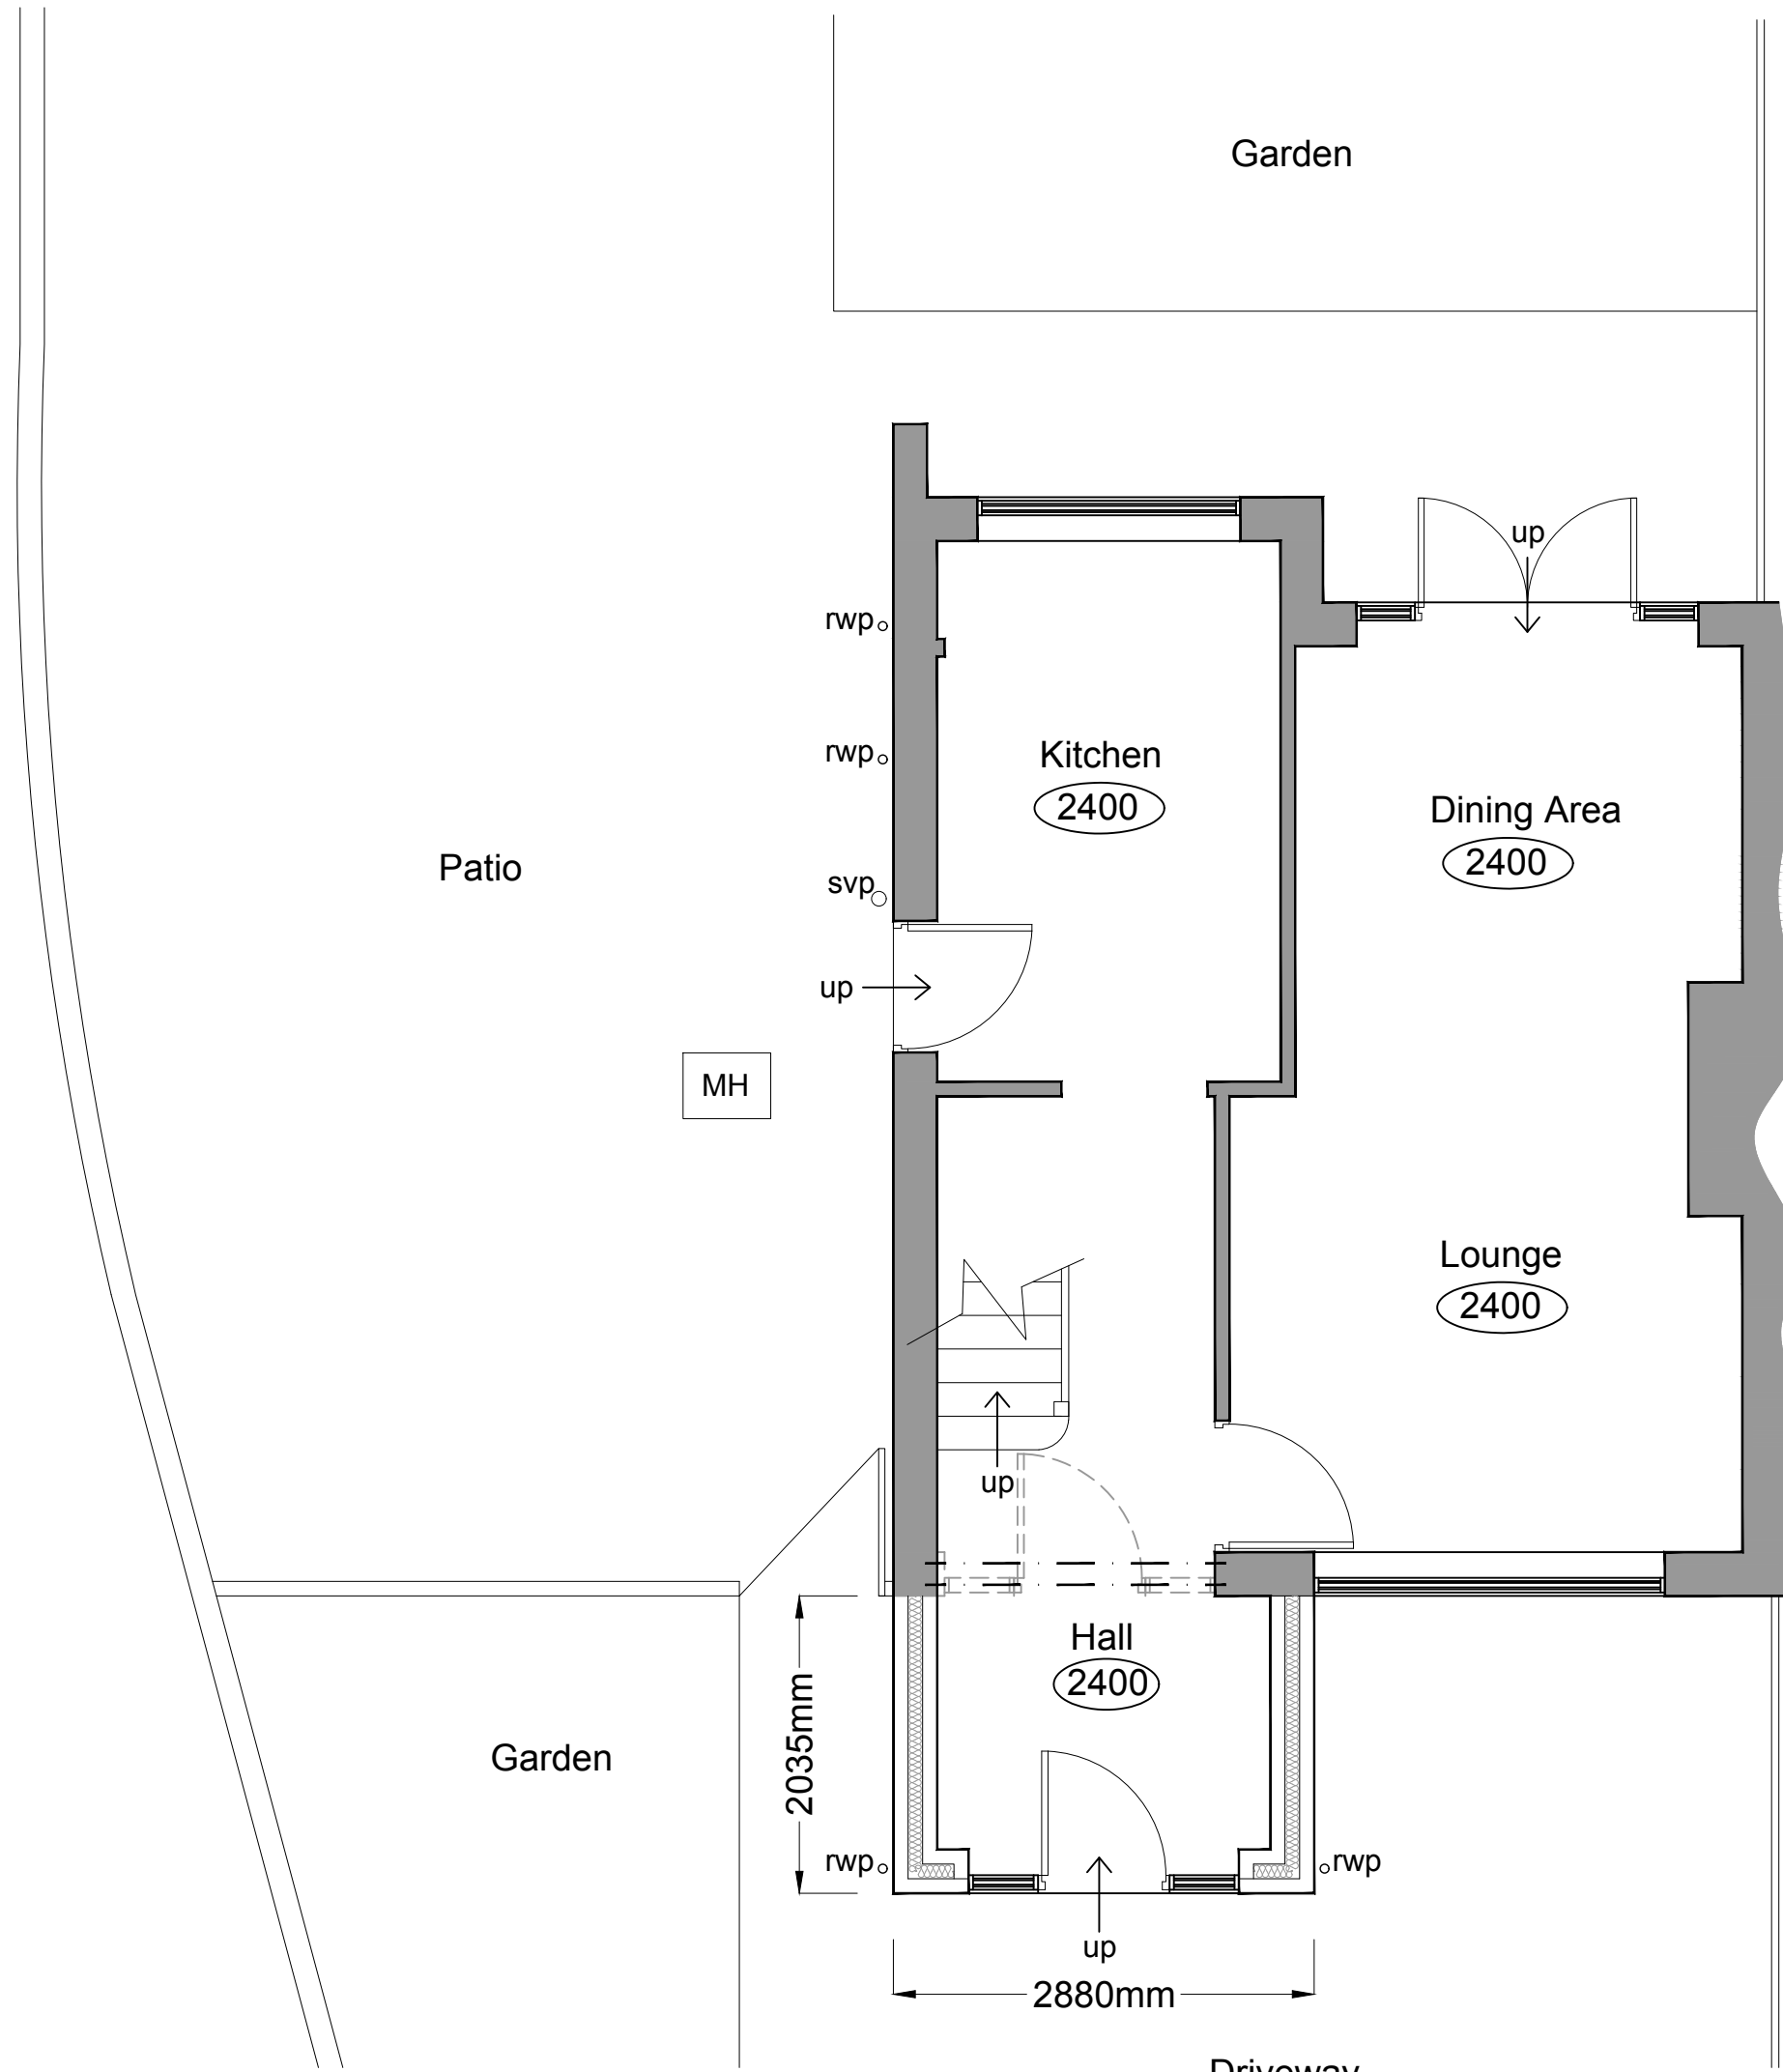


PROPOSED GROUND FLOOR PLAN

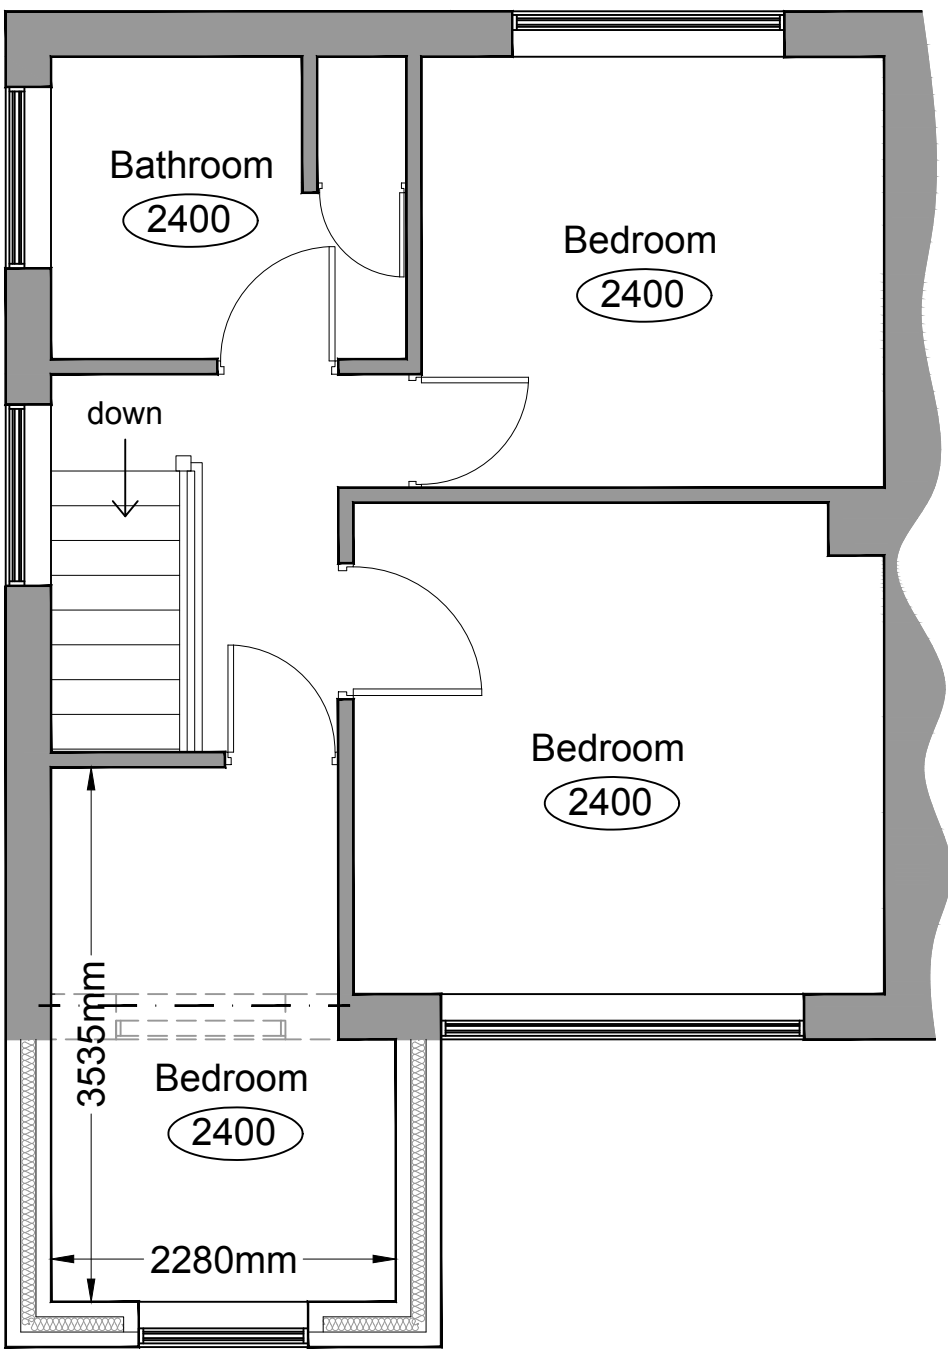

PROPOSED FIRST FLOOR PLAN

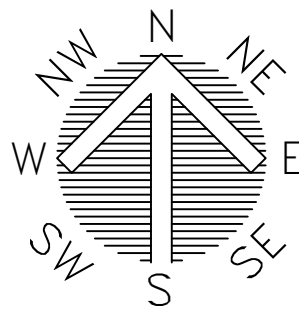

PROPOSED SITE PLAN - 1:500

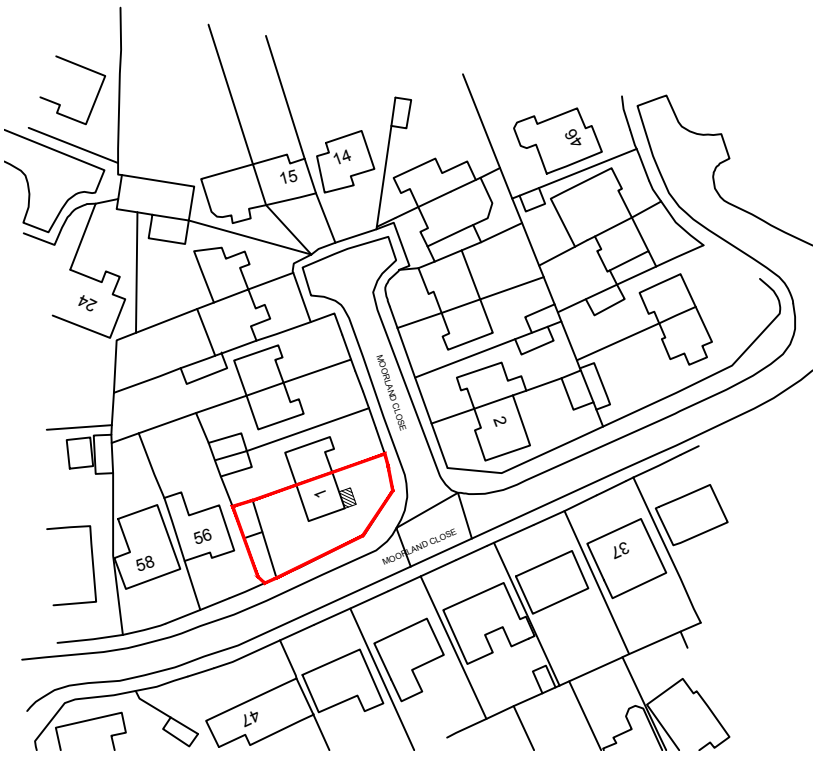

PROPOSED LOCATION PLAN - 1:1250



FOREFRONT
DEVELOPMENT CONSULTING

4 Ridge House, Ridge House Drive, Festival Park, S-O-T. ST1 5SJ
Office 01782 216912 WWW.FOREFRONTDC.COM

CLIENT

MR J NIXON

PROJECT

Proposed two storey front extension at 1 Moorland Close, Werrington, Staffordshire. ST9 0EH

TITLE

Proposed Floor Plans and Elevations
Crown copyright and Ordnance Survey 0100031673

SCALE

1:50 @ A1

DRG NO.

21-JN-02

REV.

DRAWN

ATG

DATE

29 / 04 / 21

DESCRIPTION

DATE

The contents of this drawing are the copyright of Forefront Development Consulting Ltd