




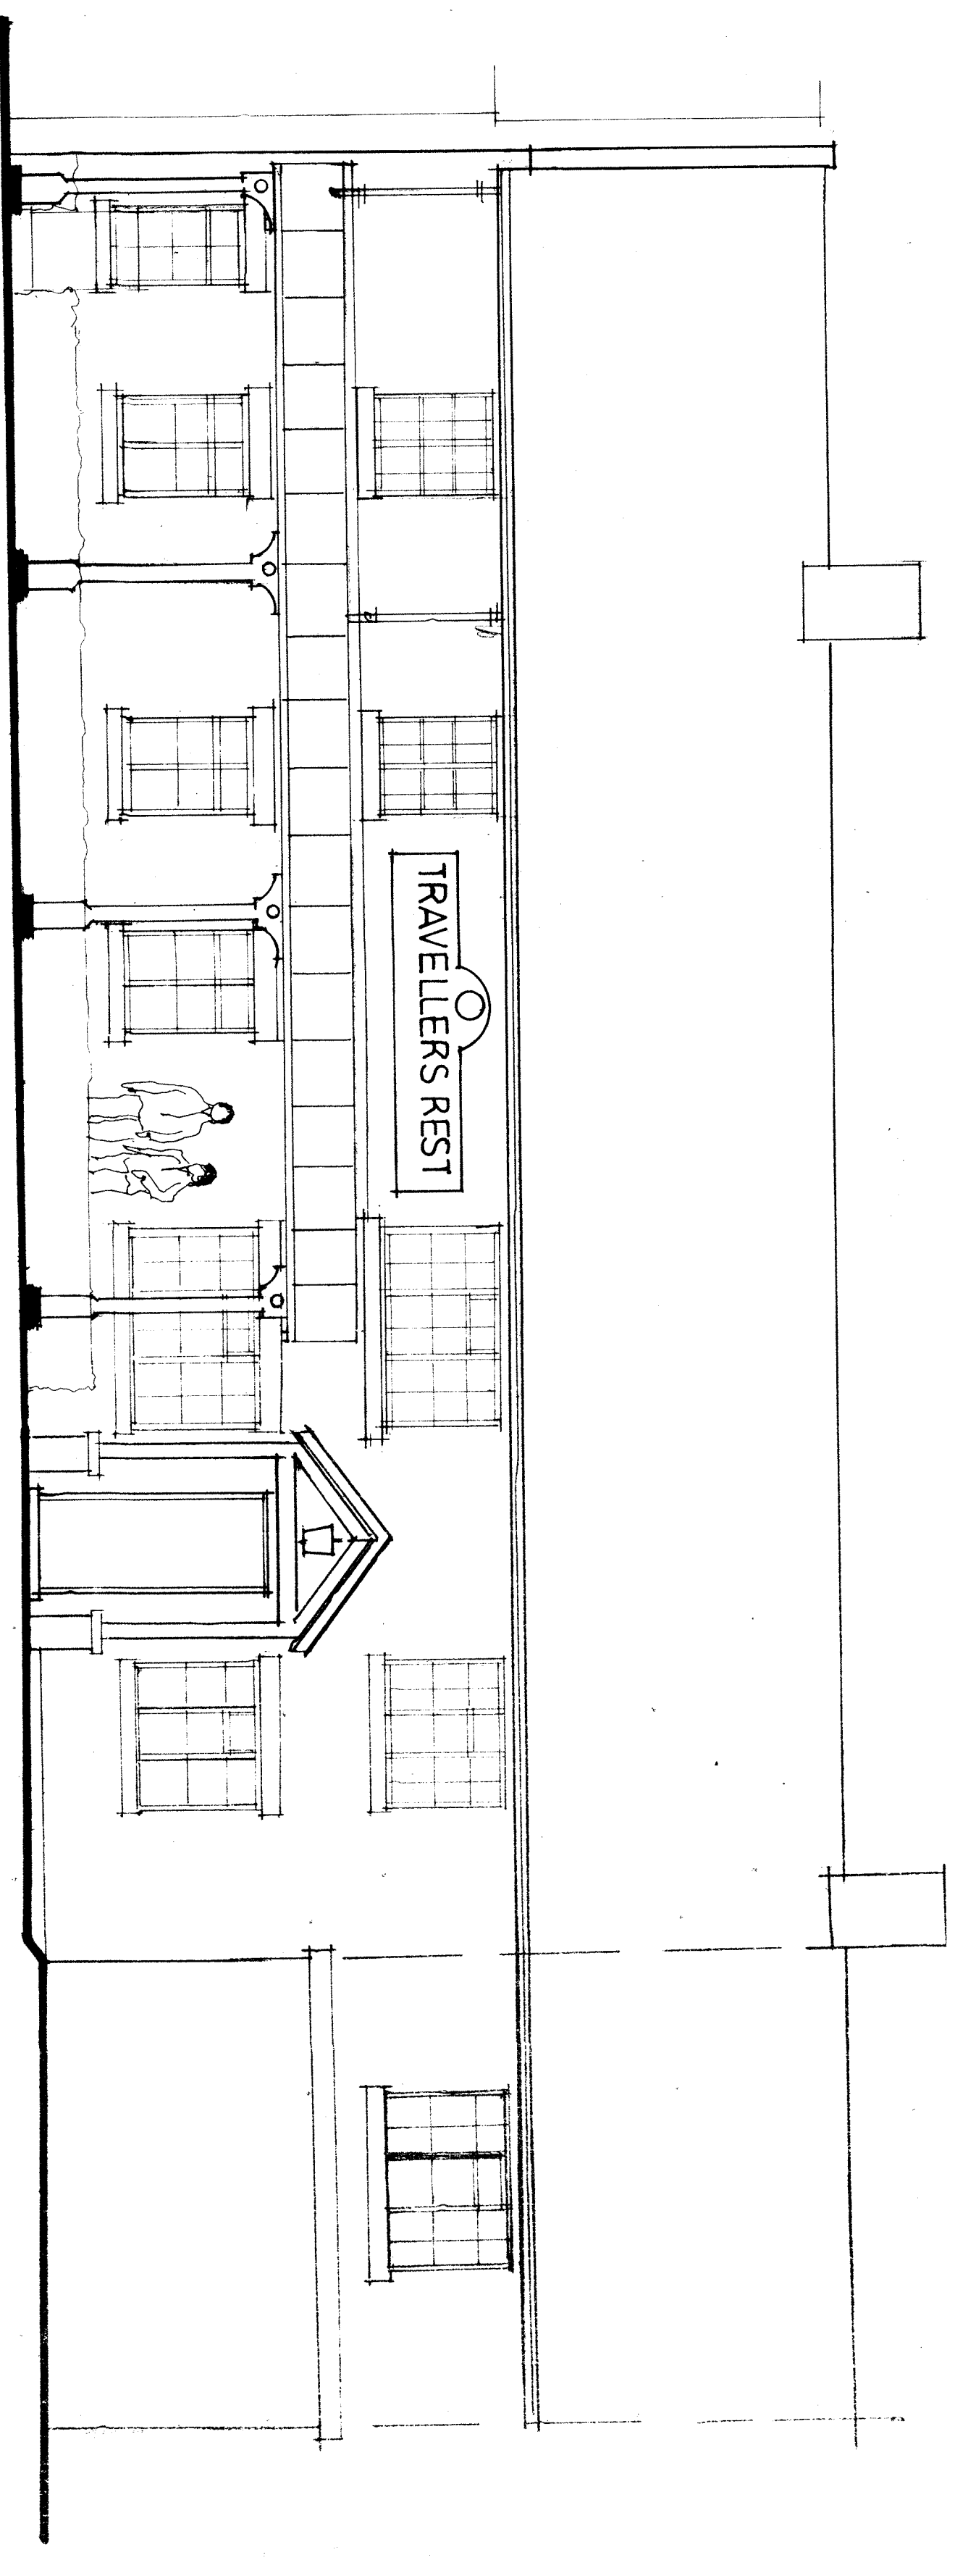

front elevation to tompkin road.

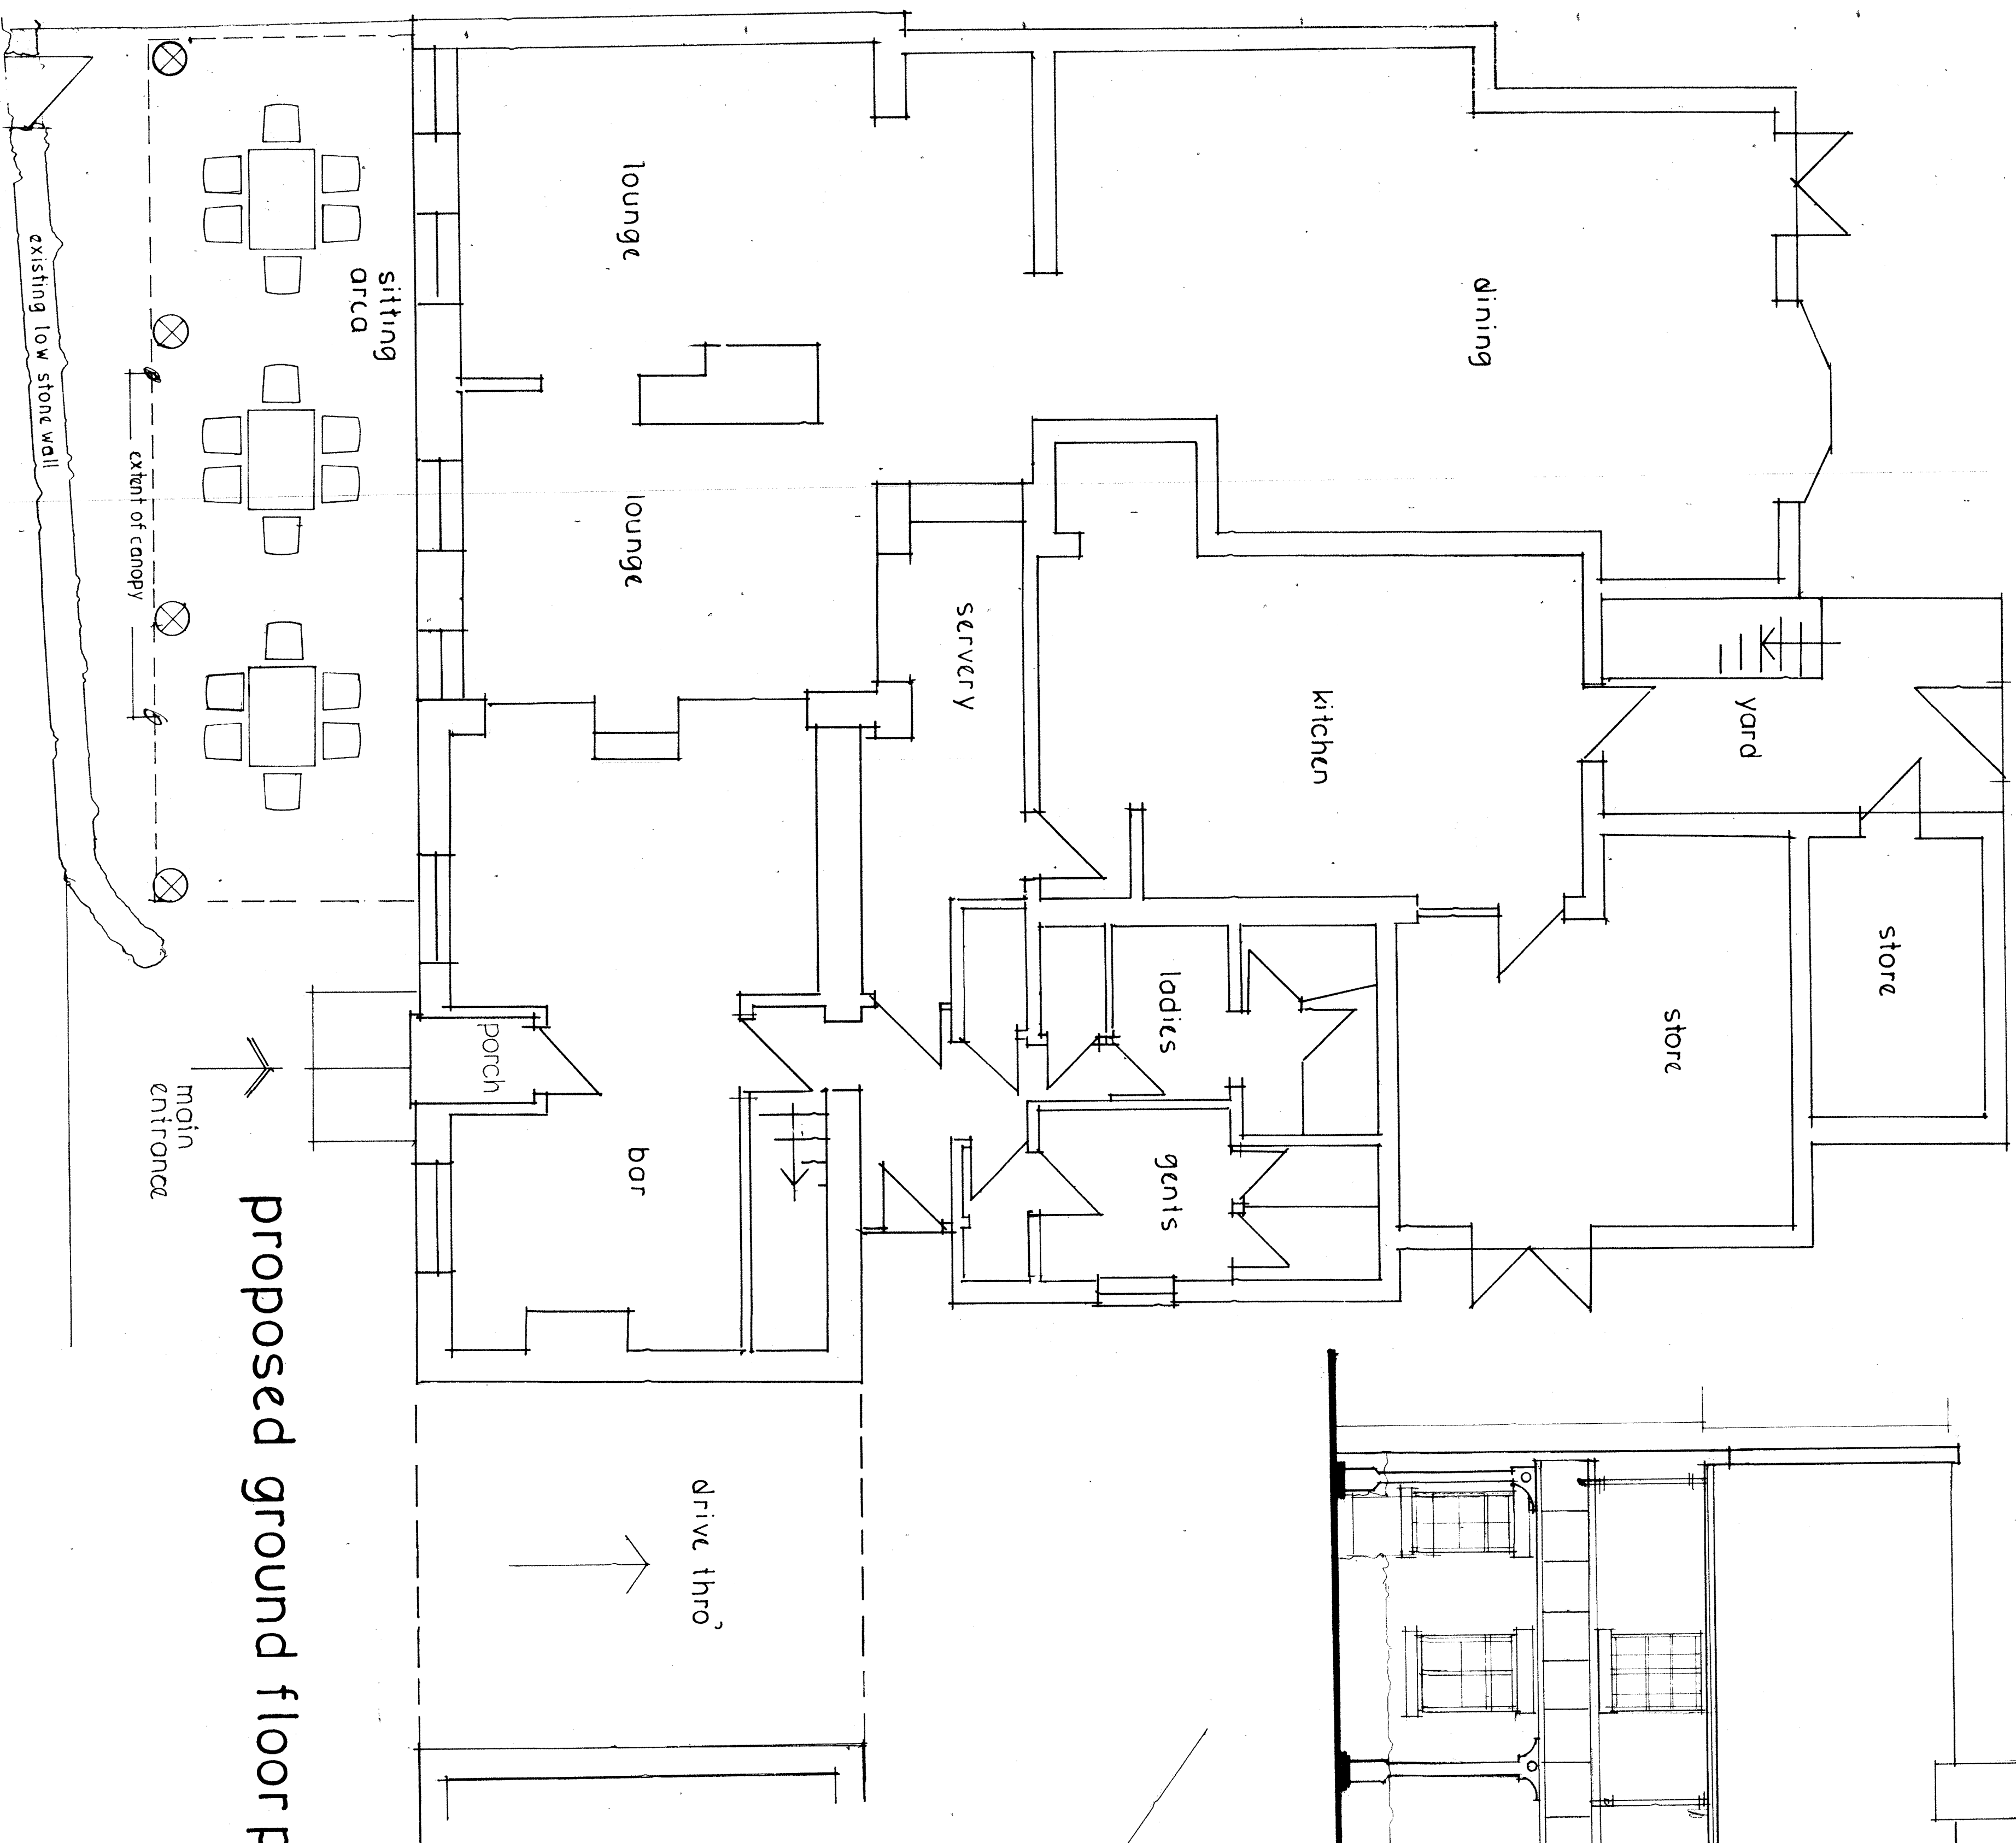

proposed ground floor plan

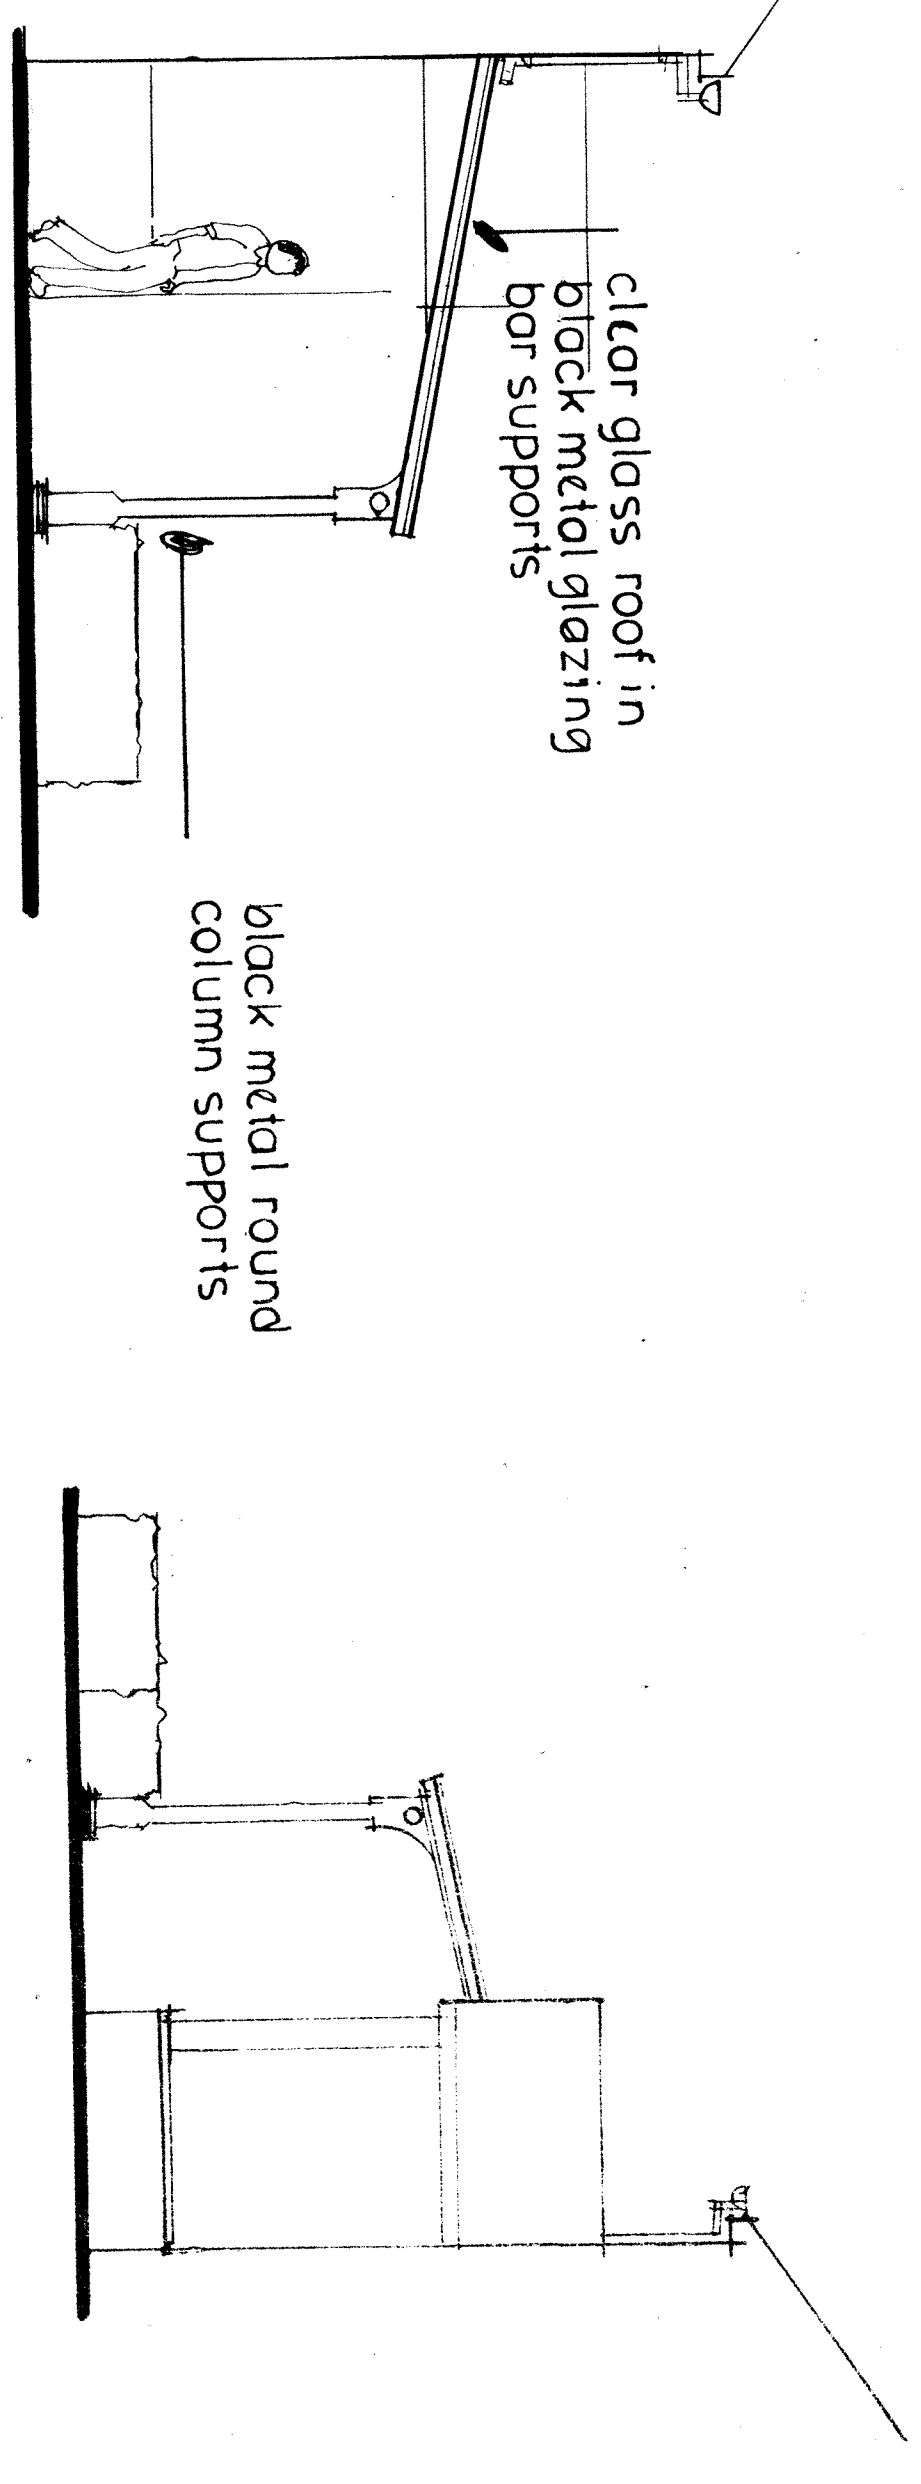

side

side

proposed glazed canopy at the 'travellers rest' ph, tompkin road, stanley.

scale 1:50