


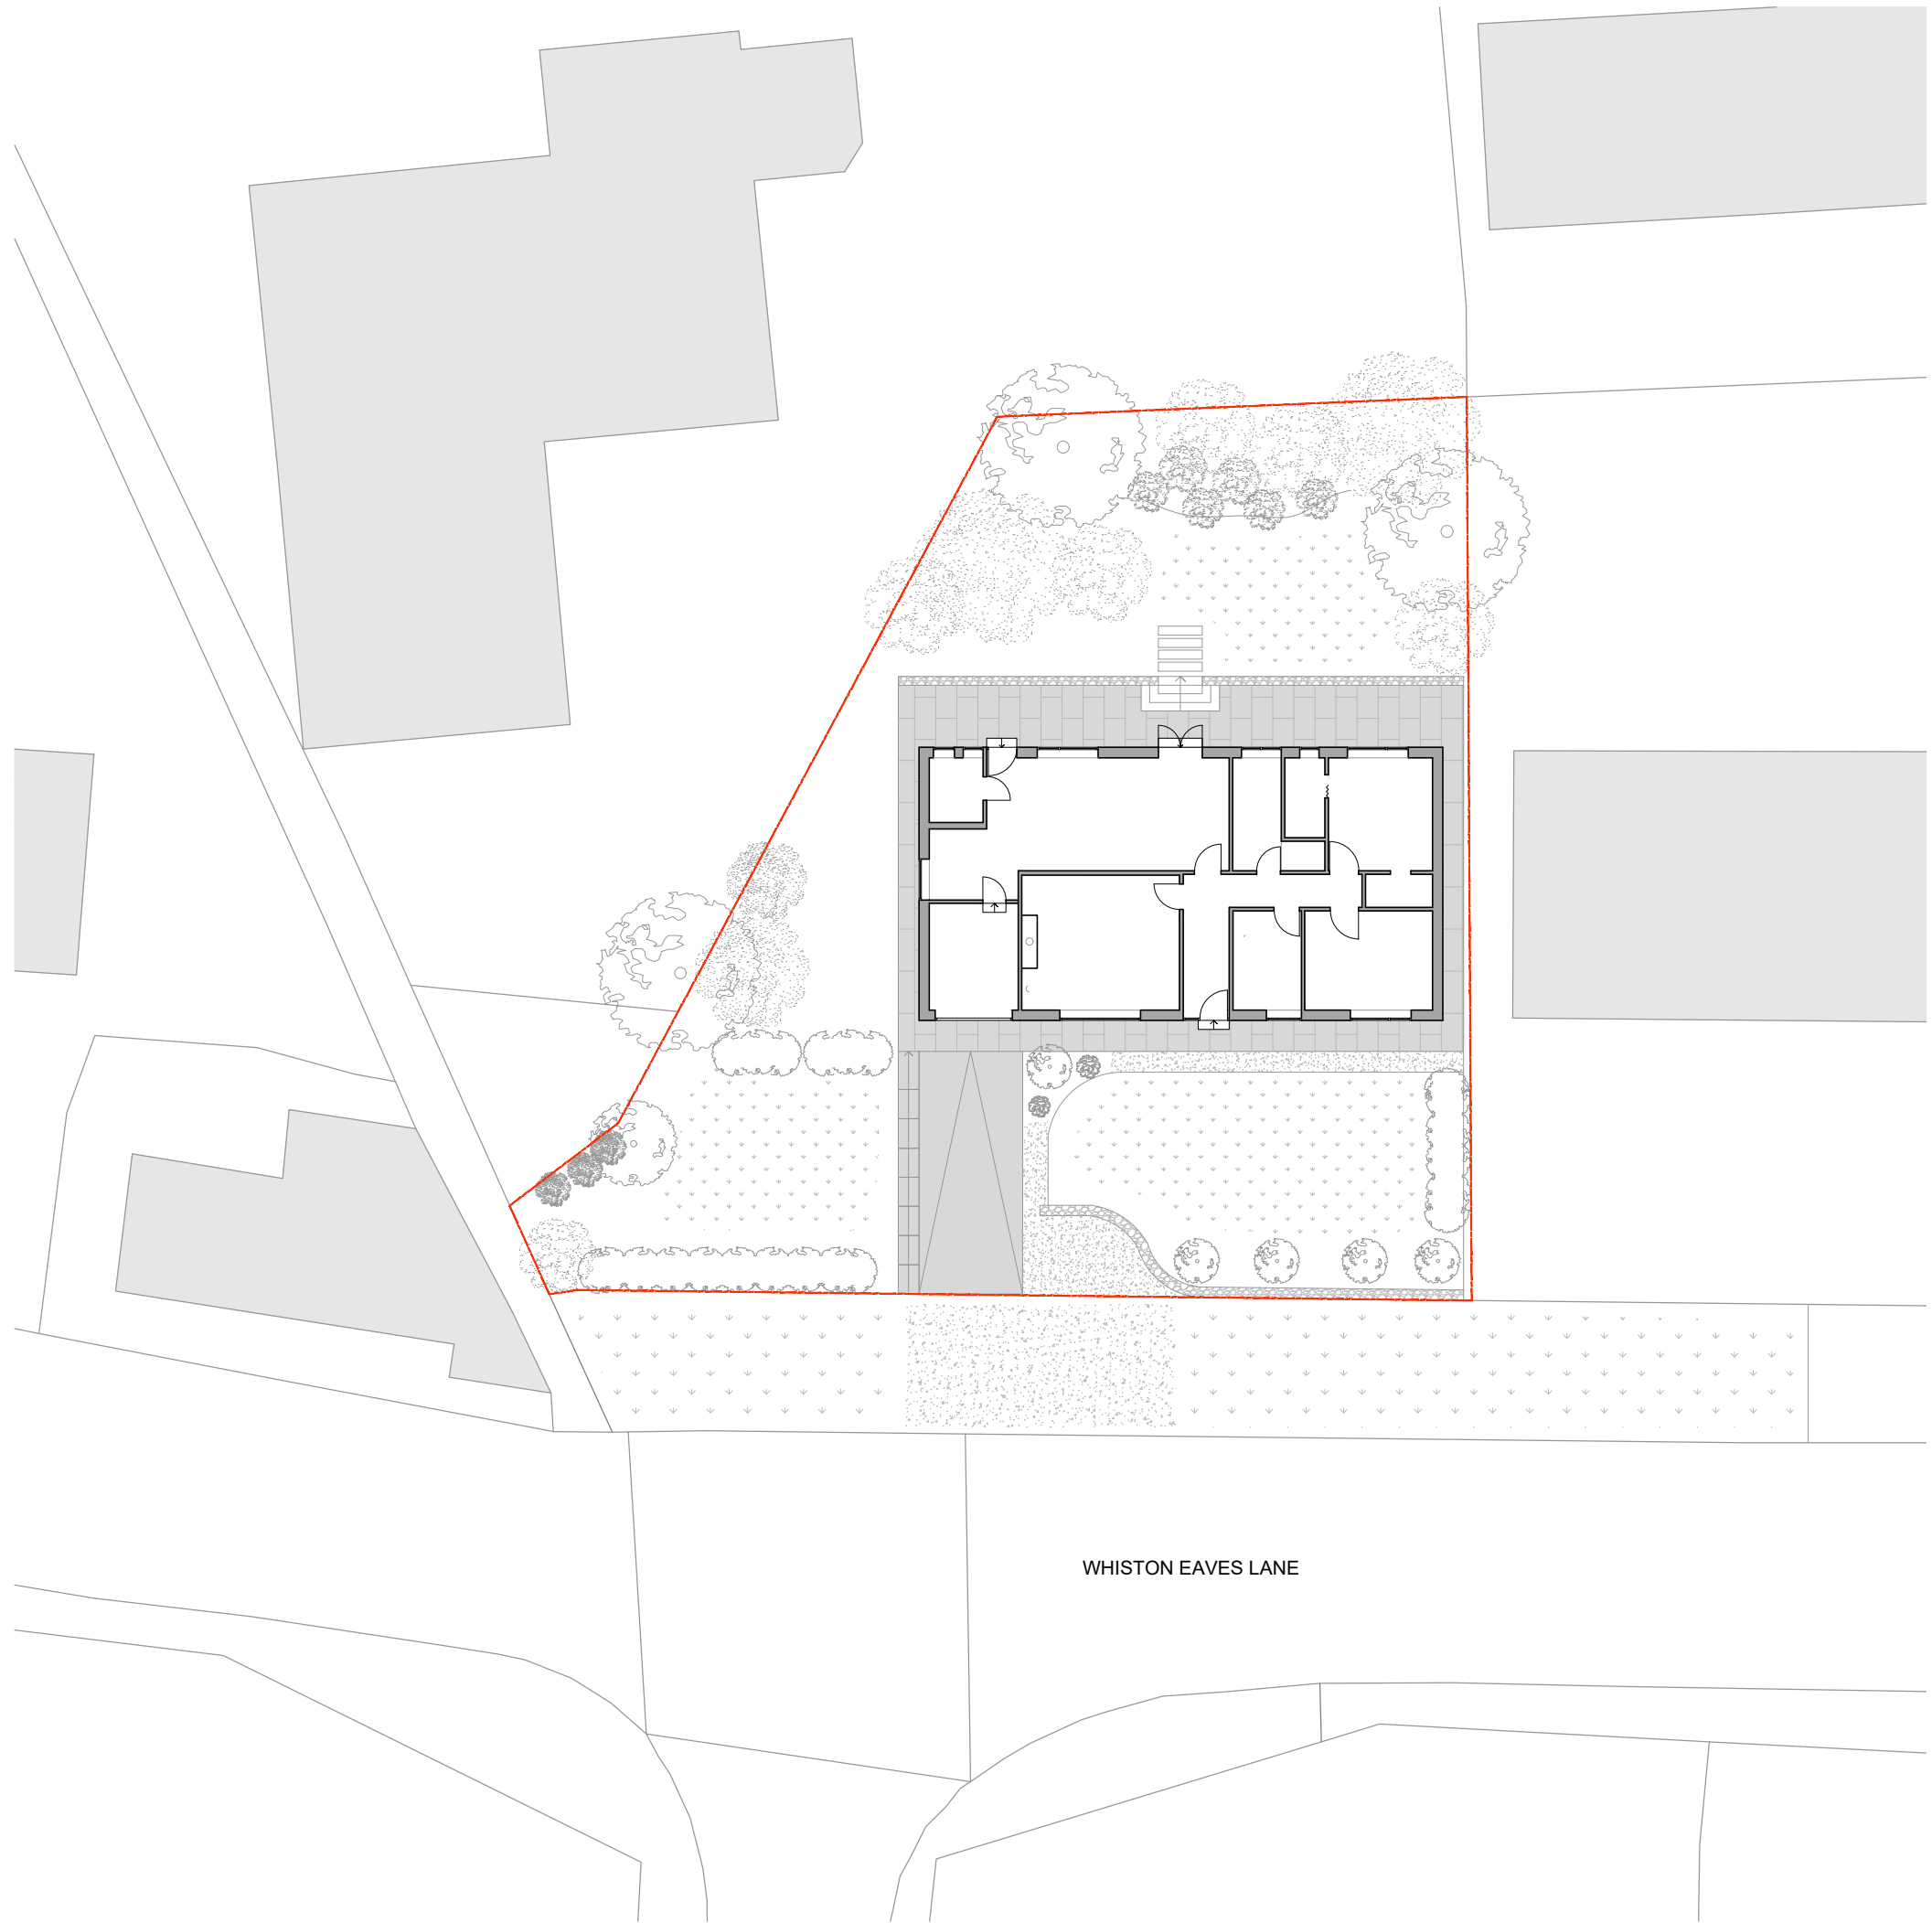

Notes:

Internal floor areas, floor levels and dimensions indicative
Furniture indicative
Structural information indicative and to be confirmed by structural engineer
Soft landscaping indicative

--- Site Boundary



Rev4: Notes and scale bar amended



7 Whiston Eaves Lane

Planning Drawings

Title: Existing site plan	
Drawing: L(0)002	
Client: Mr & Mrs Bennett	
Address: 7 Whiston Eaves Lane, Whiston, ST10 2JB	
Scale: 1:200	Size: A3
Revision: 4	Date: 29/04/2021