



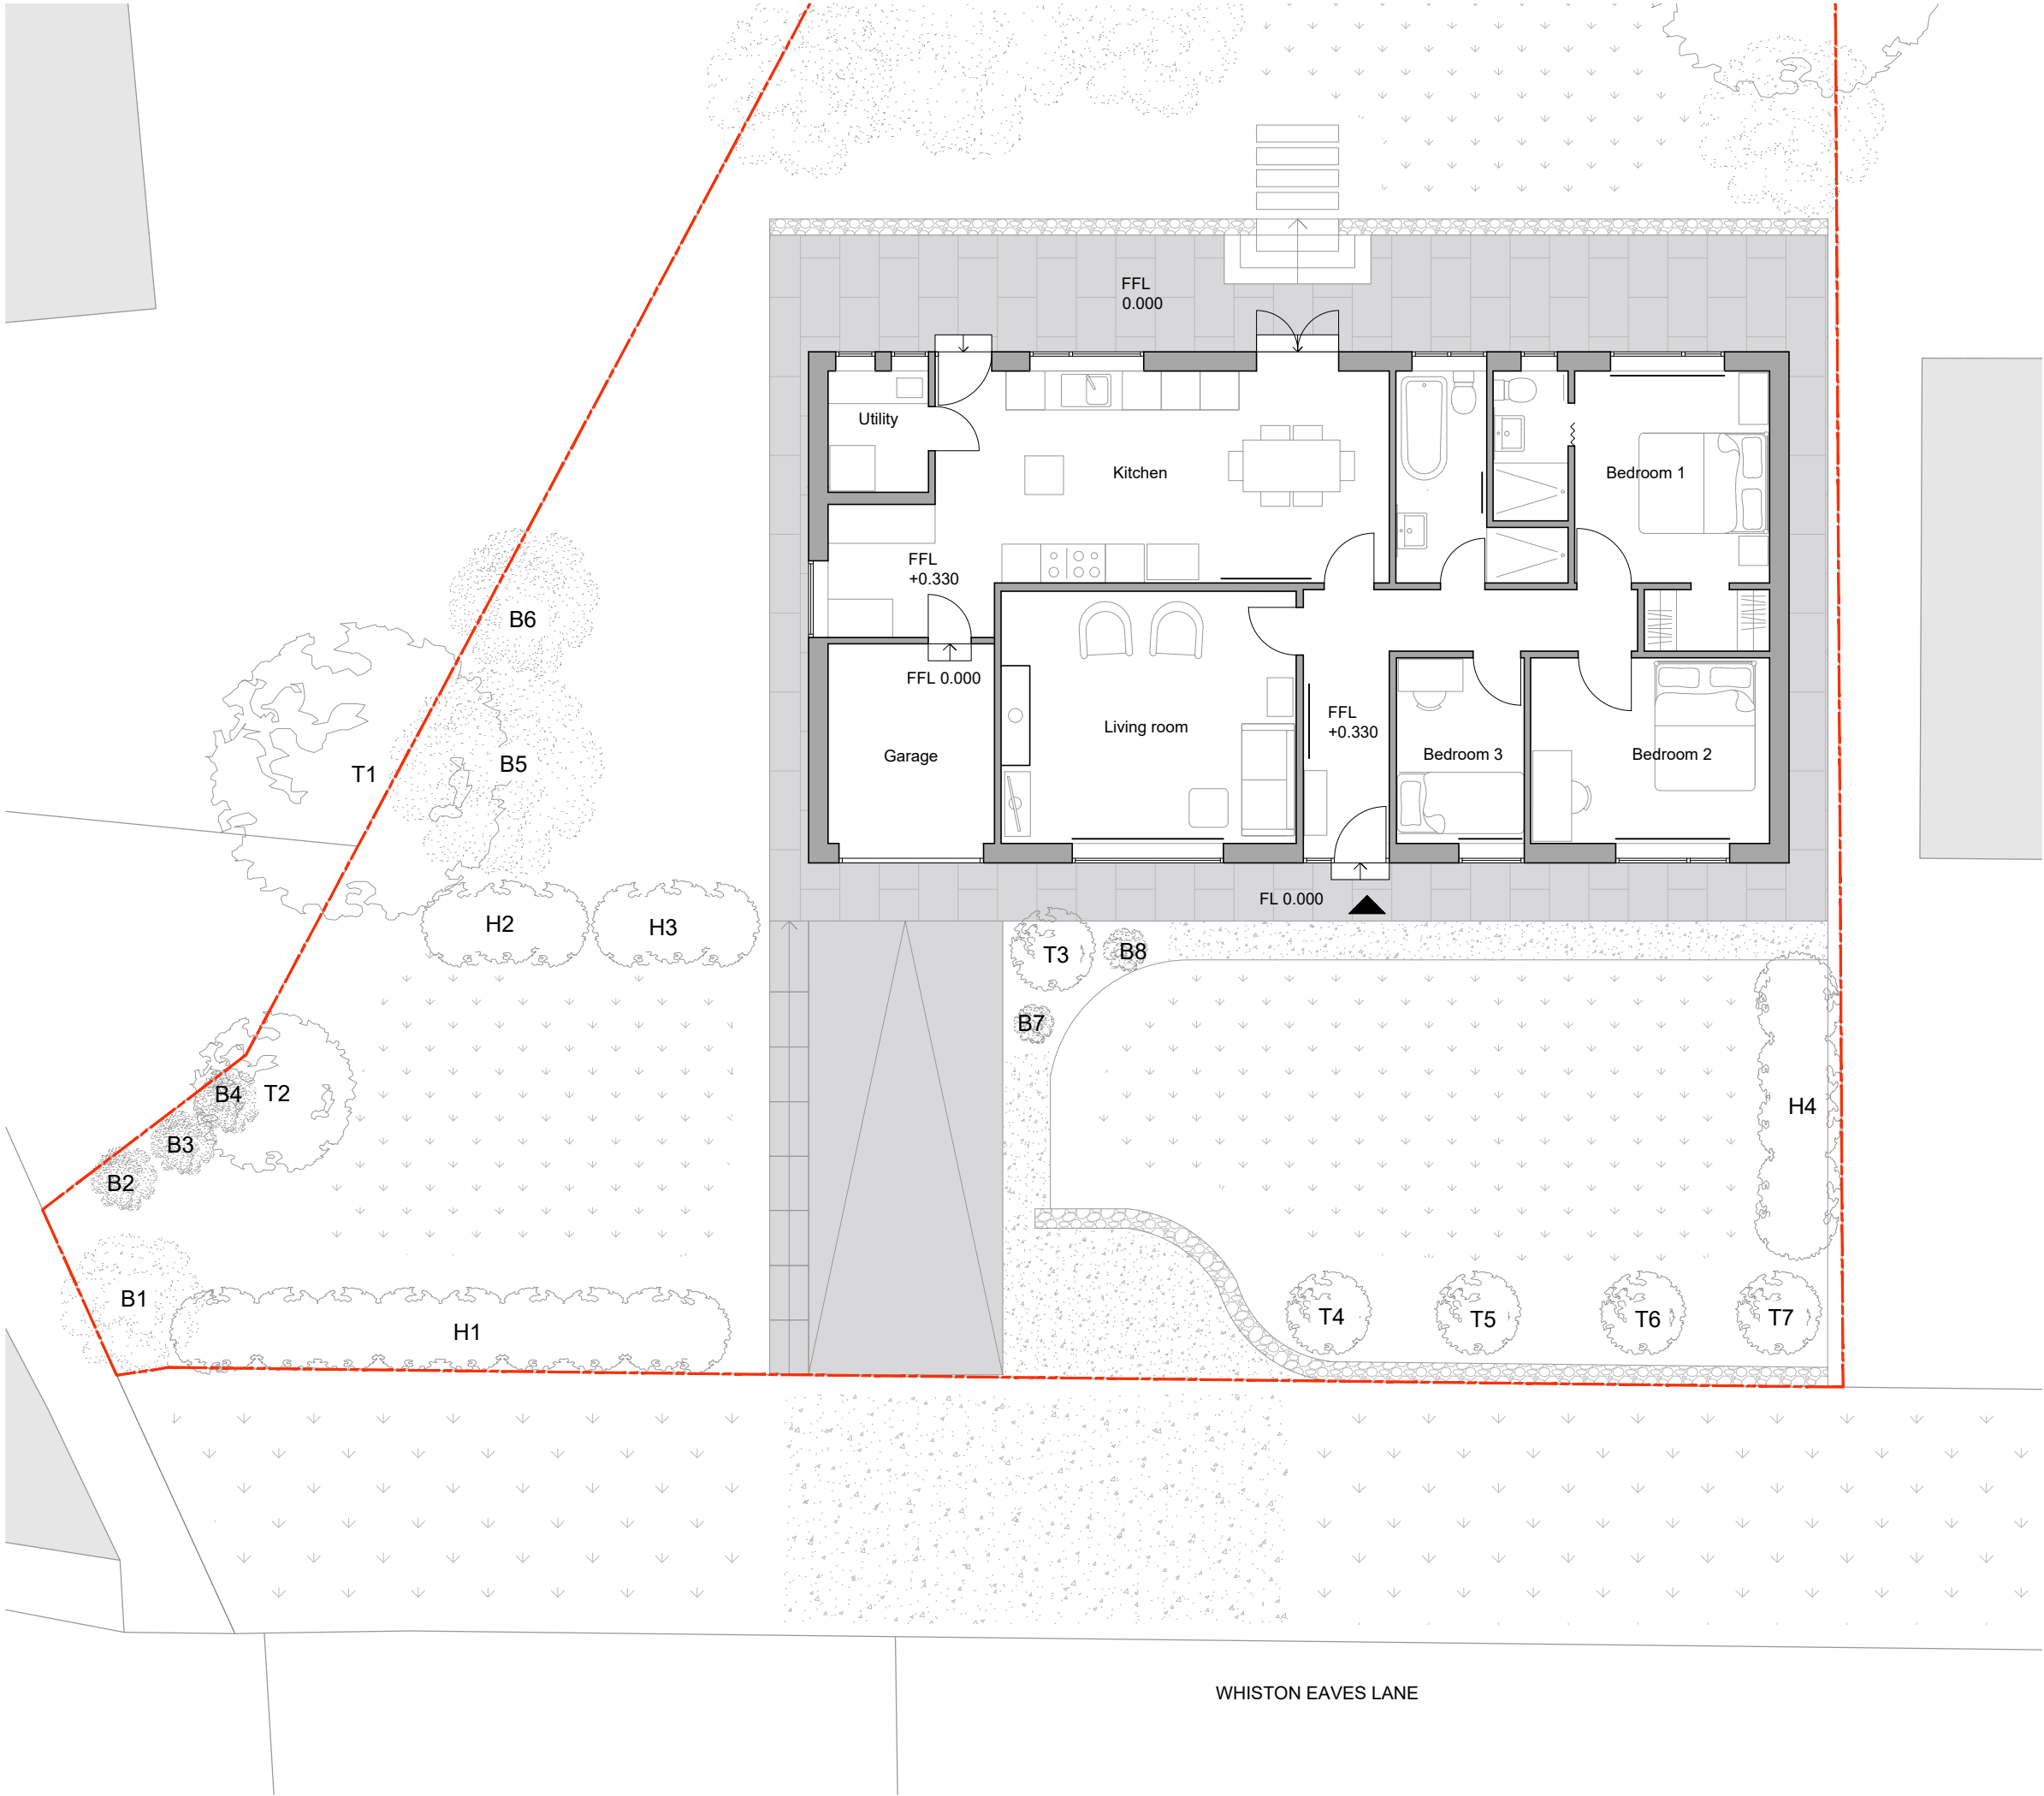

Notes:
Internal floor areas, floor levels and dimensions indicative
Furniture indicative
Structural information indicative and to be confirmed by structural engineer
Soft landscaping indicative

--- Site Boundary

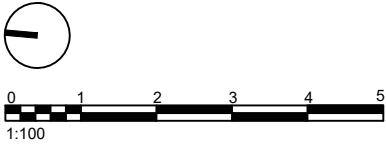

Rev4: Notes amended



7 Whiston Eaves Lane
Planning Drawings

Title: Existing floor plan

Drawing: L(0)003

Client: Mr & Mrs Bennett

Address: 7 Whiston Eaves Lane, Whiston, ST10 2JB

Scale: 1:100

Size: A3

Revision: 4

Date: 29/04/2021