



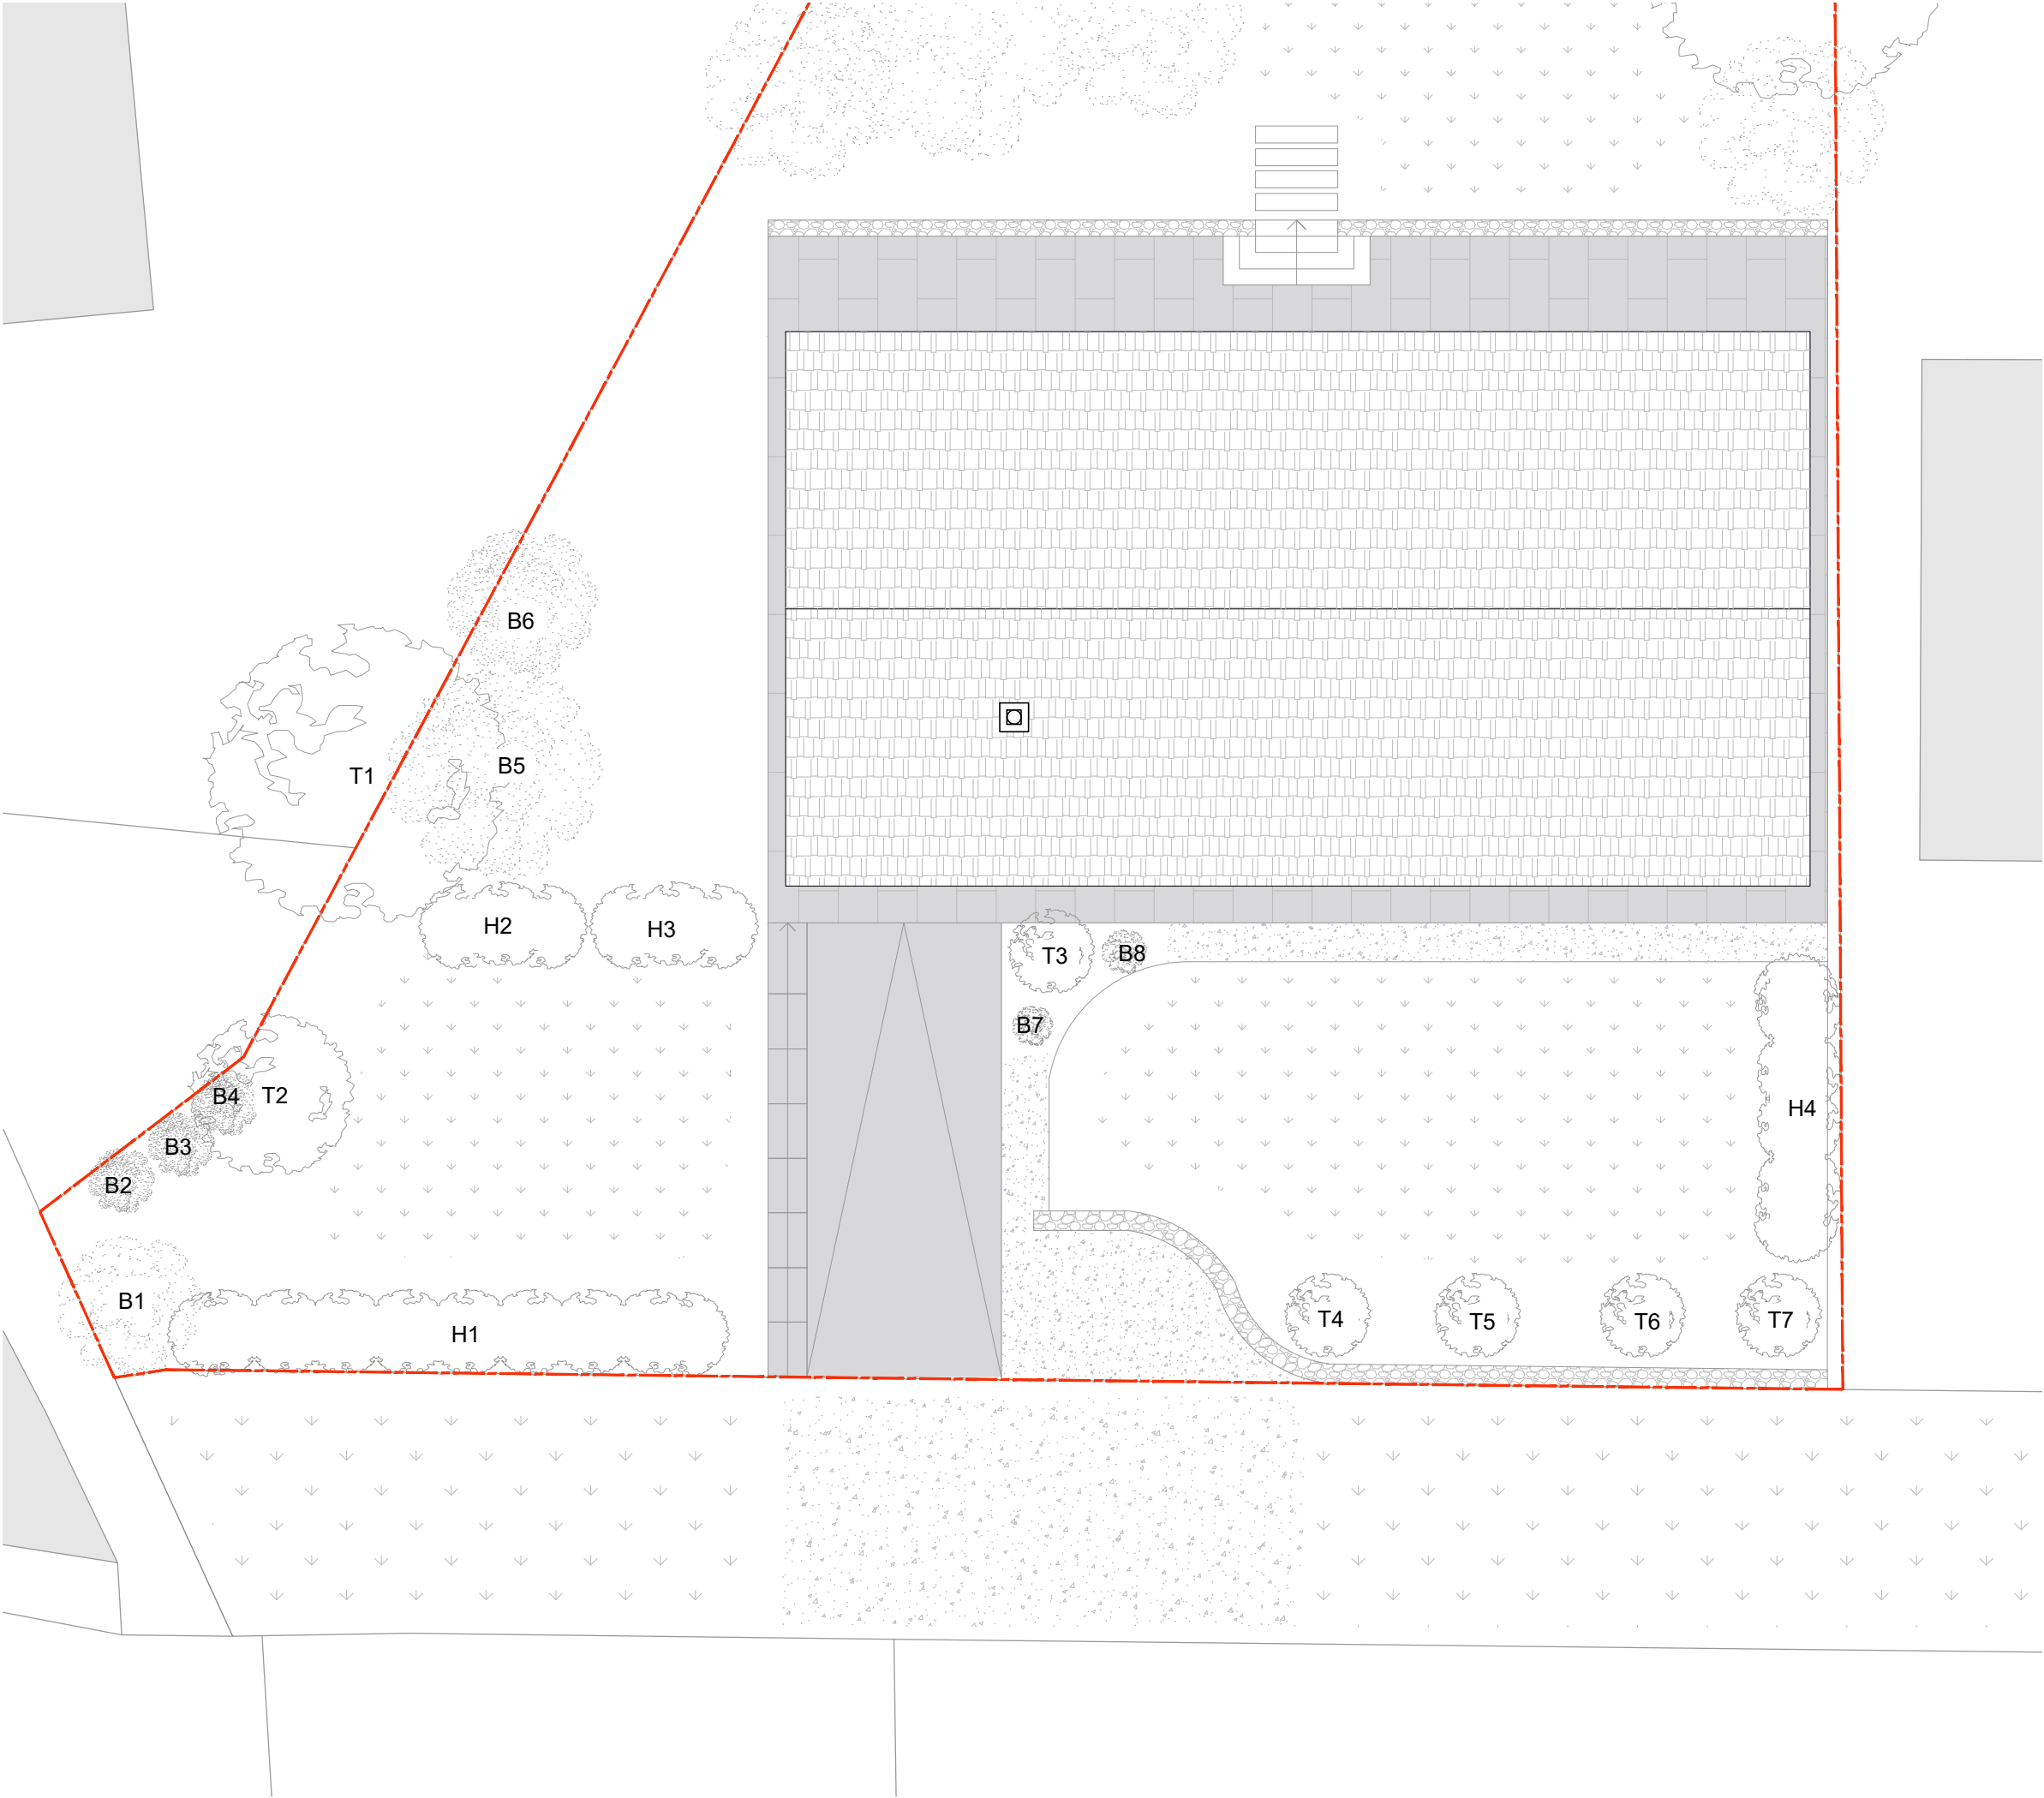

Notes:

- Internal floor areas, floor levels and dimensions indicative
- Furniture indicative
- Structural information indicative and to be confirmed by structural engineer
- Soft landscaping indicative

--- Site Boundary

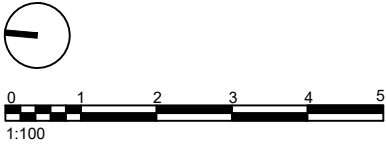

Rev4: Notes amended

 **7 Whiston Eaves Lane**
Planning Drawings

Title: Existing roof plan

Drawing: L(0)004

Client: Mr & Mrs Bennett

Address: 7 Whiston Eaves Lane, Whiston, ST10 2JB

Scale: 1:100

Size: A3

Revision: 4

Date: 29/04/2021