



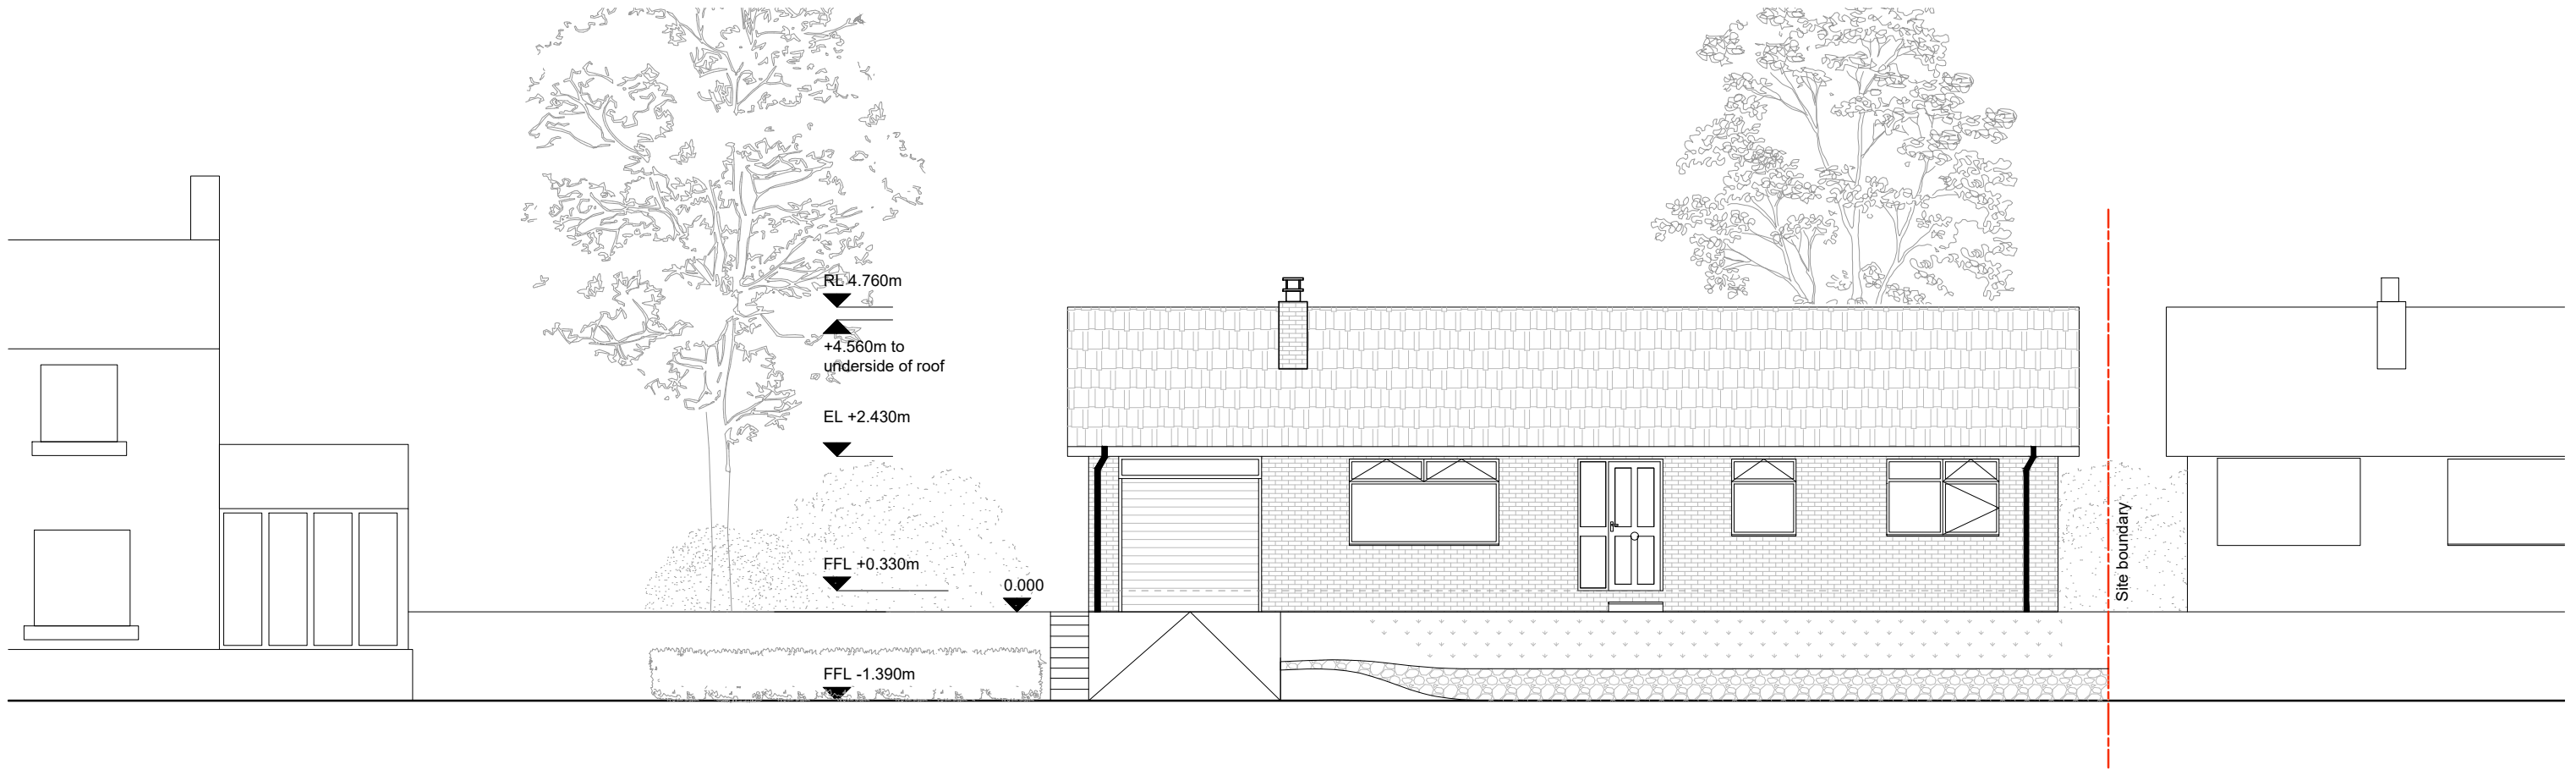

Existing Front Elevation
1:100

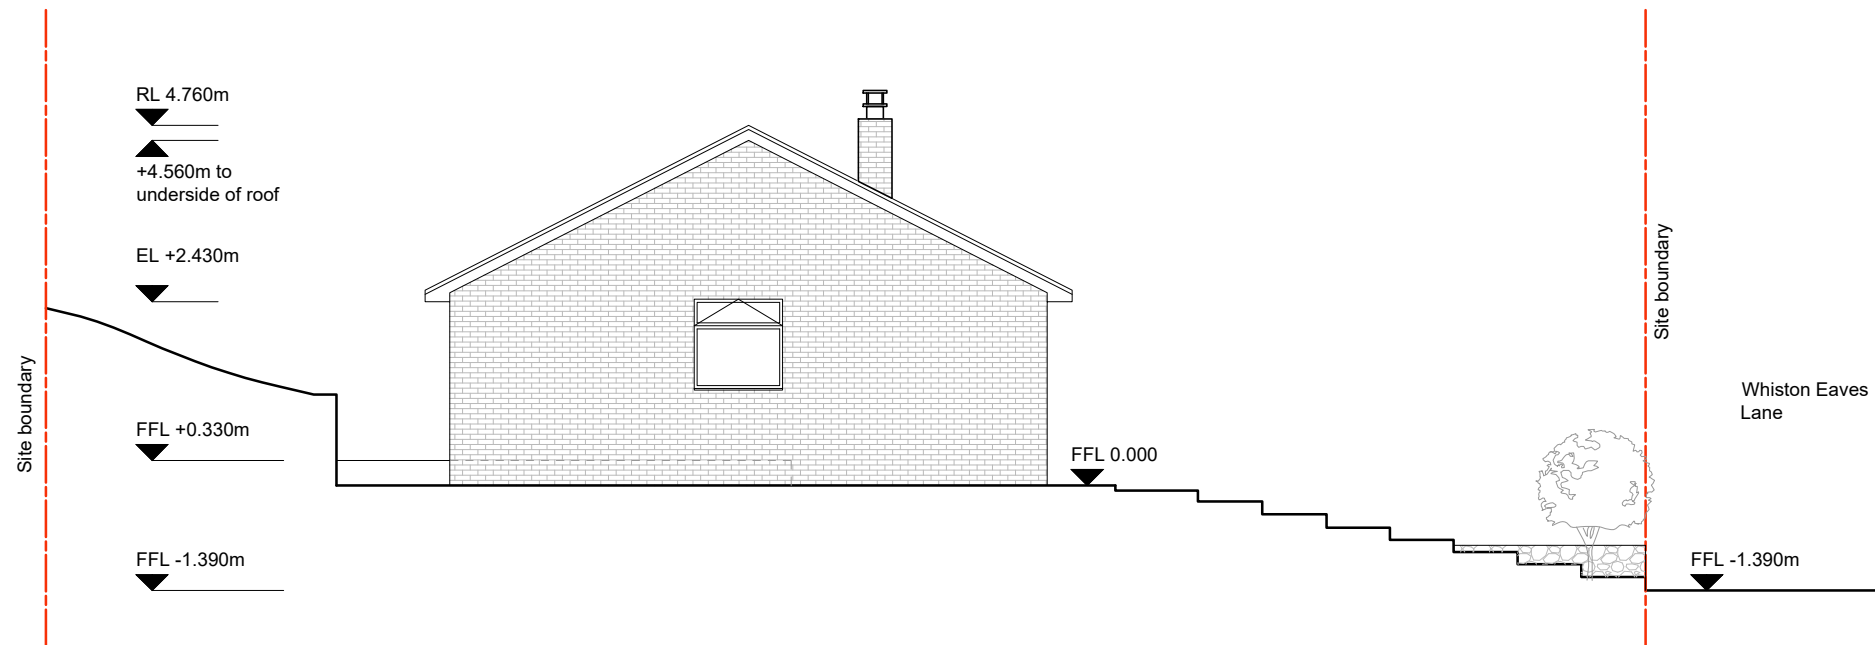

Existing North Elevation
1:100

Notes:

Internal floor areas, floor levels and dimensions indicative
Demolition of internal and external walls to be confirmed by structural engineer
Structural information to be confirmed by structural engineer
Rooflights' position and dimensions indicative
Suggested use of timber cladding to be further developed using either real timber or a timber effect composite cladding material.
Kitchen design indicative and to be developed by kitchen specialist
Soft landscaping indicative
UPVC rainwater goods to match existing

--- Site Boundary
--- Proposed / new



Rev3: Notes amended



7 Whiston Eaves Lane
Planning Drawings

Title: Existing Front and North Elevations

Drawing: L(0)005

Client: Mr & Mrs Bennett

Address: 7 Whiston Eaves Lane, Whiston, ST10 2JB

Scale: 1:100

Size: A3

Revision: 3

Date: 29/04/2021