


1:500 Scale Bar

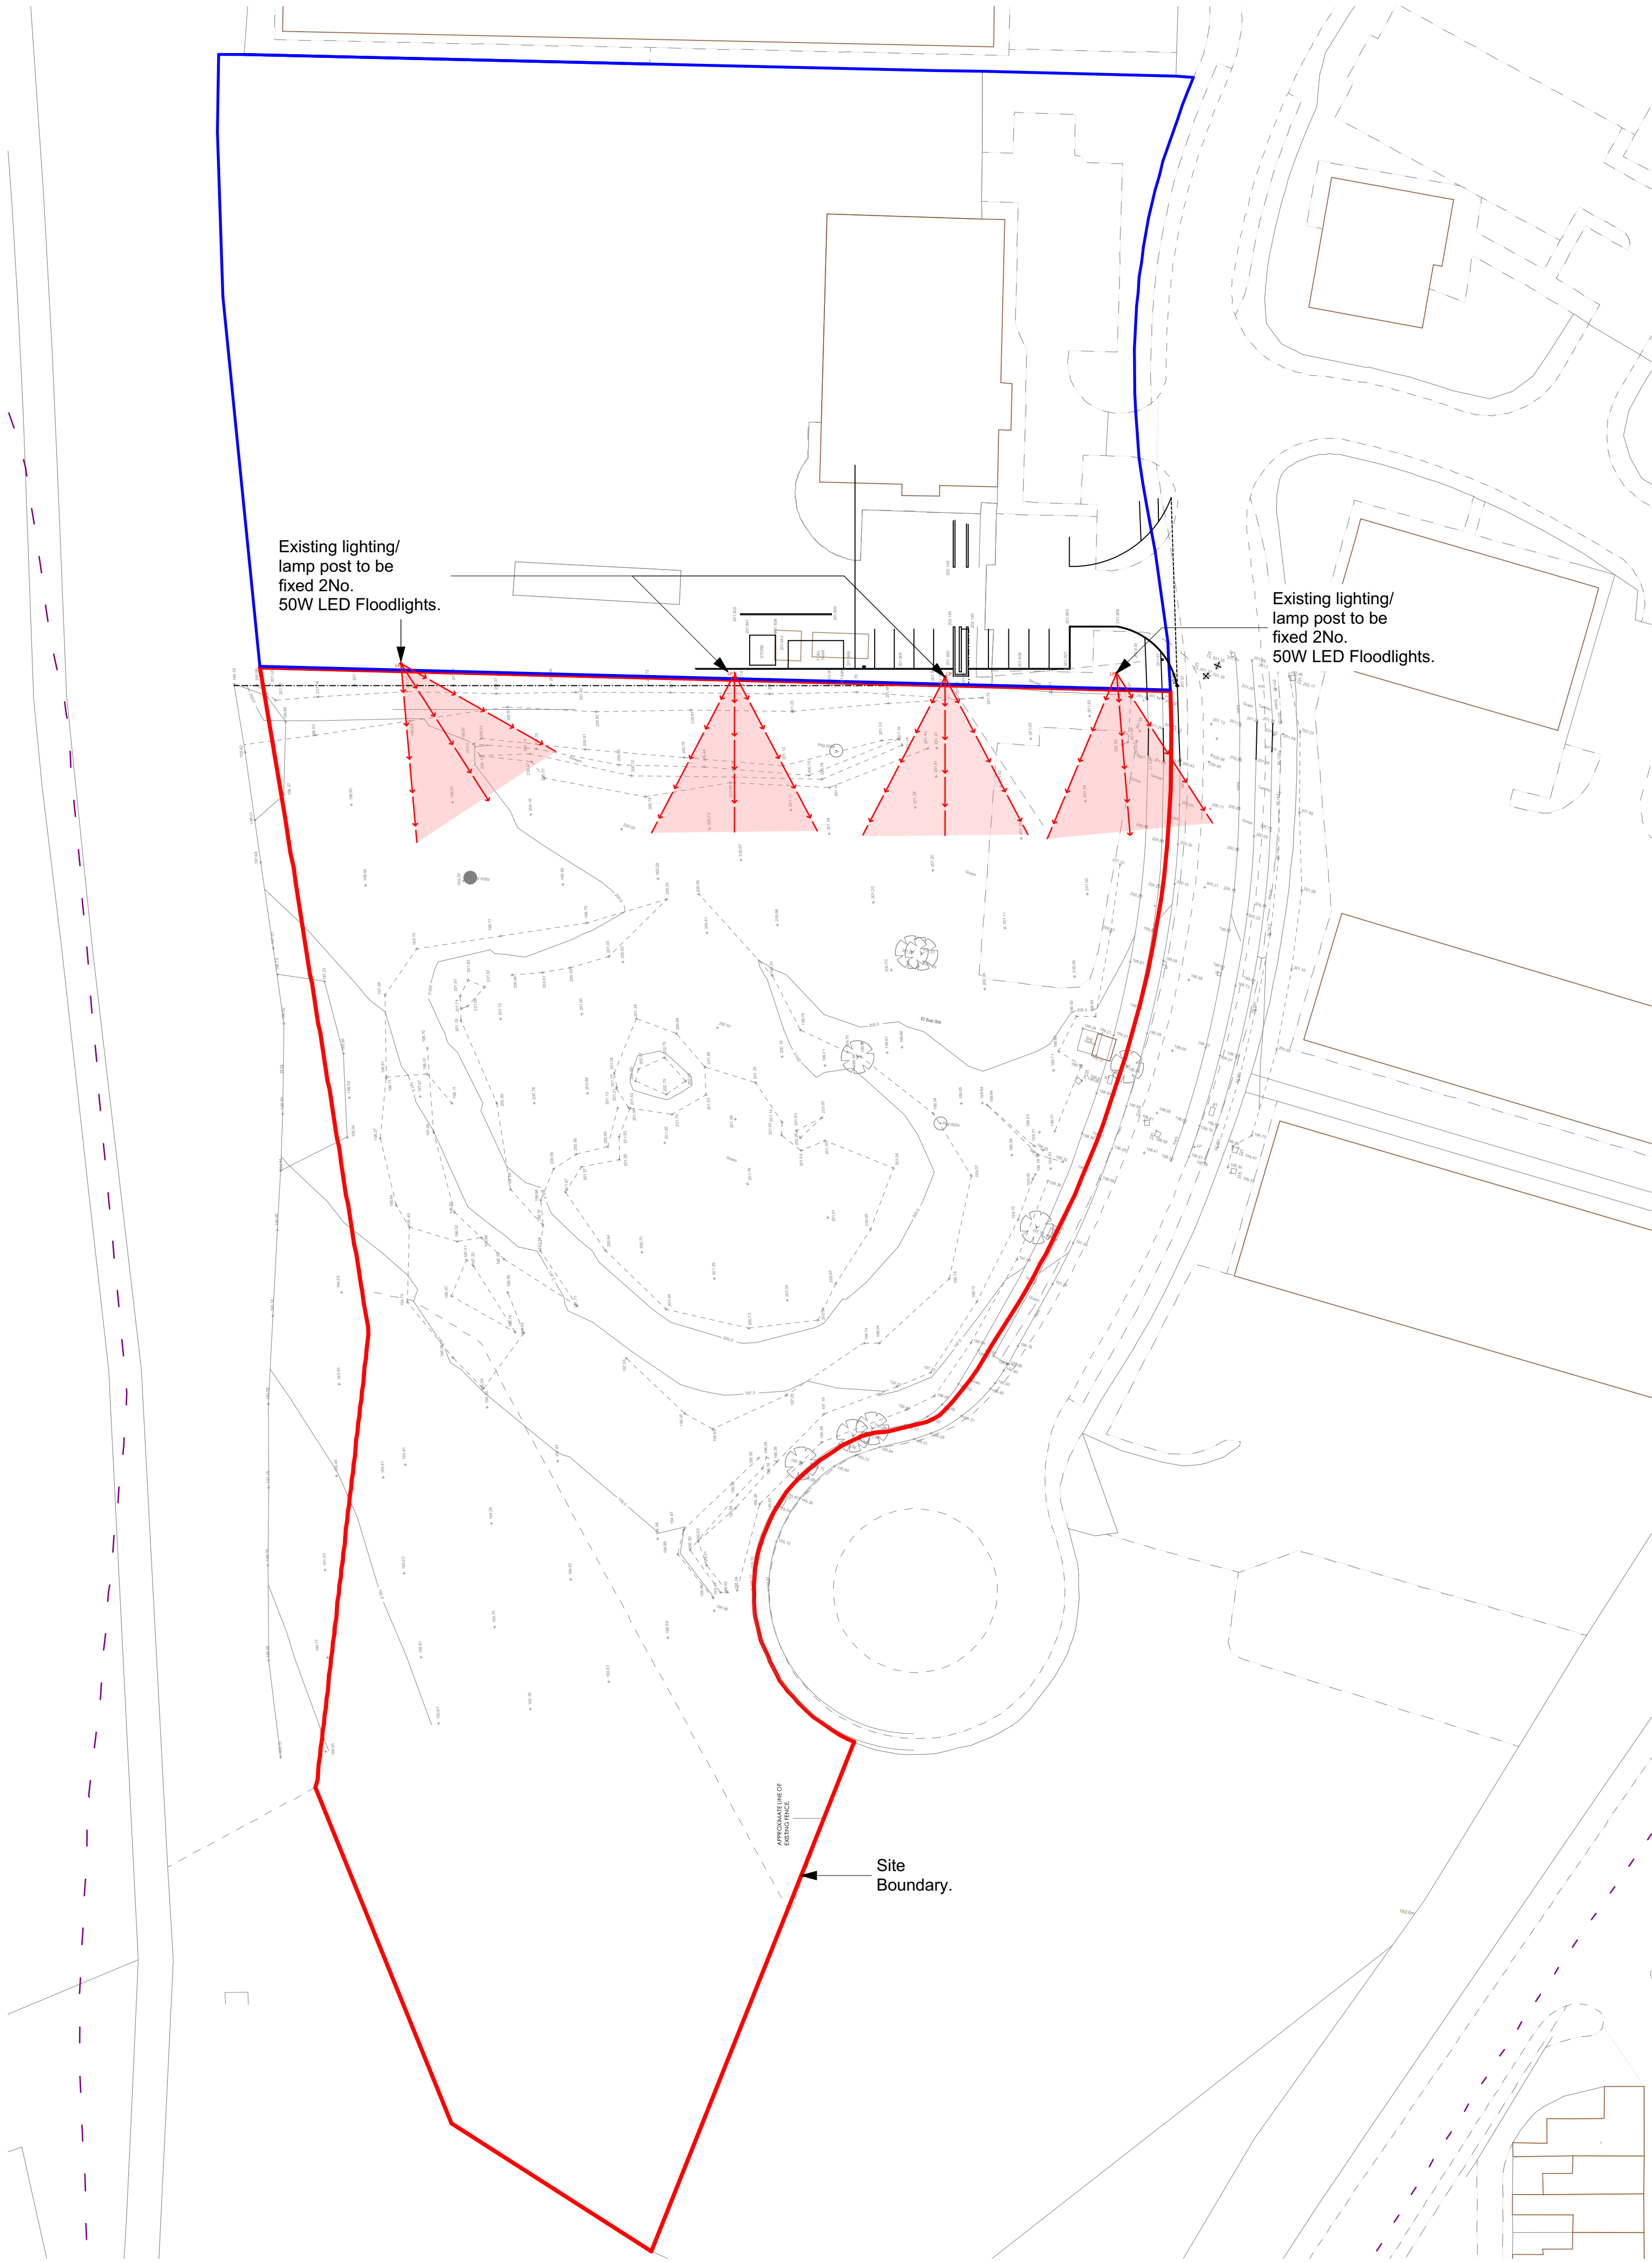

Rev ID Date Comment

wood | goldstraw | yorath
ARCHITECTS QUANTITY SURVEYORS CDM CO-ORDINATORS
Churchill House, Regent Road, Stoke on Trent, ST1 3RH.
Tel: 01782 208000 Fax: 01782 208712 E-mail: info@woodgoldstraw.co.uk
www.woodgoldstraw.co.uk

Client.
LARK (STAFFS) LTD

Project.
PROPOSED OPEN STORAGE

Scale.
1:500 Issue Date
06/04/2021

Sheet Size
A1

Drawn

Title.
PROPOSED LIGHTING LAYOUT

Drawing Number
4718-01-15

/ (Revision)

Revision ID

CAD file path:
X:\0 PROJECTS\4718 MF Tyler Transport\4718-01 Change of Use to Open Storage\Design\Arch\CAD
OPEN STORAGE.dwg
Copyright. Wood Goldstraw Yorath LLP.

Contractors are to check all dimensions on site and refer any discrepancies to the Architect immediately. This drawing has been prepared for planning purposes only and to the best of our knowledge the original digital document is accurate at the stated scale. However, we cannot accept liability for the accuracy of third party data (OS mappings, topographical survey information, etc) used in the production of this document which we have relied upon in good faith. Key dimensions are noted for reference and any further specific dimensional information can be provided upon request.