




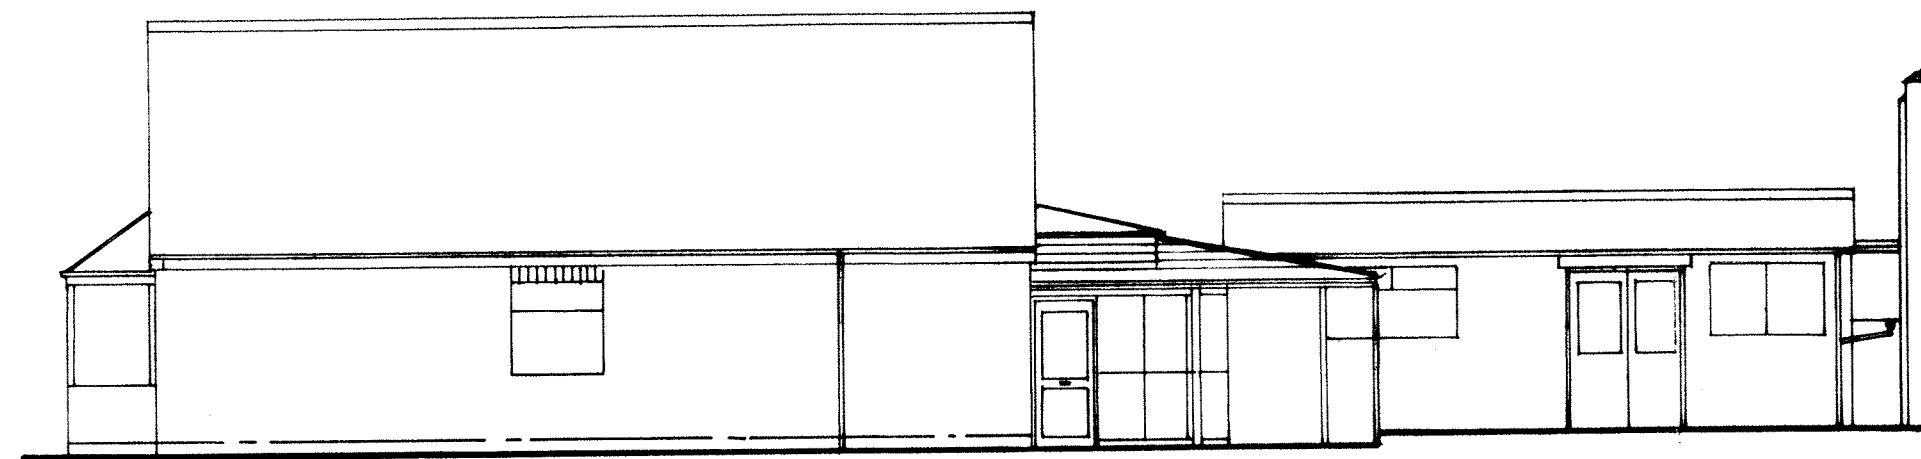


Side Elevation

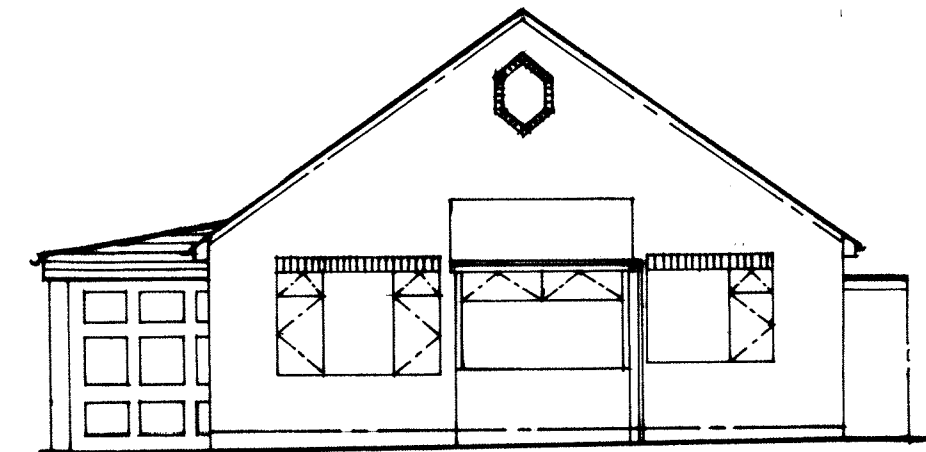

Front Elevation

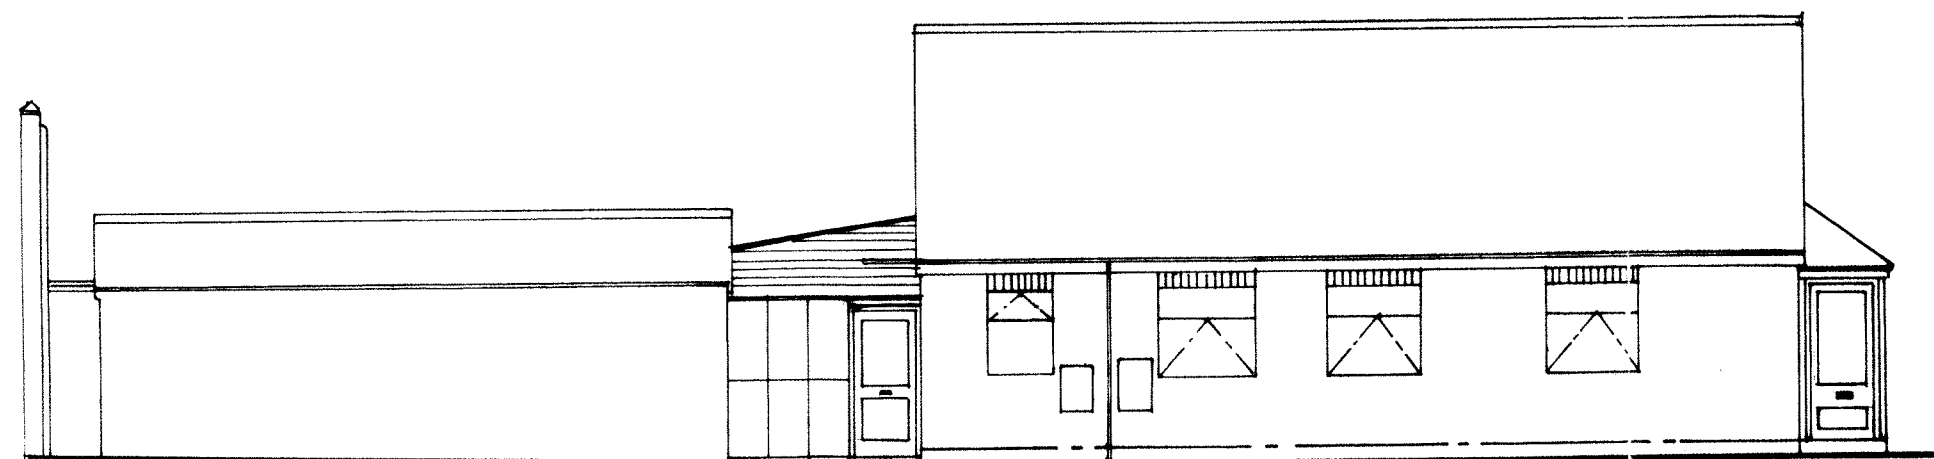

Side Elevation

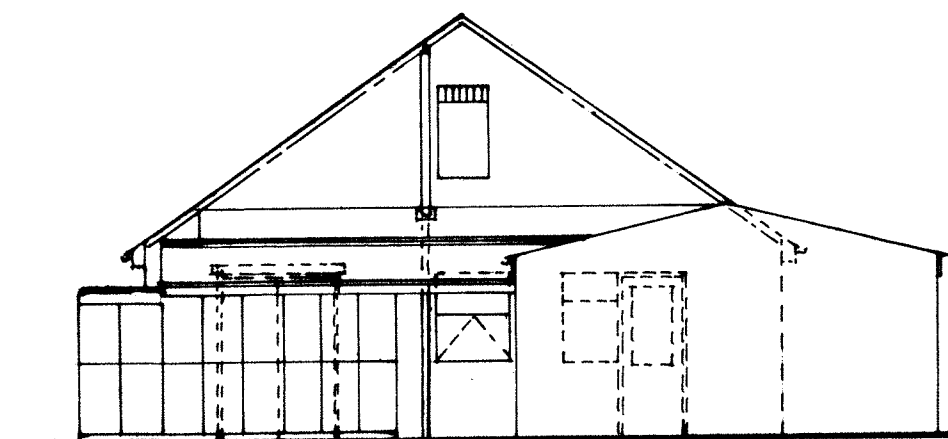

Rear Elevation

Existing Elevations At No 18 Meadow Drive,
Cheadle, Staffs Moorlands For Mr. G. Lear.
 Drg No 100 A 69-5
 Date :- Feb 18th 2021.
 Scale :- 1:100.