




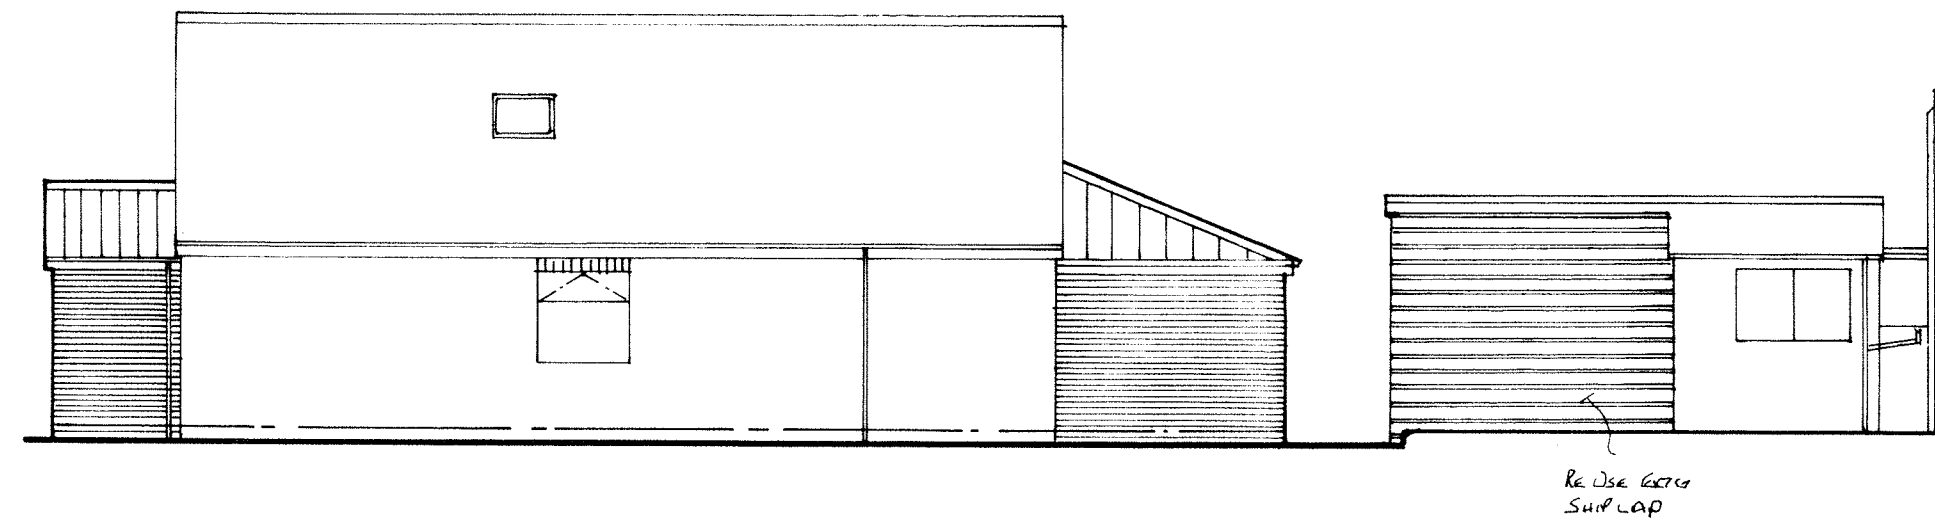


Side Elevation

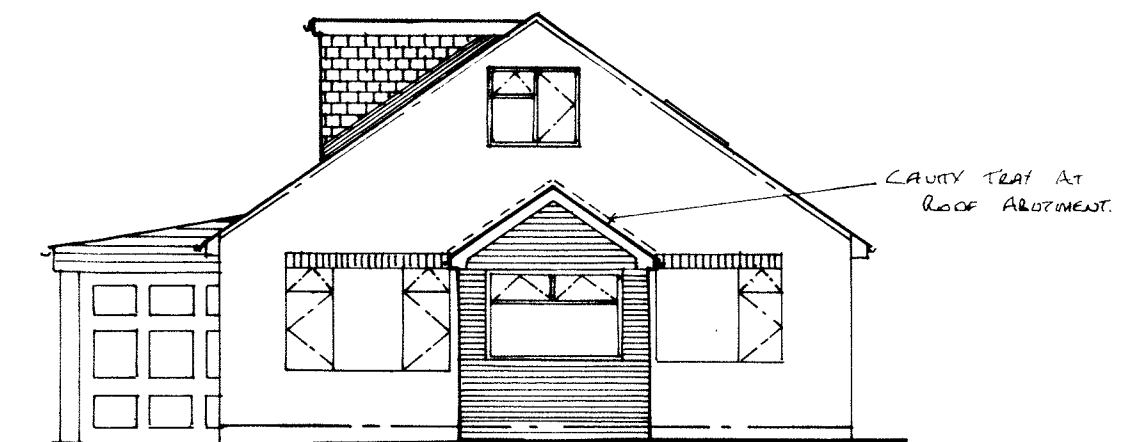


Front Elevation

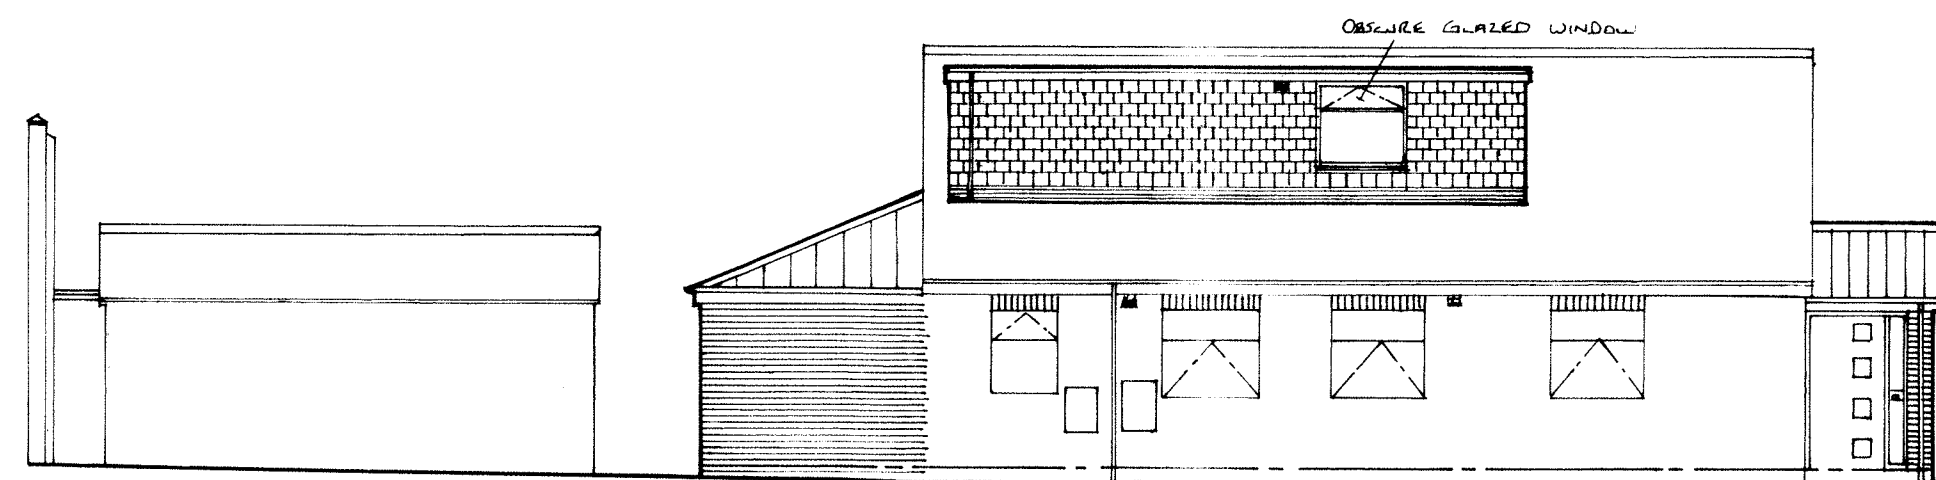


Side Elevation

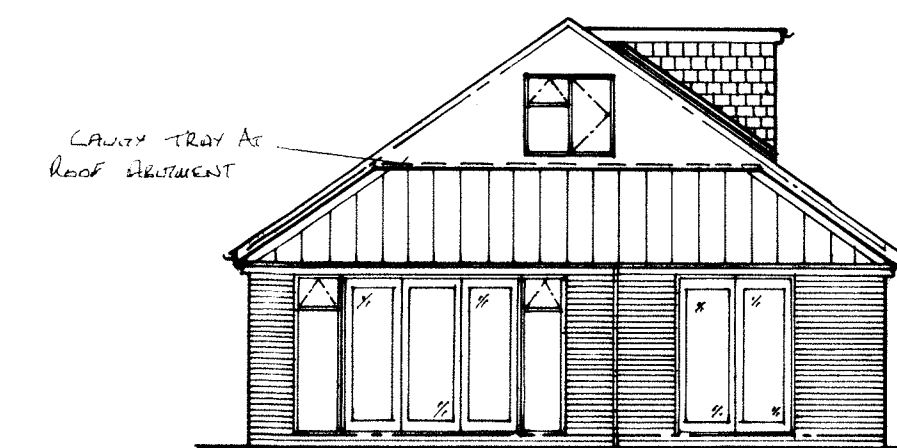

Rear Elevation

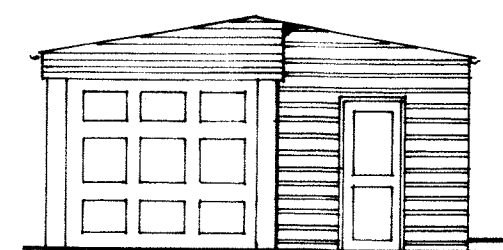

Garage/workshop Front Elevation

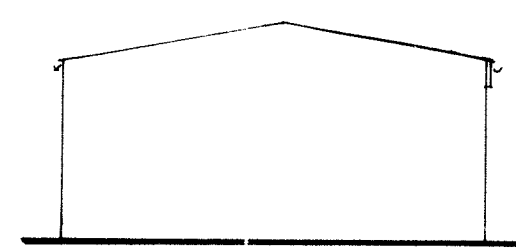

Garage/workshop Rear Elevation

Proposed Elevations At No 18 Meadow Drive,
Cheadle, Staffs Moorlands For Mr. G. Lear.

Drg No 100 A 69-2

Date :- Apr 28th 2021.

Scale :- Elevations 1:100.