


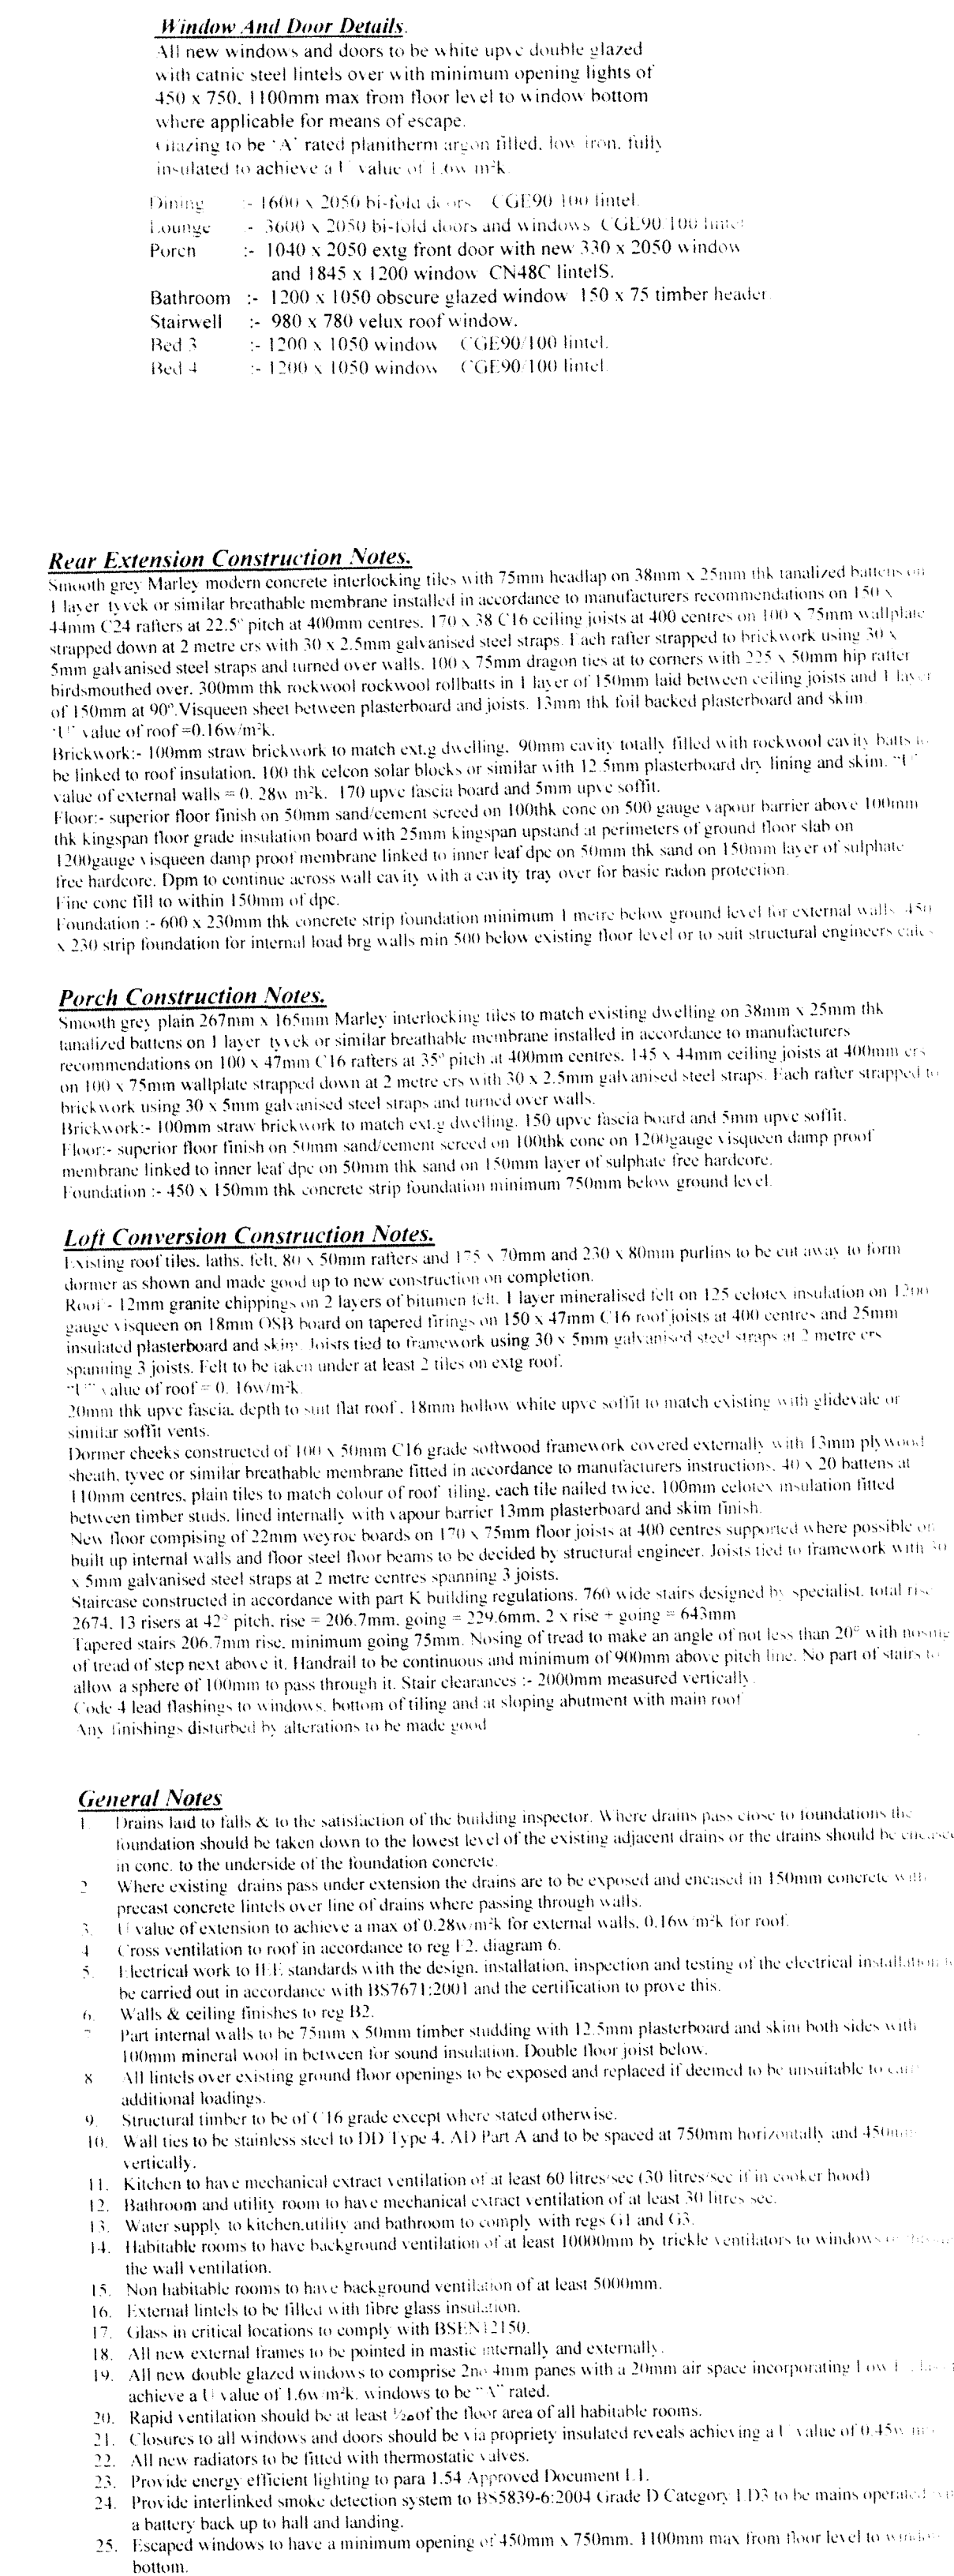

Proposed Rear Extension To Form Larger Kitchen/Dining And Lounge Area, Replacement Front Porch, Loft Conversion To Form Two Bedrooms And Bathroom And Reduction Of Garage/workshop At 18 Meadow Drive, Cheadle, Staffs Moorlands For Mr. G. Lear.
Drg No 100 A 69-1
Date :- Apr 30th 2021.
Scale :- Floor Plan 1:50