



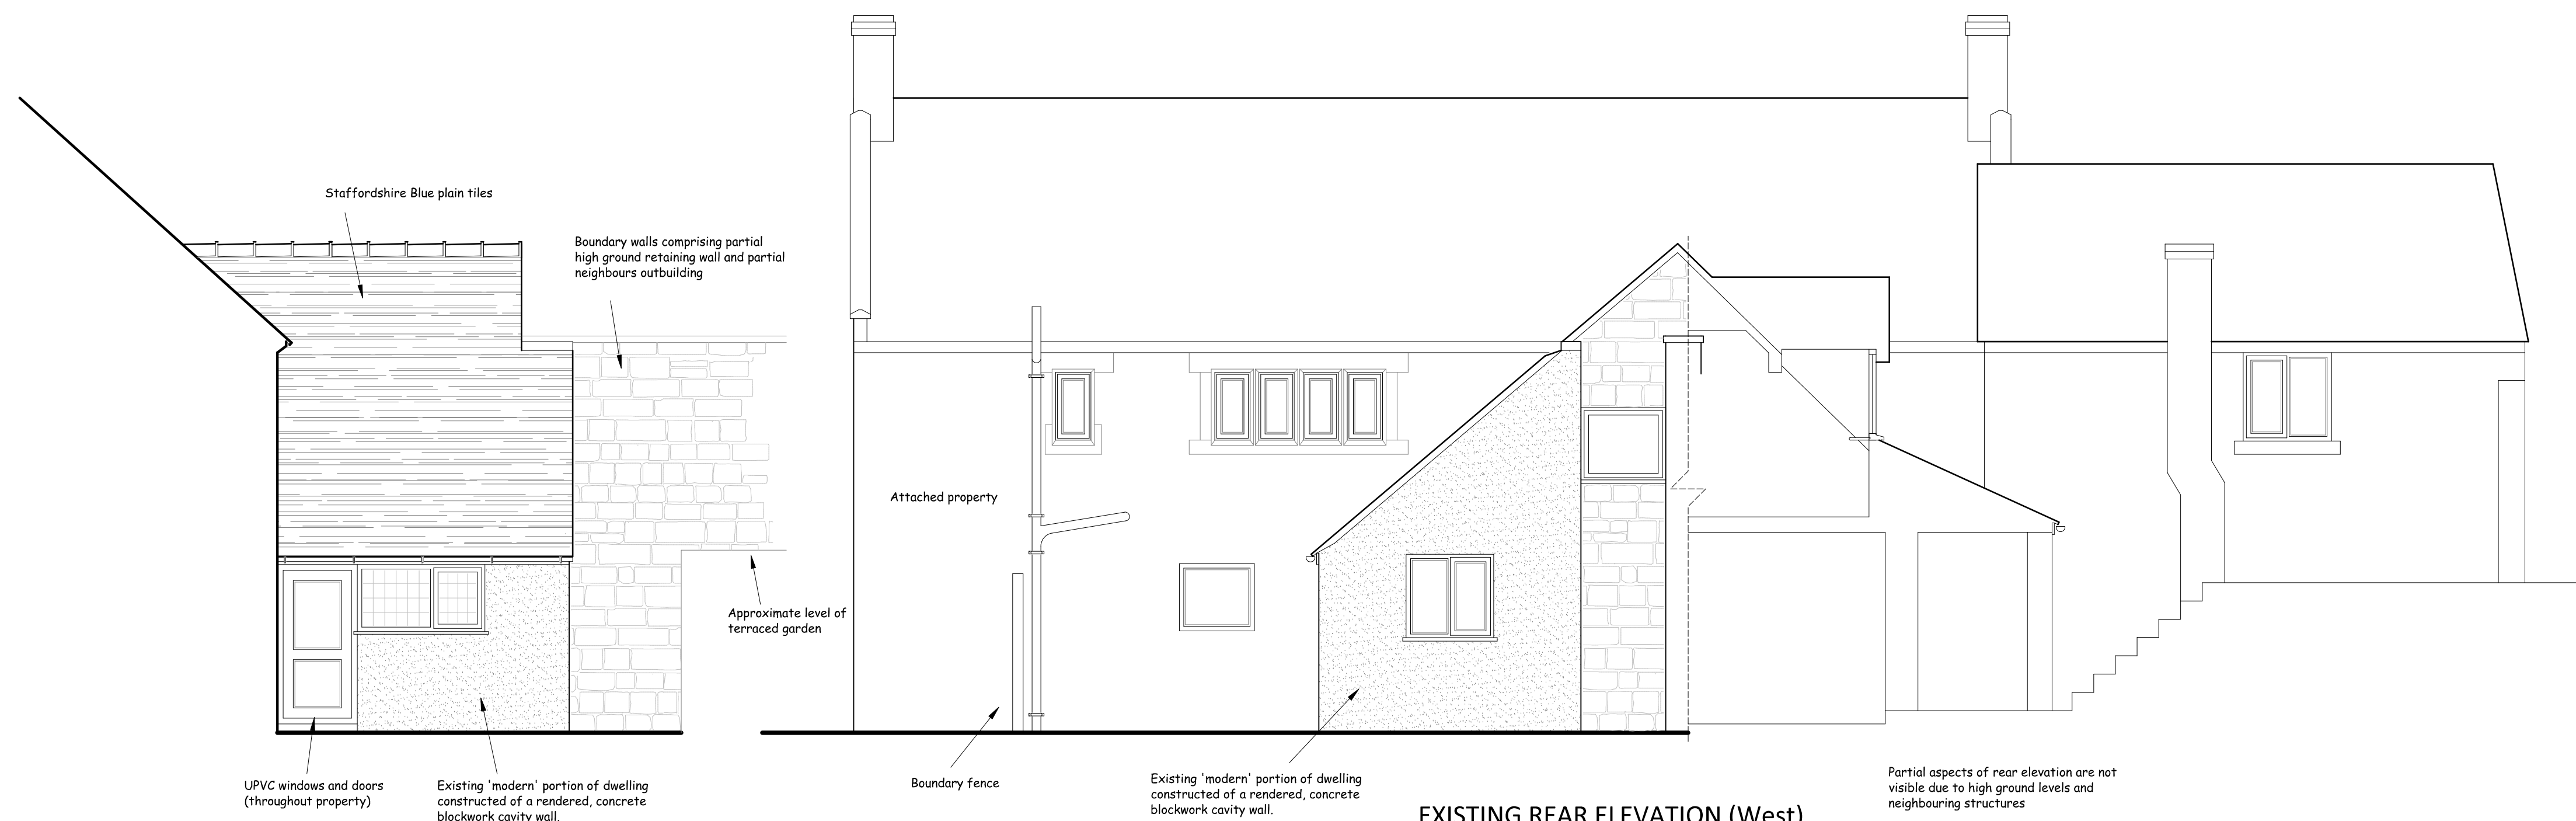


EXISTING SIDE ELEVATION (North)


EXISTING REAR ELEVATION (West)

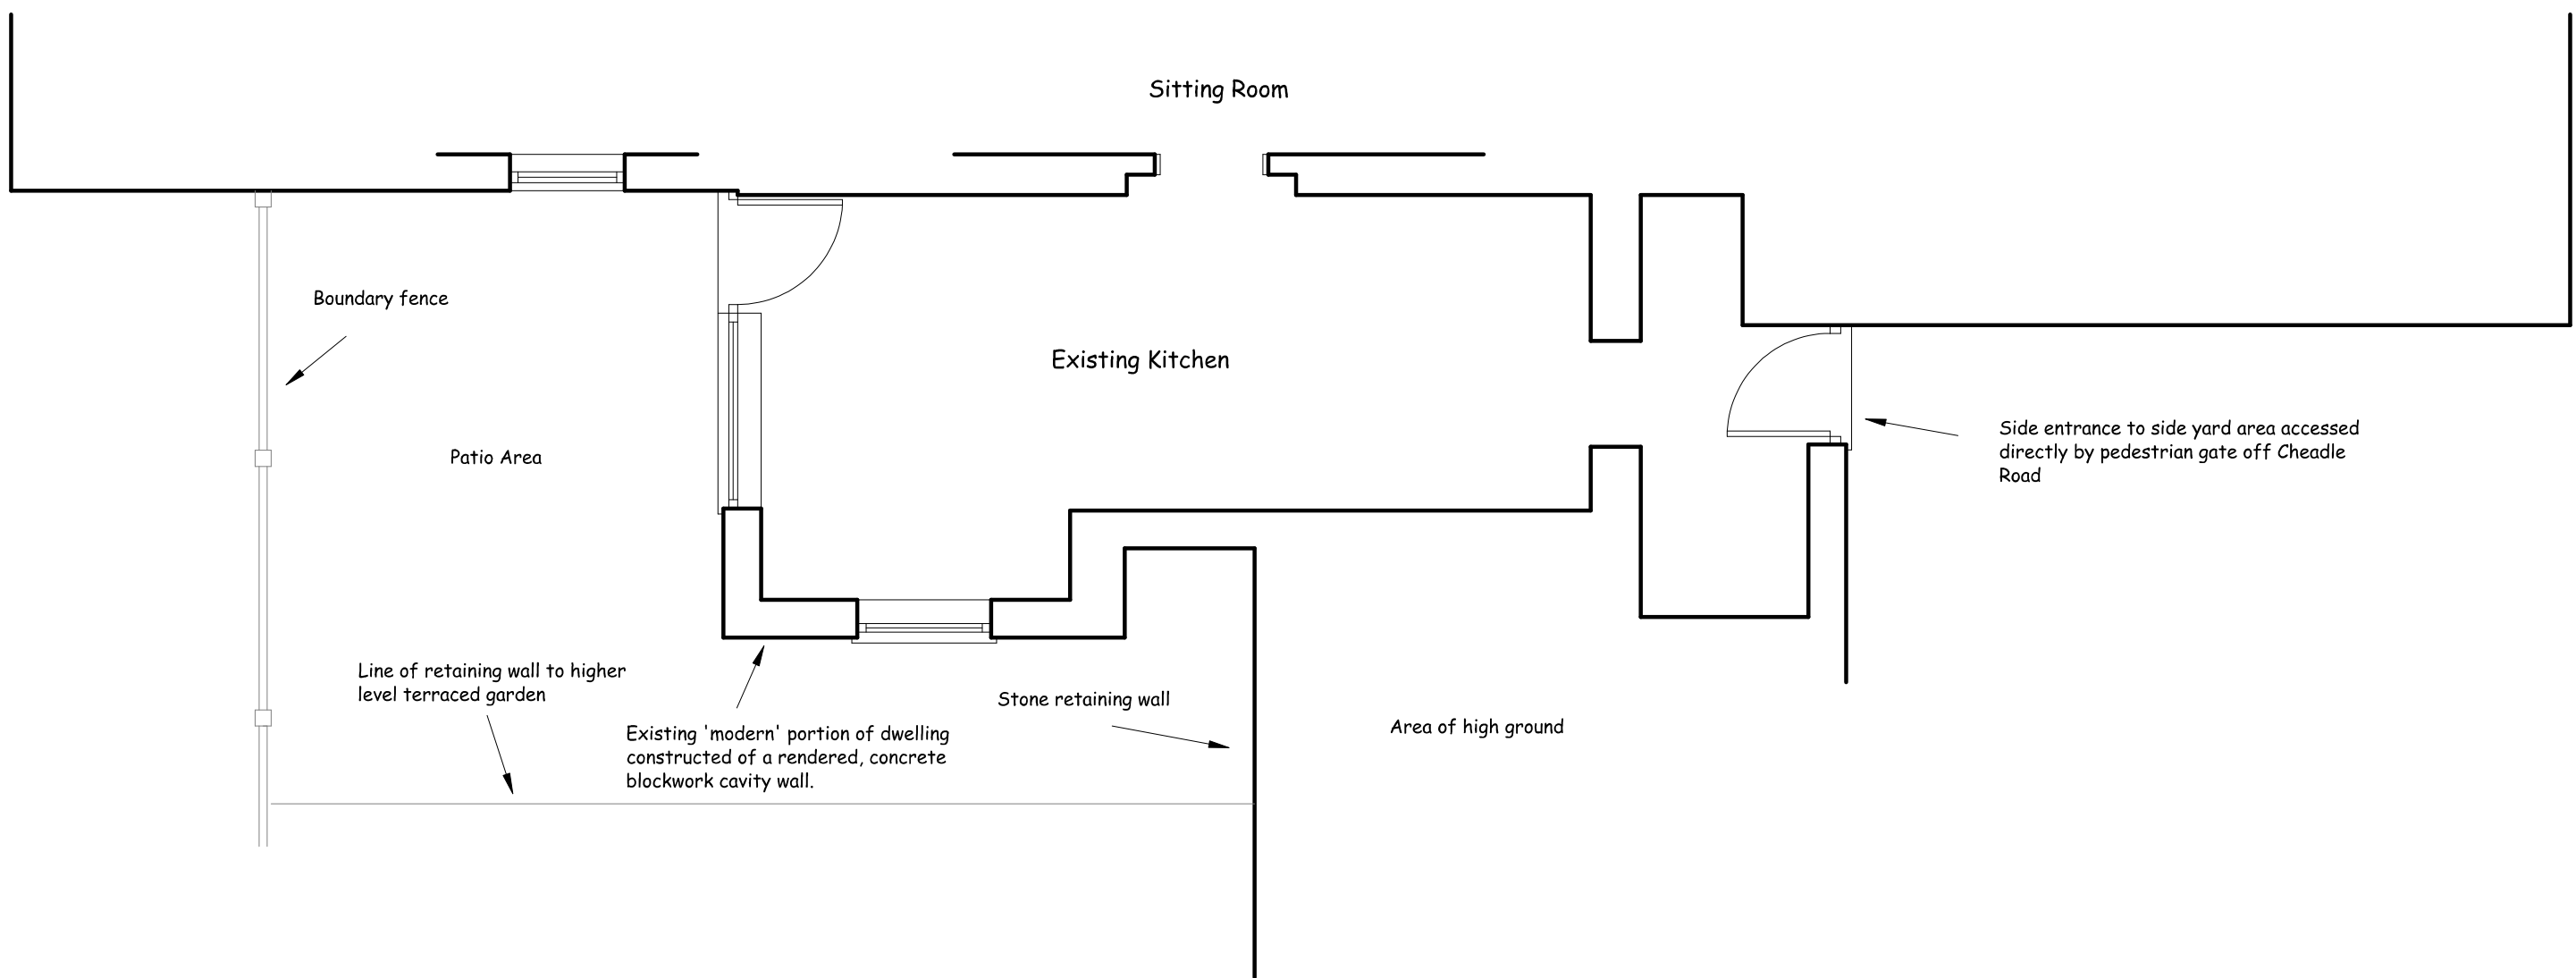

PARTIAL GROUND FLOOR PLAN

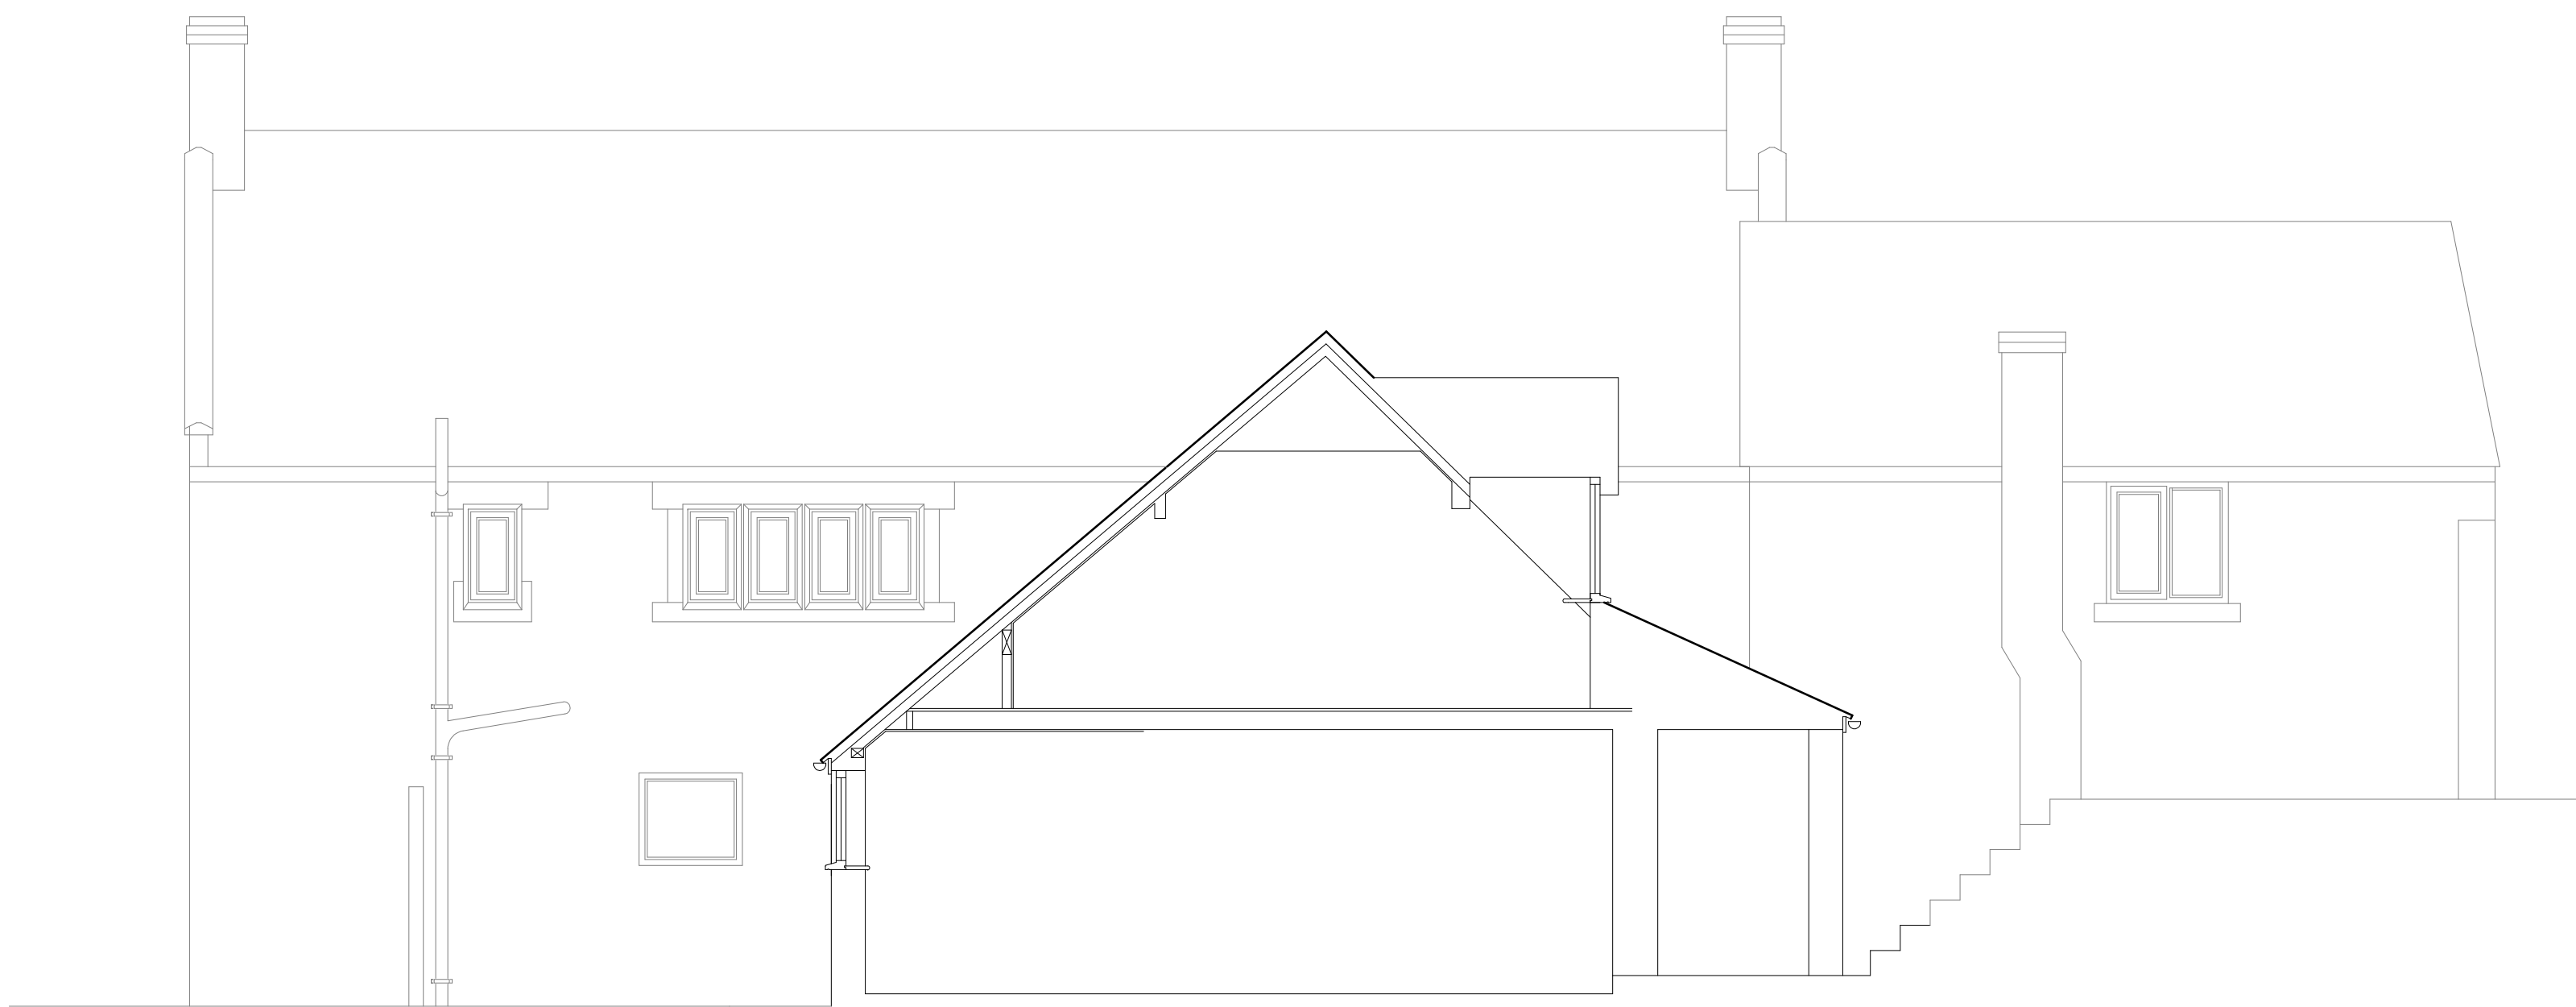

SECTION

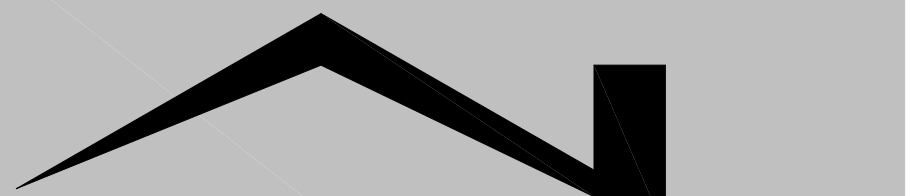

Nigel Forrester MCIOS  
Building Design Services

ILETT HOUSE, SMITHY BANK, ALTON, STAFFS, ST10 4AD  
TEL 01538 702164  
www.nigelforrester.co.uk www.sap-calc.co.uk

CLIENT

Mr and Mrs N Cash

PROJECT

Proposed roof glazing and window alteration  
at  
French House  
Cheadle Road  
Alton  
ST10 4BH

DRAWING NUMBER 21/627/01

Existing details

SCALES 1/50 @ A1