




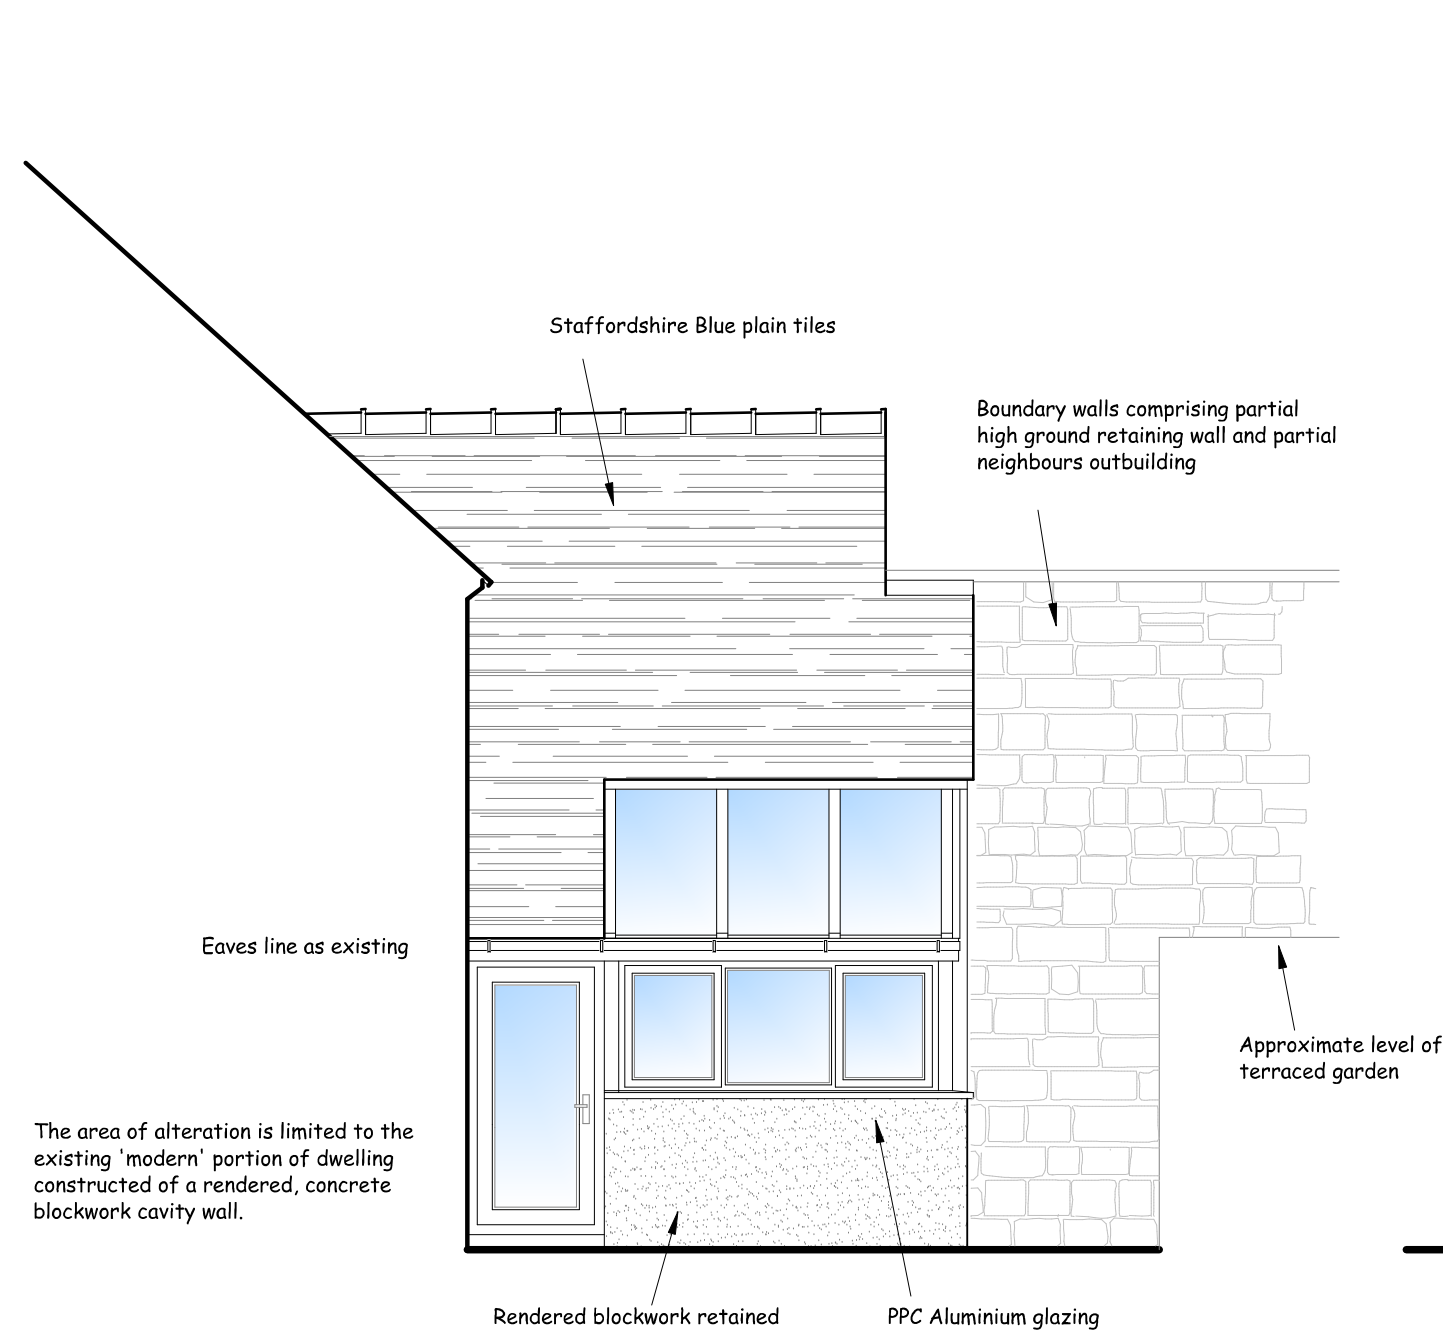


PROPOSED SIDE ELEVATION (North)

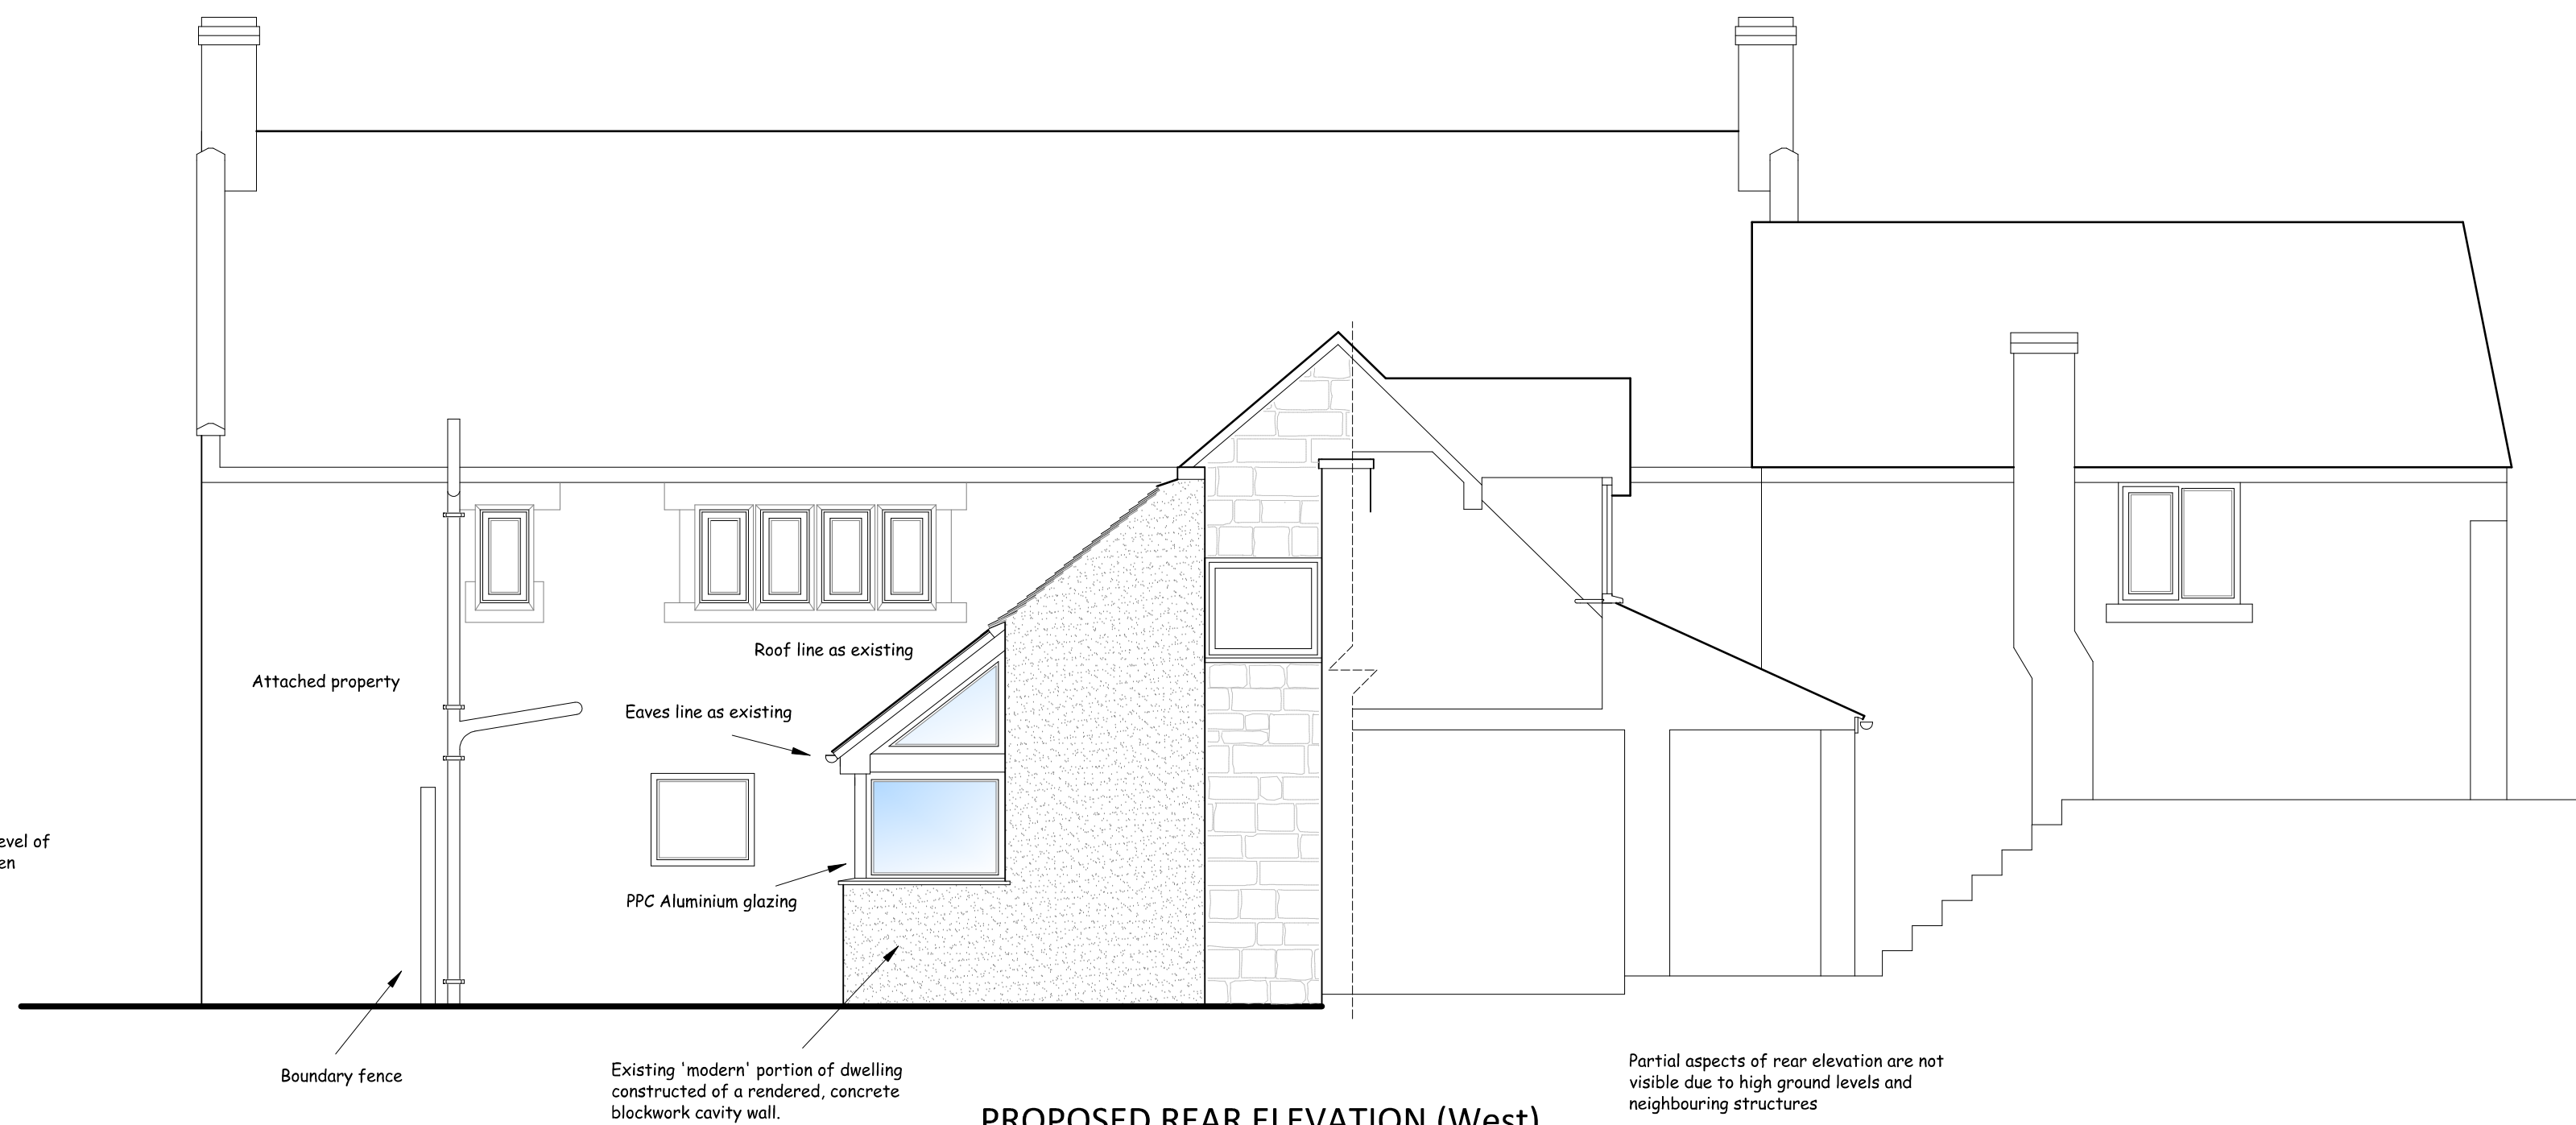


PROPOSED REAR ELEVATION (West)

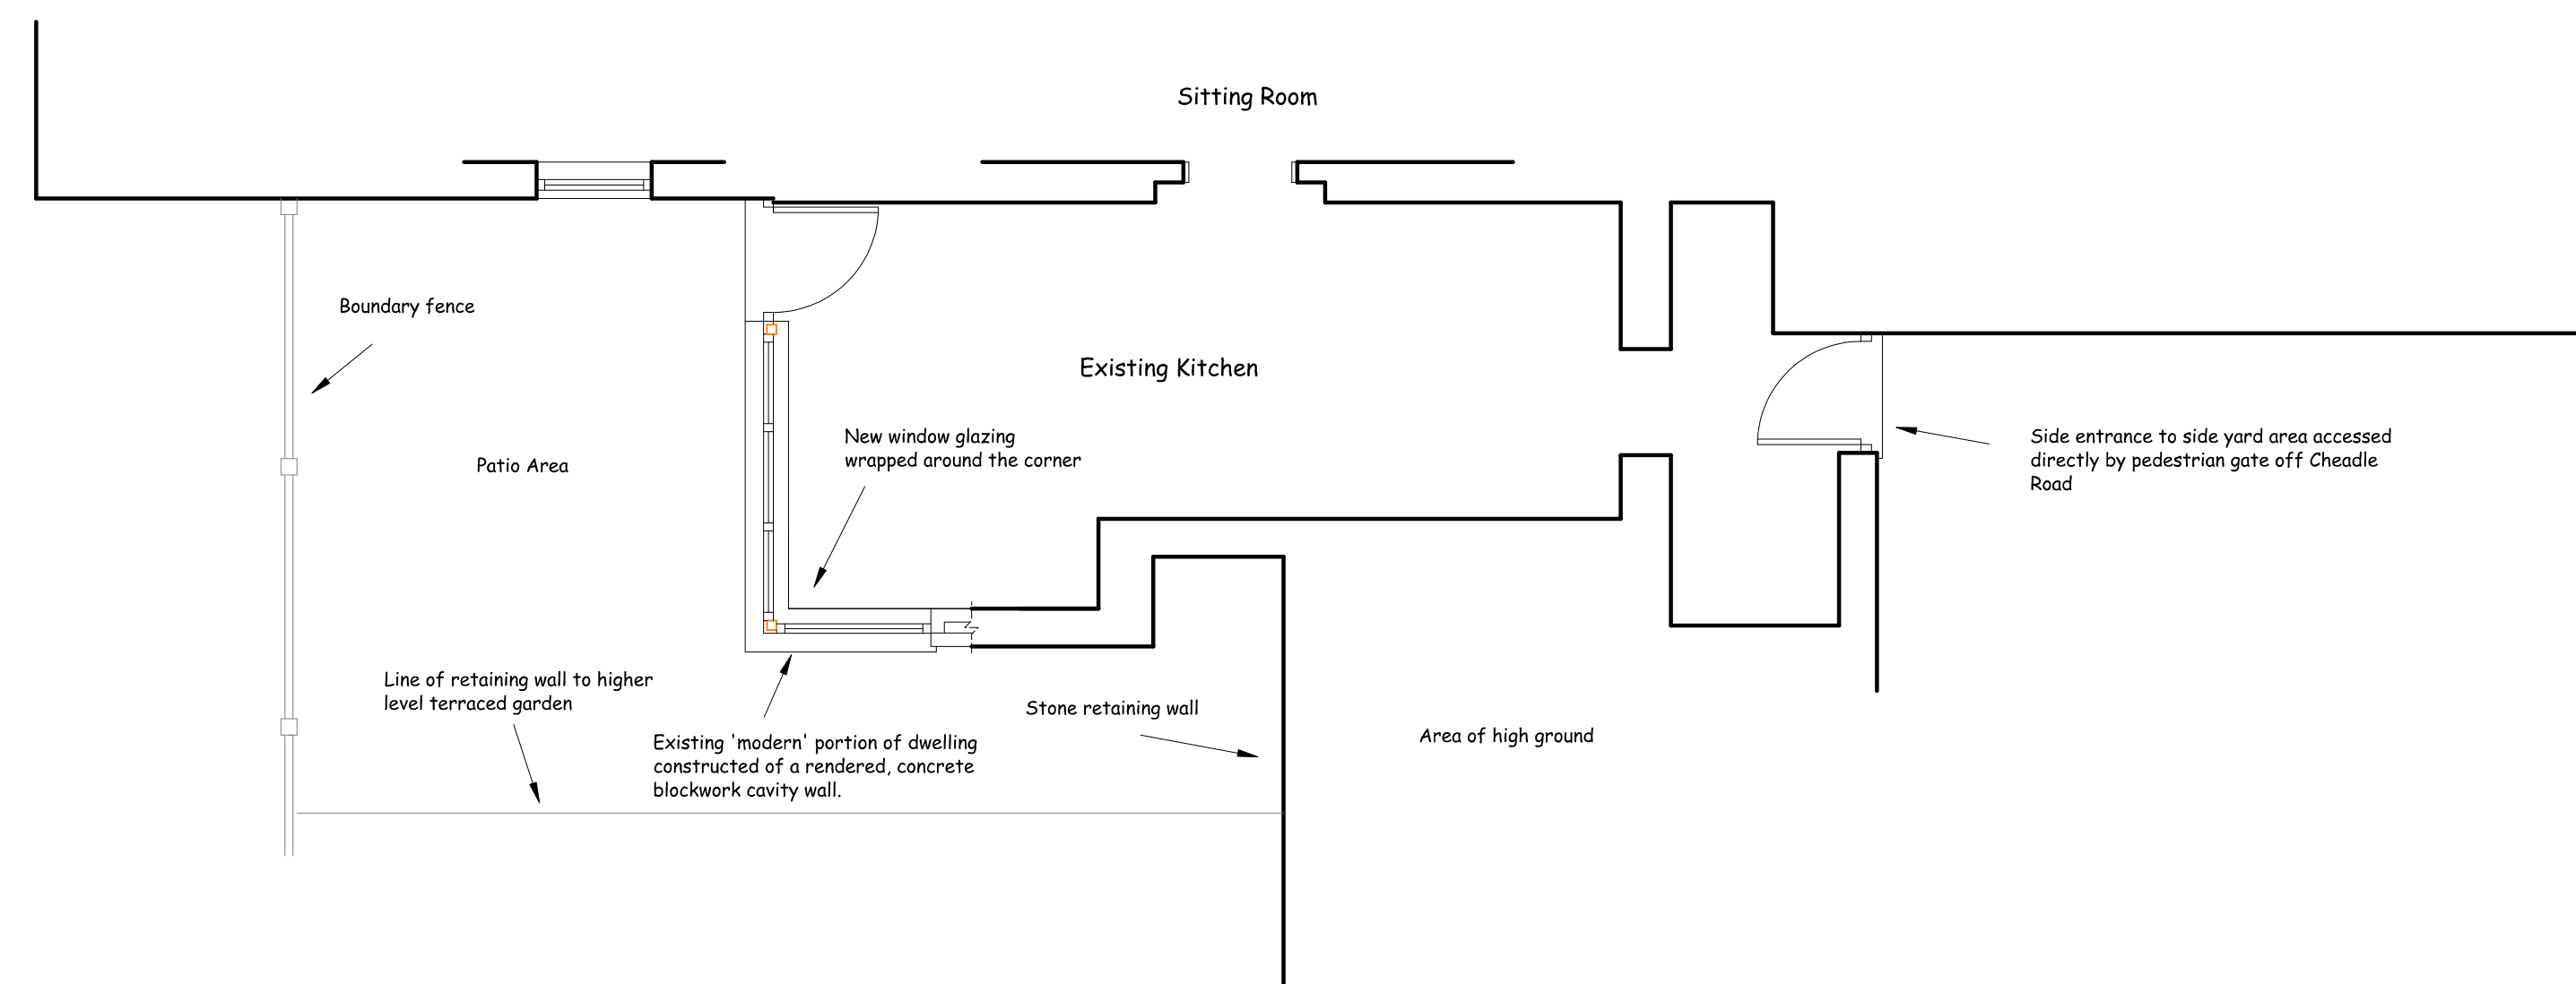


PARTIAL GROUND FLOOR PLAN

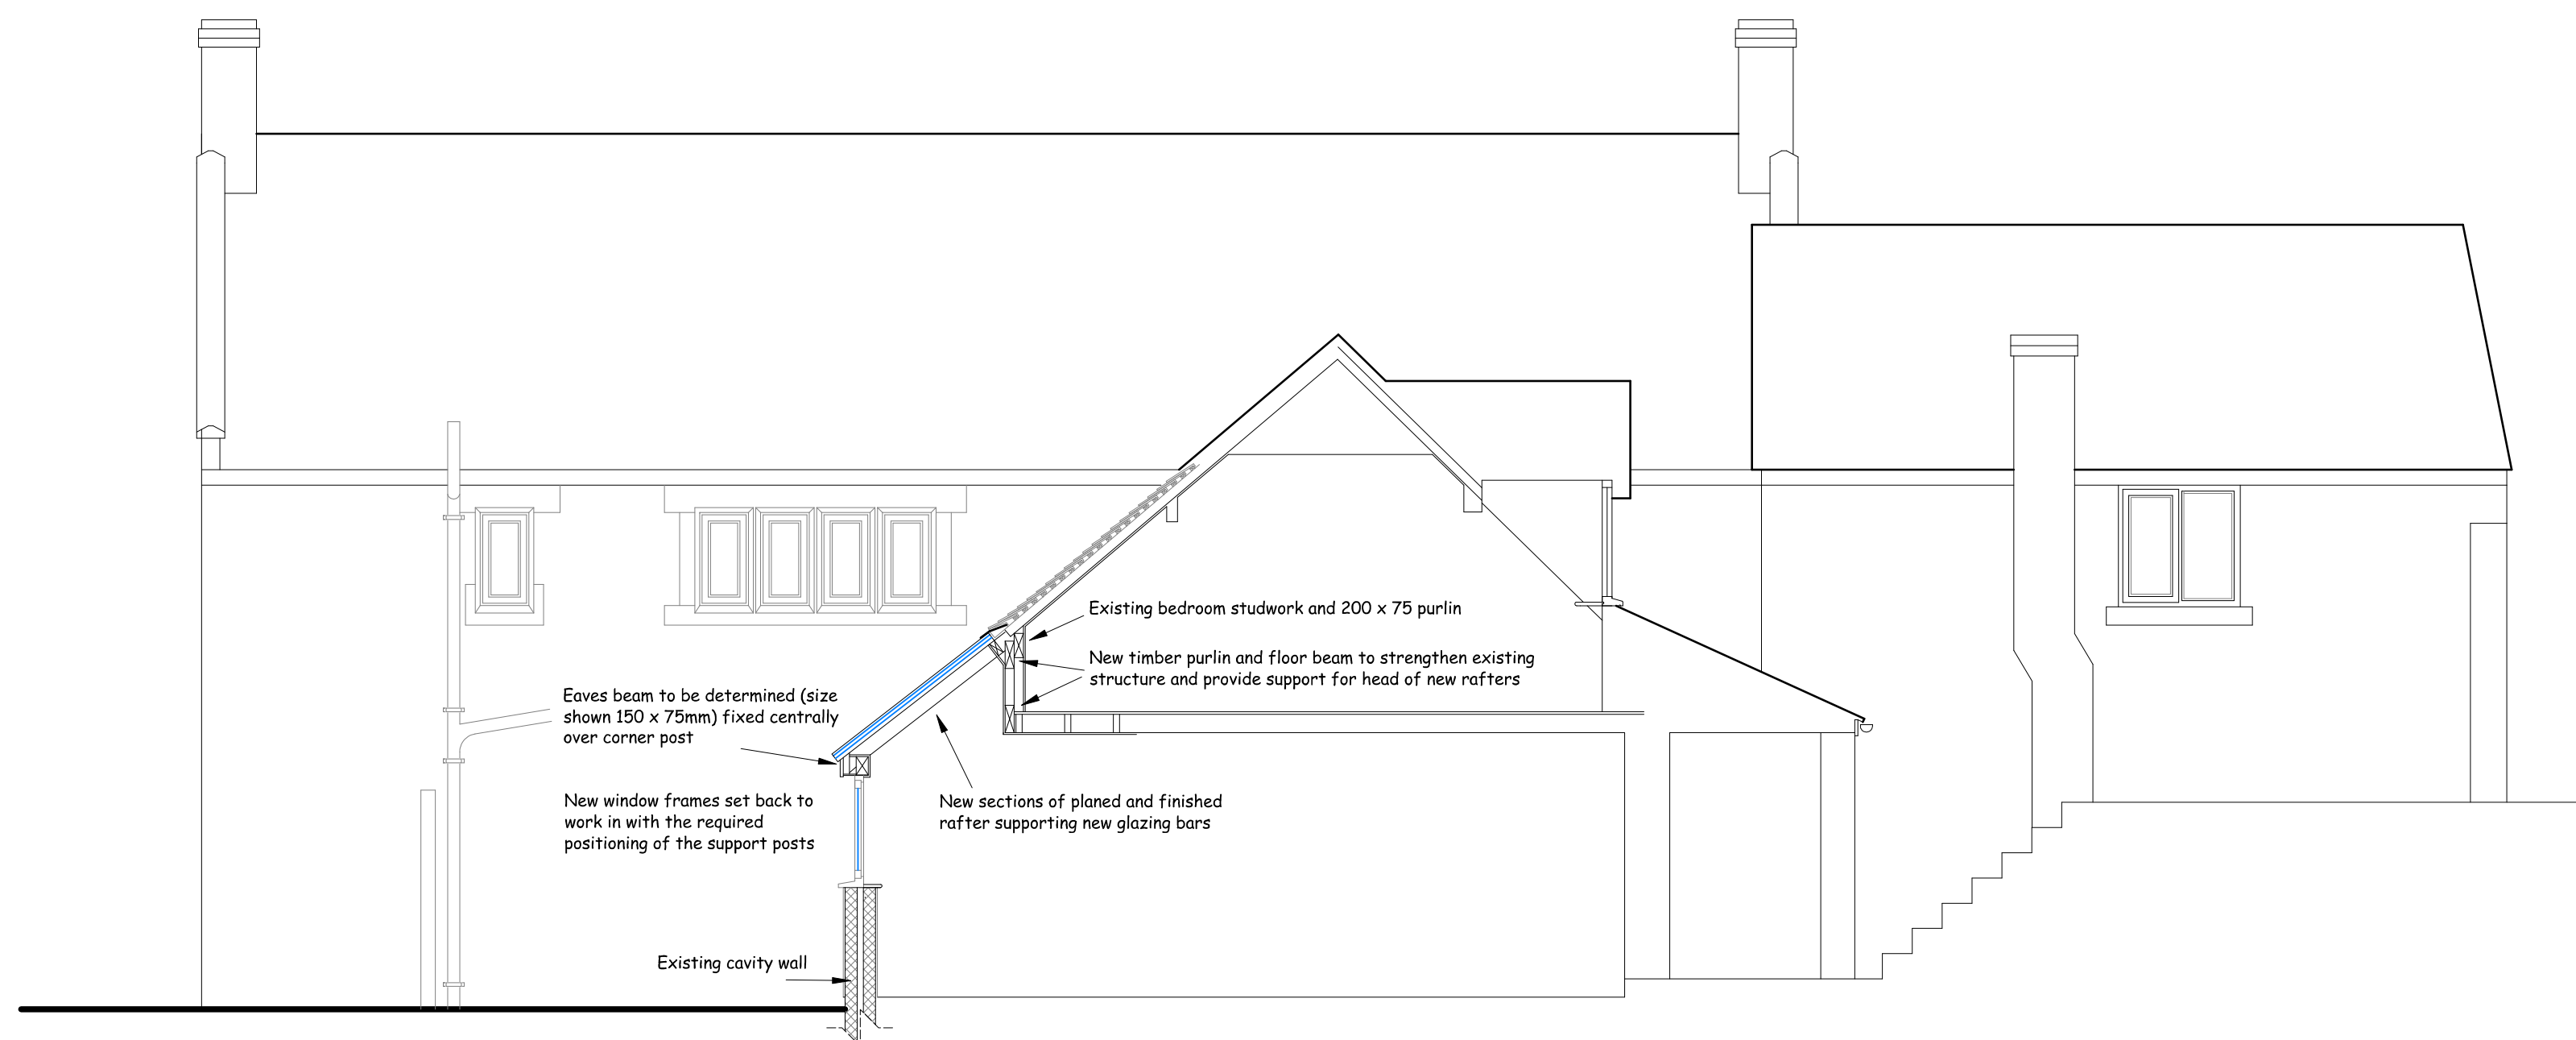

SECTION

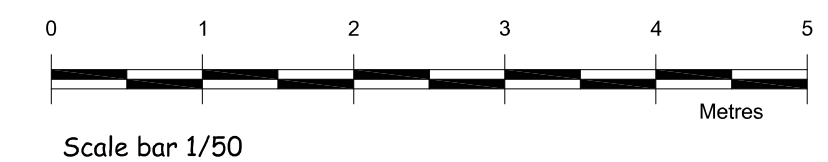

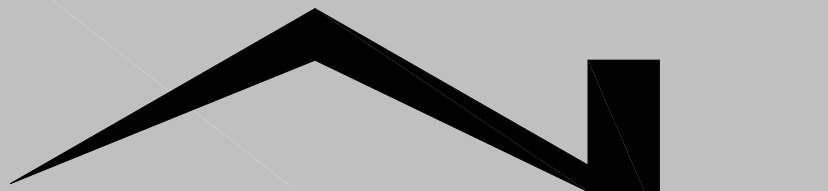
Nigel Forrester MCIOS
Building Design Services

ILETT HOUSE, SMITHY BANK, ALTON, STAFFS, ST10 4AD
TEL 01538 702164
www.nigelforrester.co.uk www.sap-calc.co.uk

CLIENT

Mr and Mrs N Cash

PROJECT

Proposed roof glazing and window alteration
at
French House
Cheadle Road
Alton
ST10 4BH

DRAWING NUMBER 21/627/02

Proposed details

SCALES 1/50 @ A1