




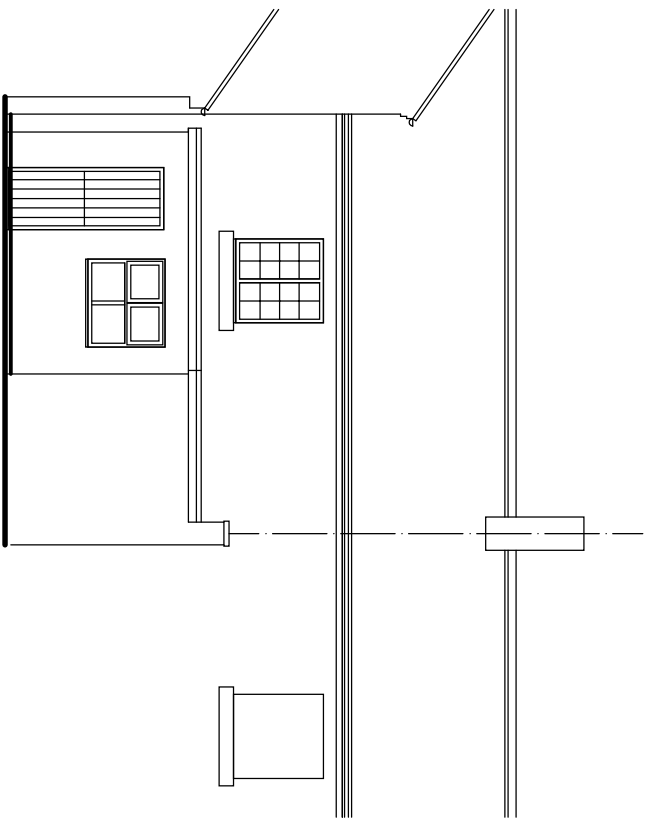


Existing Rear Elevation

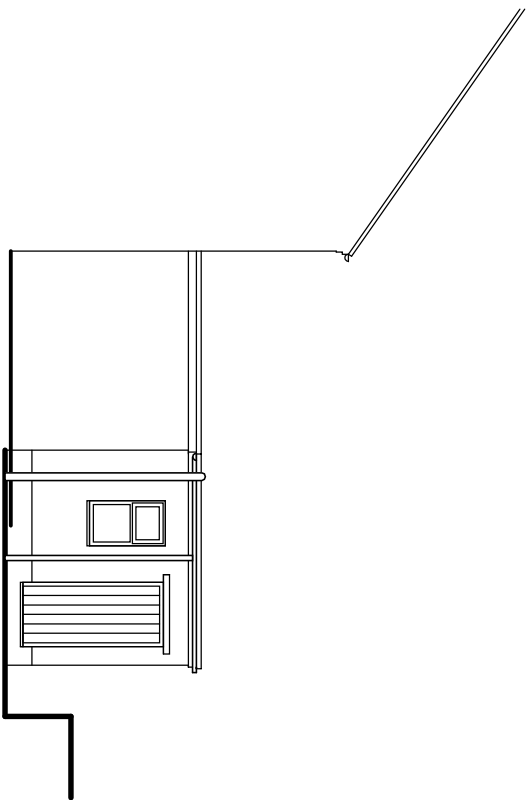


Existing Side Elevation

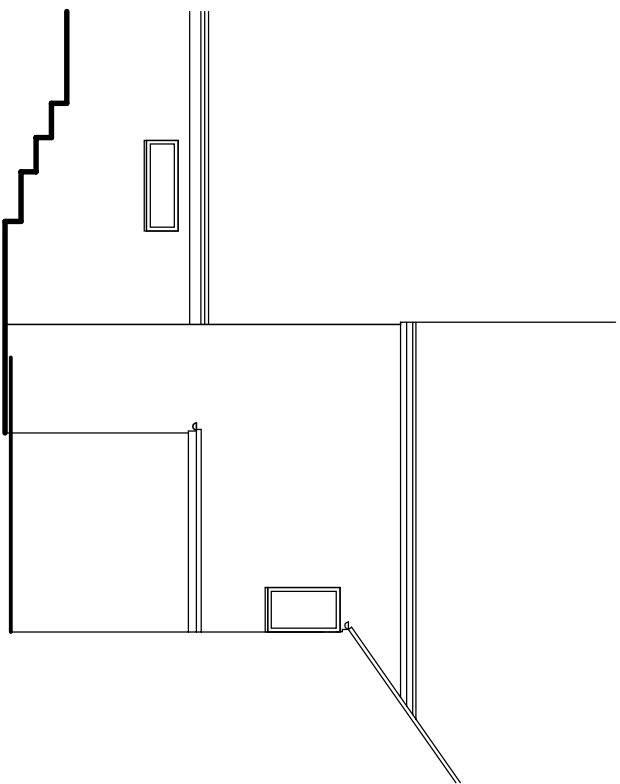


Existing Side Elevation

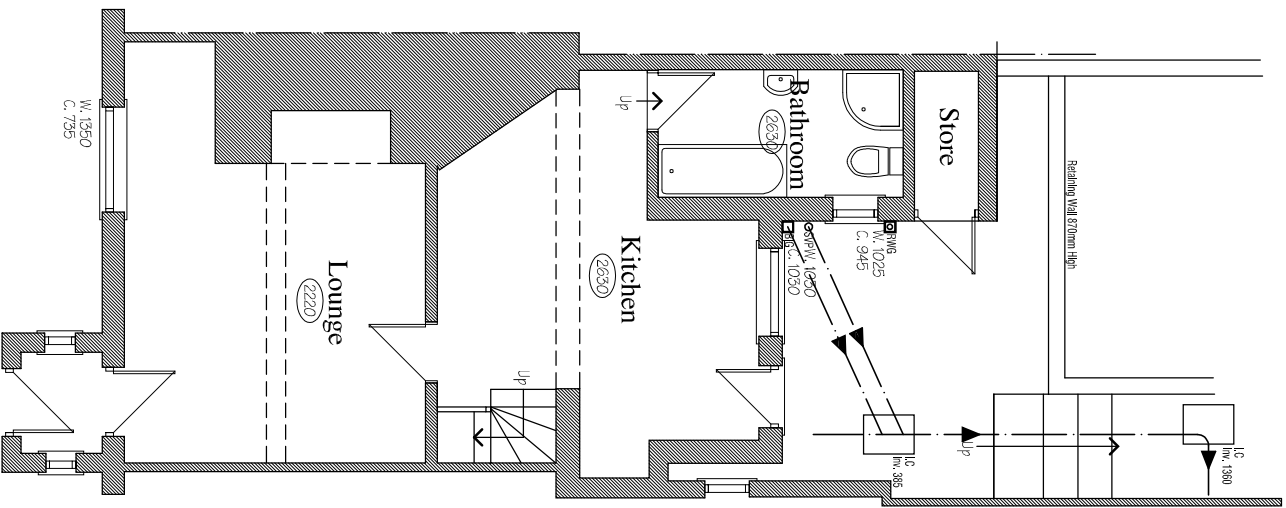

Existing Ground Floor Plan

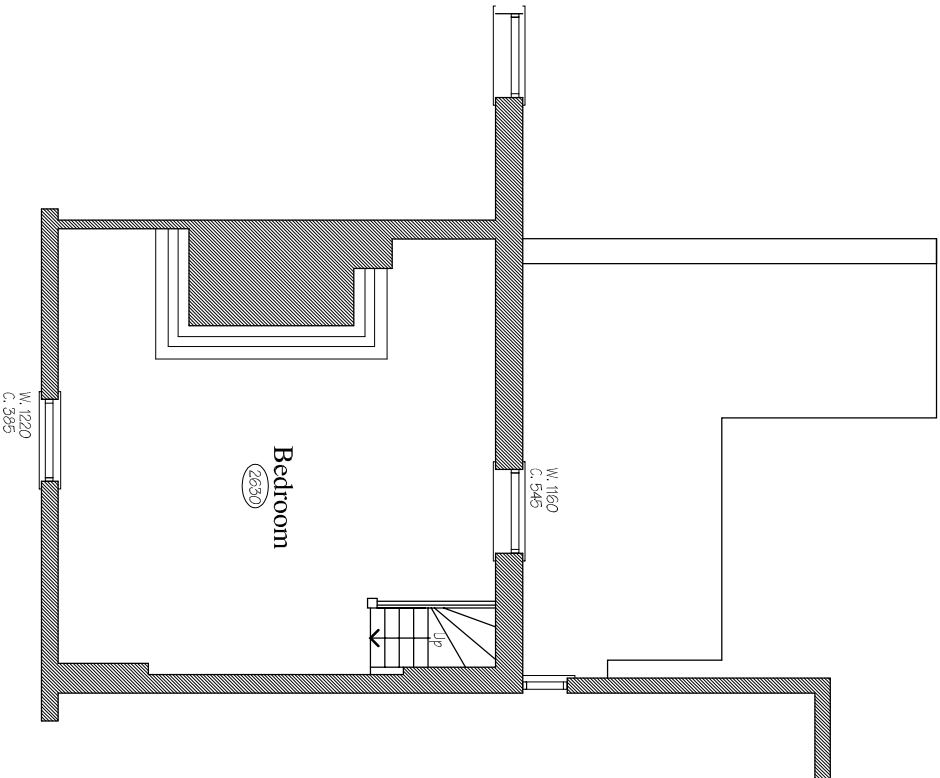

Existing First Floor Plan

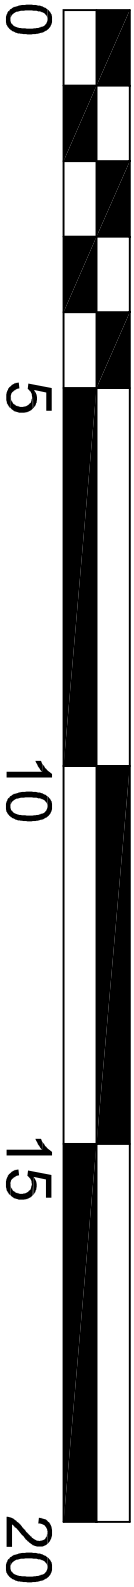

SCALE BAR 1:100

REV.	DATE	NOTE

THIS DRAWING / DESIGN IS NOT TO BE REPRODUCED WITHOUT PRIOR CONSENT. TO BE READ IN CONJUNCTION WITH ALL STRUCTURAL OR OTHER SPECIALIST DRAWINGS / DETAILS. ALL CONTRACTORS ARE TO CHECK GIVEN DIMENSIONS AND VERIFY ANY DISCREPANCY WITH JPK DESIGN LTD PRIOR TO CONSTRUCTION. COMMENCEMENT OF WORKS PRIOR TO FULL PLANNING / BUILDING REGULATIONS APPROVAL IS AT CONTRACTORS OWN RISK.

THE PARTY WALL ETC ACT 1996 IS EFFECTIVE IF ANY OF THE FOLLOWING CIRCUMSTANCES APPLY:

A. THE WORK IS BEING CARRIED OUT TO OR ON THE PARTY WALL.

B. ANY NEW PARTY WALL STRUCTURE IS BEING ERECTED.

C. ANY NEW FOUNDATIONS PROJECT ON TO OR BELOW THE NEIGHBOURING FOUNDATIONS.

D. NEW EXCAVATIONS WITHIN 6M ARE DEEPER THAN THE NEIGHBOURING FOUNDATIONS.

IF APPLICABLE, THE PERSON OWNING THE BUILDING UPON WHICH THE PROPOSED WORK IS TO BE CARRIED OUT (BUILDING OWNER) WILL HAVE A DUTY TO INFORM THE LEGAL OWNERS (OF THE ADJOINING PREMISES (ADJOINING OWNERS)) OF THE WORK TO BE UNDERTAKEN AND OBTAIN CONSENT FOR THAT WORK, NOTIFICATION OF UP TO 2 MONTHS PRIOR TO COMMENCEMENT OF WORKS ON SITE MAY BE REQUIRED IN SOME CIRCUMSTANCES AND THEREFORE YOU ADVISED TO OBTAIN FURTHER INFORMATION AS CONTAINED WITHIN THE PARTY WALL ETC ACT 1996 - EXPLANATORY BOOKLET FROM THE GOVERNMENT WEBSITE: WWW.COMMUNITIES.GOV.UK TO ESTABLISH YOUR RESPONSIBILITIES AND OBTAIN CONSENT PRIOR TO SITE WORKS COMMENCING.

JPK DESIGN ARE NOT THE APPOINTED PRINCIPAL DESIGNER AS DESCRIBED IN THE **CDM REGULATIONS 2015**, AS SUCH ALL BUILDING WORK MUST BE CARRIED OUT BY A SINGLE CONTRACTOR WHO MUST TAKE ON THE CLIENTS DUTIES AS WELL AS THEIR OWN AS THE PRINCIPAL CONTRACTOR. FOR WORK WITH MORE THAN ONE CONTRACTOR OR COMMERCIAL WORK, IT IS THE CLIENTS DUTY TO APPOINT A PRINCIPAL DESIGNER AND / OR PRINCIPAL CONTRACTOR TO FULFIL THE ROLE AND DUTIES UNDER THE HSE CDM REGULATIONS 2015.



Architectural Design Specialists

83 Dimsdale Parade East
Wolstanton
Newcastle under Lyme

e : enquiries@jpkdesign.co.uk
w: www.jpkdesign.co.uk
ST5 8DP
T: 01782 622321

DRAWING TITLE		Survey as Existing	
PROJECT		Proposed Kitchen and Bedroom extension to rear at 2	
CLIENT		Church Terrace, Blythe Bridge Rd, Caverswall, Staffs, ST11 9EA	
CLIENT		Miss. S Dawson & Miss. R Clarkson	
SCALE @ A2		1:100	
DATE		March 2021	
DRAWN BY		S Toplass	
DRG. No.		JPK/21/4669/1	