

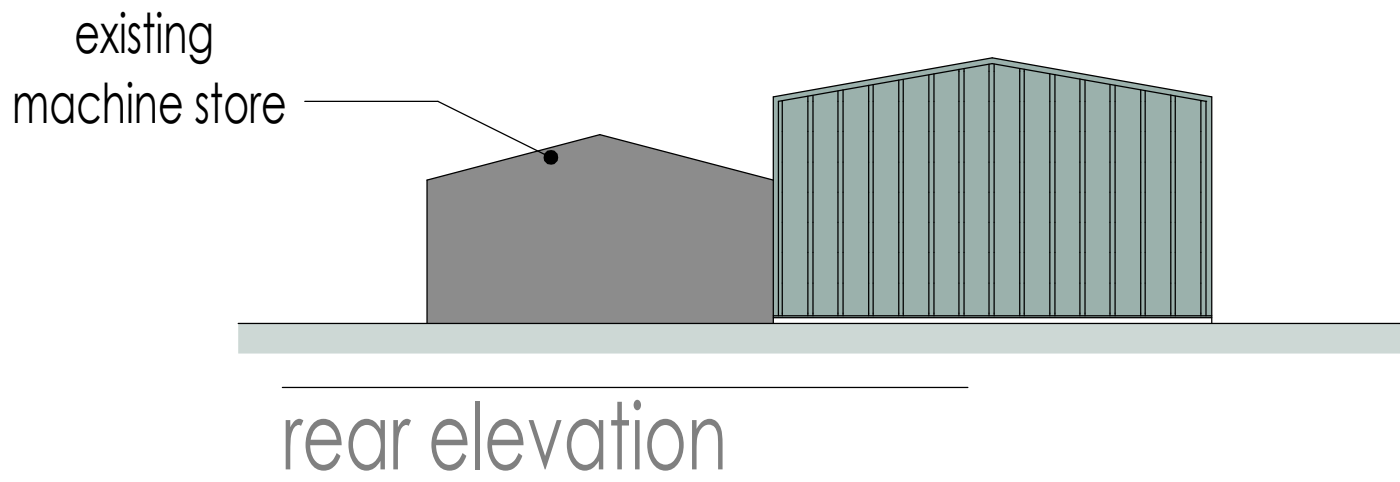
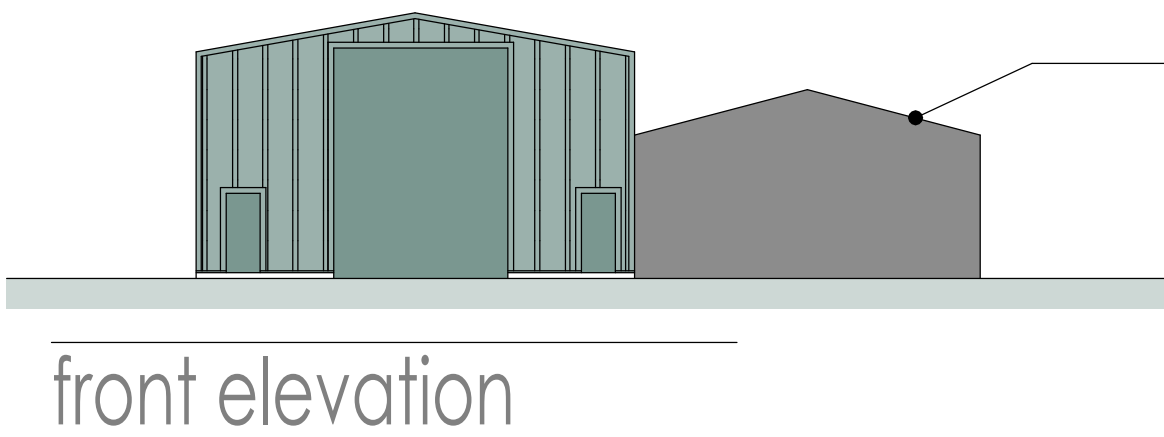


floor plans and elevations

scale 1:200


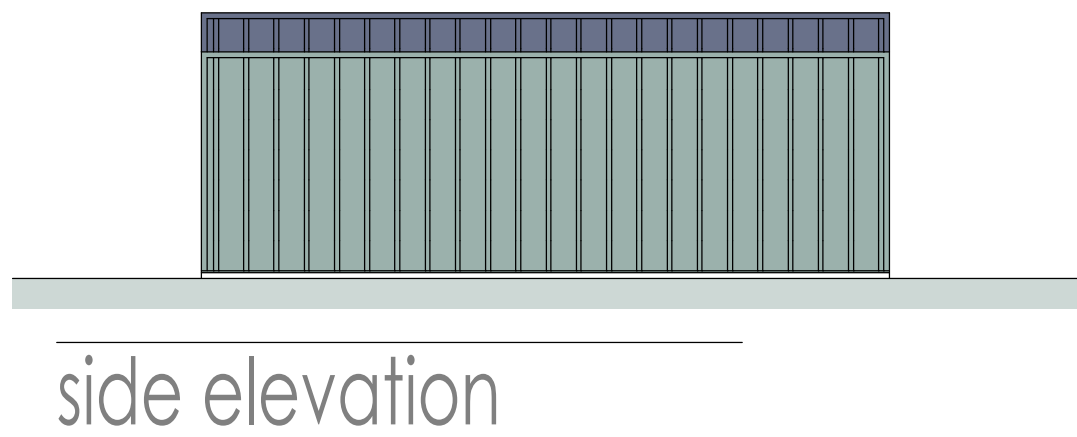


ground floor plan

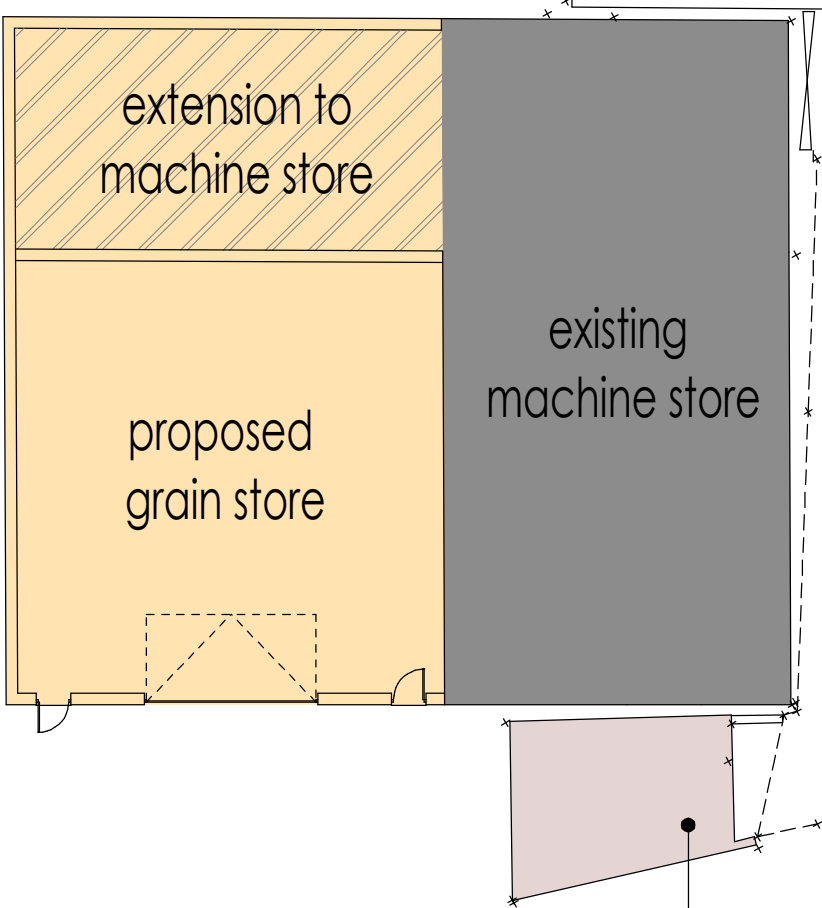

site layout plan

scale 1:500

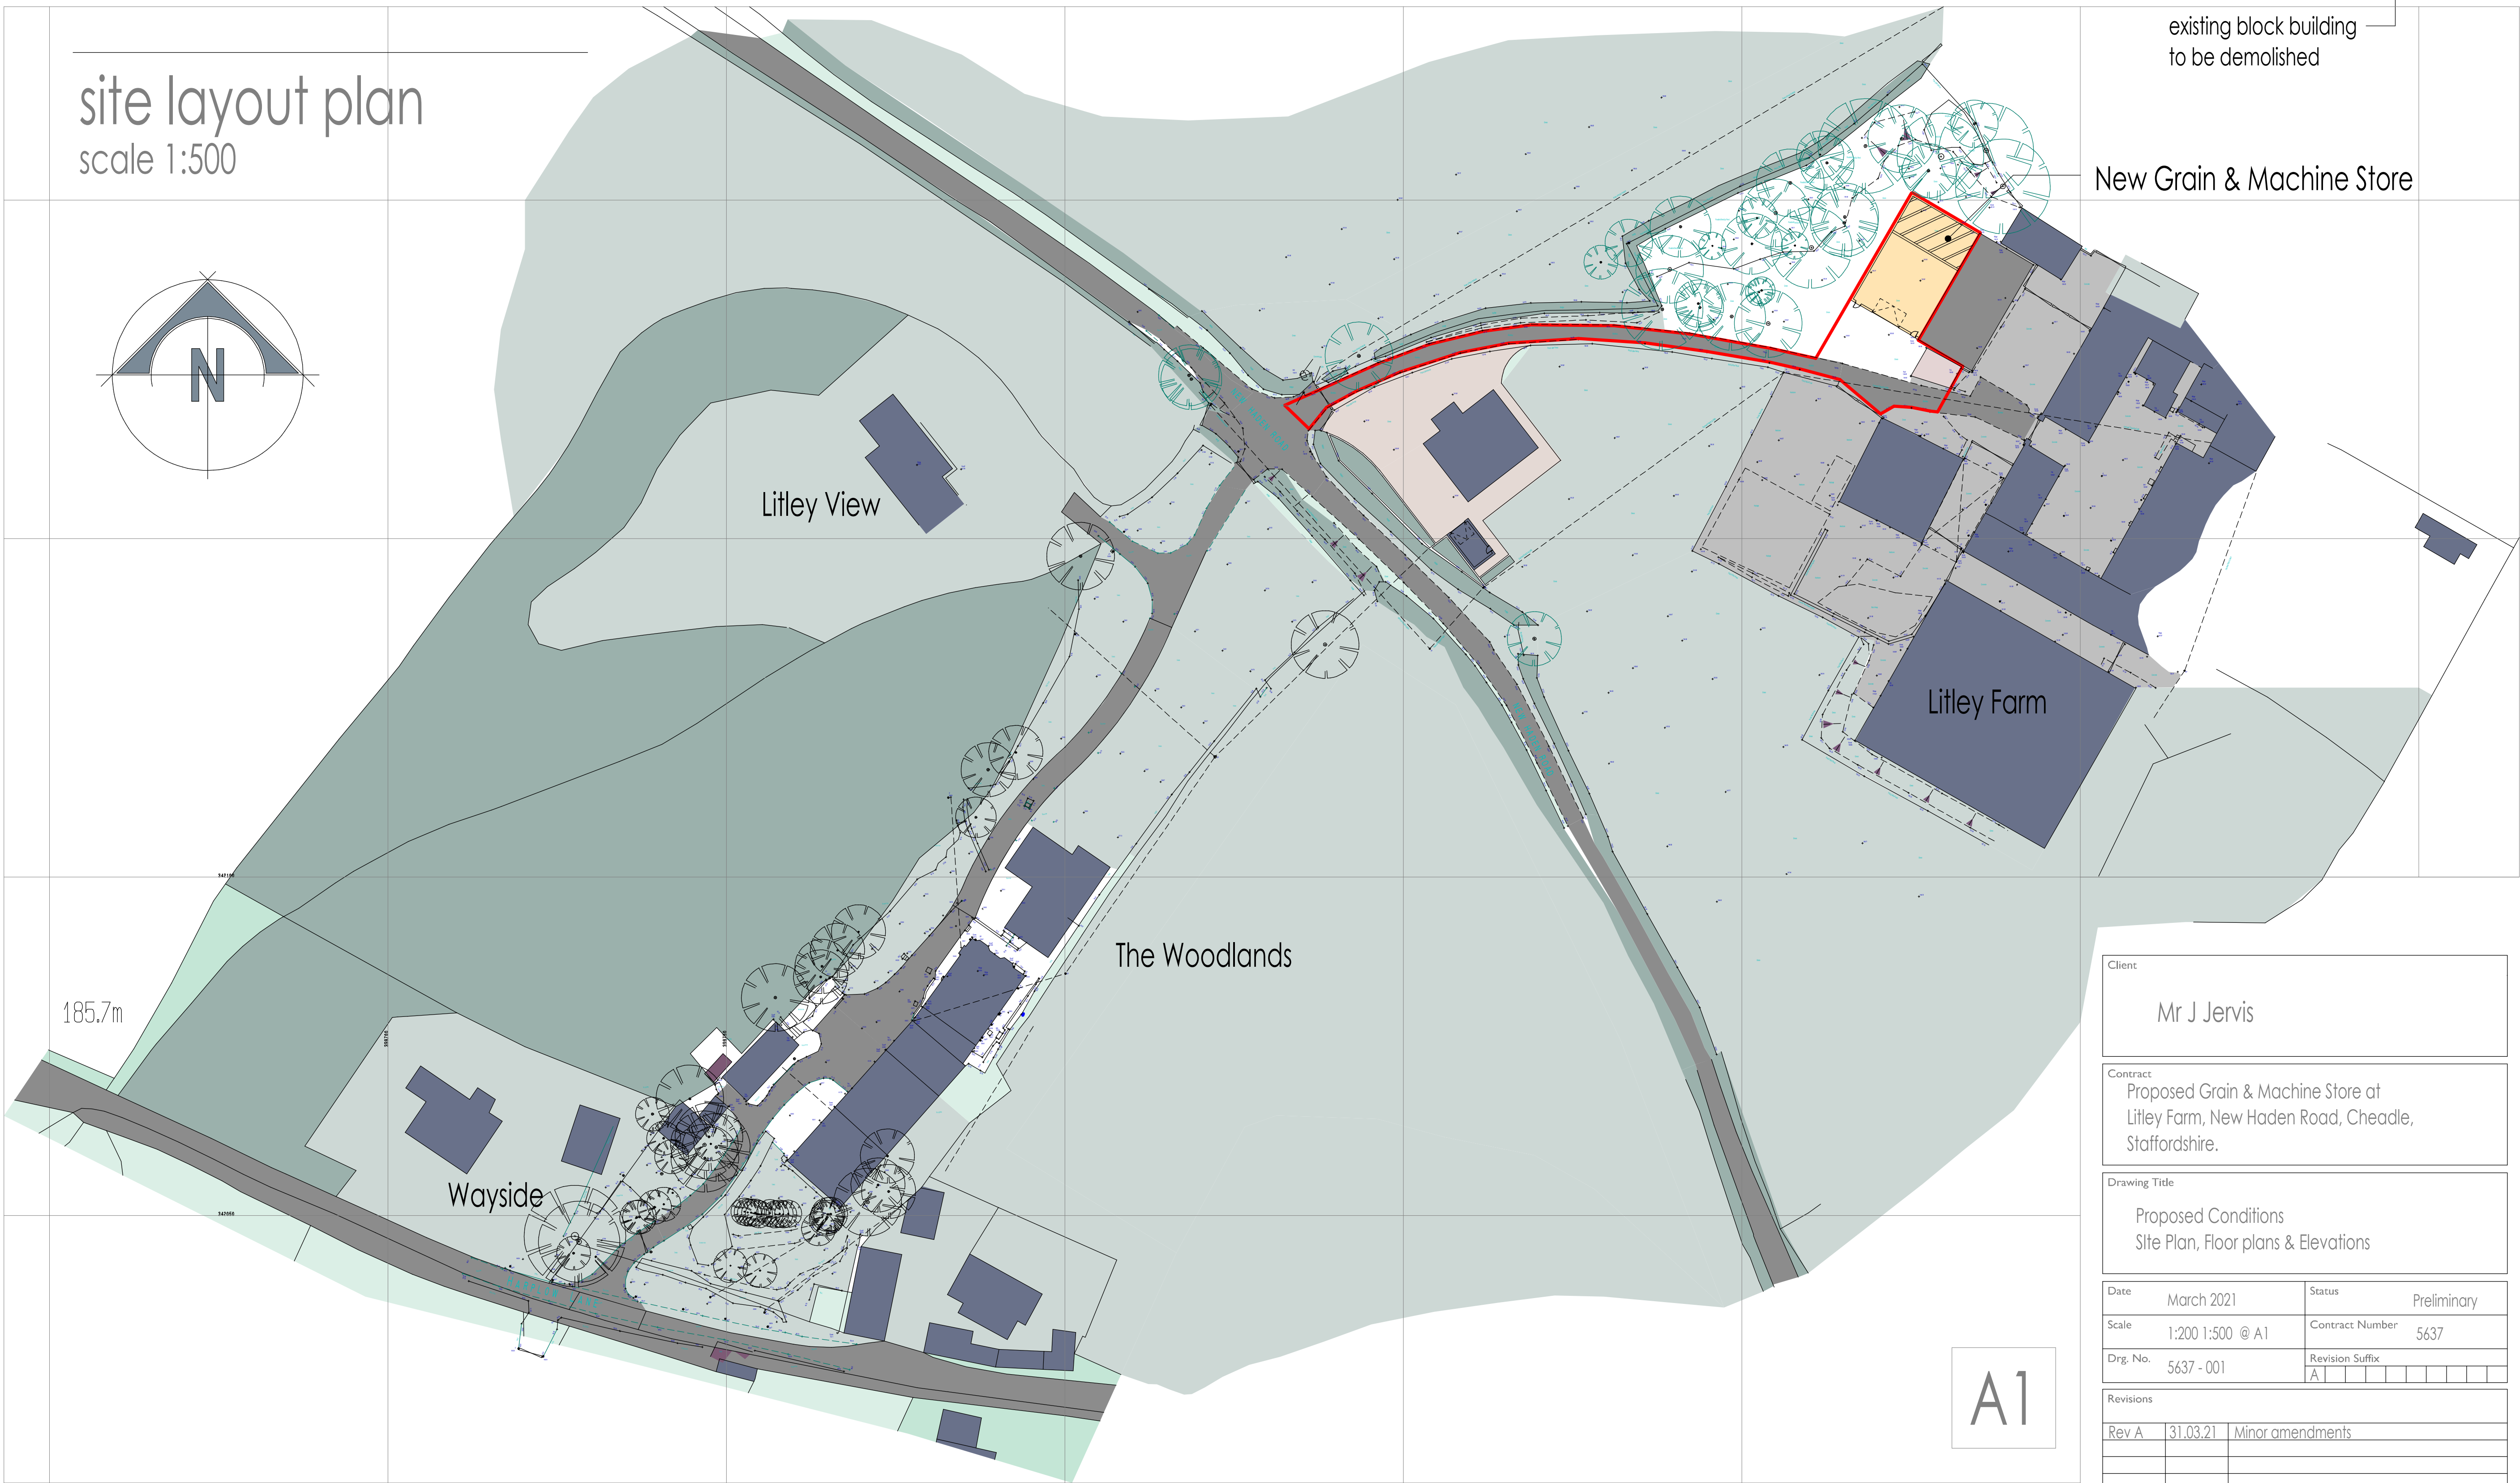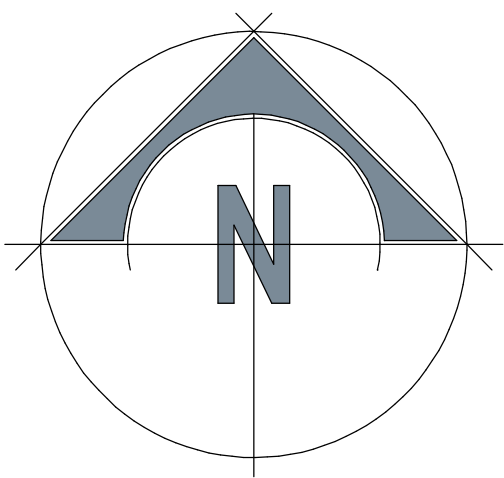

New Grain & Machine Store

Client		Mr J Jervis	
Contract		Proposed Grain & Machine Store at Litley Farm, New Haden Road, Cheadle, Staffordshire.	
Drawing Title		Proposed Conditions Site Plan, Floor plans & Elevations	
Date	March 2021	Status	Preliminary
Scale	1:200 1:500 @ A1	Contract Number	5637
Drg. No.	5637 - 001	Revision Suffix	A
Revisions			
Rev A	31.03.21	Minor amendments	

A1