


Ordnance Survey © Crown copyright 2021 All rights reserved. Licence number 100051789

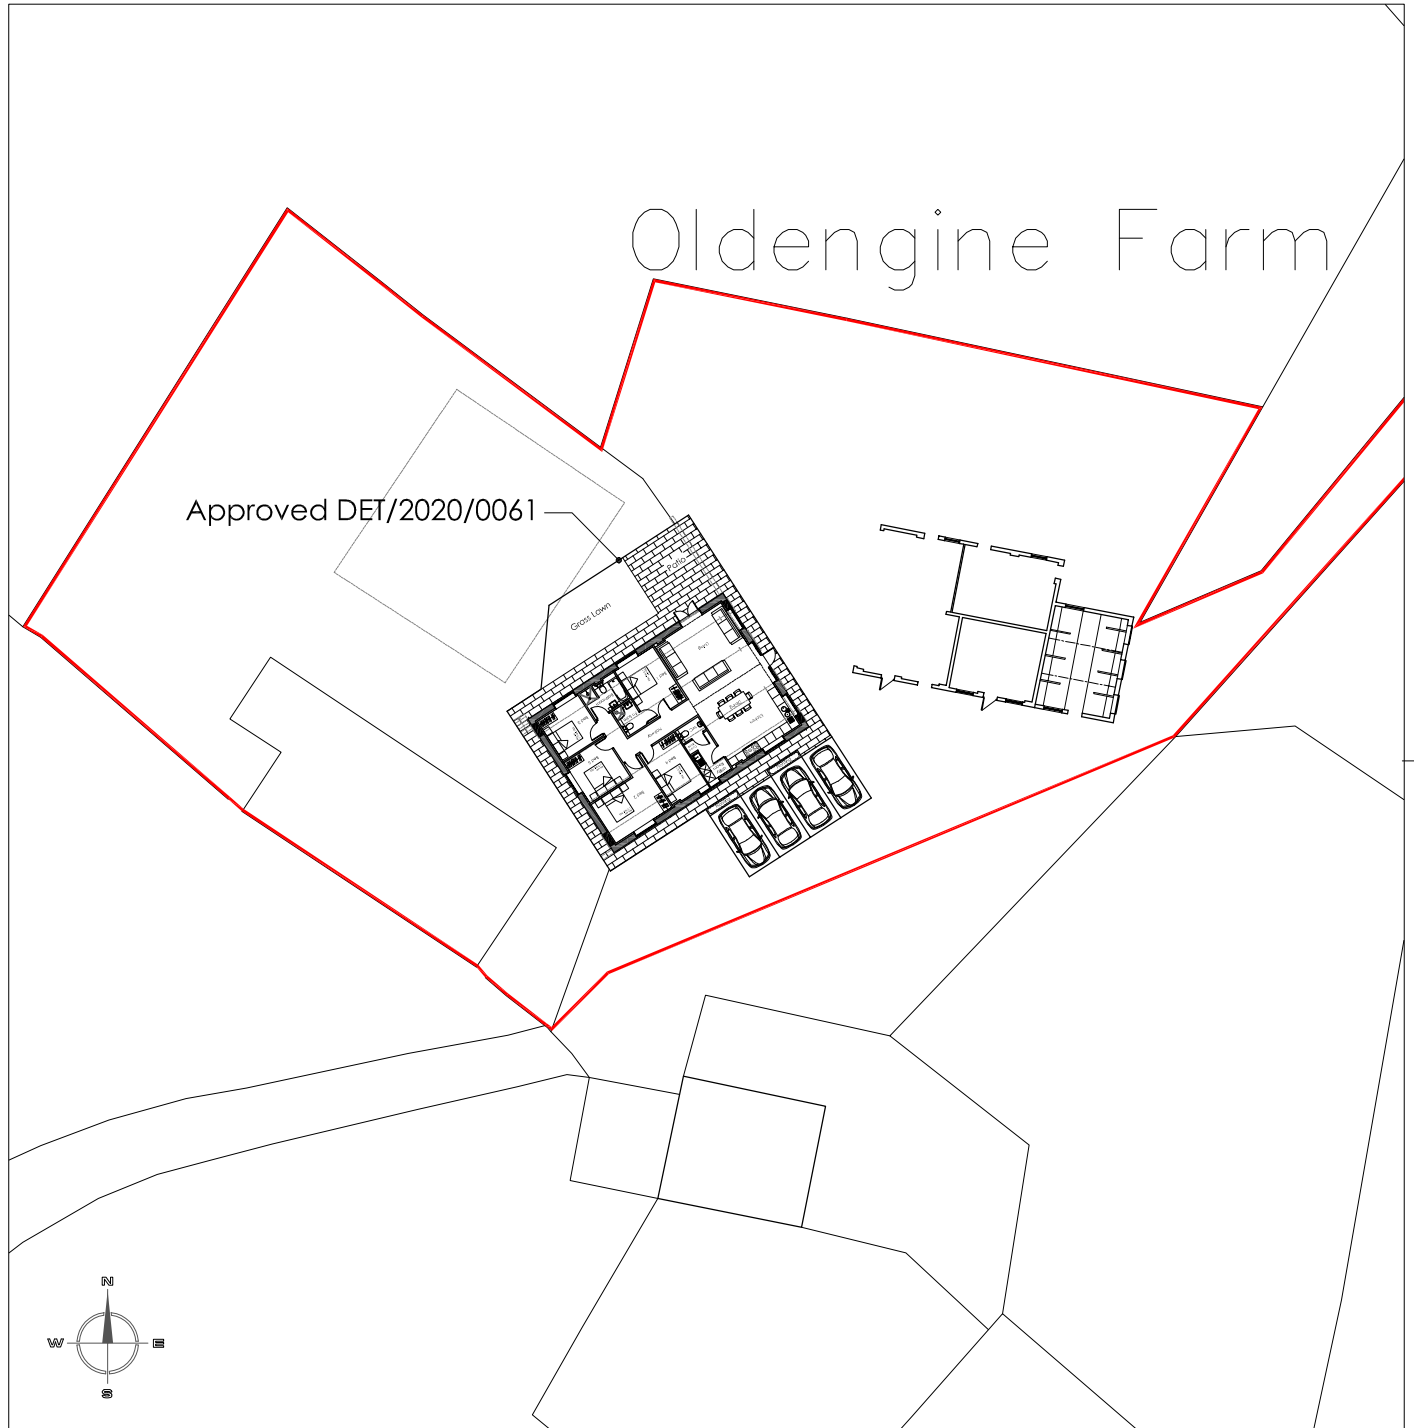

Client Mr and Mrs M Wheat
 Project Extension, alteration and conversion of barn
 Title Site plan as existing

Project No Drawing No.
 01008 AL(0)06

Rev

Status Planning
 Date April 2021
 Scale @A4 1:500

Drawn BVC
 Checked

Hewitt&CarrArchitects

A: DaisyBank House | 17-19 Leek Road | Cheadle | ST10 1JE
 T: 01538 756888
 E: enquiries@hcarchitects.co.uk
 W: www.hcarchitects.co.uk