
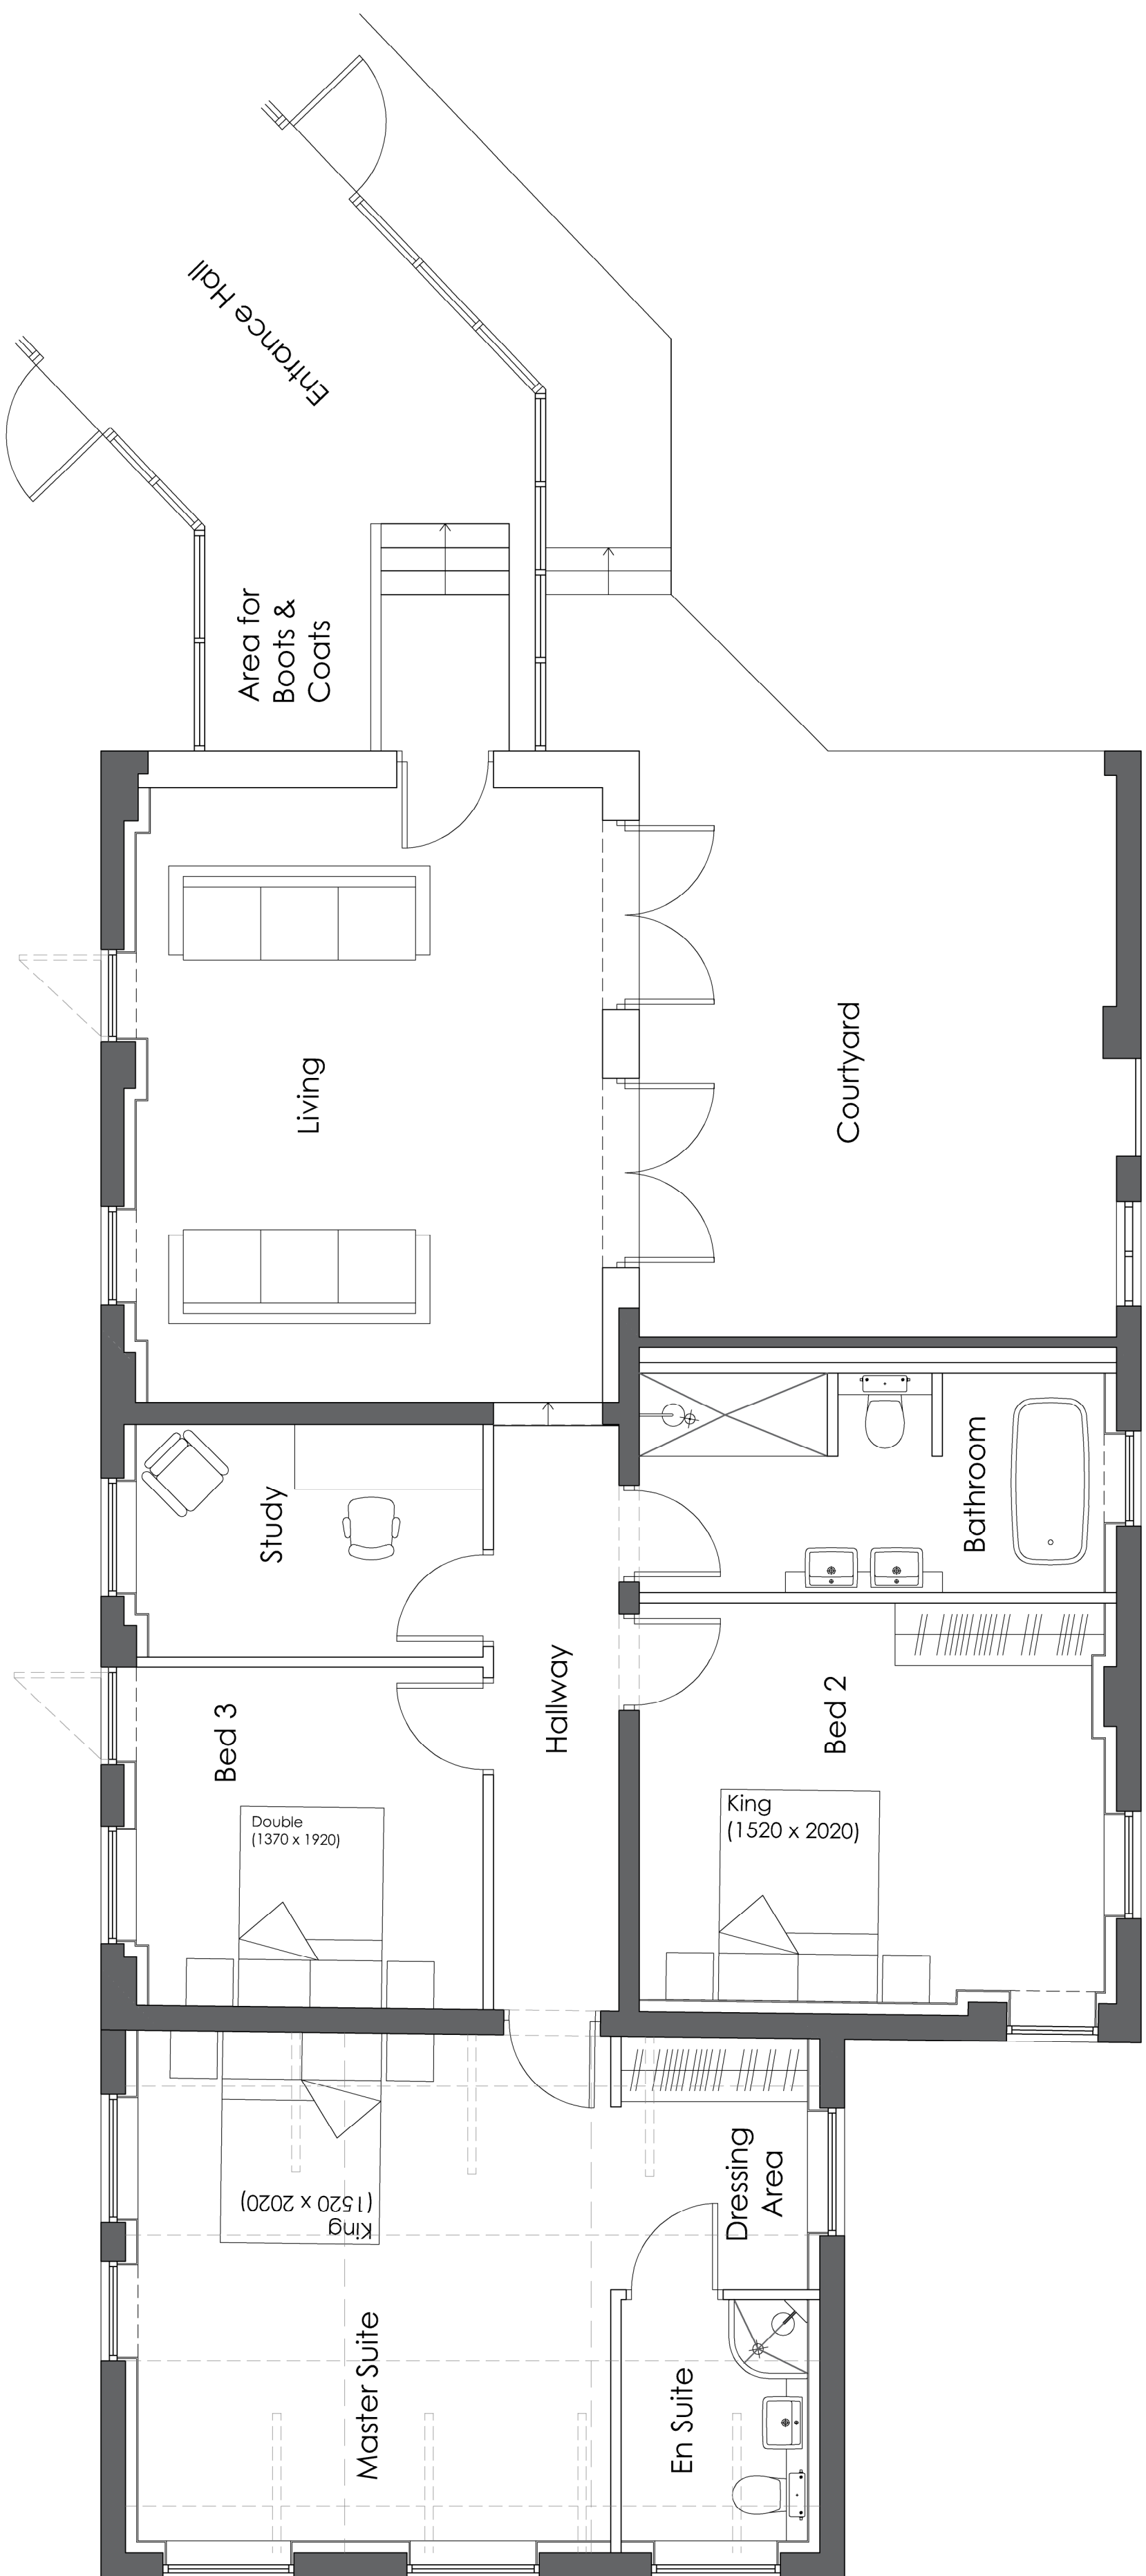


Copyright of this drawing is vested in the Architect and it must not be copied or reproduced without consent. All dimensions only are to be taken from this drawing. All contractors must verify these and be responsible for taking and checking all dimensions (relative to their work). HemmickCar Architects Ltd are to be advised of any variation between drawings and site conditions.

CLIENTS ARE ADVISED TO CLARIFY DIMENSIONS WITH THE ARCHITECT PRIOR TO SETTING OUT AND NOT TO SCALE FROM THE DRAWING

Rev.	Down	Comments	Date
A	BVC	Amendments following client's comments.	26.10.20
B	BVC	Preparation of drawings for planning submission.	01.03.21
C	BVC	Amendment to description.	14.04.21

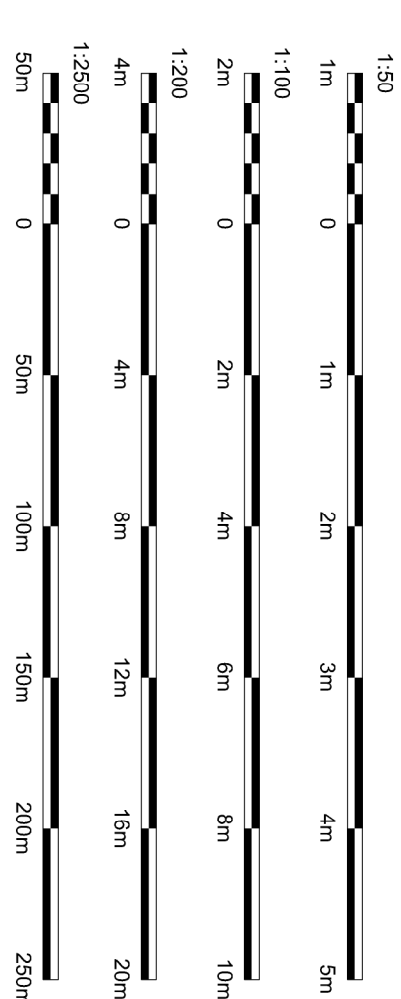

3746

Ordinance Survey © Crown copyright 2021 All rights reserved. Licence number 100051789

3744

3742

FLOOR PLAN OF FORMER BARN 1:50

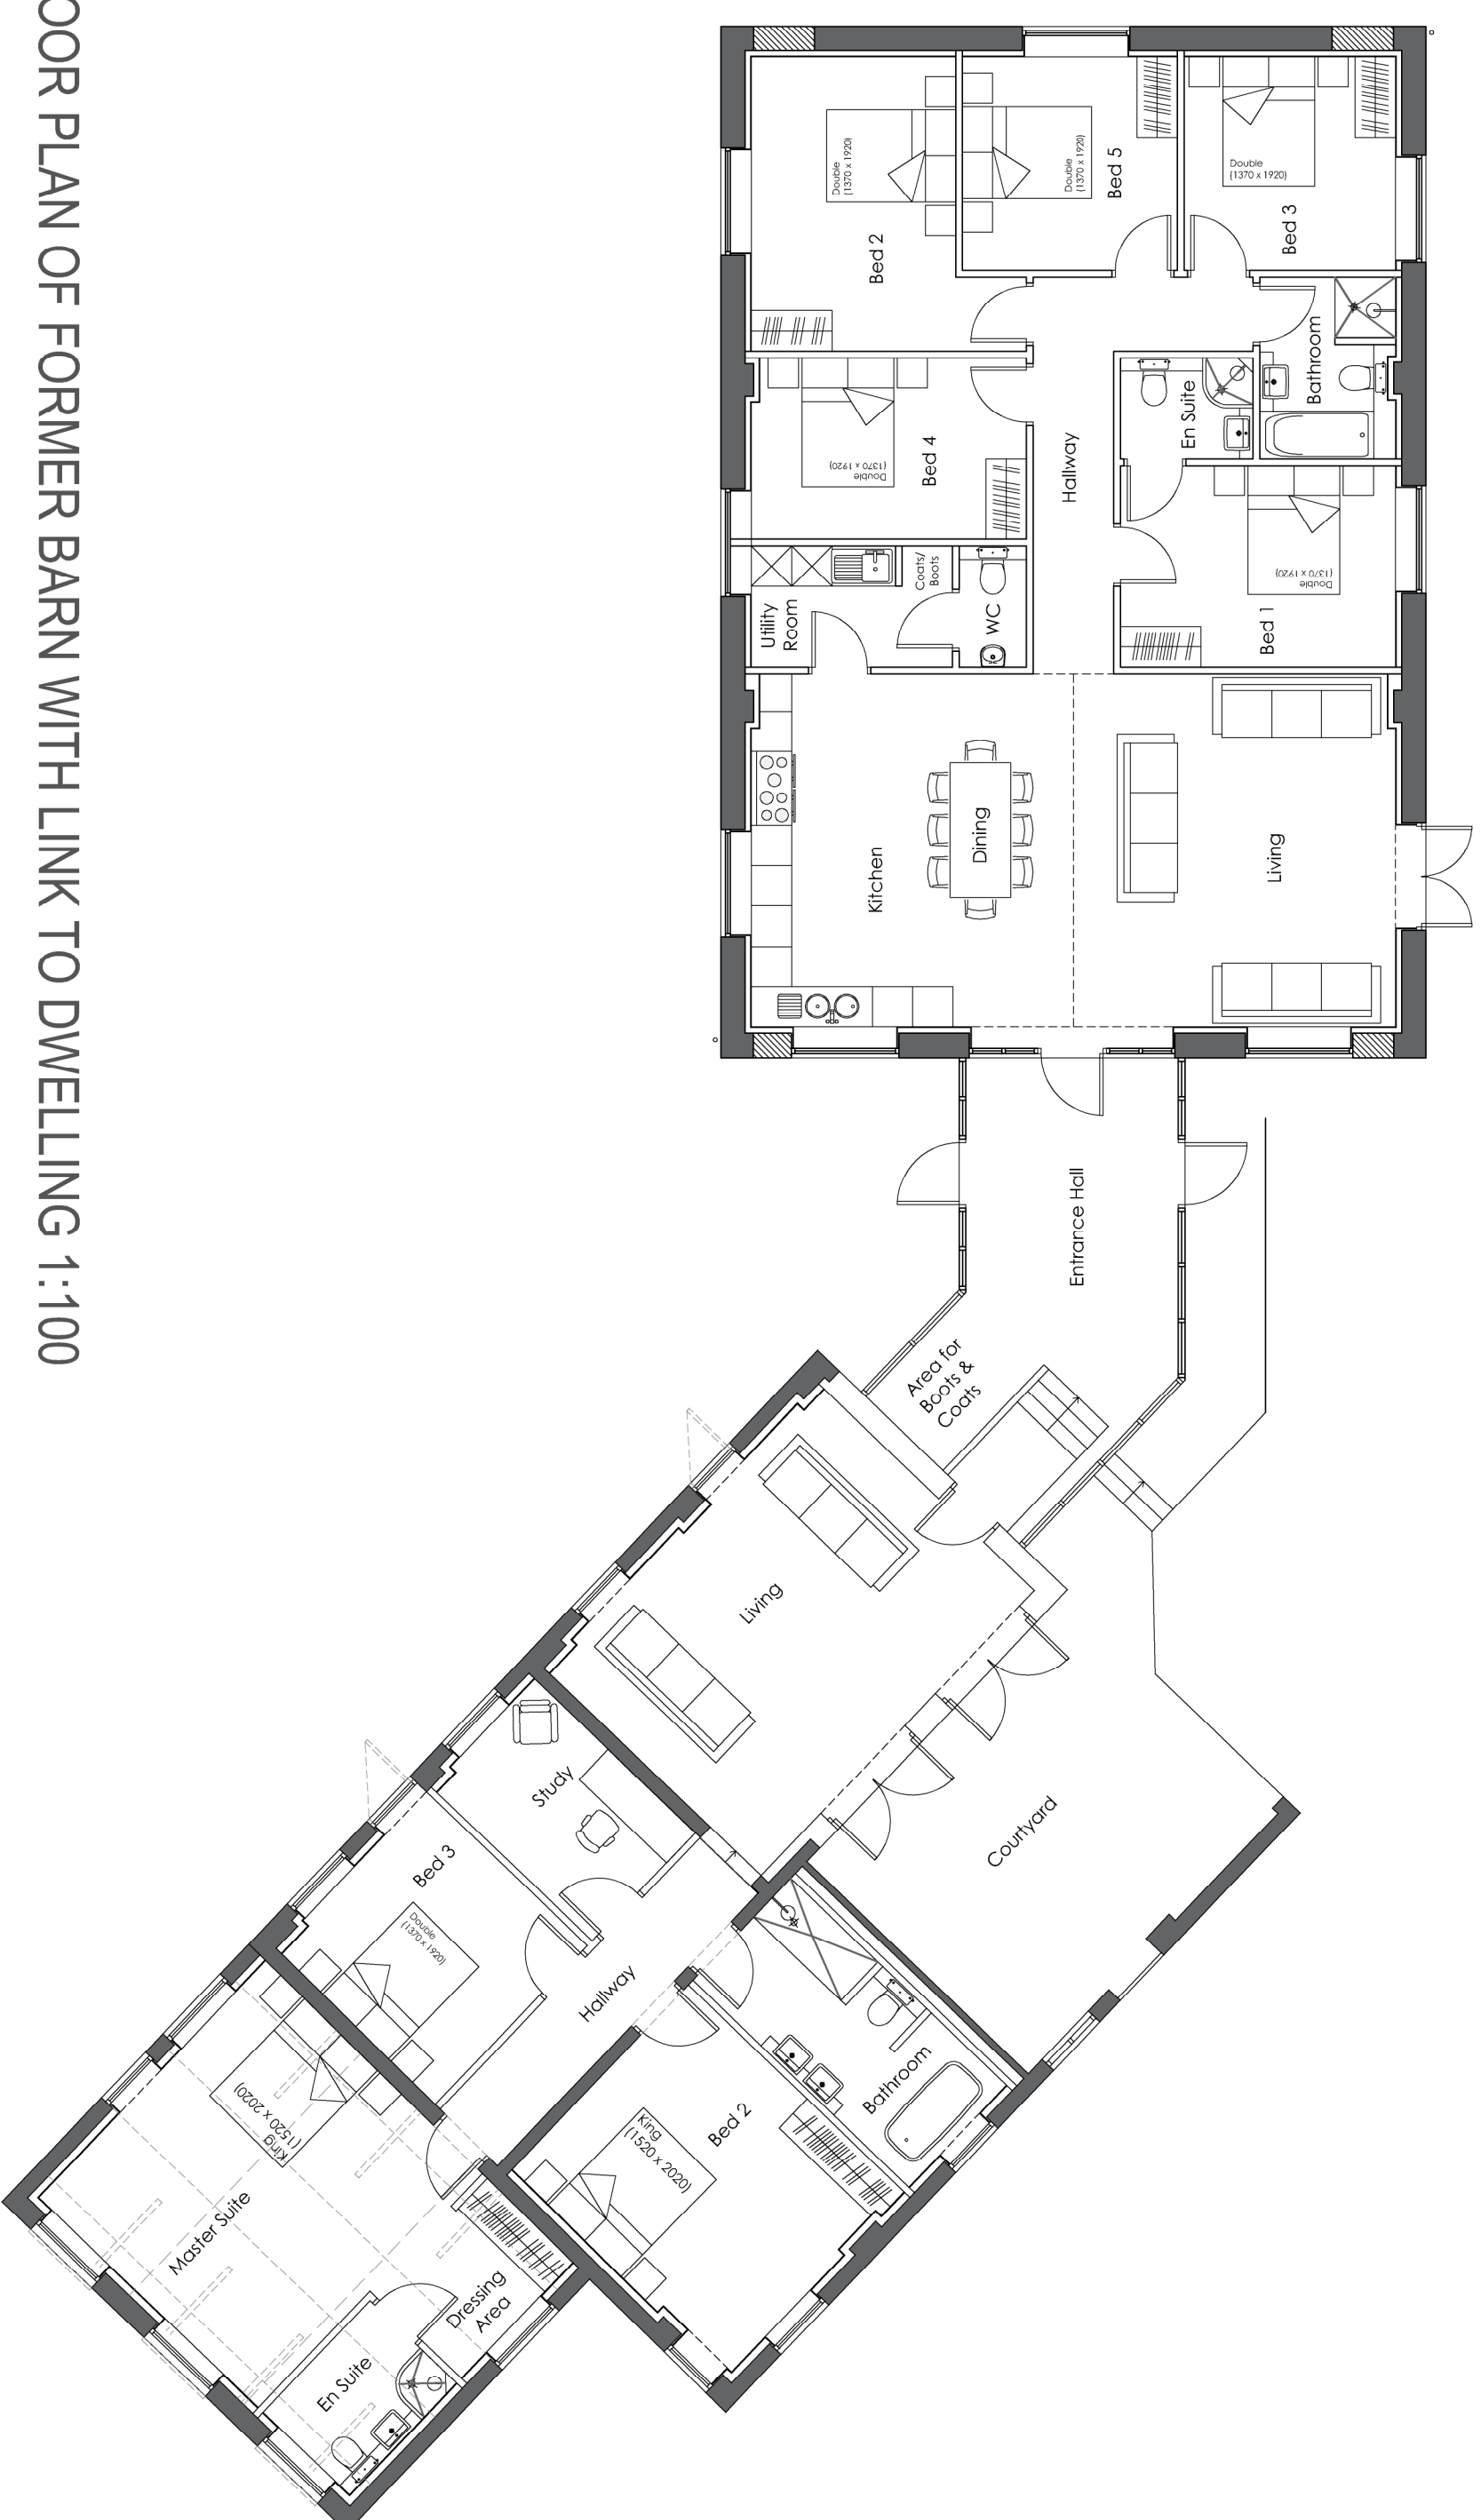

SITE PLAN 1:200

The site plan shows a building complex with the following features:

- Building Layout:** The building is divided into several sections, including a main building with multiple rooms (e.g., Reception, Waiting, Examination, Treatment, etc.), a smaller building labeled "PUB B", and a section labeled "PUB A".
- Parking:** There are several parking spaces, including a row of four spaces on the left and a larger area on the right.
- Outdoor Spaces:** The plan includes a "Grass Lawn" area, a "Patio", and a "Garden".
- Orientation and Scale:** A north arrow is located in the bottom left corner, and a scale bar is provided in the bottom right corner.
- Boundary:** A red line indicates the boundary of the site.

Client
Mr & Mrs M Wheat

Project
Extension, alteration and conversion of former agricultural building to provide additional accommodation to dwelling

Proposed Plans	Title
----------------	-------

Status Scheme

Date Oct 2020

Scale 1.1 As Stated

Project No.	Drawing No.
-------------	-------------