


Copyright of this drawing is vested in the Architect and it must not be copied or reproduced without consent. Figured dimensions only are to be taken from this drawing. All contractors must visit this site and be responsible for taking and checking all dimensions relative to their work. Hewitt-Carr Architects Ltd are to be advised of any variation between drawings and site conditions.


CLIENTS ARE NOT TO CLAMP DIMENSIONS WITH THE ARCHITECT PRIOR TO SETTING OUT AND NOT TO SCALE FROM THE DRAWING

Rev.	Drawn	Comments	Date
A	BVC	Amendments following client's comments.	26.10.20
B	BVC	Preparation of drawings for planning submission.	01.03.21
C	BVC	Amendment to description.	14.04.21


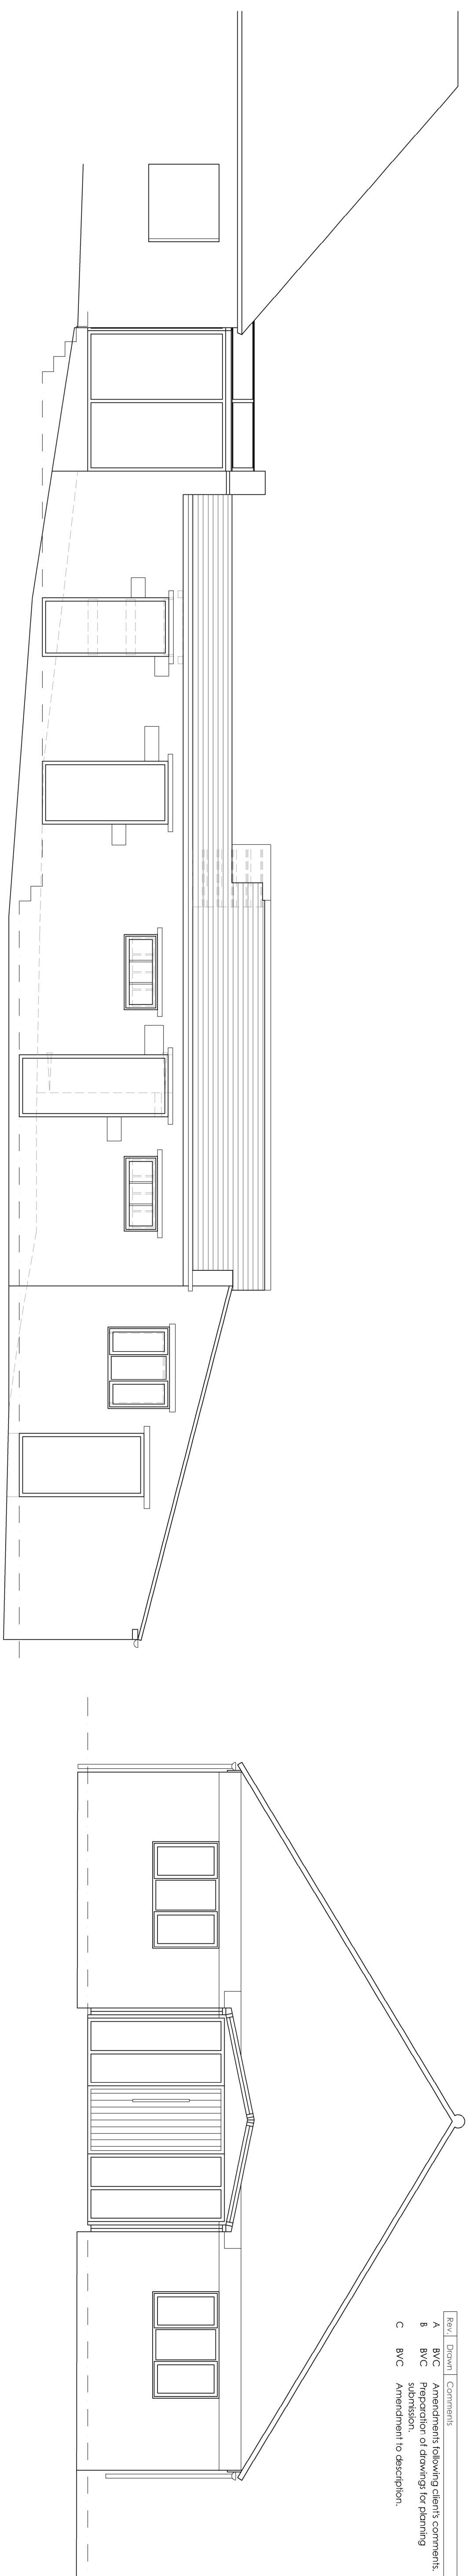


FRONT ELEVATION 1:50

SECTION THROUGH LINK 1:50

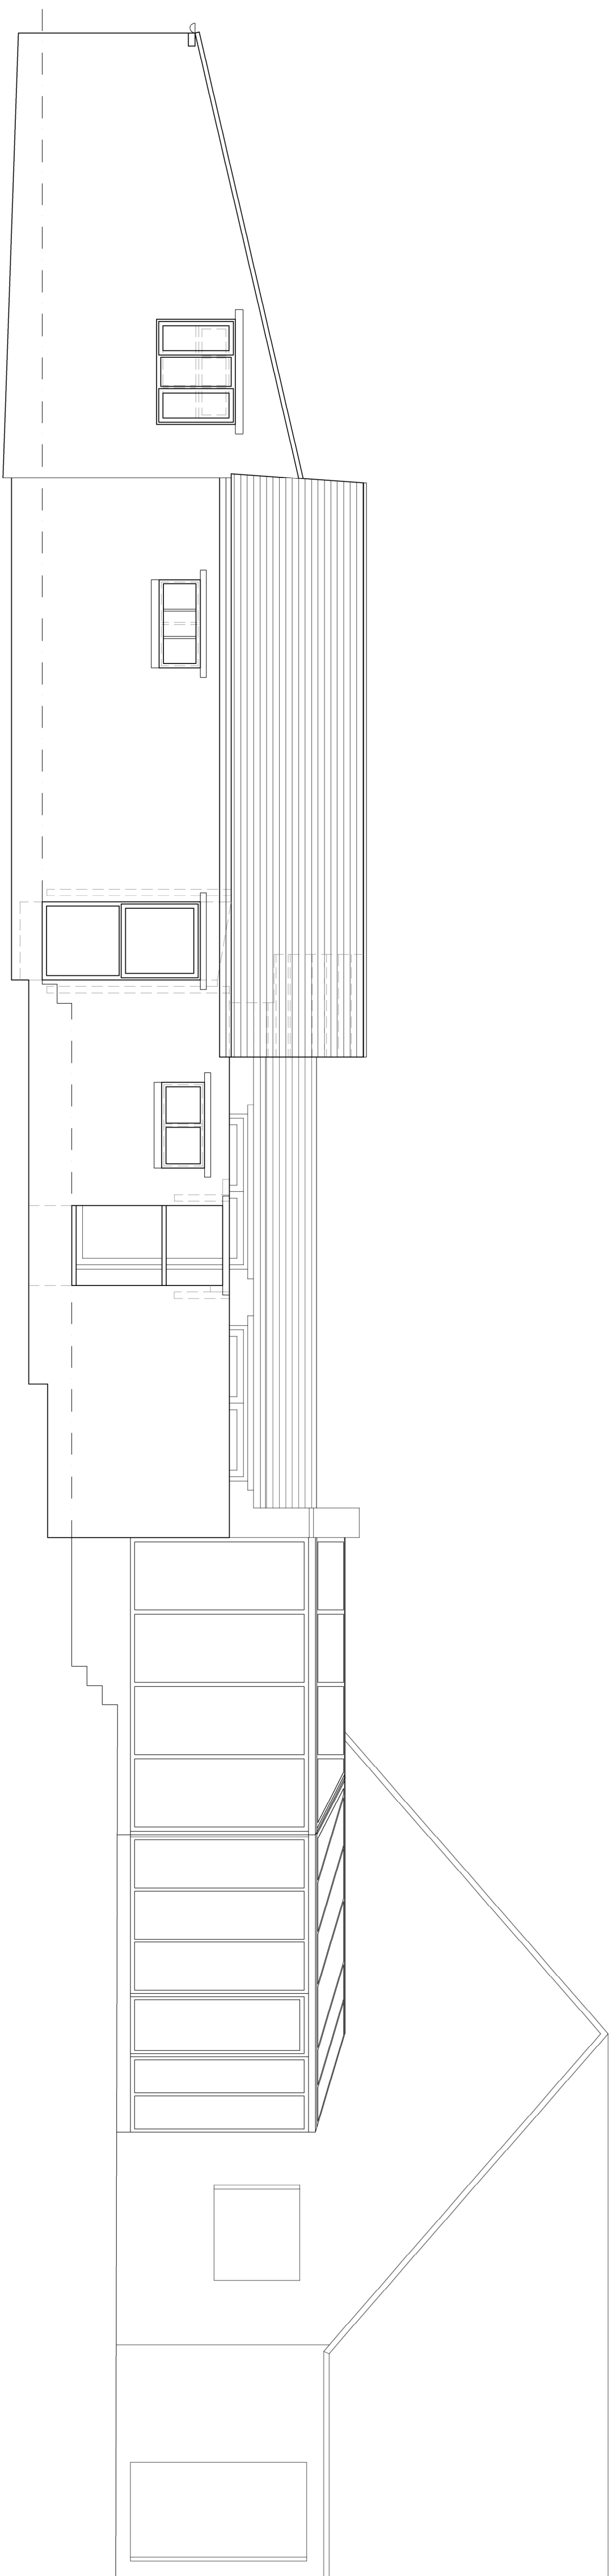


REAR ELEVATION 1:50

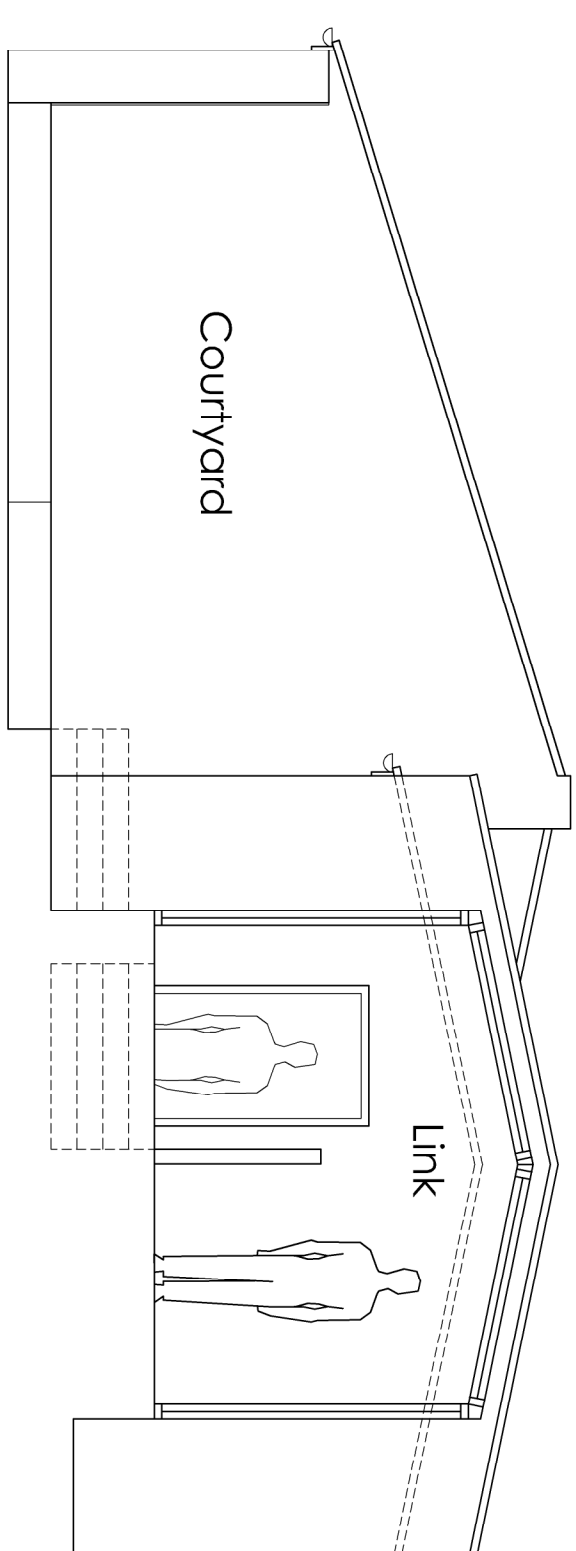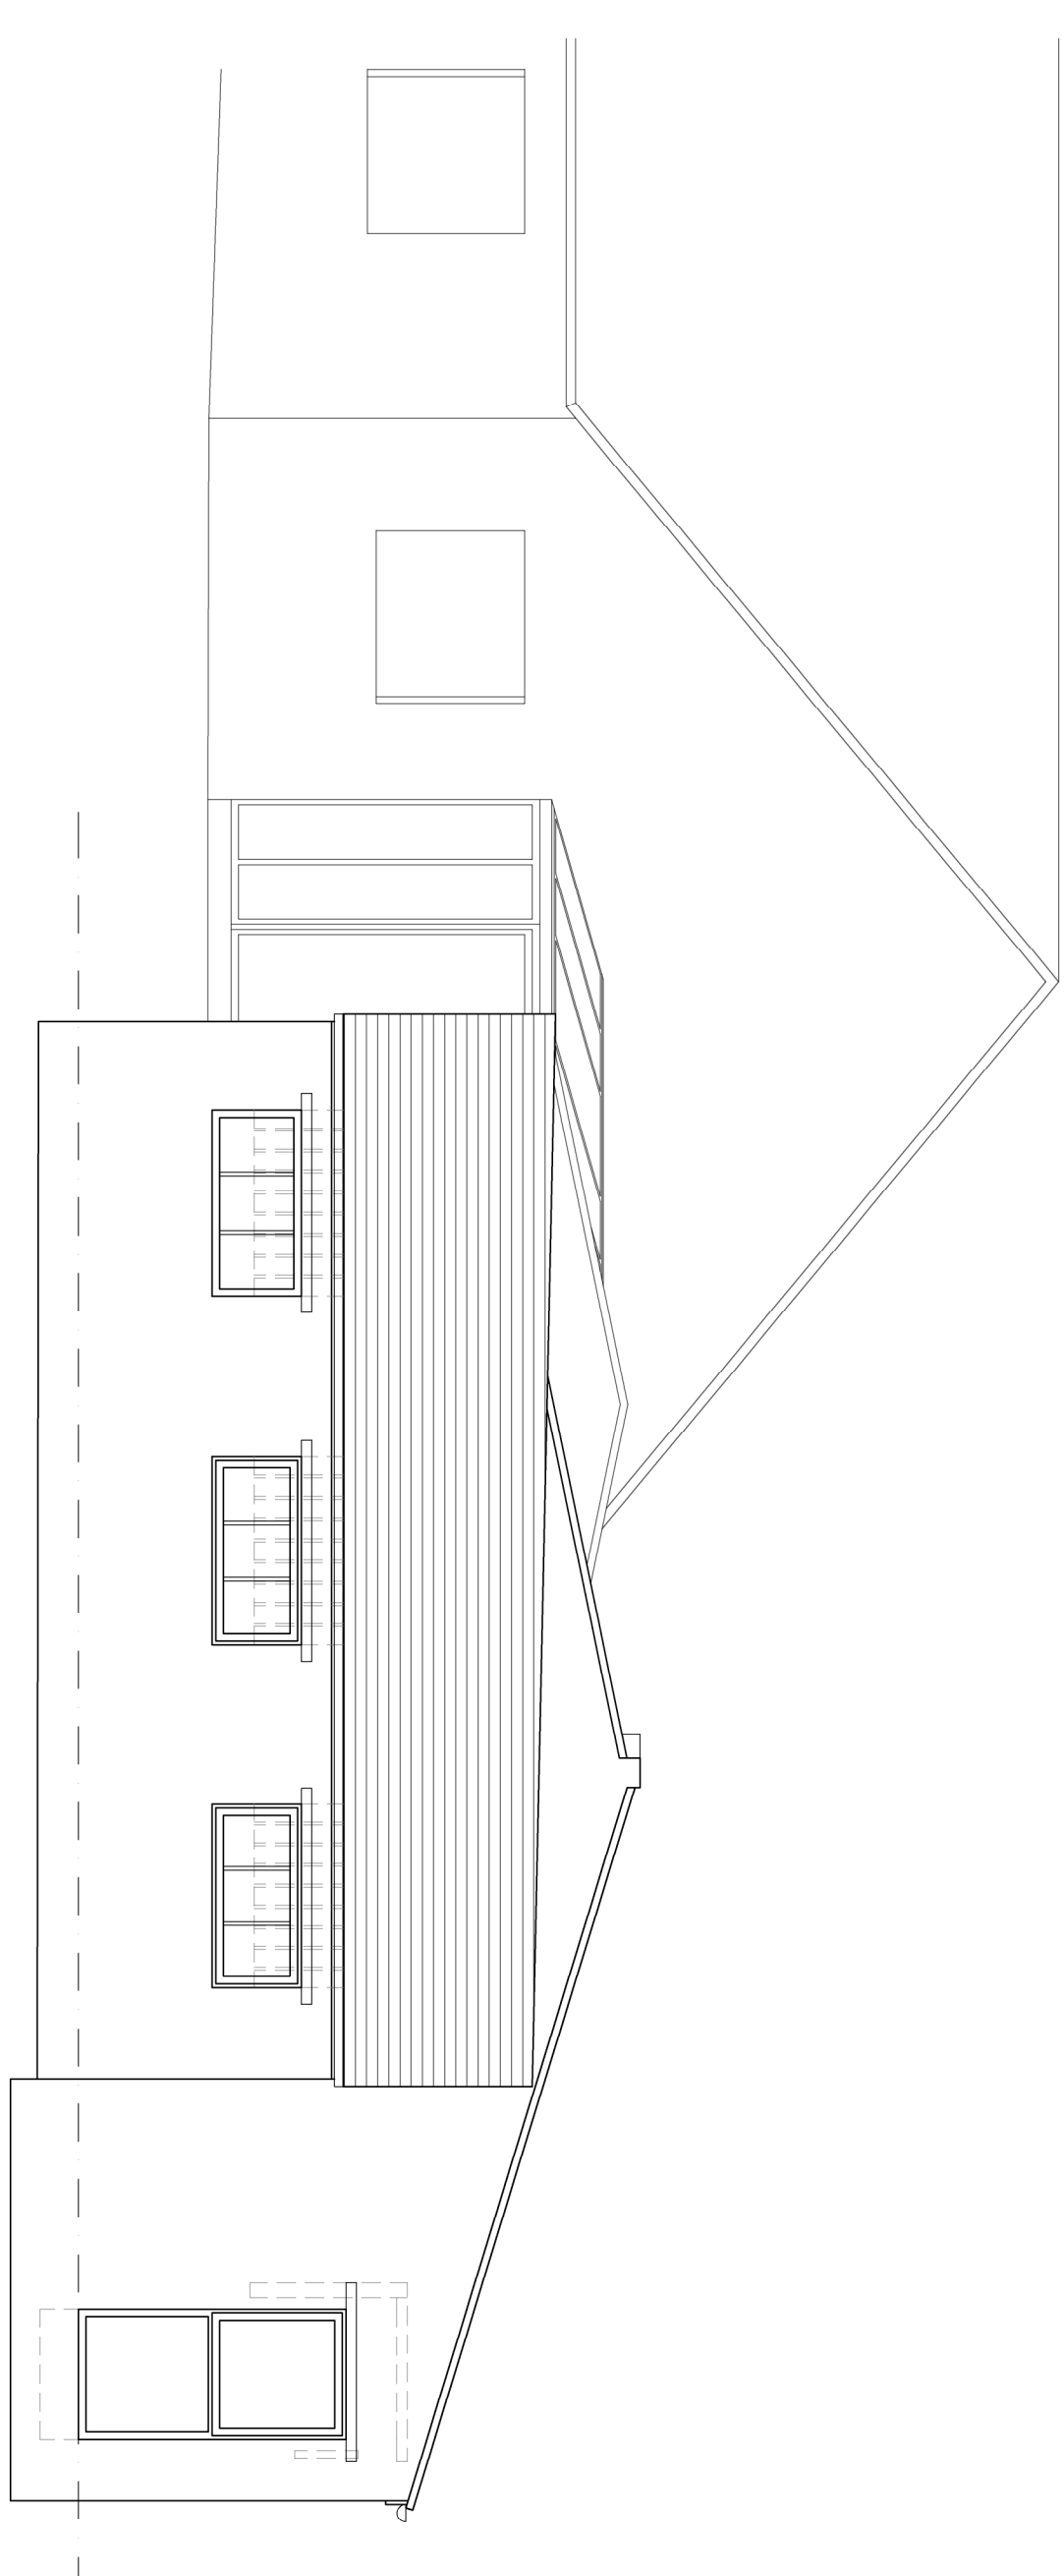

SIDE ELEVATION 1:50

SIDE ELEVATION & SECTION THROUGH LINK 1:50

 

Hewitt & Carr Architects
A: DairyBark House | 17-19 Leek Road | Cheddle | ST10 1JE
T: 01538 756888
E: enquiries@hccarchitects.co.uk
W: www.hccarchitects.co.uk

Client
Mr & Mrs M Wheat

Project	Title
Extension, alteration and conversion of former agricultural building to provide additional accommodation to dwelling	Proposed Elevations

Status	
Scheme	
Date	Oct 2020
Drawn	BVC
Checked	
Scale @A1	As Stated

Project No. 01008 Drawing No. AL(0)05

Rev C