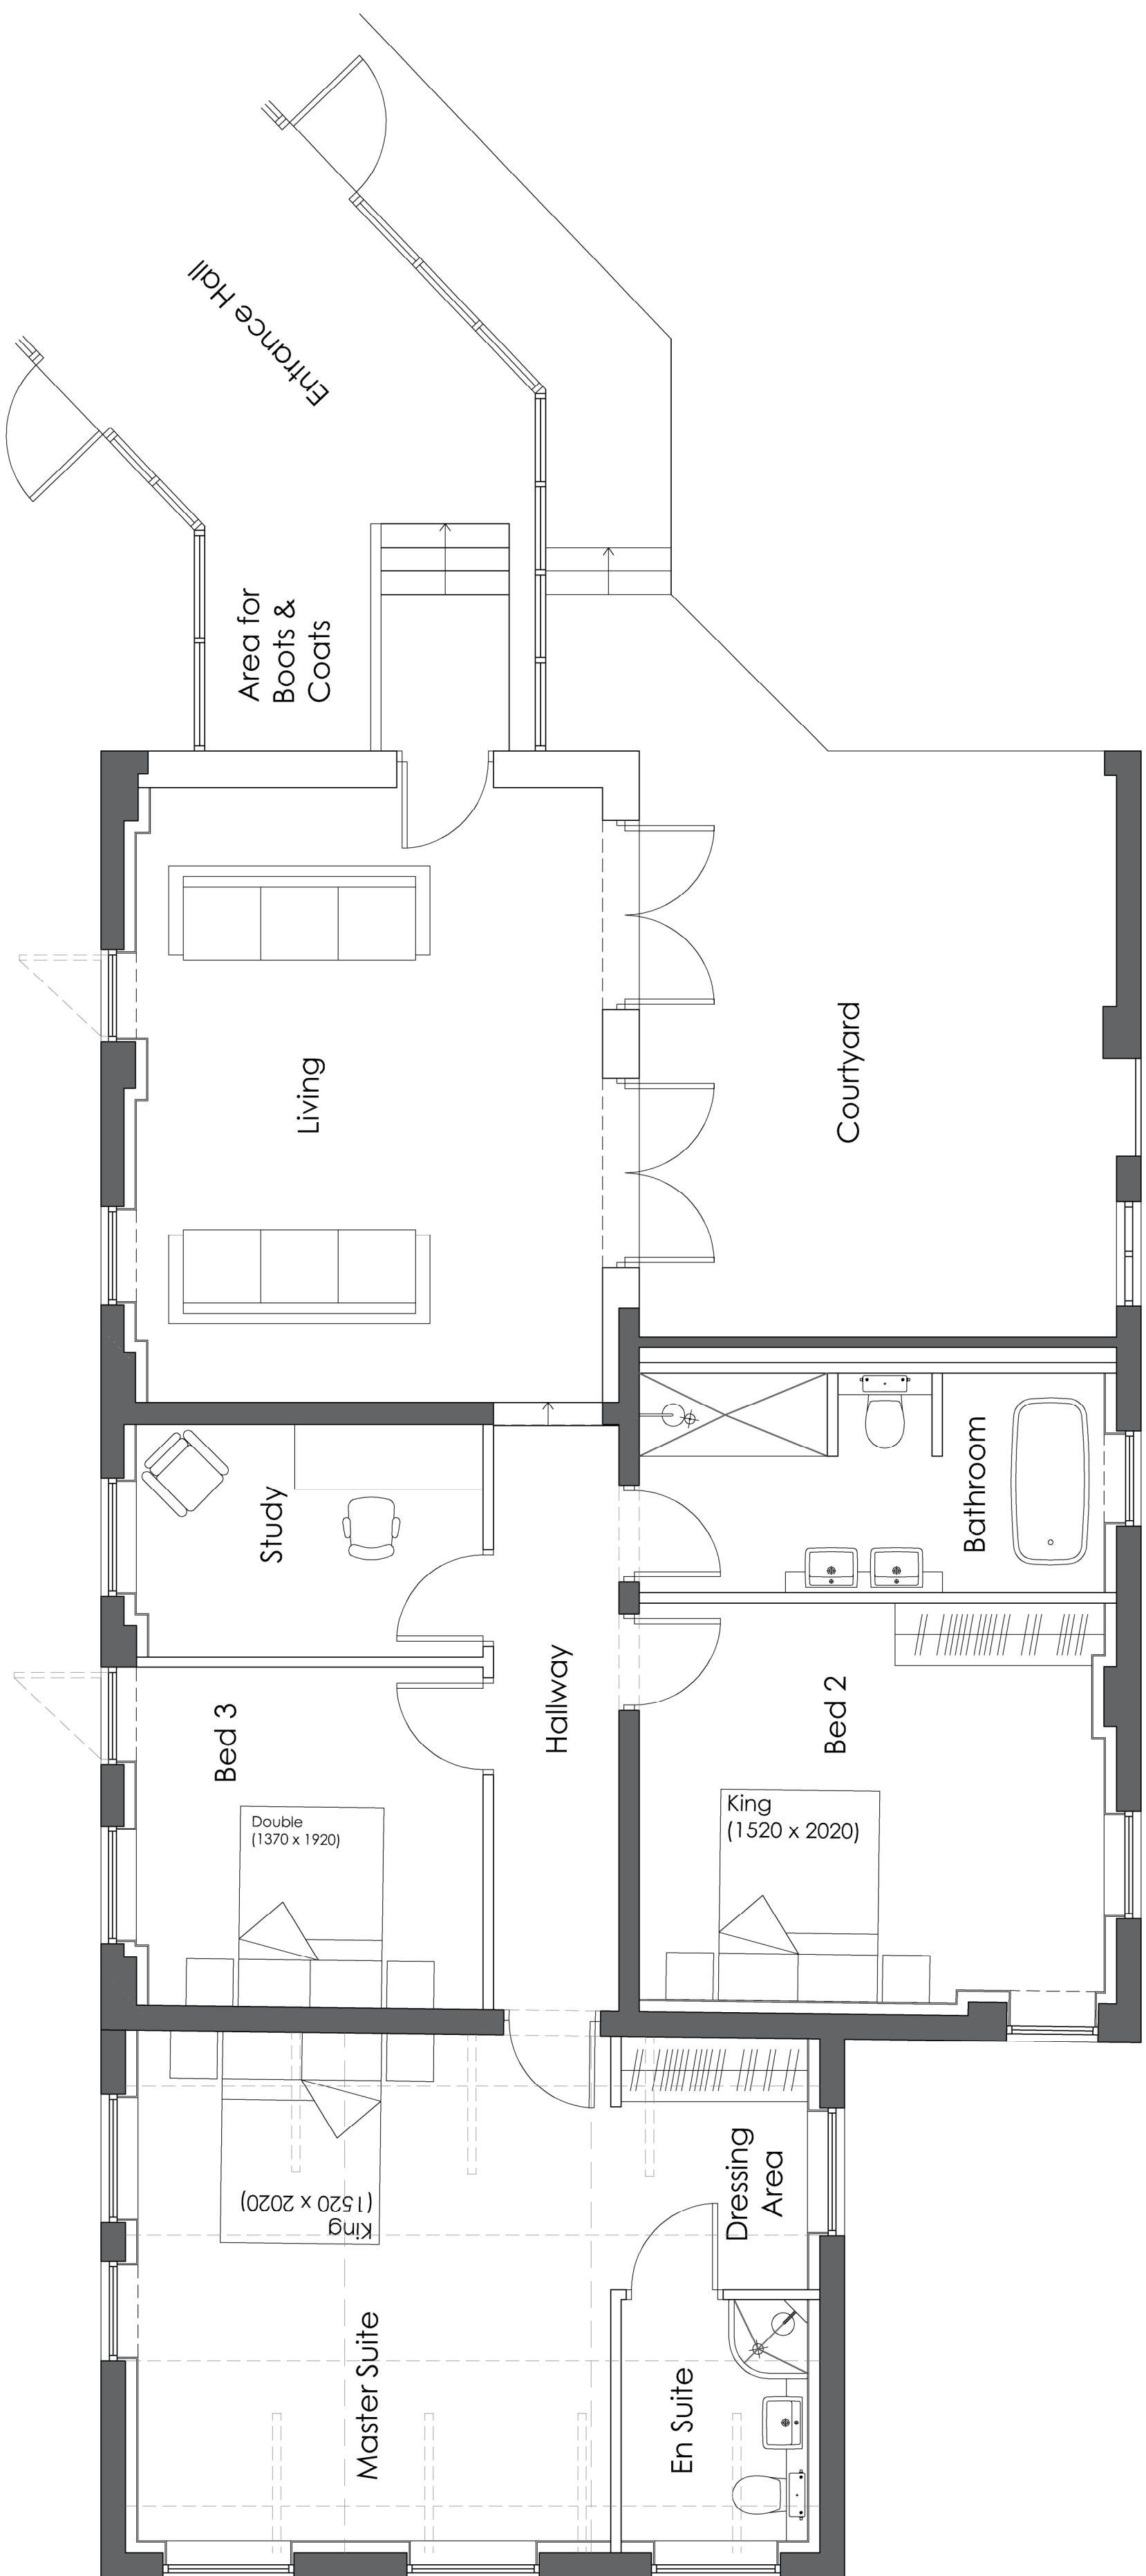
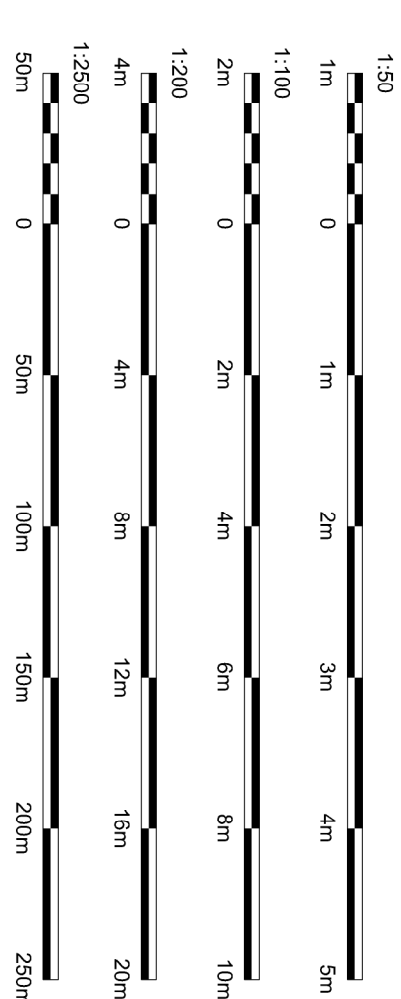



Copyright of this drawing is vested in the Architect and it must not be copied or reproduced without consent. Signed dimensions are to be taken from this drawing. All contractors must verify these and be responsible for taking and checking all dimensions relative to their work. Hewlett-Packard Architects Ltd are to be held of any variation between drawings and the conditions.

CLIENTS ARE ADVISED TO CLARIFY DIMENSIONS WITH THE ARCHITECT PRIOR TO SETTING OUT AND NOT TO SCALE FROM THE DRAWING.

Rev.	Drawn	Comments	Date
A	BVC	Amendments following client's comments.	26.10.20
B	BVC	Preparation of drawings for planning submission.	01.03.21

[illegible]

FLOOR PLAN OF FORMER BARN 1:50

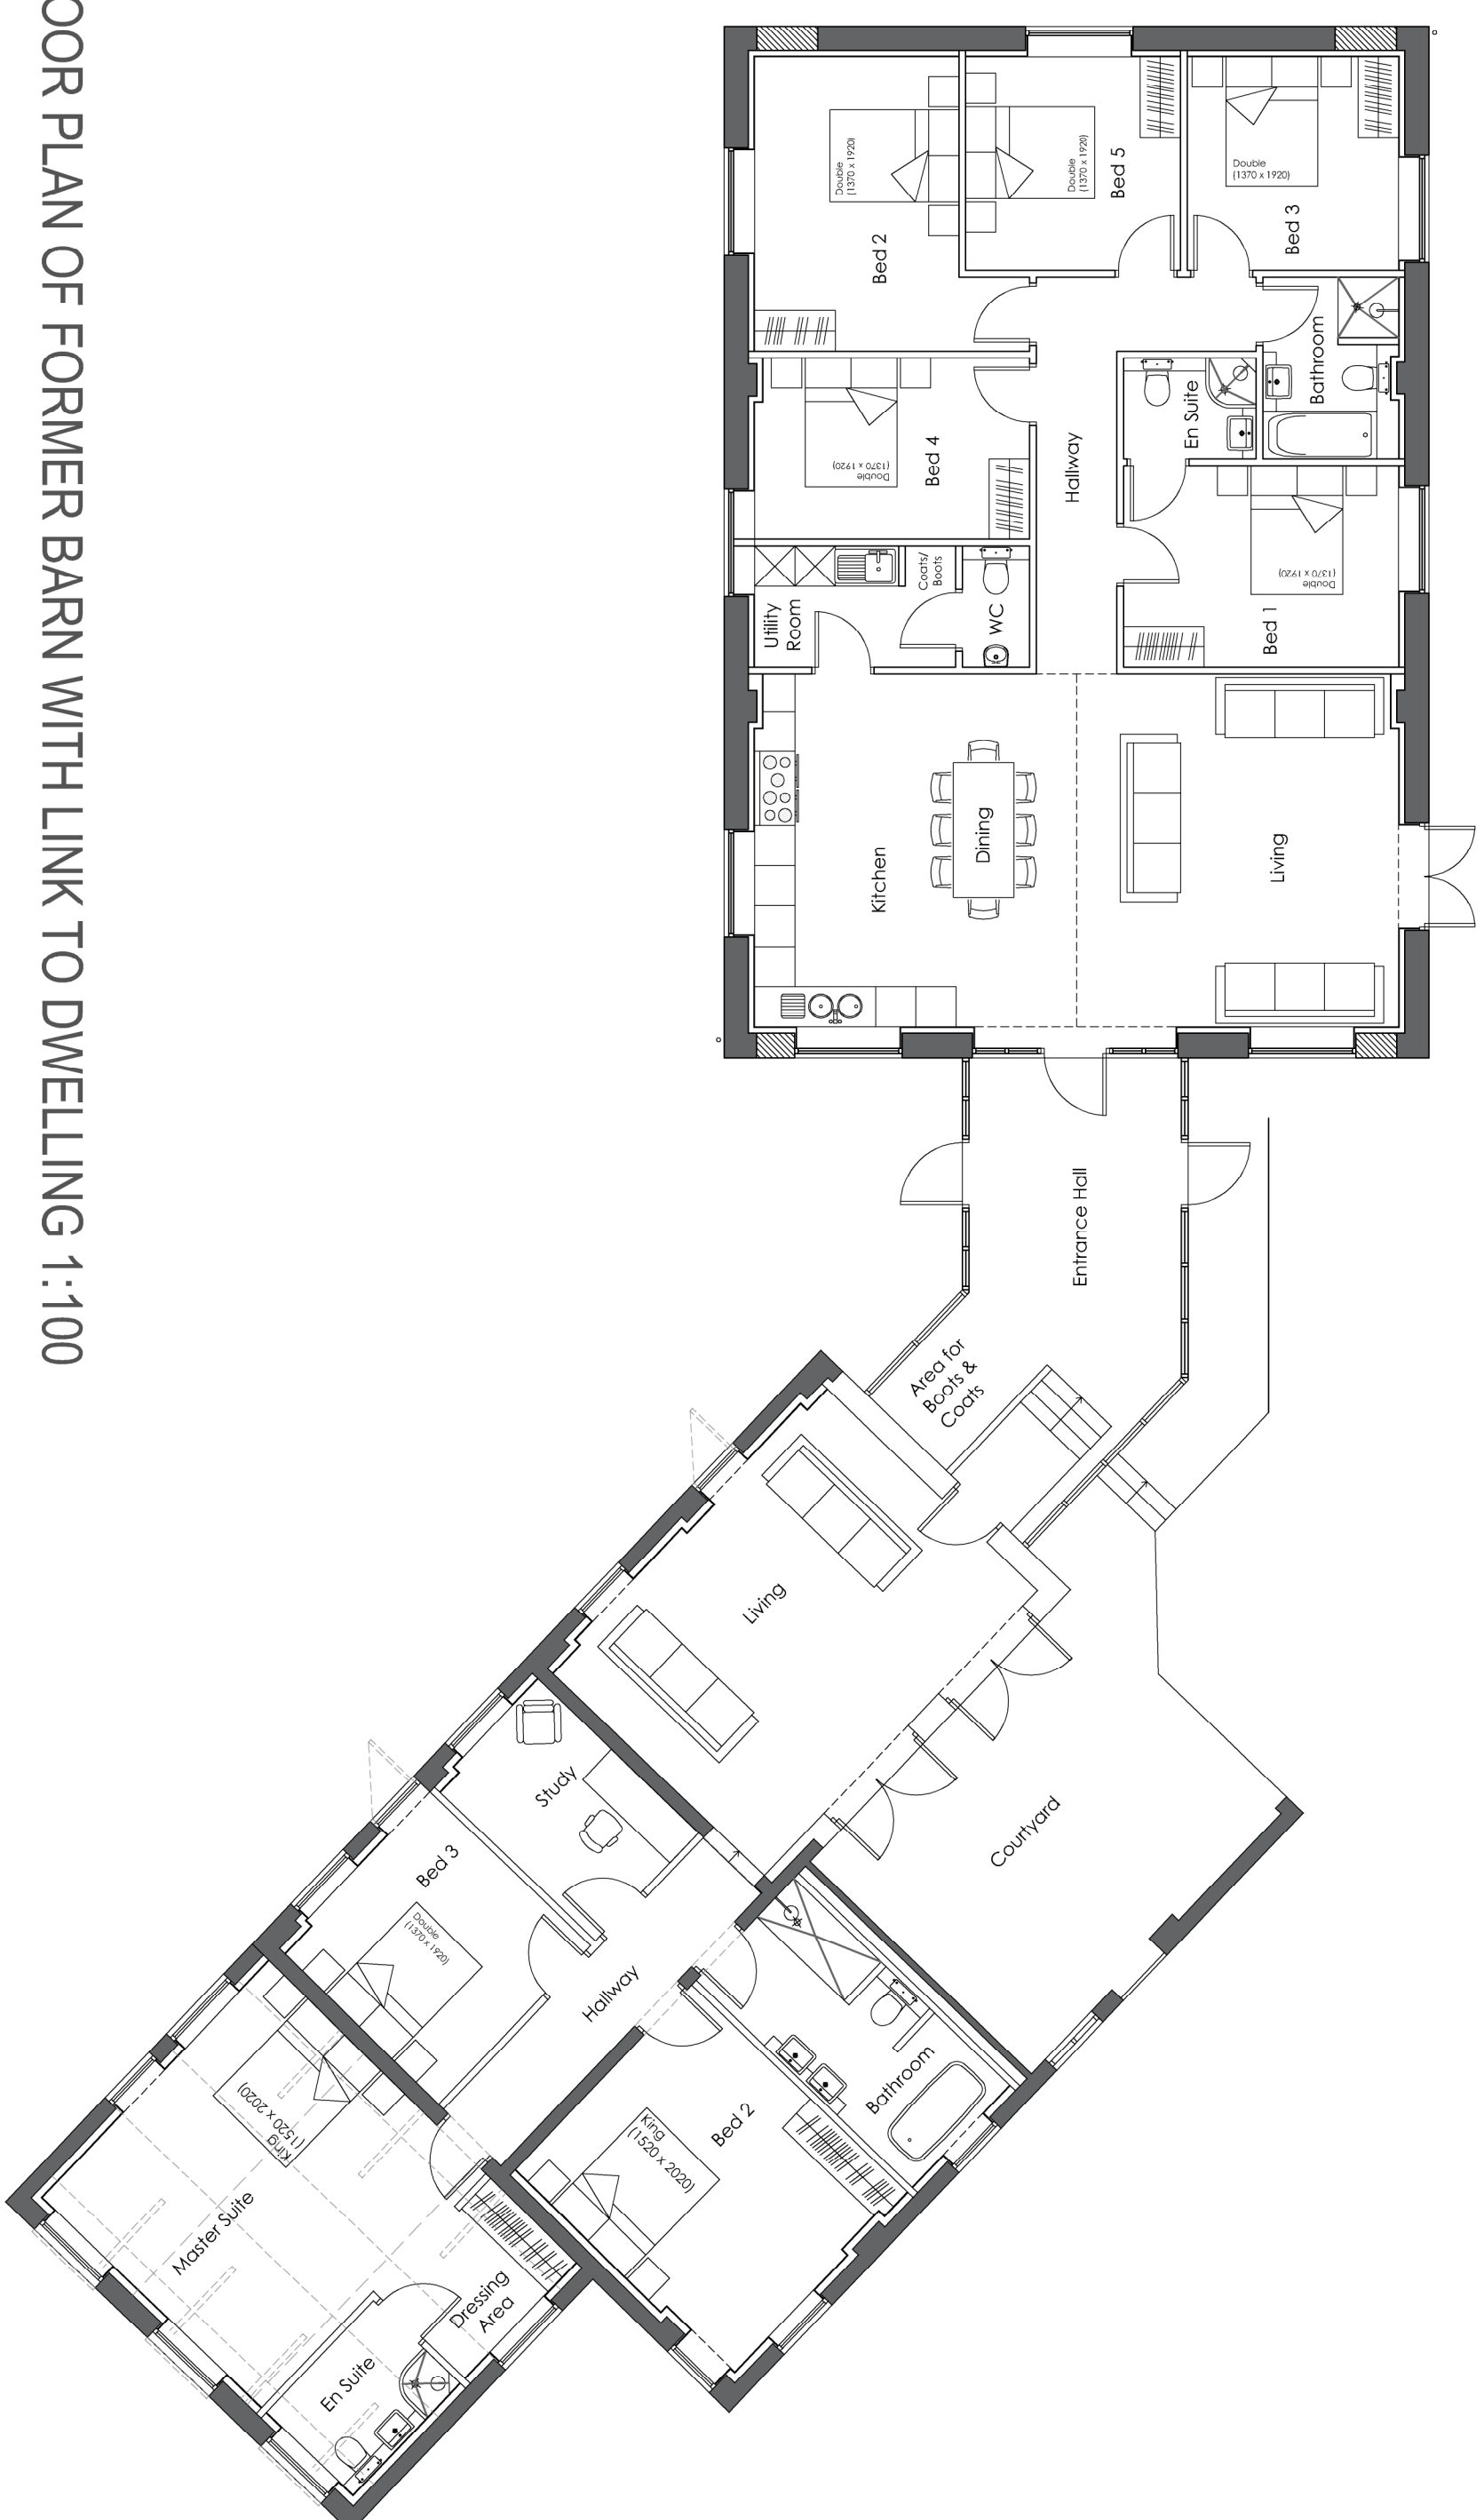[illegible]

Hewitt & Carr Architects
A: Daisy Bank House | 17-19 Leek Road | Cheshire | ST10 1JE
T: 01358 / 756888
E: enquiries@hccarchitects.co.uk
W: www.hccarchitects.co.uk

Client
Mr & Mrs M Wheat

Project Conversion of Barn and Extension to Create a Single Residential Dwelling at Old Engine Farm, Dilhorne

Title	Proposed Plans
-------	----------------

Status
Scheme

Date Oct 2020

Scale $\Delta 1$ As Stated

Project No. Drawing No.

01008 AL(0)04

Rev B