


Copyright of this drawing is vested in the Architect and it must not be copied or reproduced without consent. Figure dimensions only are to be taken from this drawing. All construction must fit these and the Architect's notes for taking and checking all dimensions relative to finish work. Hewlett-Packard Architects did not provide any verification between drawings and the conditions.


CLIENTS ARE ADVISED TO CLARIFY DIMENSIONS WITH THE ARCHITECT PRIOR TO SETTING OUT AND NOT TO SCALE FROM THE DRAWING.

Rev.	Drawn	Comments	Date
A	BVC	Amendments following client's comments.	26.10.20
B	BVC	Preparation of drawings for planning submission.	01.03.21

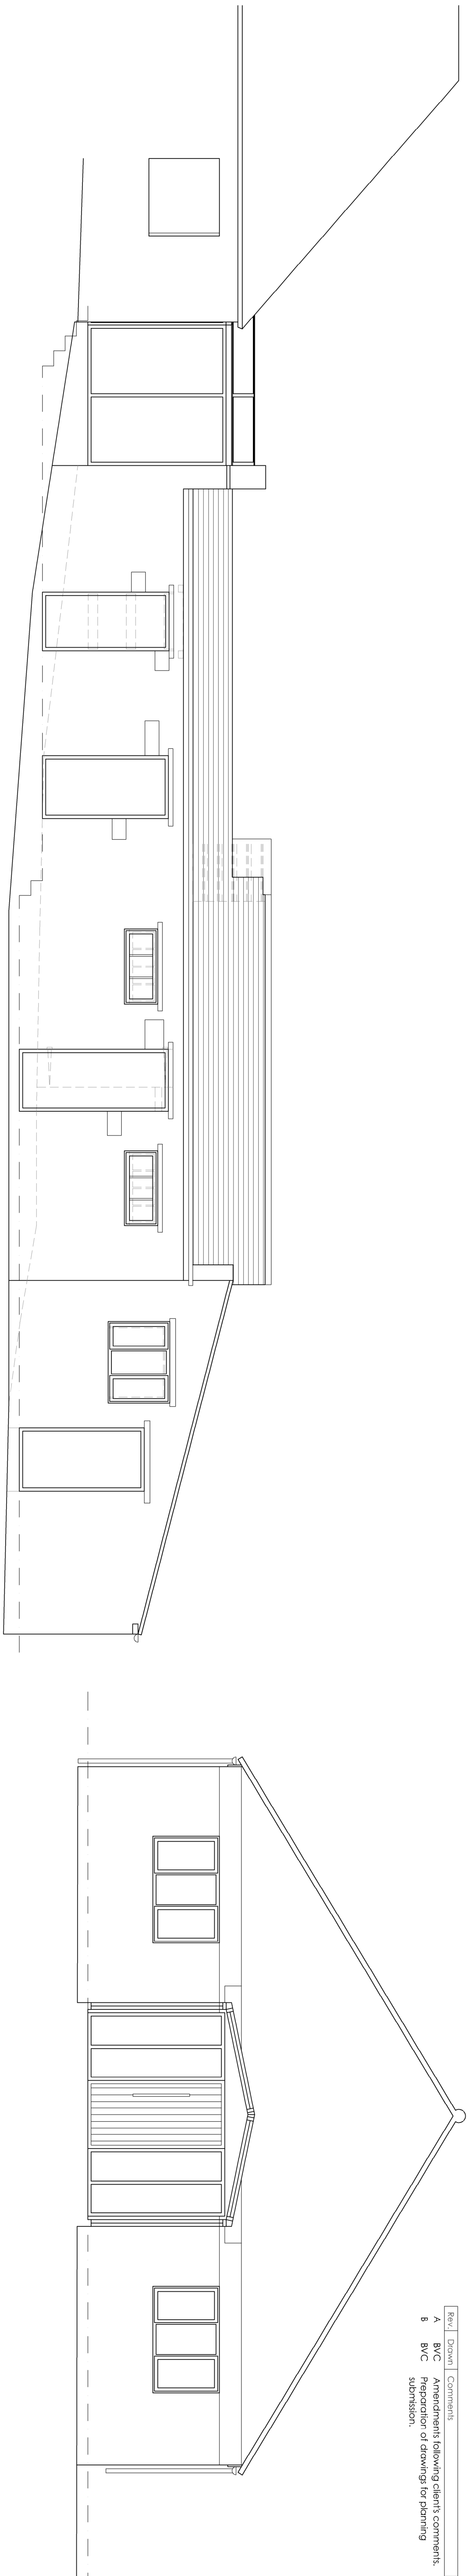


FRONT ELEVATION 1:50


SECTION THROUGH LINK 1:50

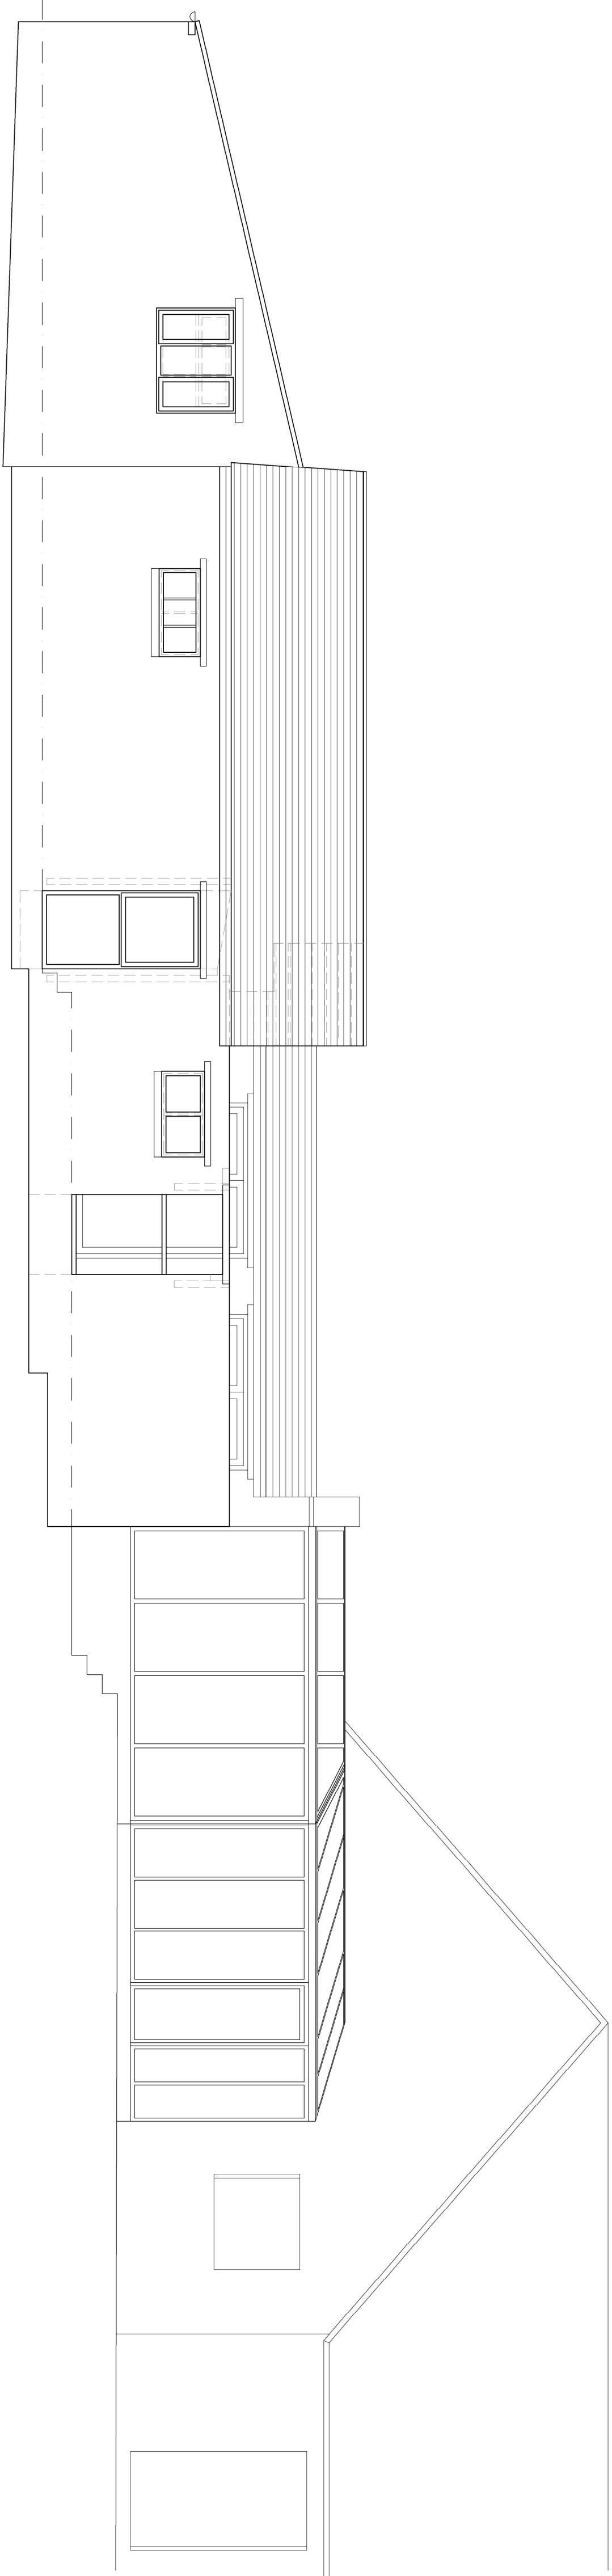


REAR ELEVATION 1:50

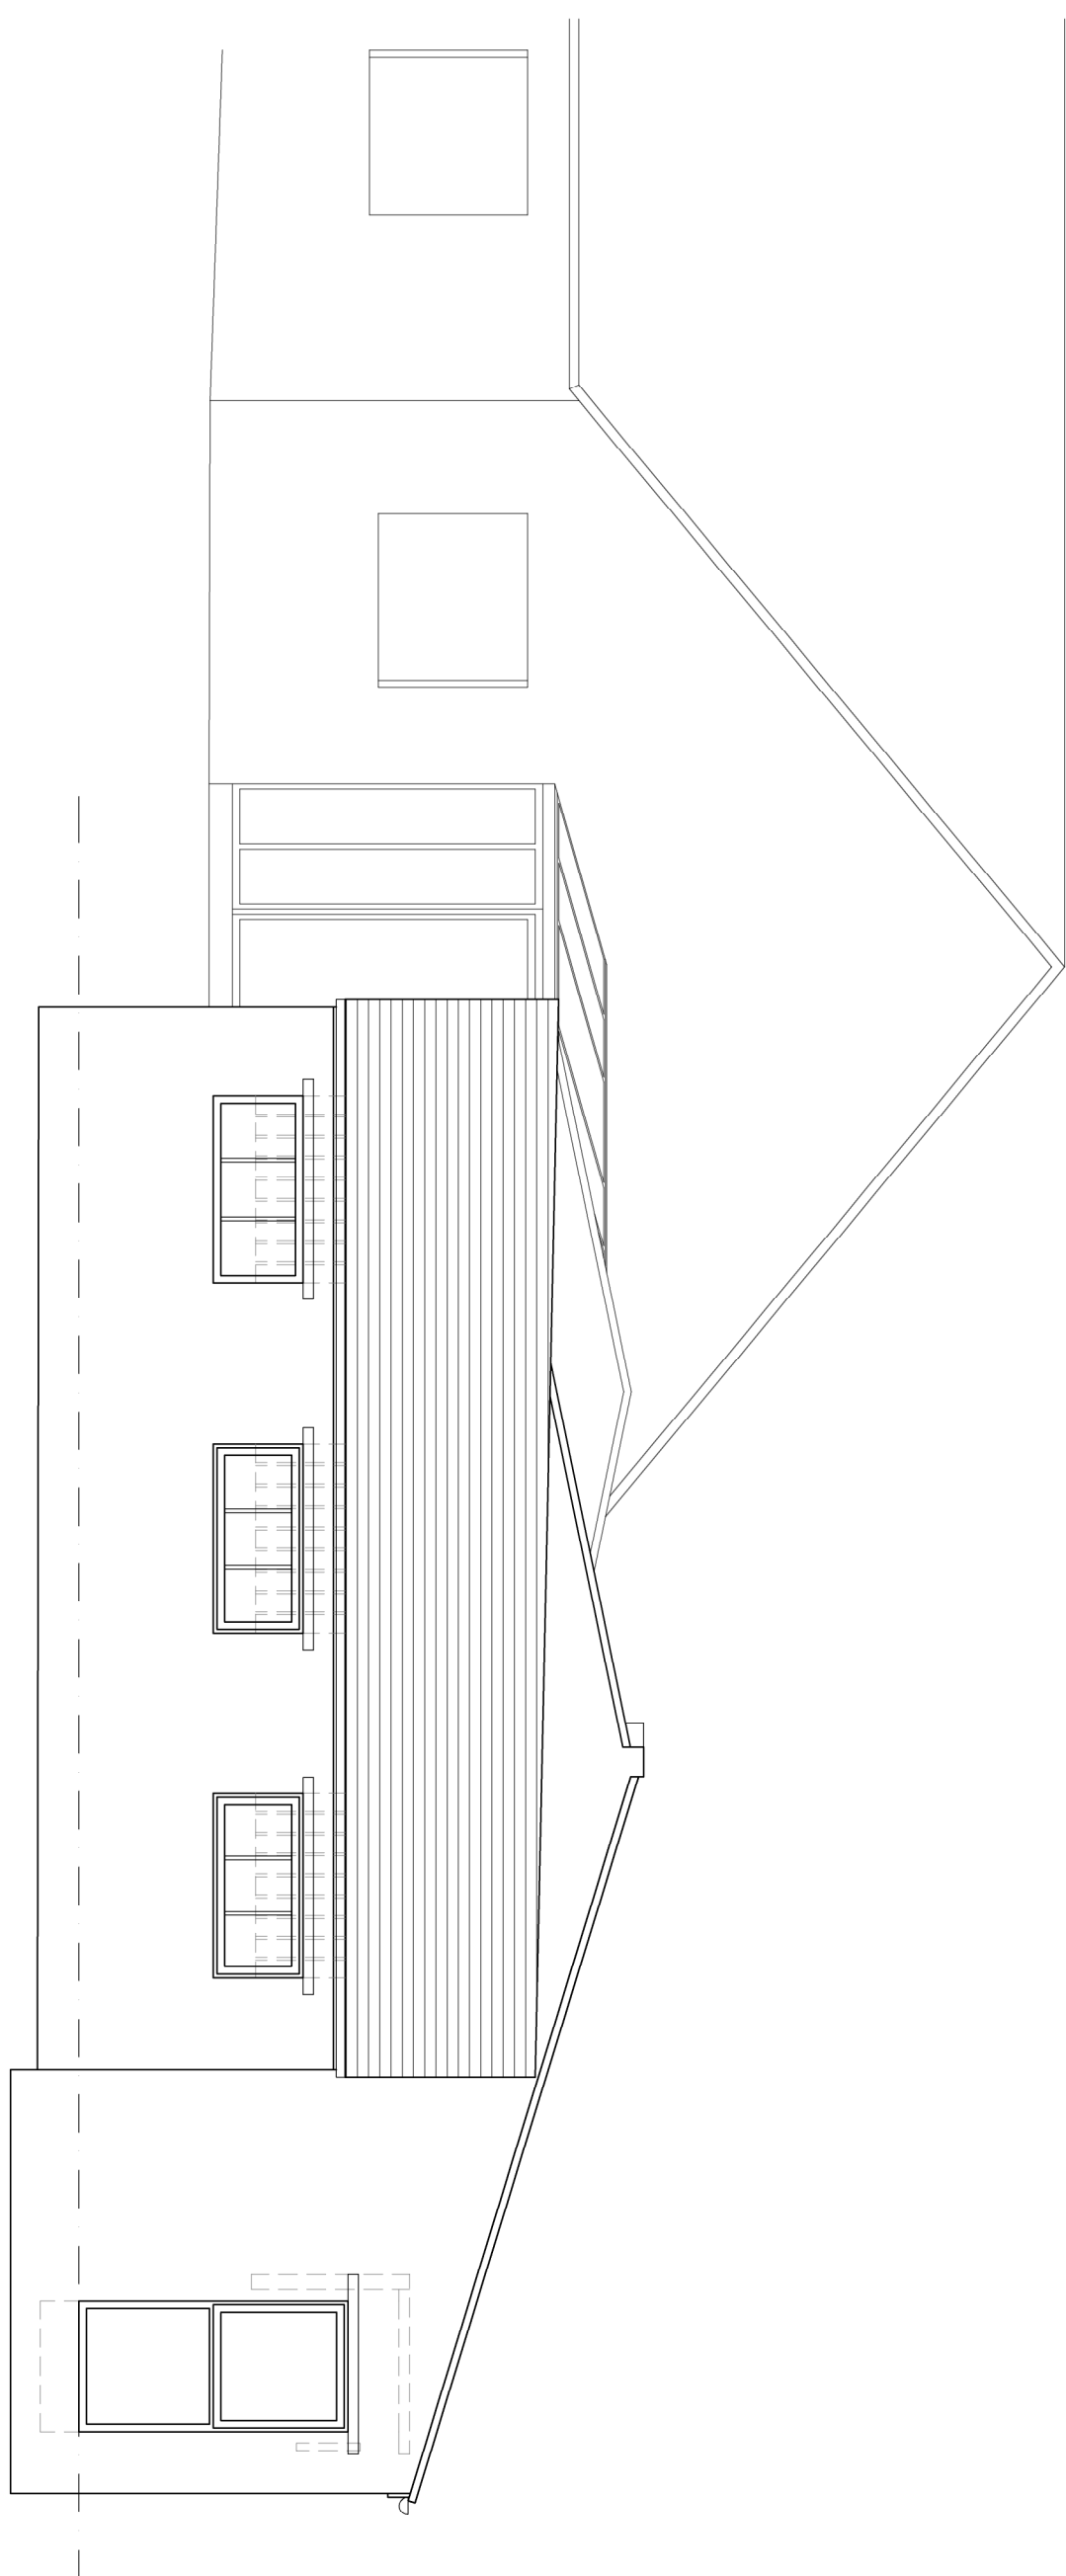

SIDE ELEVATION 1:50

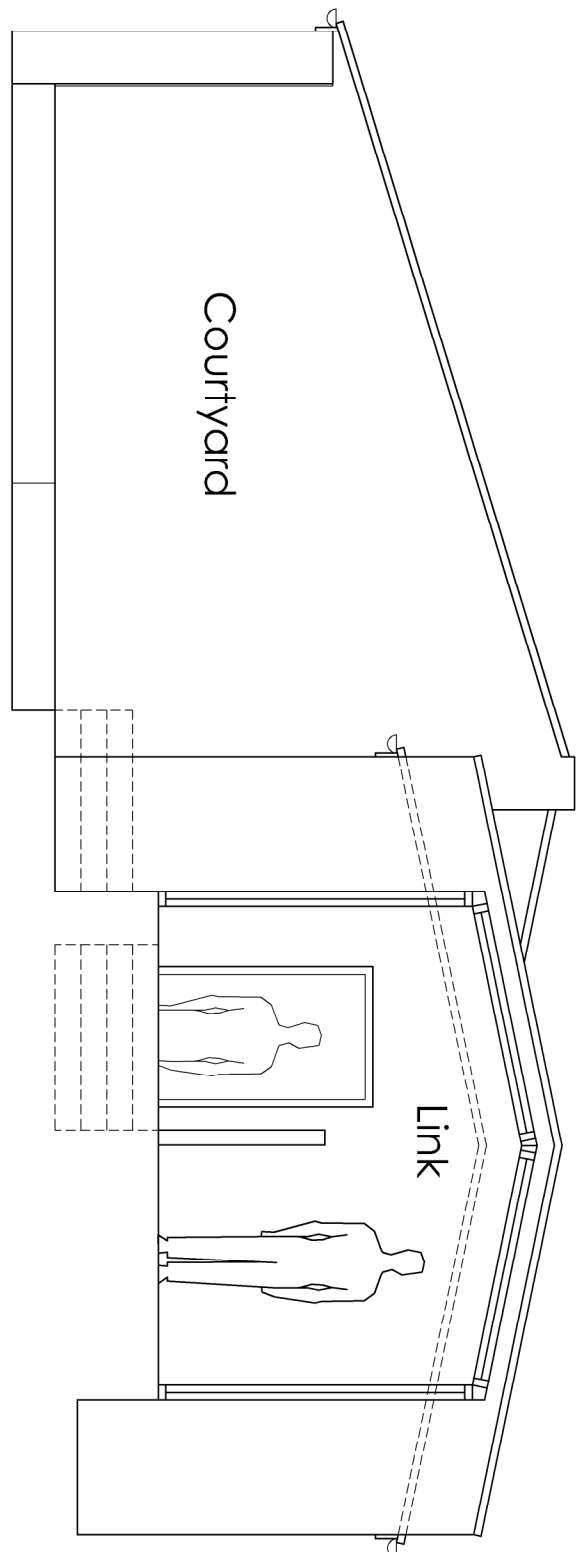

SIDE ELEVATION & SECTION THROUGH LINK 1:50

 

Hewitt&Carr Architects
A: DaisyBank House | 17-19 Leek Road | Cheedale | ST10 1JE
T: 01538 756888
E: enquiries@hccarchitects.co.uk
W: www.hccarchitects.co.uk

Client
Mr & Mrs M Wheat

Project
Conversion of Barn and Extension to
Create a Single Residential Dwelling
at Old Engine Farm, Dilhorne
Title
Proposed Elevations

Status	
Scheme	
Date	Oct 2020
Scale @AI	As Stated
Drawn	BVC
Checked	

Project No	Drawing No.
01008	AL(0)05

B
Rev