




Rev	Down	Comments	Date
A	B/C	Preparation of drawing for planning submission	01/03/21

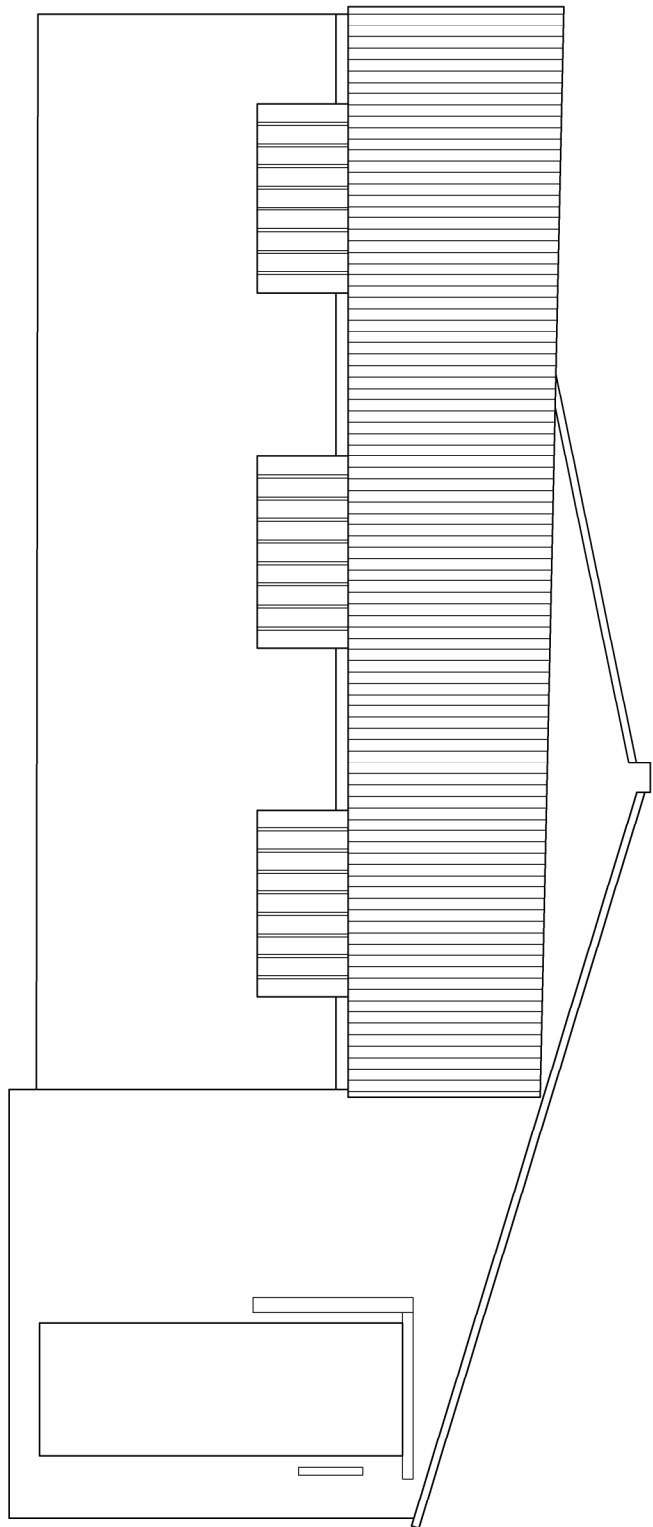


SIDE ELEVATION 1:50

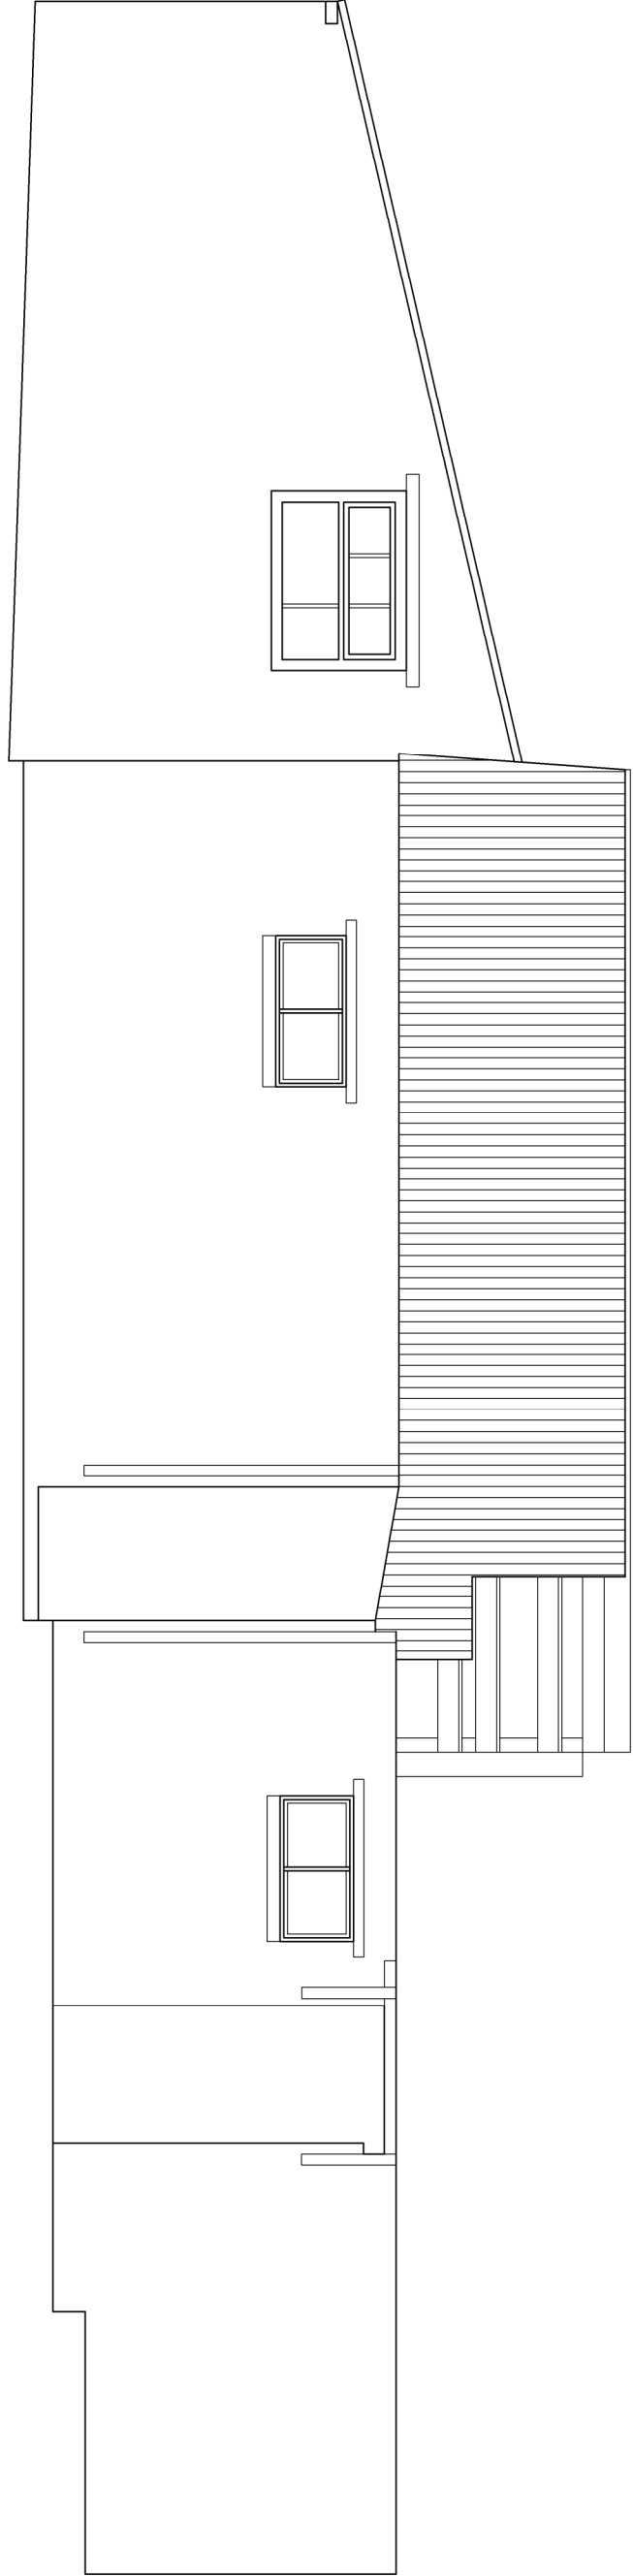

REAR ELEVATION 1:50

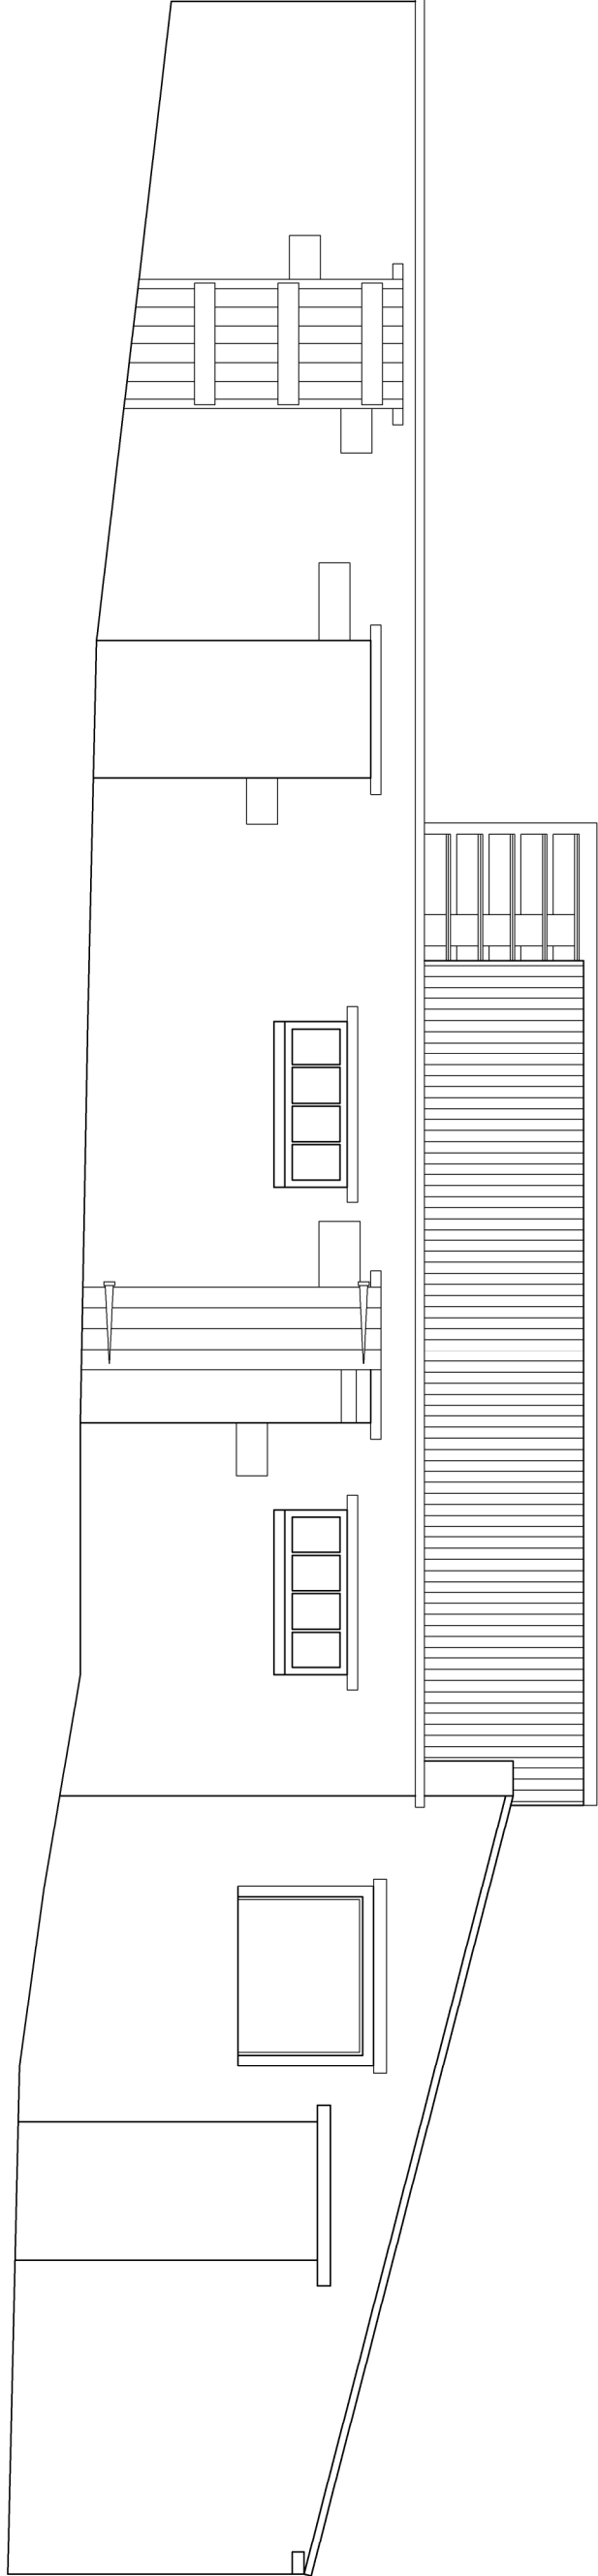


FRONT ELEVATION 1:50

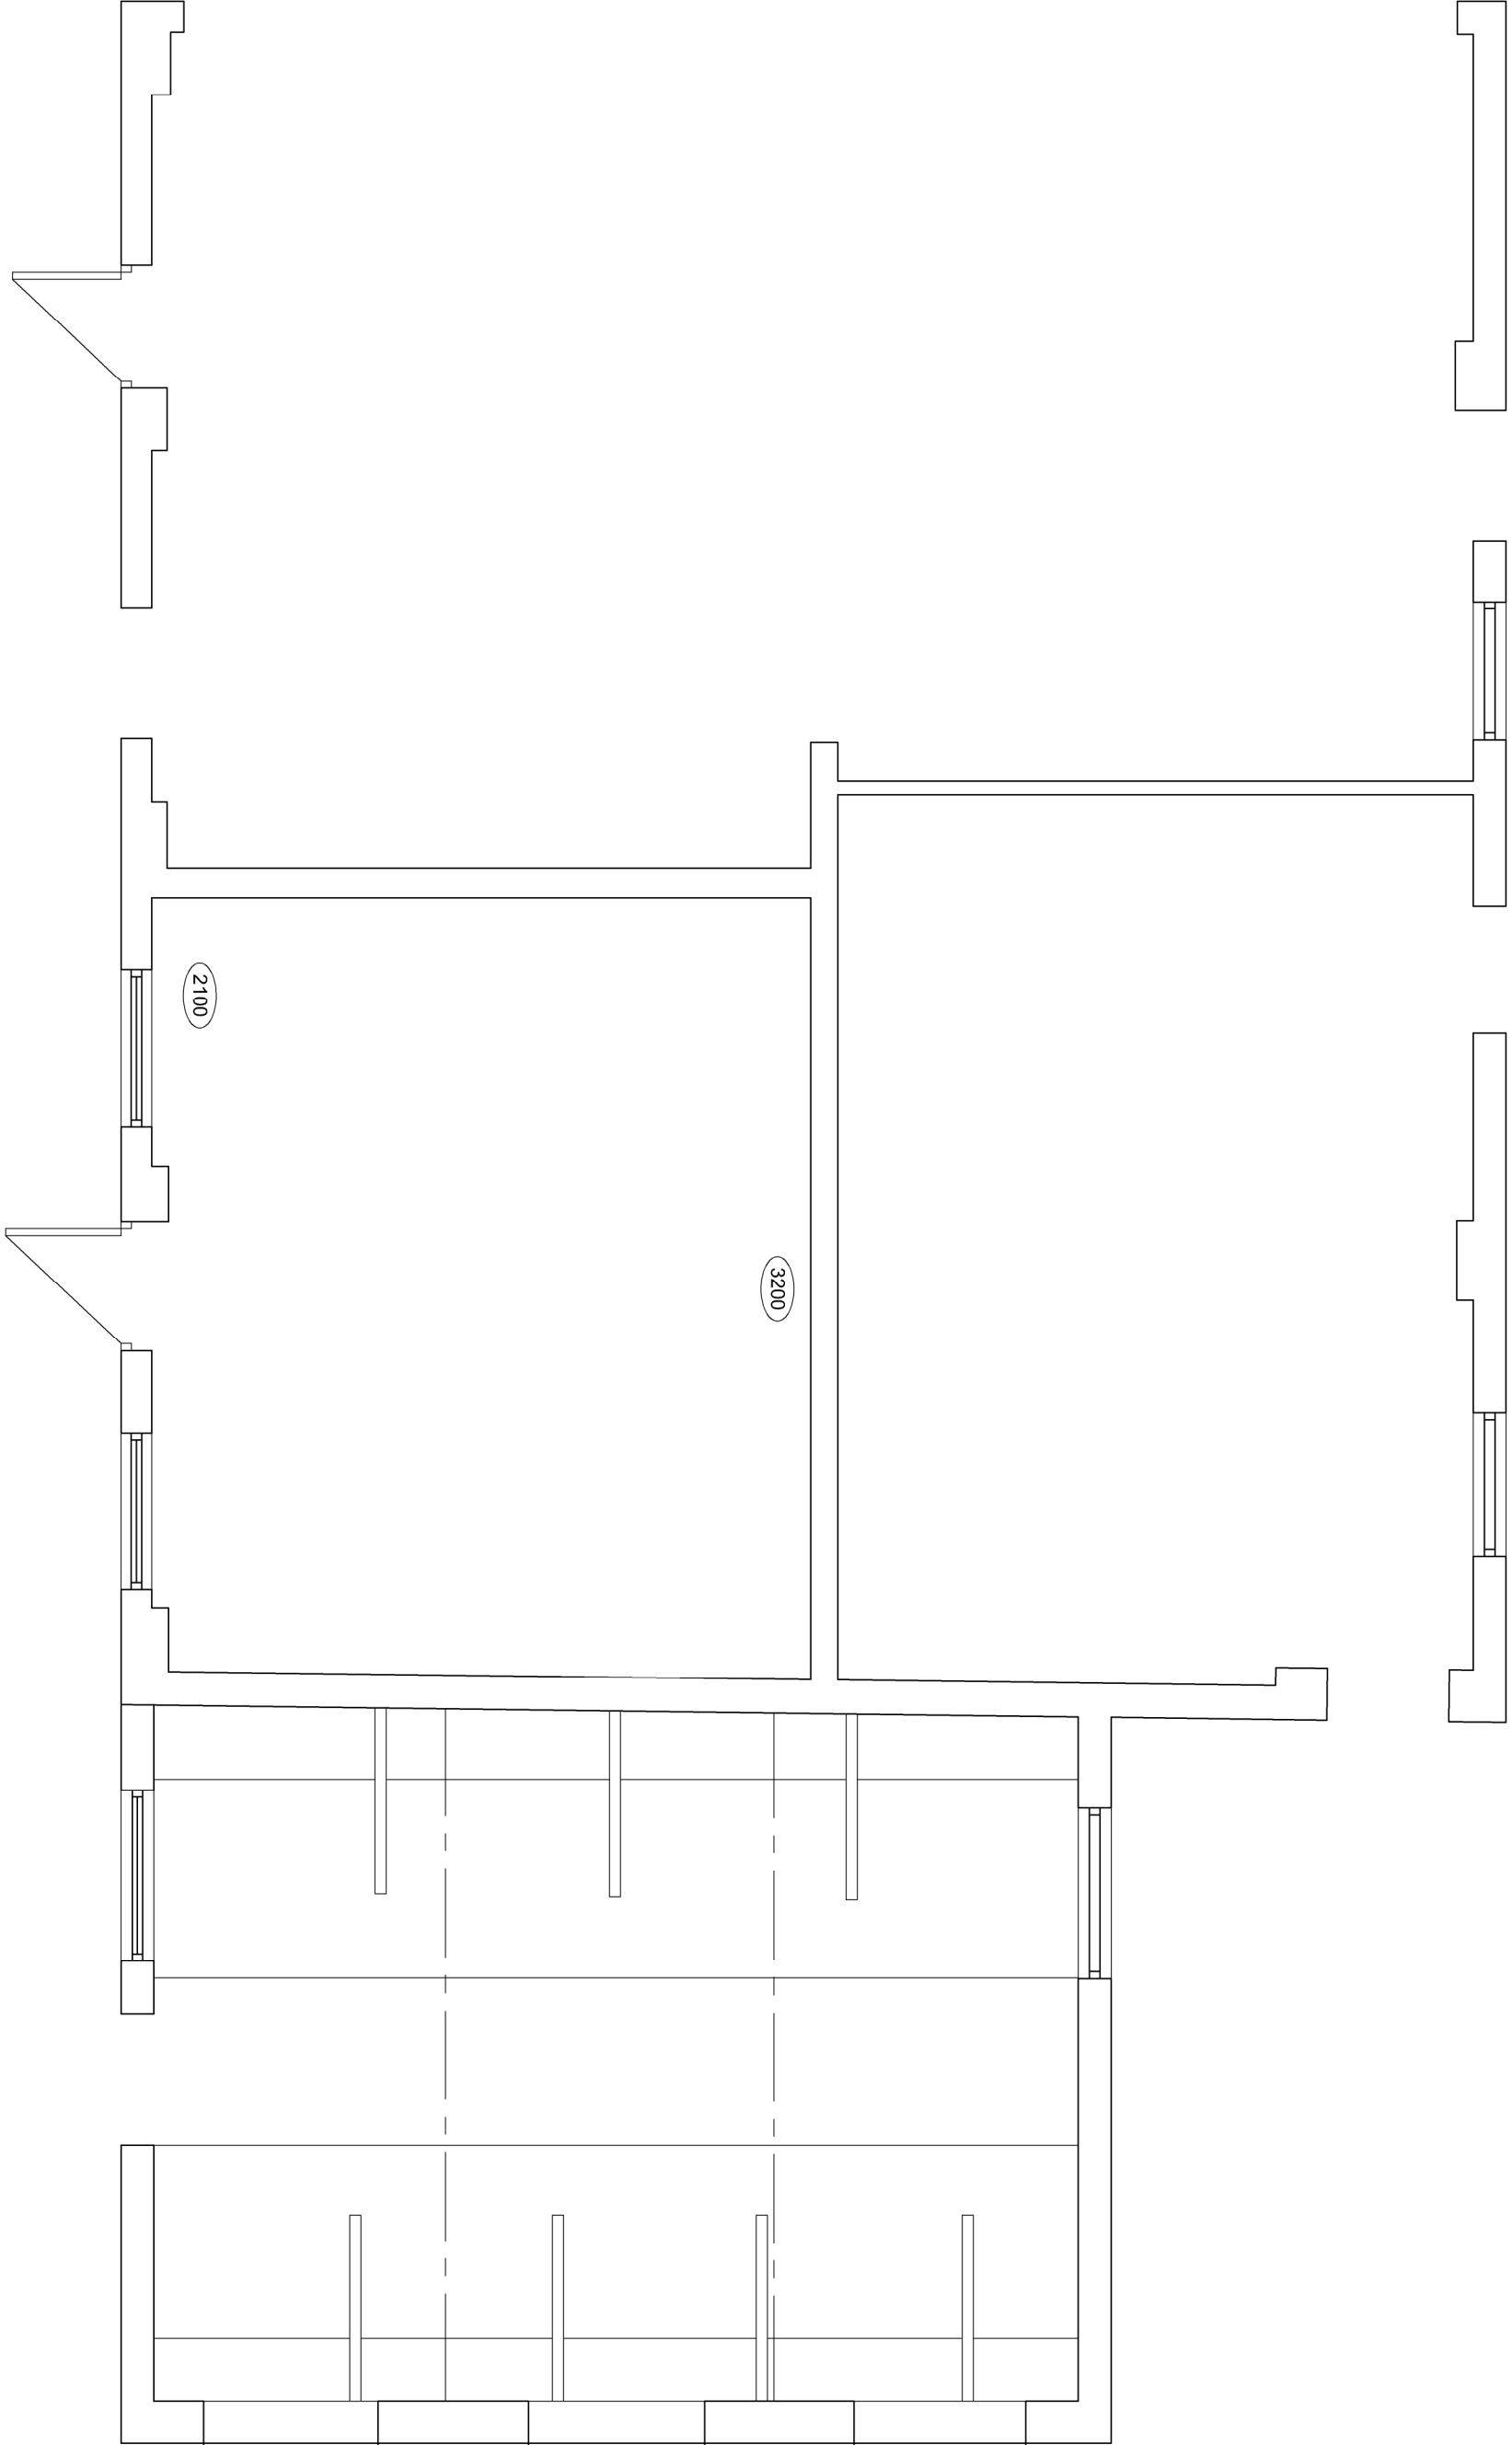

FLOOR PLAN 1:50



SITE LOCATION PLAN 1:2500

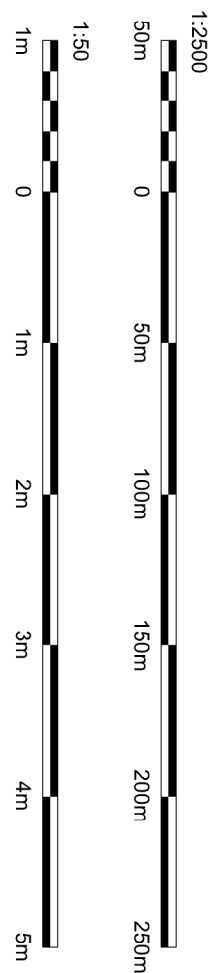

Hewitt&Carr Architects
A. Design House | 17-19 Leek Road | Cheddle ST10 1JE
T. 0183 754889
E. enquiries@hncarchitects.co.uk
W. www.hncarchitects.co.uk

Client
Mr & Mrs M. Wheat

Project
Class Q conversion of a barn and a
conversion/extension of another barn to
create a single residential dwelling
Title
Plans and Elevations of Barn as Existing

Status
Survey
Date
Sept 2020
Scale @A1
As Stated
Project No.
011008
Drawing No.
AL(0)02
Rev
A

SURVEY