




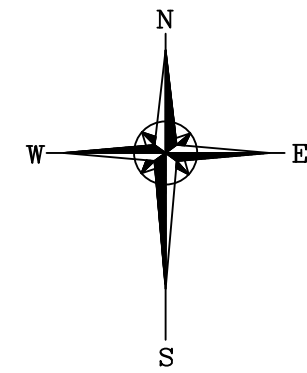


East Elevation (adjoins existing building)

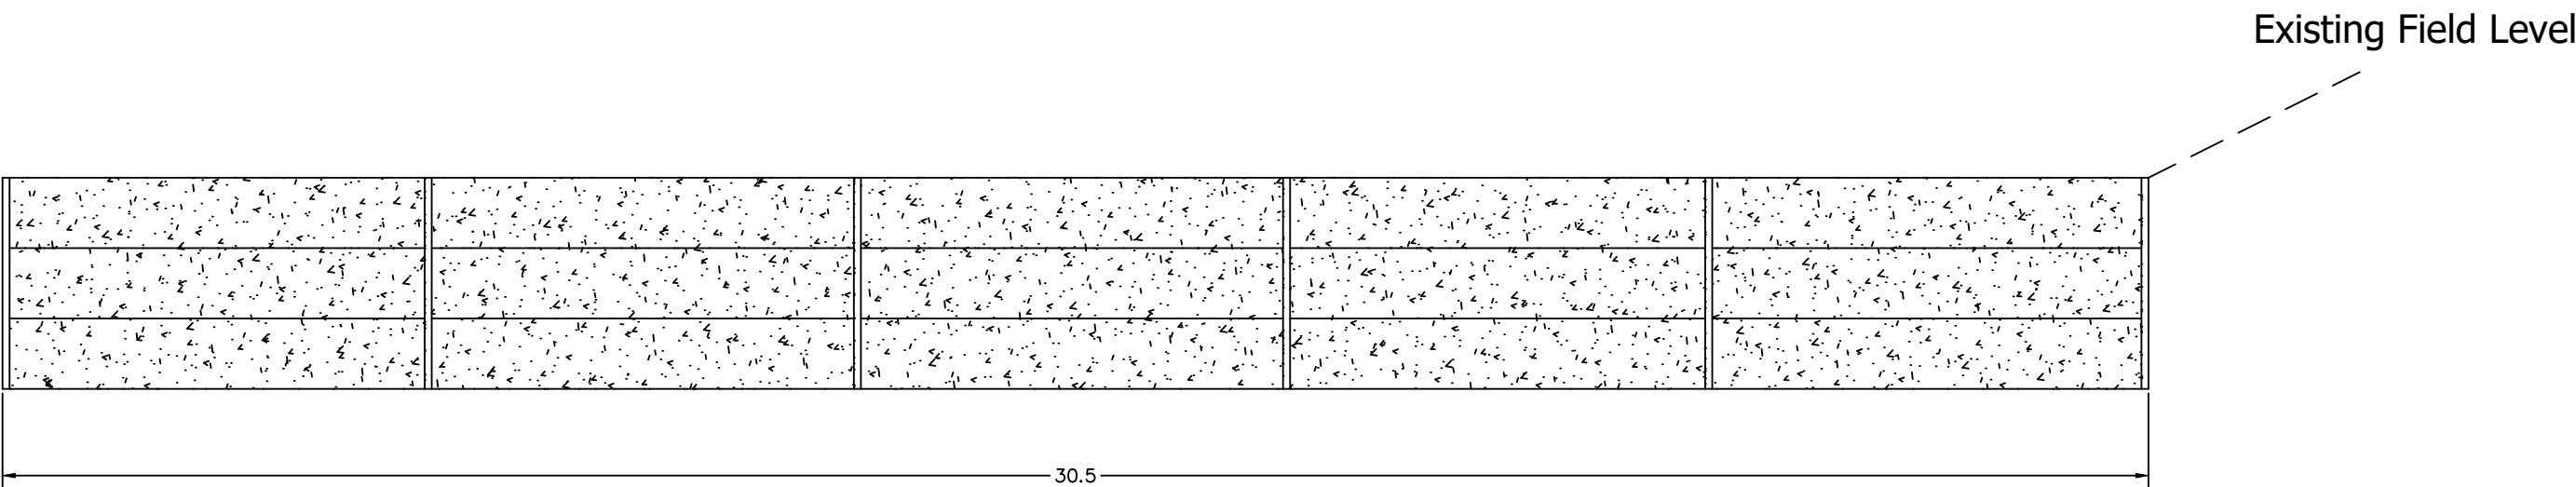


West Elevation

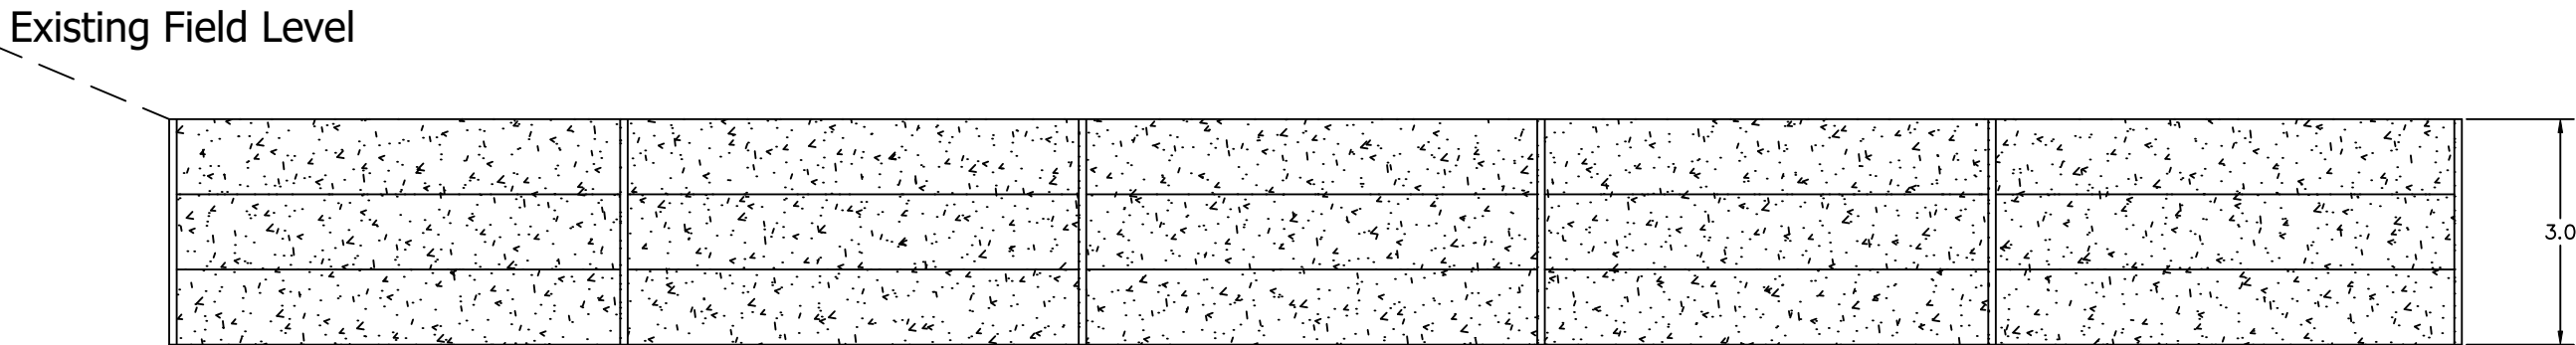

North Elevation

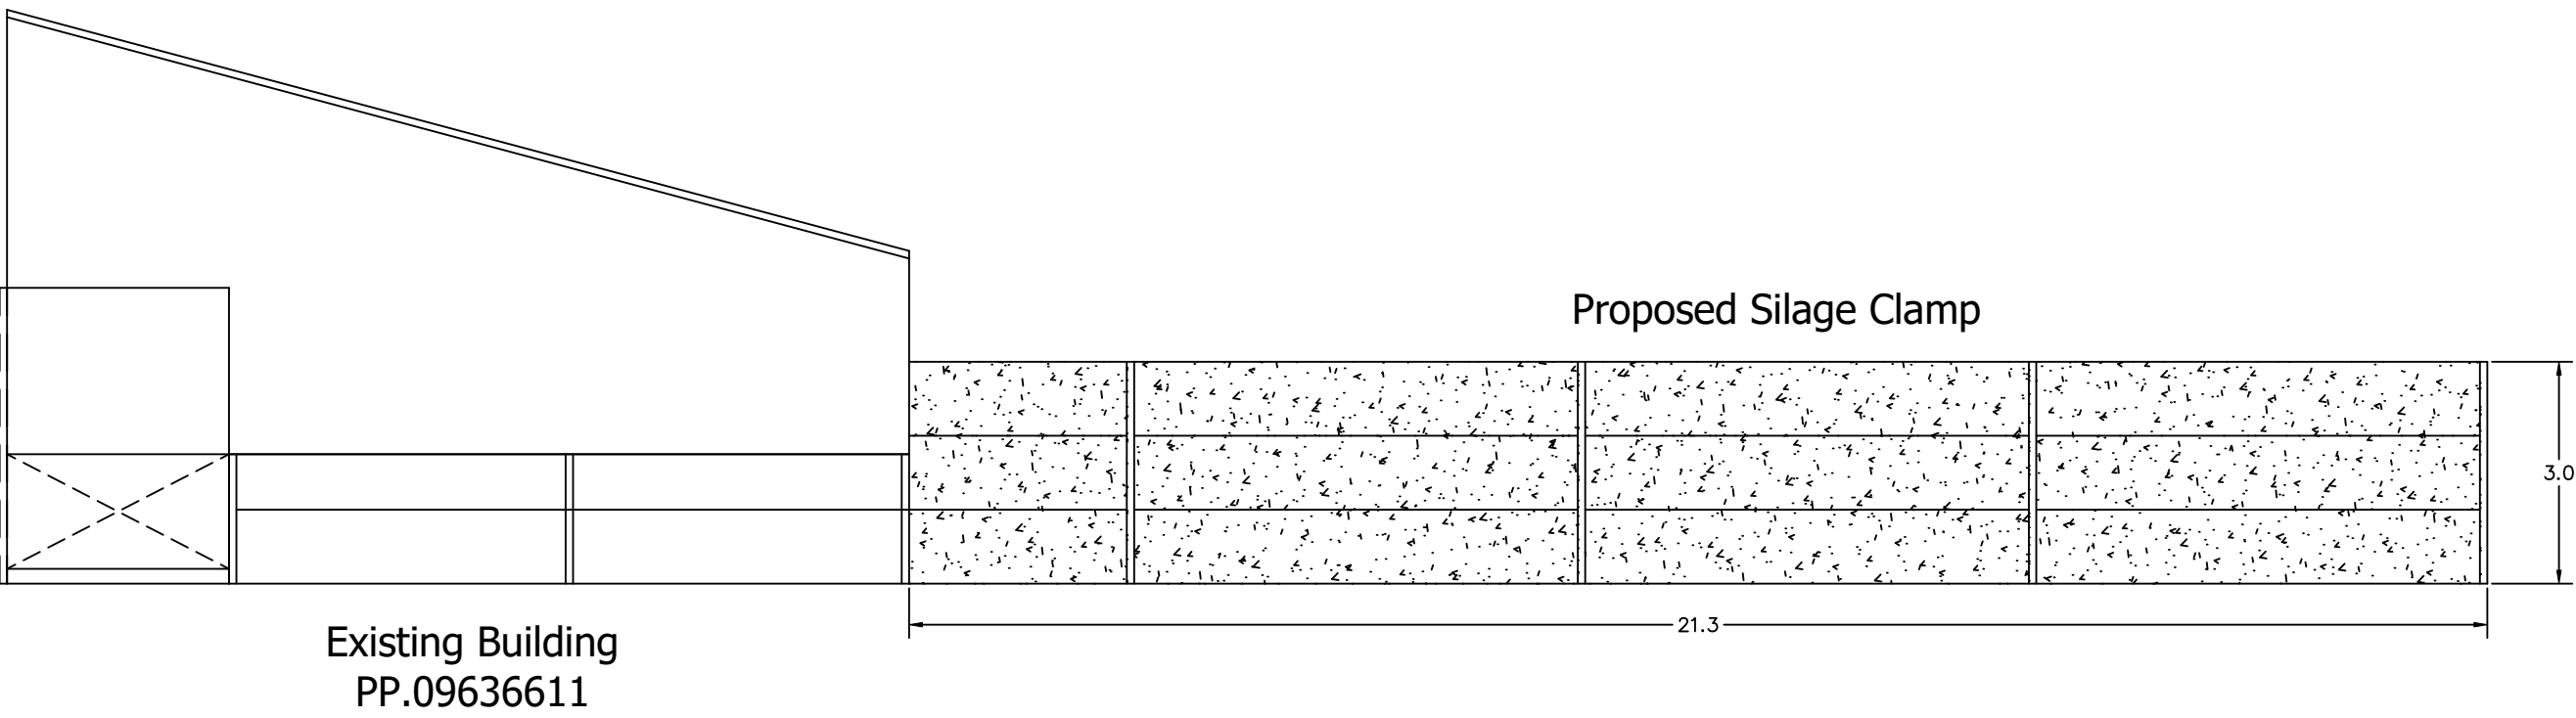

South Elevation

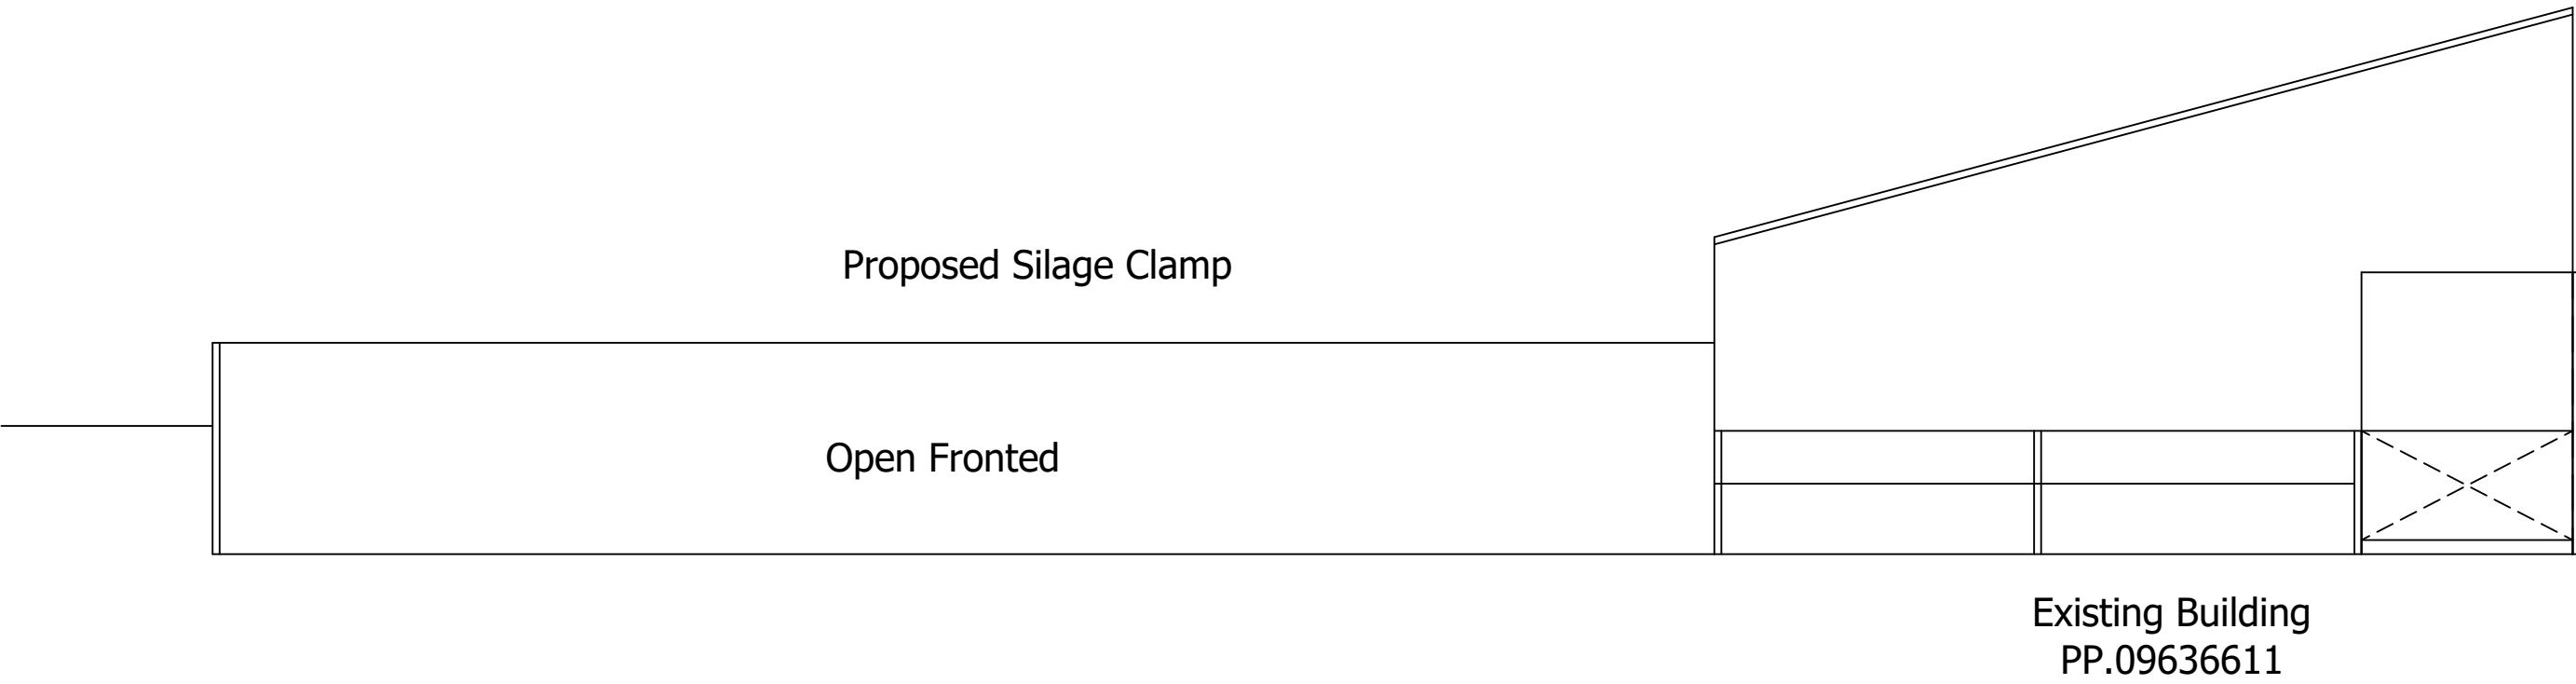

Drawing Notes:

Wall construction - pre-stressed concrete panels with steel stanchions

All dimensions are stated in metres

Bagshaws LLP Vine House, Ashbourne, Derbyshire. DE6 1AE Telephone: 01335 342201 opt:2 www.bagshaws.com	Applicant: Birchwood Park Farms Forest Farm, Swinscoe, Ashbourne, Derbyshire, DE6 2BU	
	Proposal: Proposed Silage Clamp	
	Scales: 1:100 @ A1	Detail: Elevation Details
	Date: 7th April 2021	Drawing No. 14304-012