



PROPOSED SOUTH-EAST ELEVATION

1500mm

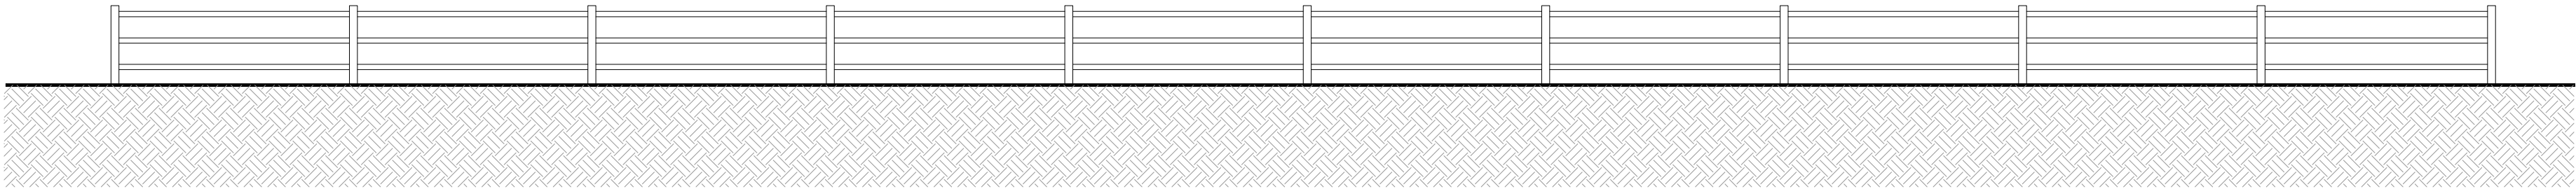


PROPOSED NORTH-WEST ELEVATION

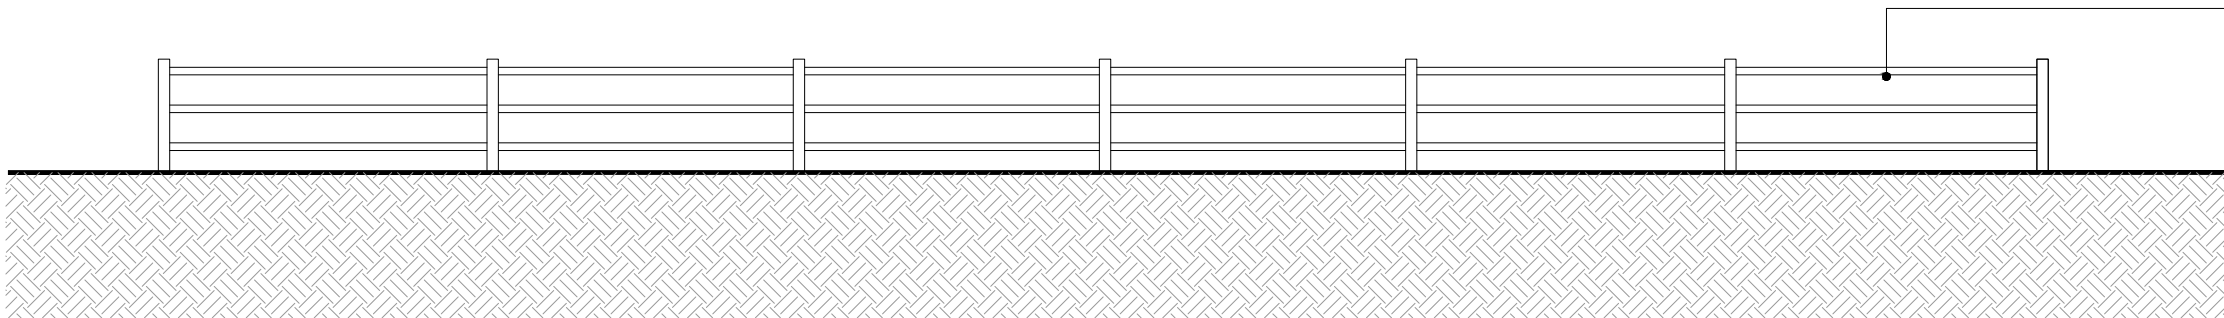

PROPOSED SOUTH-WEST ELEVATION

Post and rail fence

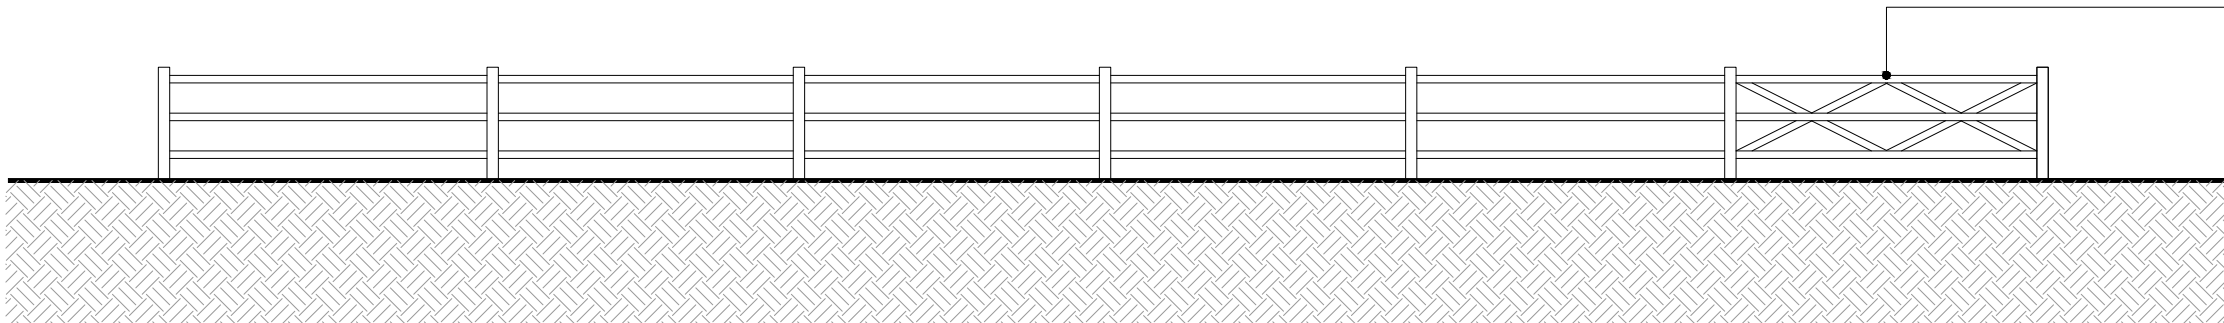

PROPOSED NORTH-EAST ELEVATION

Timber gate installed



FOREFRONT
DEVELOPMENT CONSULTING

4 Ridge House, Ridge House Drive, Festival Park, S-O-T. ST1 5SJ
Office 01782 216912 WWW.FOREFRONTDC.COM

<u>CLIENT</u>		
MR & MRS BRIAND-HALL		
<u>PROJECT</u>		
Proposed manege/ exercise arena at Bagnall Green Farm, Bagnall, Staffs. ST9 9JR		
<u>TITLE</u>		
Proposed Enclosure Elevations		
<u>SCALE</u>	<u>DRAWN</u>	
1:100 @ A3	ATG	
<u>DRG NO.</u>	<u>DATE</u>	
21-KBH-03	21 / 04 / 21	
<u>REV.</u>	<u>DESCRIPTION</u>	<u>DATE</u>
The contents of this drawing are the copyright of Forefront Development Consulting Ltd		