




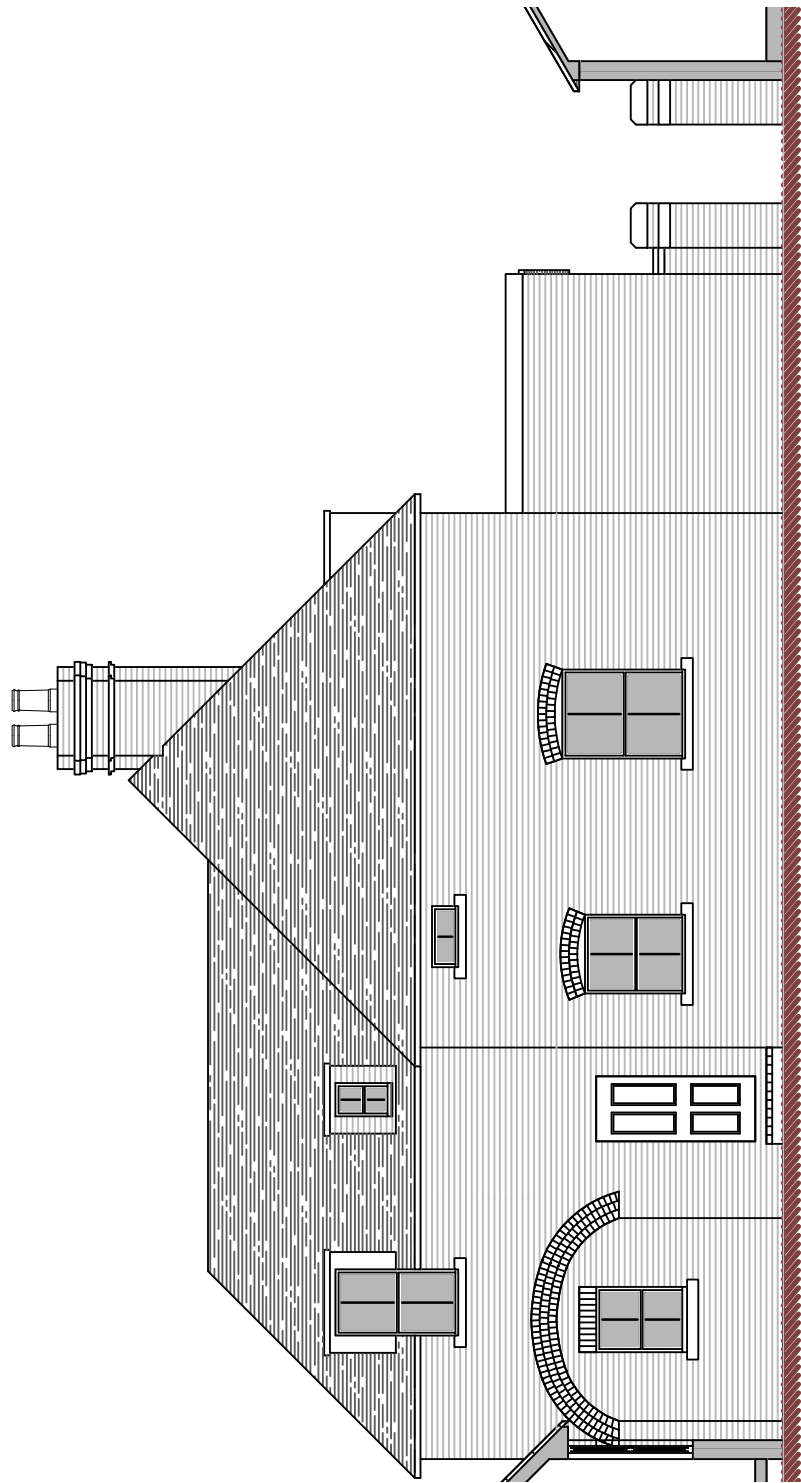


Front Elevation

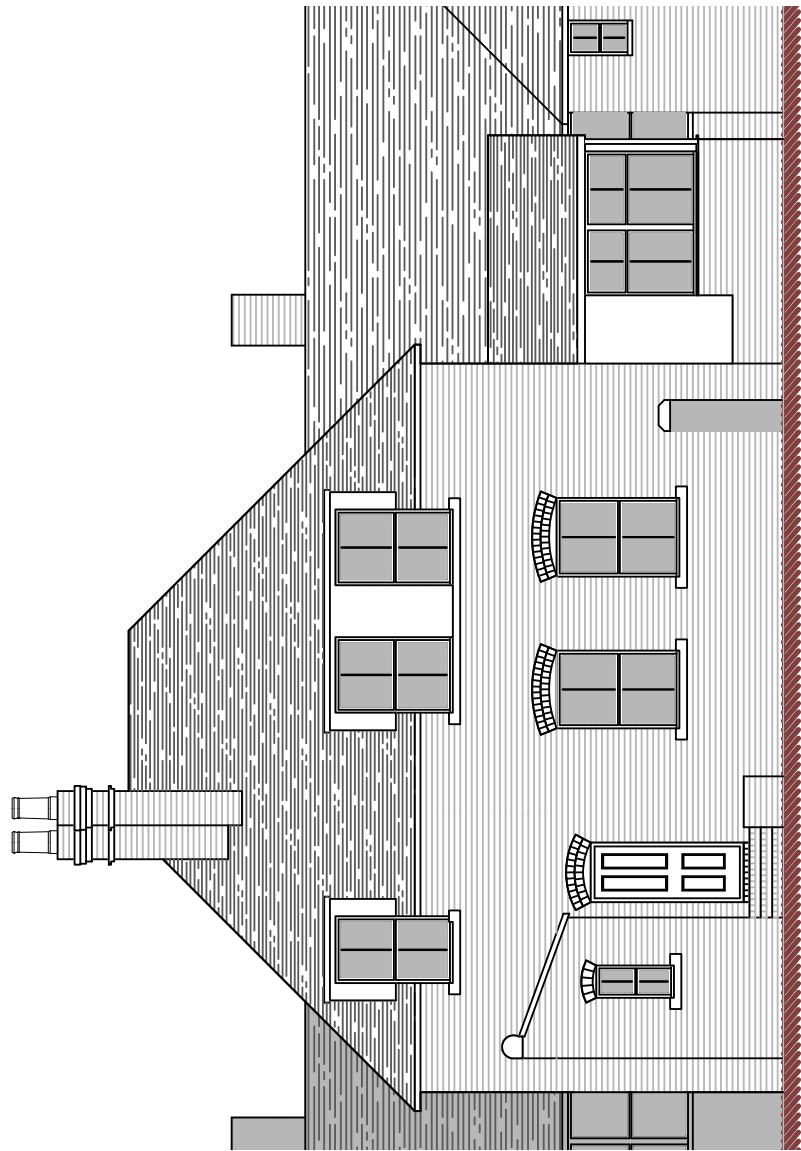



Side Elevation

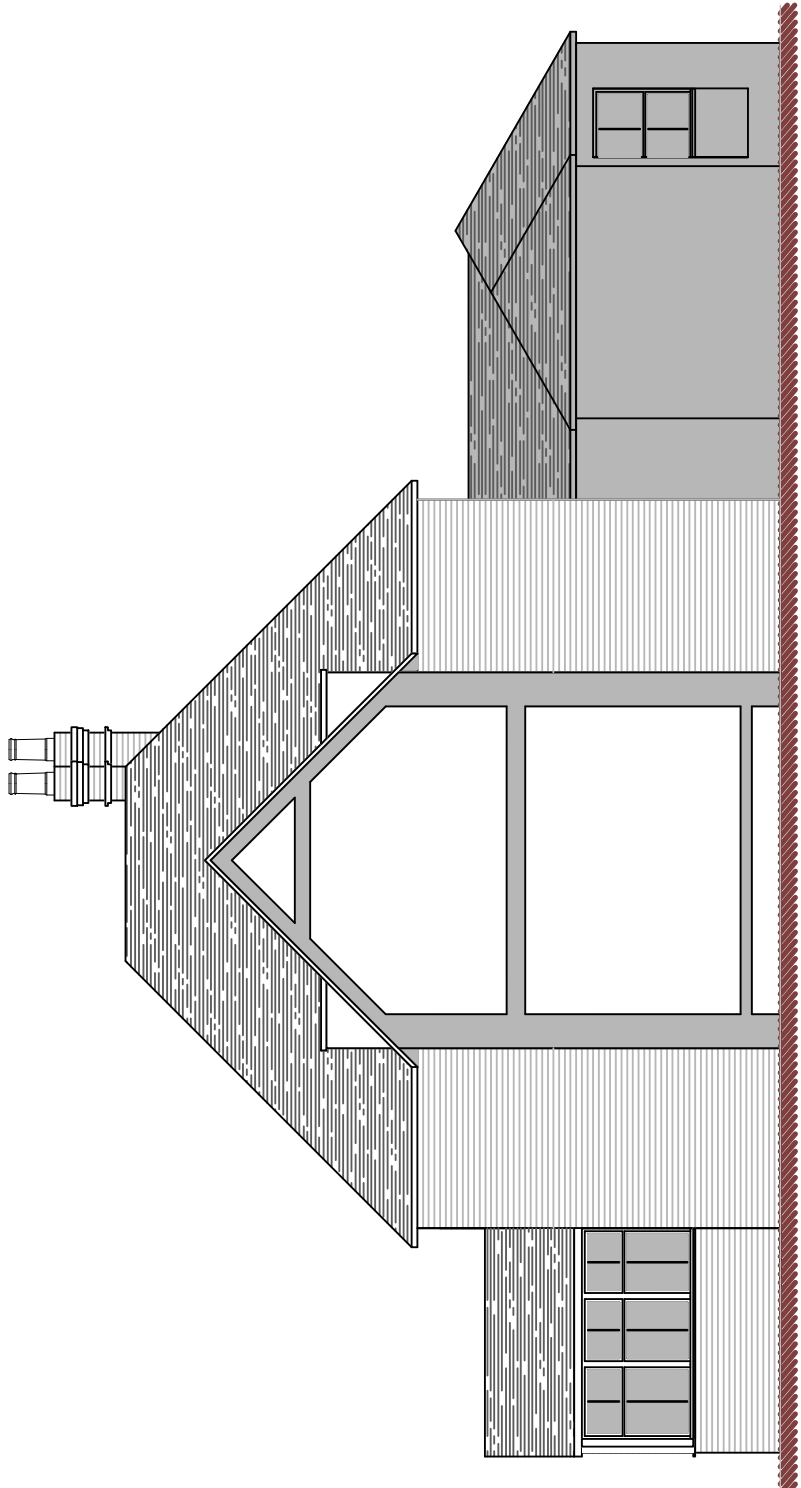

Rear Elevation

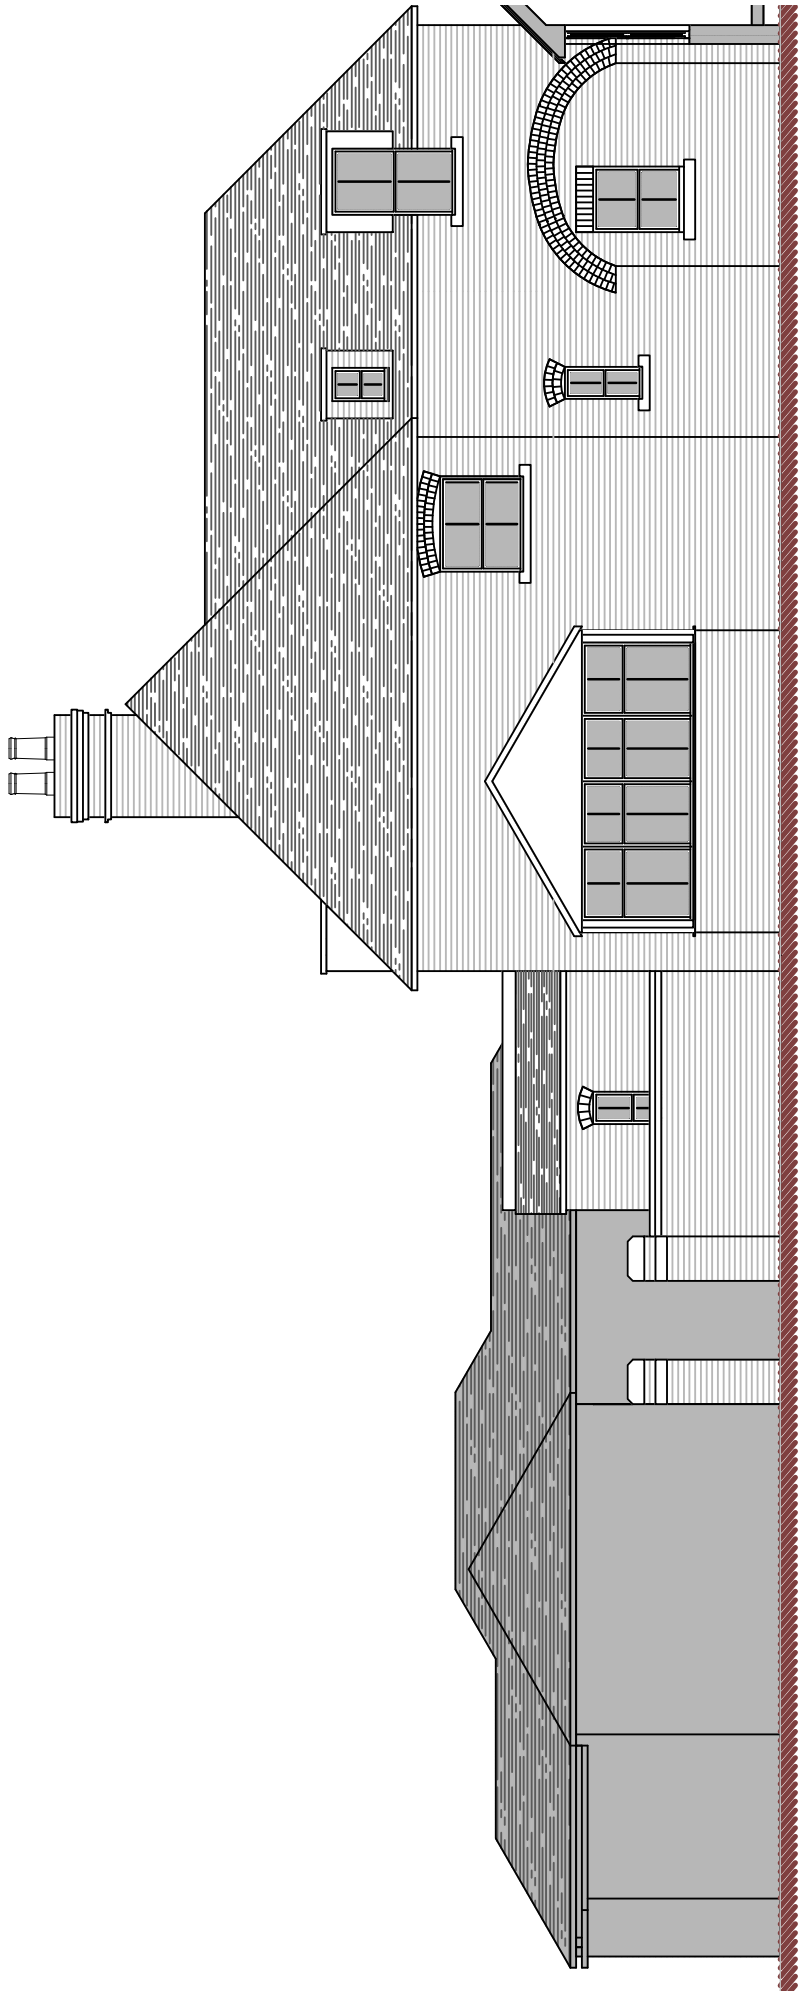

Side Elevation

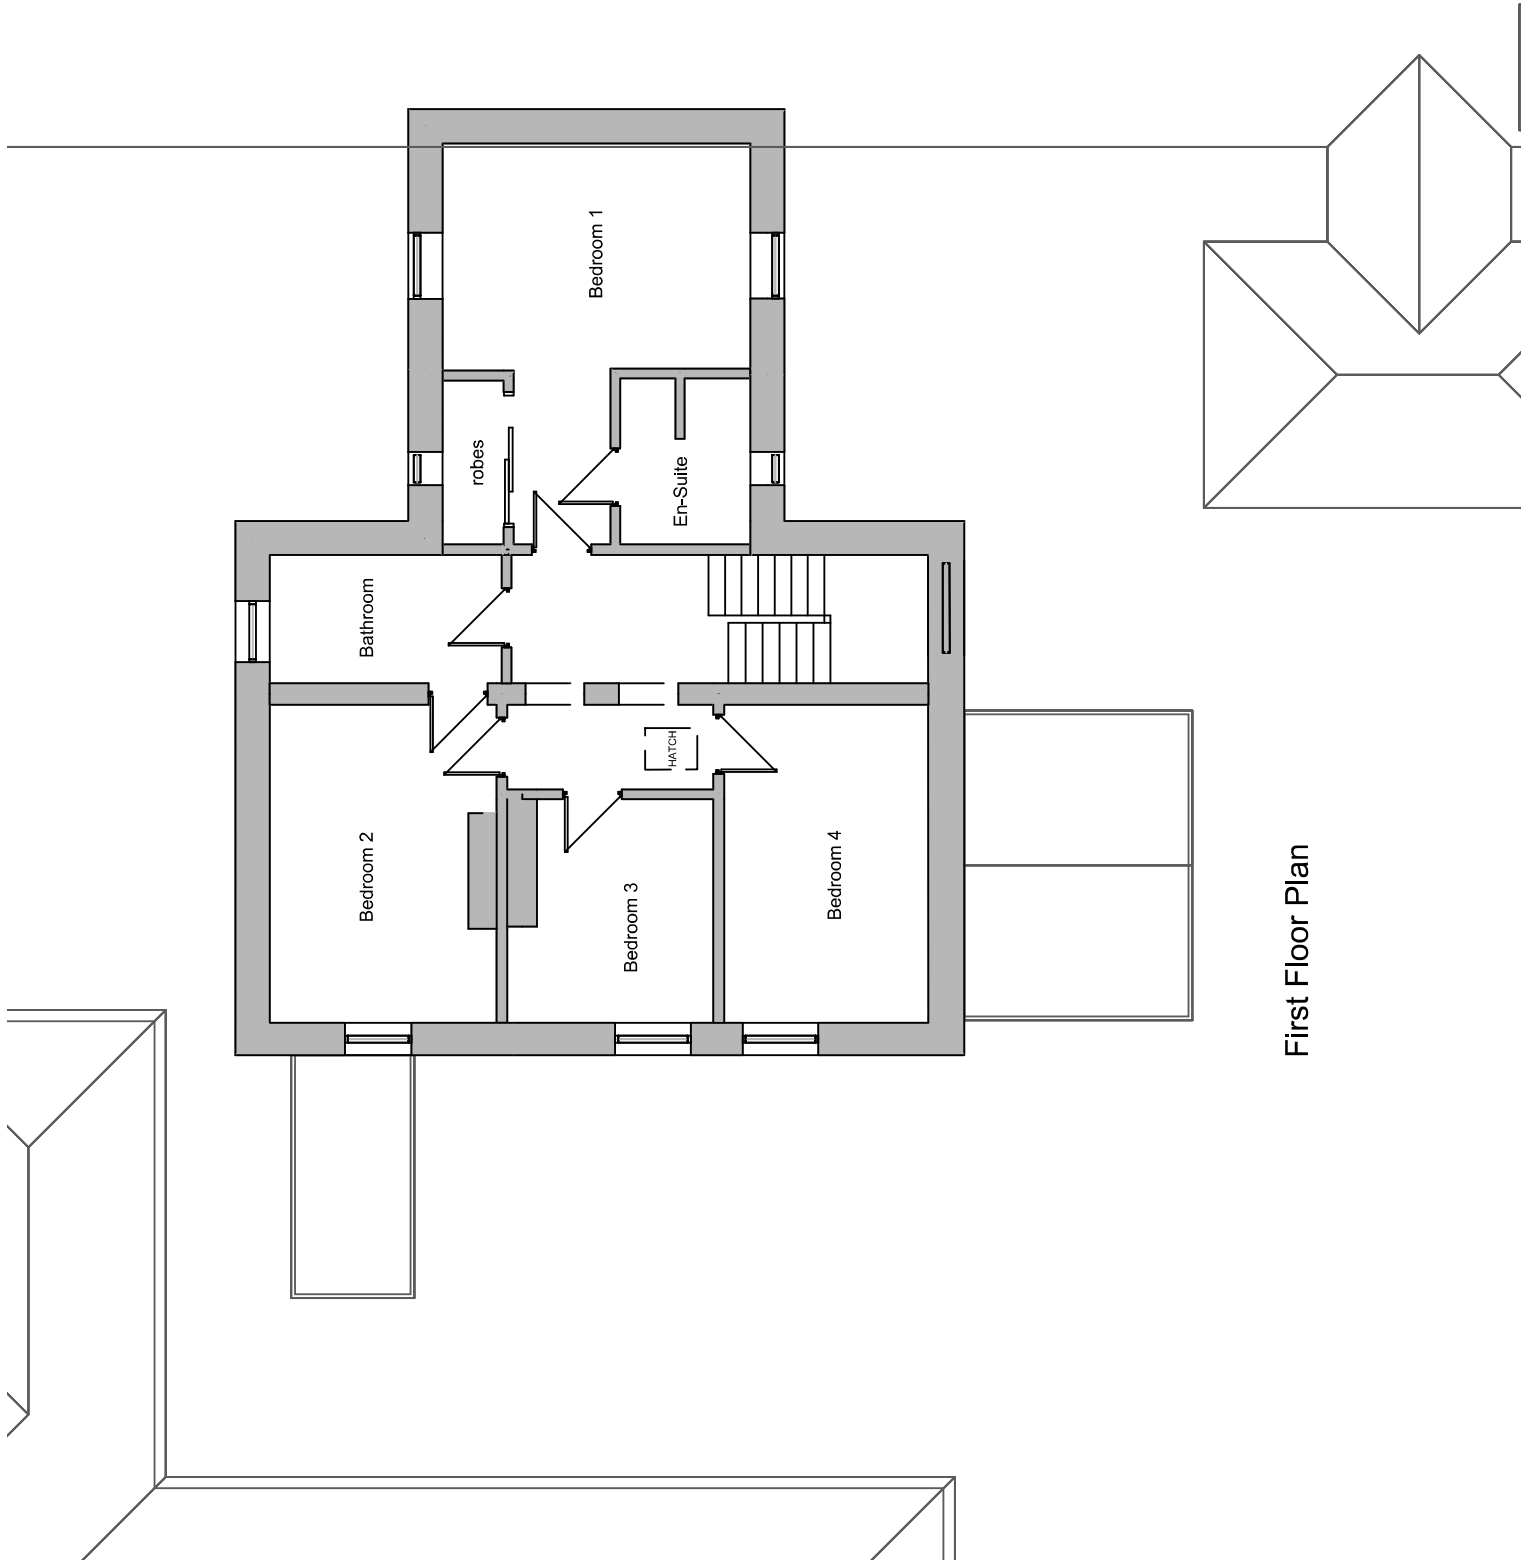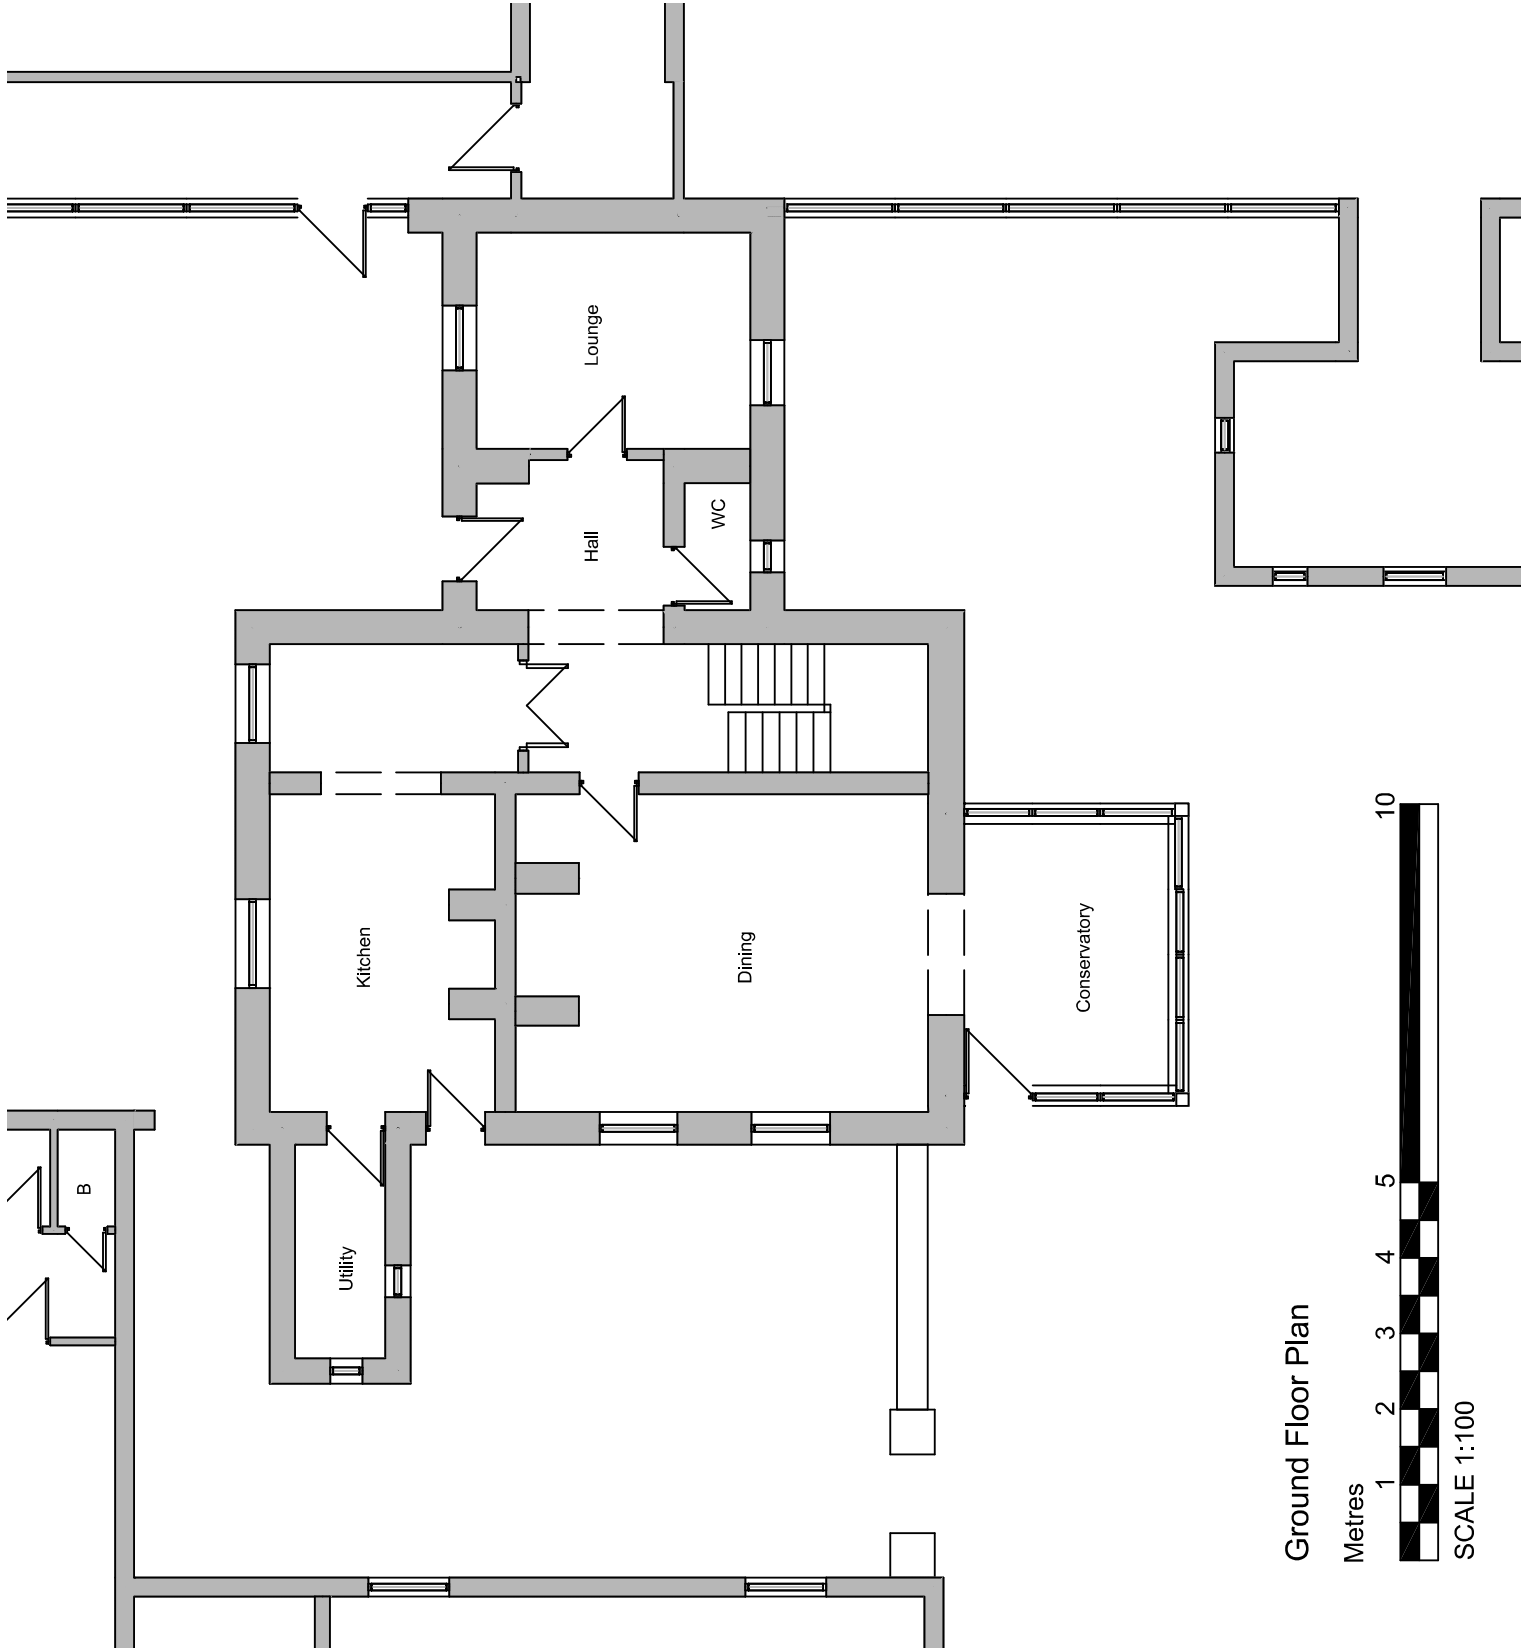

DBD Architectural
Consultancy Ltd ©2021

1. Copyright is vested with DBD Architectural Consultancy Ltd.
2. All dimensions to be checked on site before construction.
3. Contractors to check all dimensions of new work to all existing conditions.
4. All drawings to be used in conjunction with all other consultants drawings and specs.
5. All drawings to be used in conjunction with all other consultants drawings and specs.

Rev	Date	Description



M D Sall
Garden Villa, East Drive
St Albans, Herts
ST1 3 7DN

Change of Use (Dwelling House -
Childrens Day Nursery)

Plans as Existing (House)

Drawn: 06/02/2021	Rev: 10/02/21	Sheet: 1 of 1
Scale: 1:100	PL 102	