




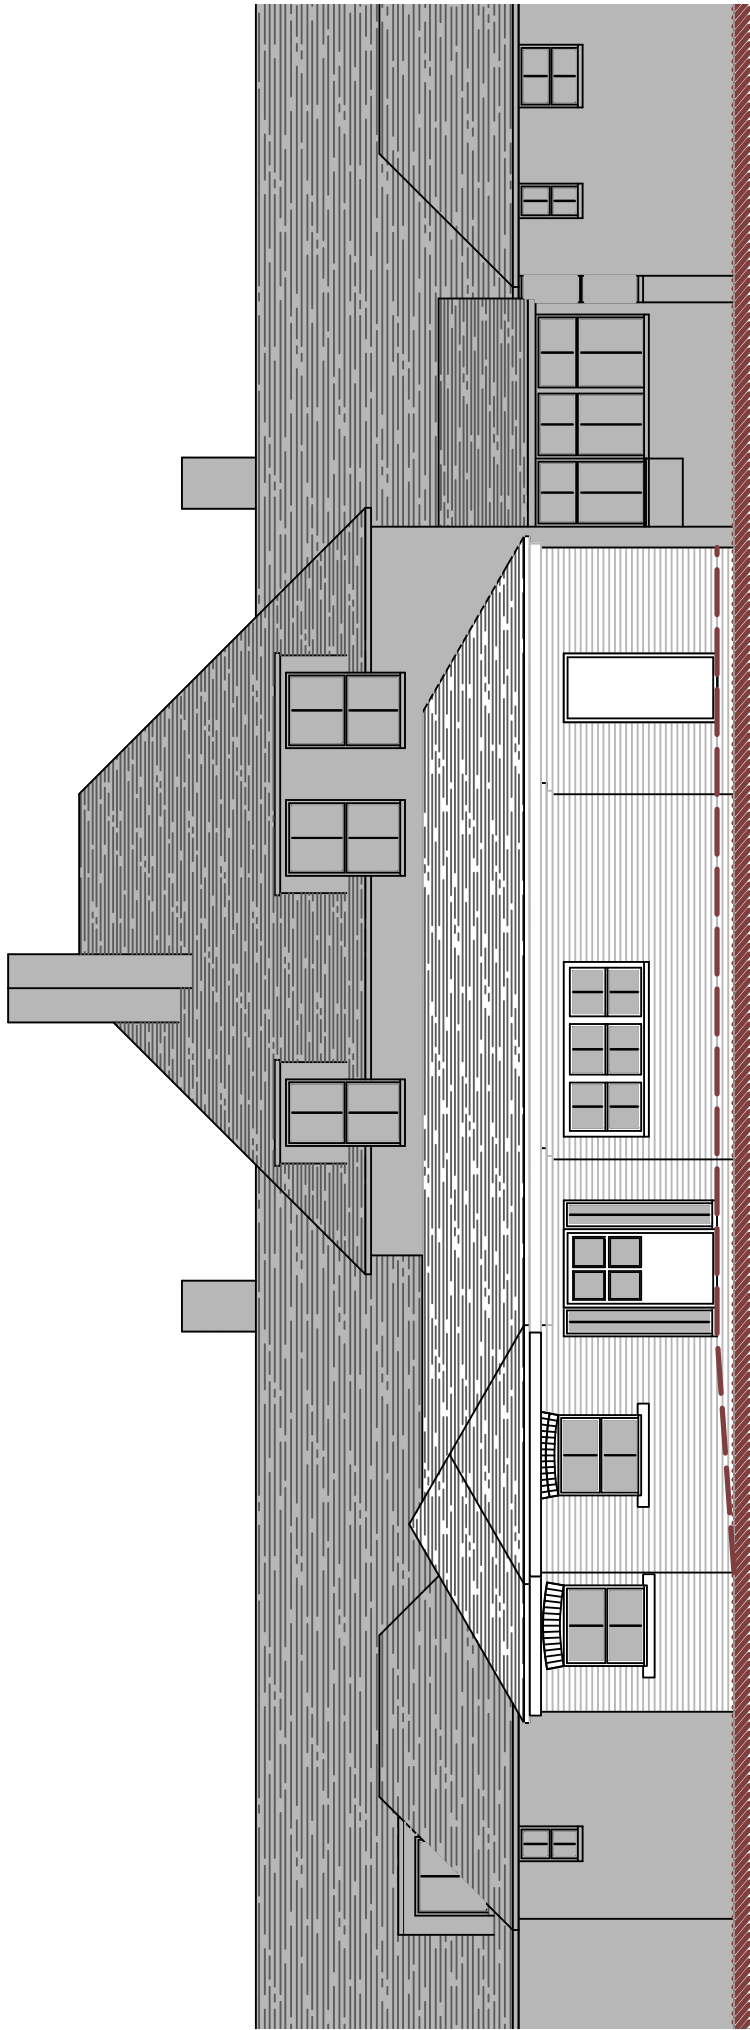


Front Elevation

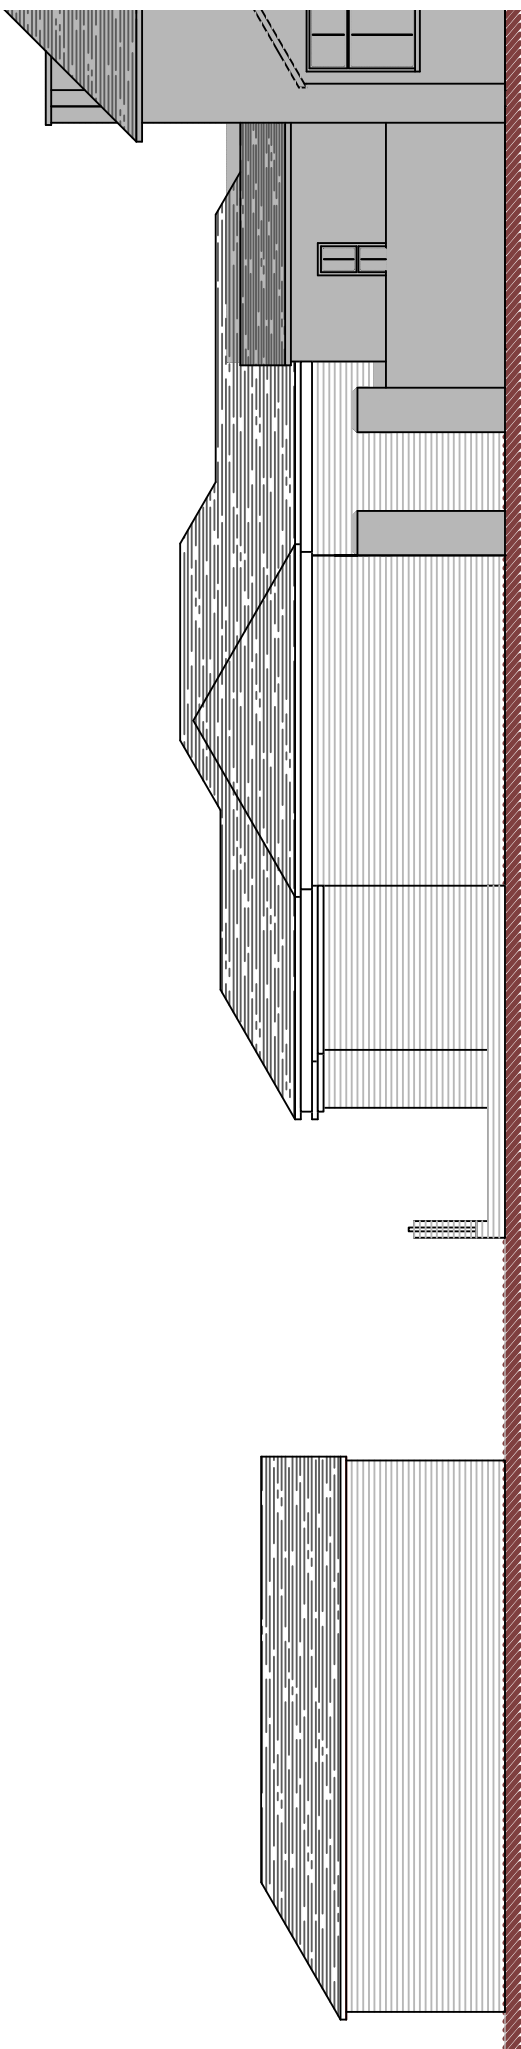



Side Elevation

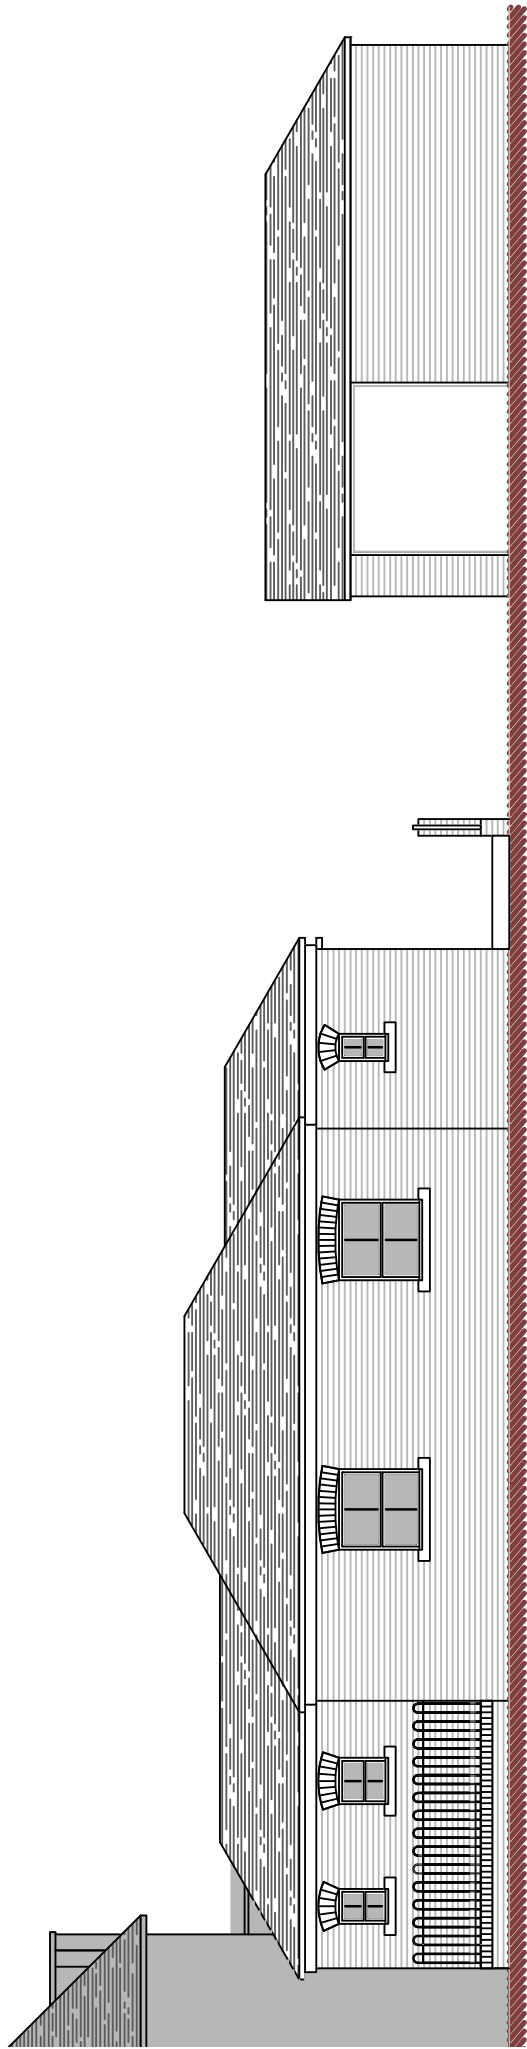

Side Elevation

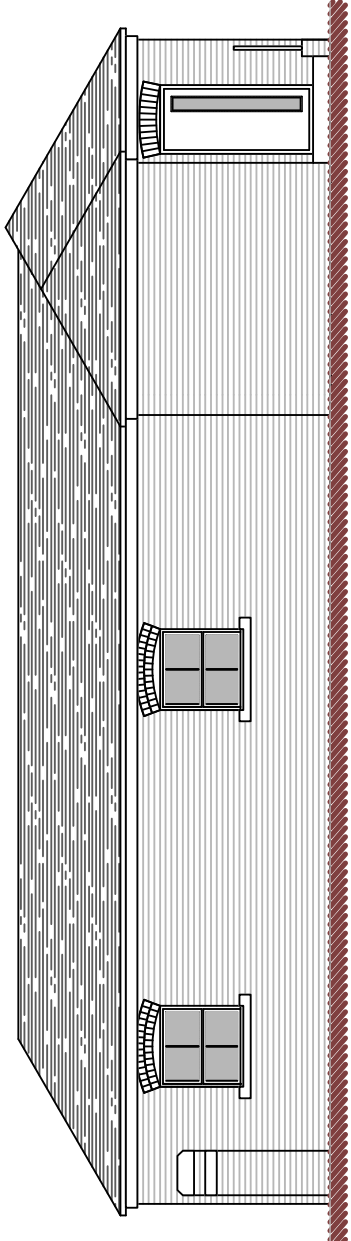

Side Elevation

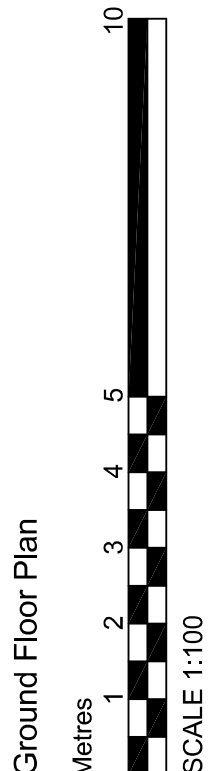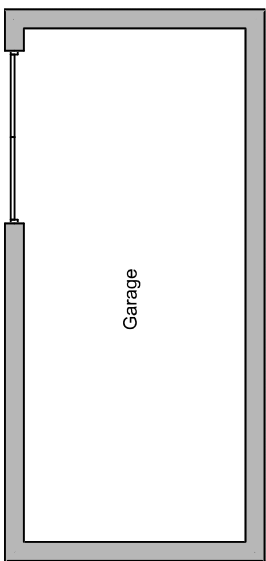

DBD Architectural Consultancy Ltd ©2021

1. Copyright is vested with DBD Architectural Consultancy Ltd.

2. All dimensions to be checked on site before construction.

3. Contractor to check structural dimensions of new work to all existing conditions.

4. Contractor must notify the architect of any proposed changes to the design.

5. All drawings to be used in conjunction with all other consultants drawings and specifications.

Rev	Date	Description



M/S Salford
Gordon Villa, East Drive
Salford, Greater Manchester
M6 6PU, UK
ST13 3TN

Change of Use (Dwelling House -
Children's Day Nursery)

Plans as Proposed (House)			
Author	20/01/2021	Project No.	20/01/21
Drawn	20/01/21	Sheet No.	PL 105
Drawing by: DBD			