




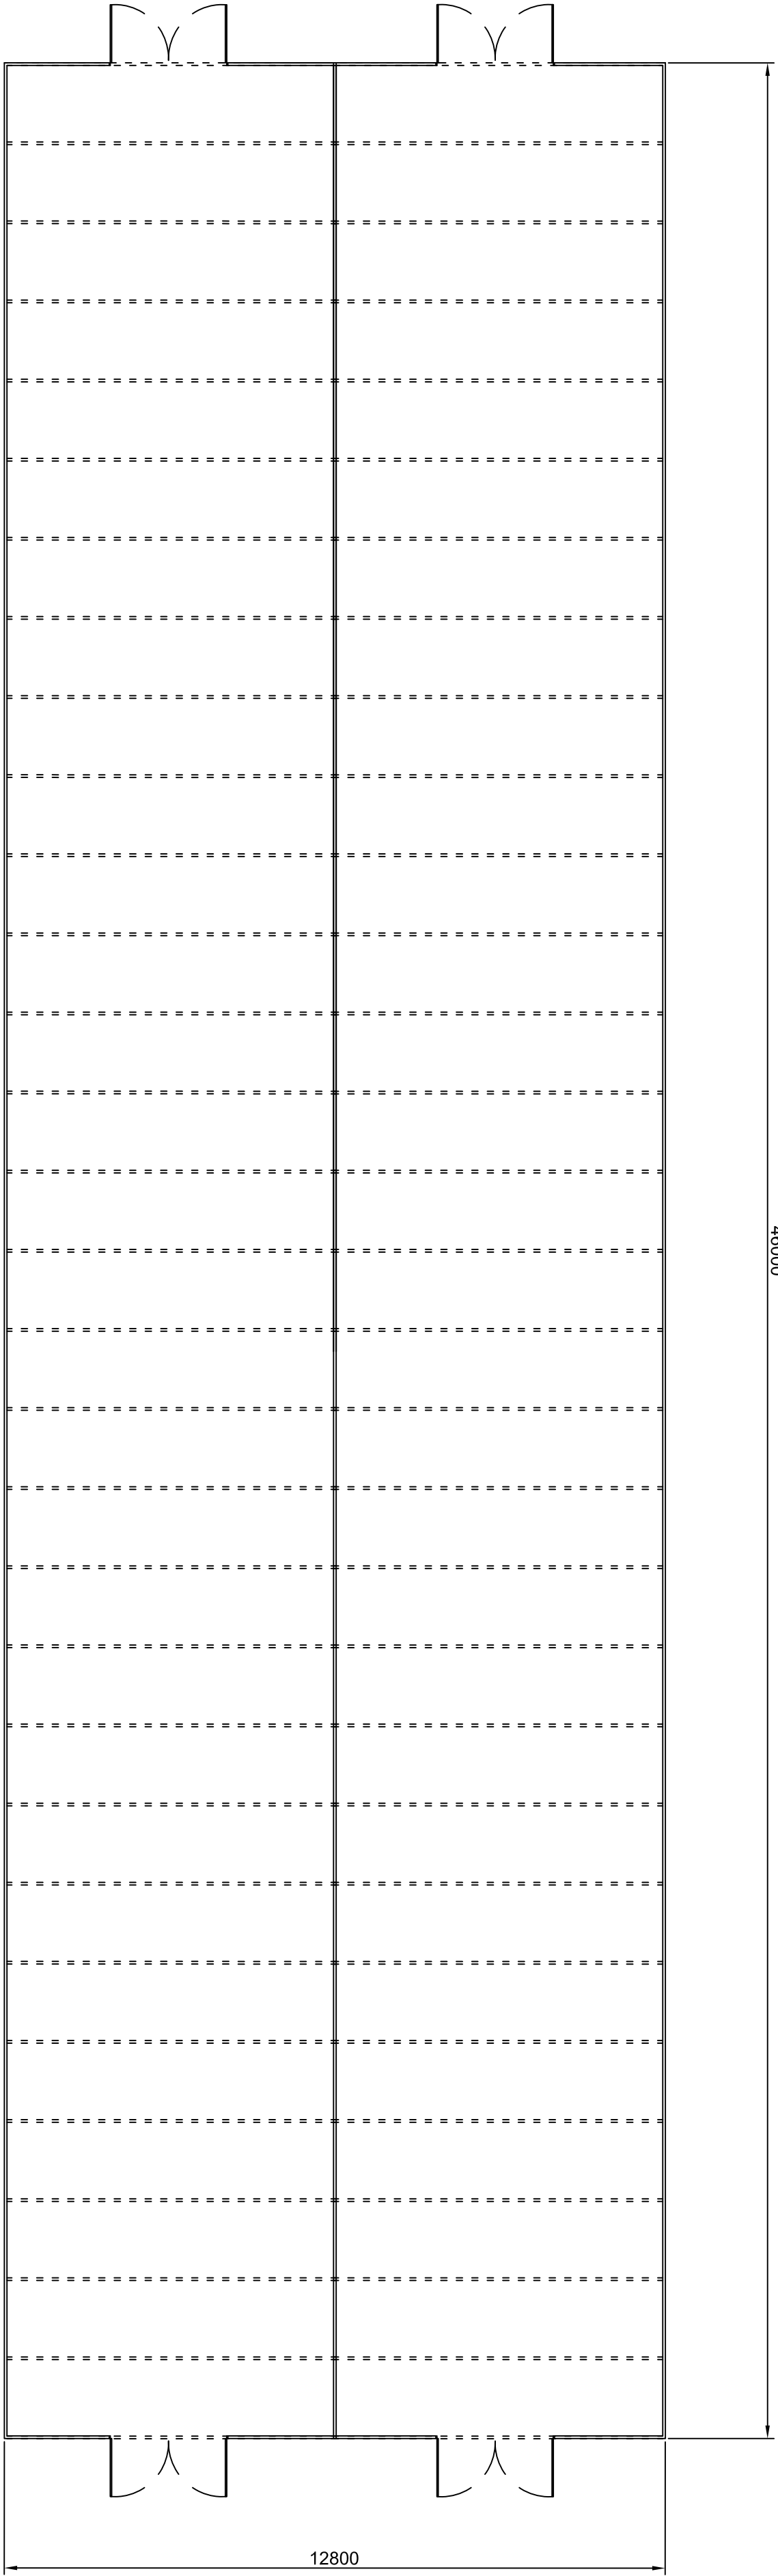


FLOOR PLAN

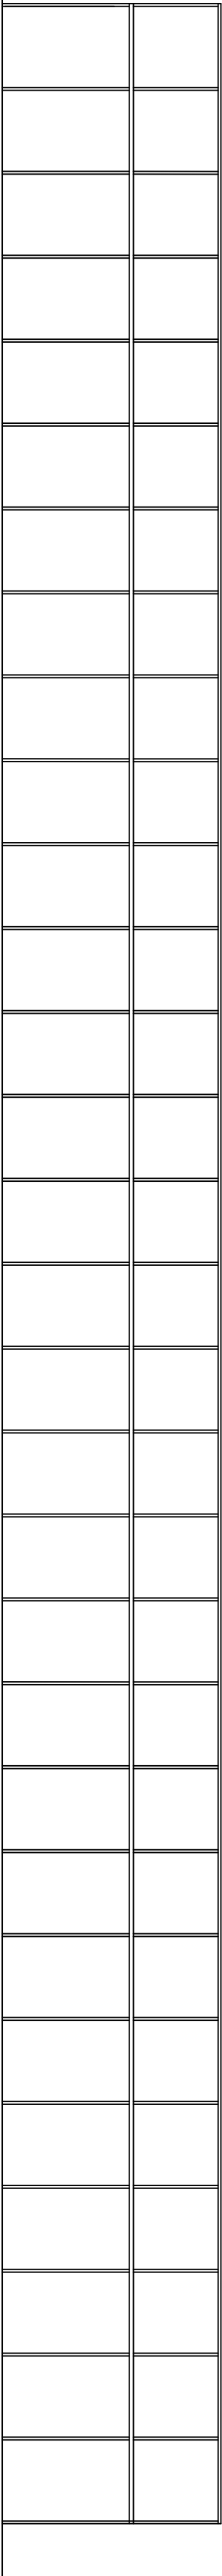


NORTH ELEVATION

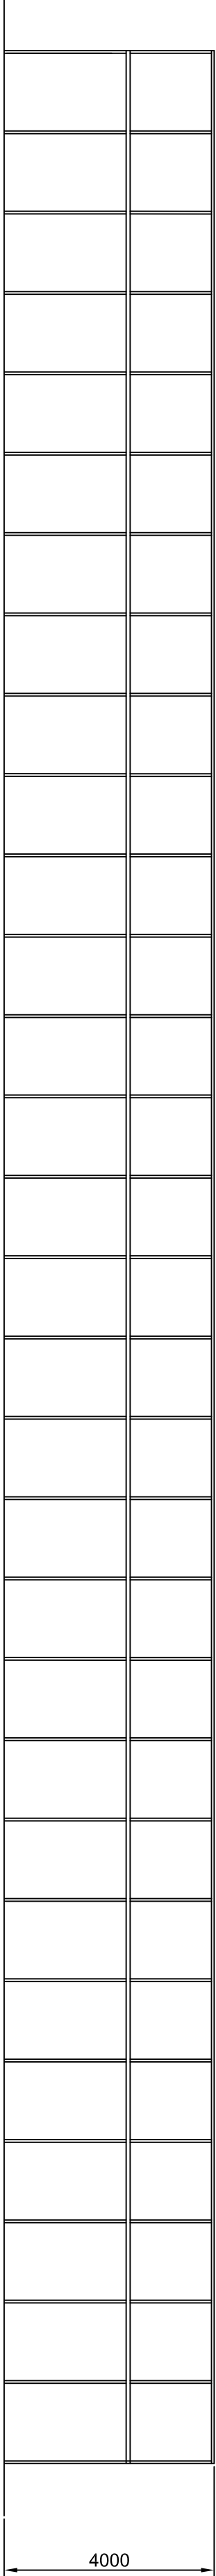

SOUTH ELEVATION

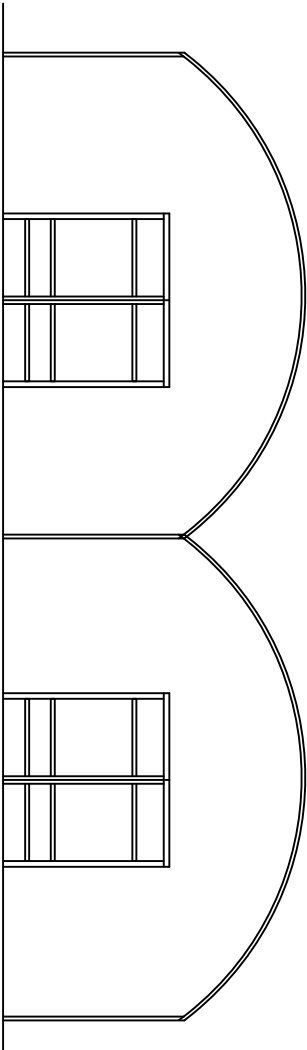

EAST ELEVATION

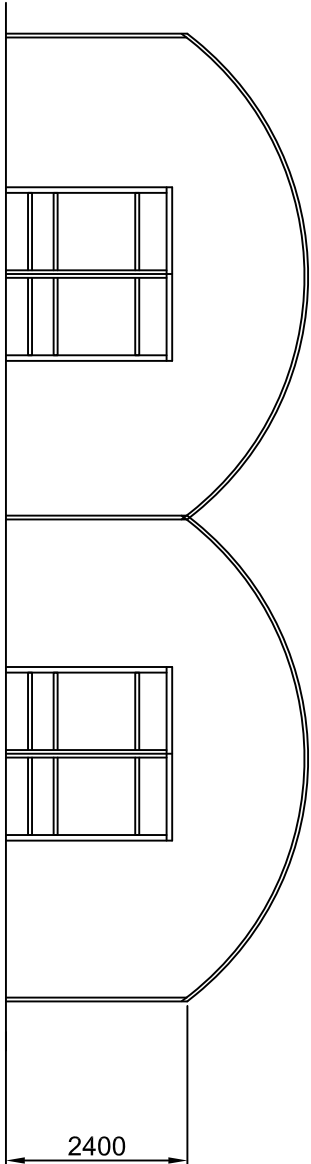

WEST ELEVATION



PRELIMINARY

FLOOR PLAN & ELEVATIONS

Scale 1:100



- NOTES:
1. Use written dimensions only. All dimensions to be checked on site and any discrepancies reported to ACORUS immediately. If in doubt ask.
 2. Where relevant, significant hazards have been identified on the drawing. Hazards which should be obvious to a competent contractor or unforeseeable have not been identified.
 3. This drawing is confidential and remains the exclusive property of ACORUS.
 4. Ordnance Survey Paper Map Copying Licence Number: 100039456.
- © ACORUS Rural Property Services Ltd.

 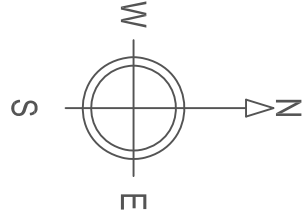

Rev	Date	Description	Rev	Date	Description

PROJECT

PROCTOR
PROCTORS NURSERY
LEEK ROAD, ENDON

TITLE
PLANS & ELEVATIONS
PROPOSED POLYTUNNELS

SCALE
AS SHOWN @A1
JOB NO.
PPN/AA21/120

DATE
05/21

DRAWN BY
EB

CHECKED BY
AA

REVISION
100_01



acorus.co.uk

Planning, Design, Property.