


EXISTING LAYOUT
64 GENEVA WAY
ST8 7FE

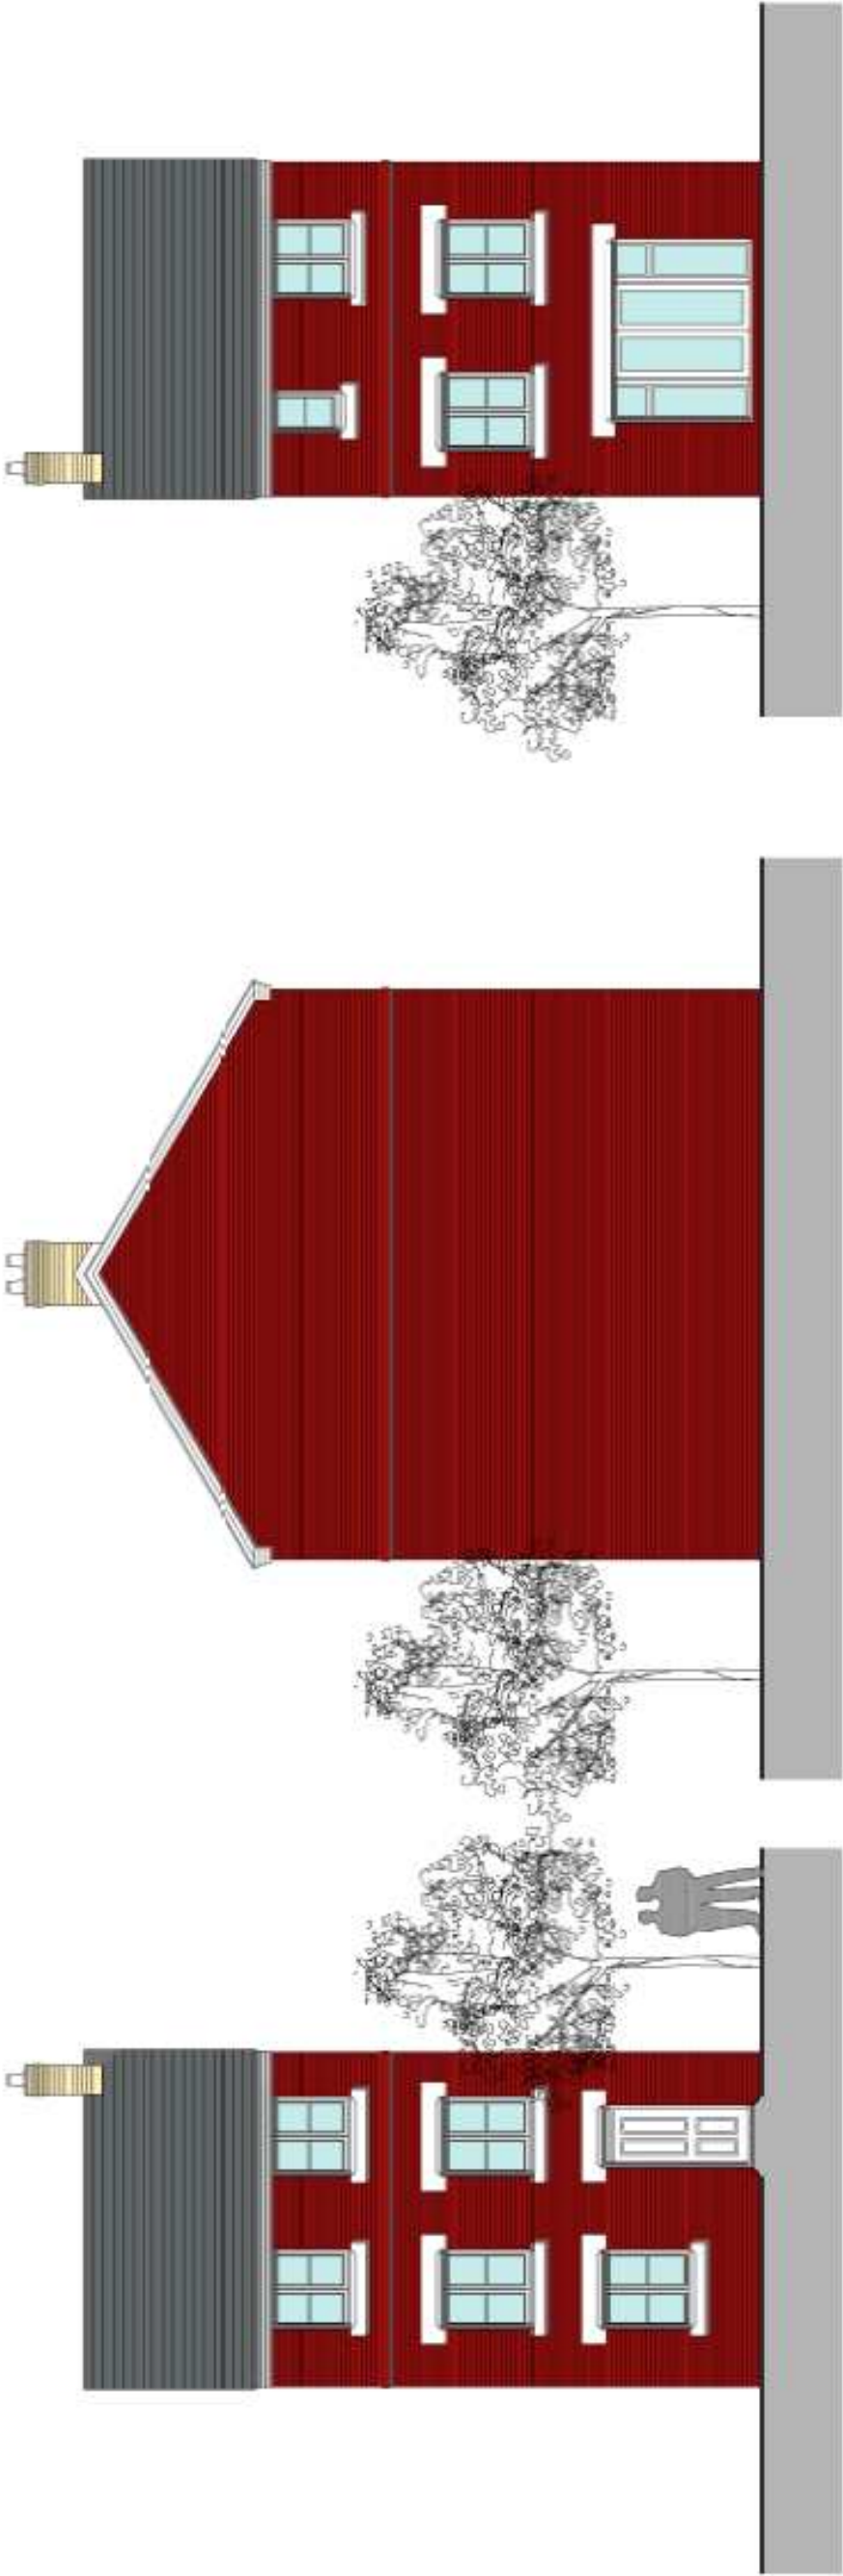

FRONT ELEVATION

SIDE ELEVATION

REAR ELEVATION

Responsibility is not accepted for errors made by others in scaling from this drawing. All construction information should be taken from figured dimensions only.

A3 Original Scale

PROJECT

64 GENEVA WAY ST8 7FE

DRAWING

TITLE

ELEVATIONS V1-64 GENEVA WAY

SCALE	DATE	DRAWN	CHK	DRAWING NUMBER	REV
1:100	09.11	TL	DJE	31679_P(0)_136	.

XXXX	X	XXXX	XXXX	XXXX	XXXX
date	rev	name	chk	note	