






Existing Front Elevation

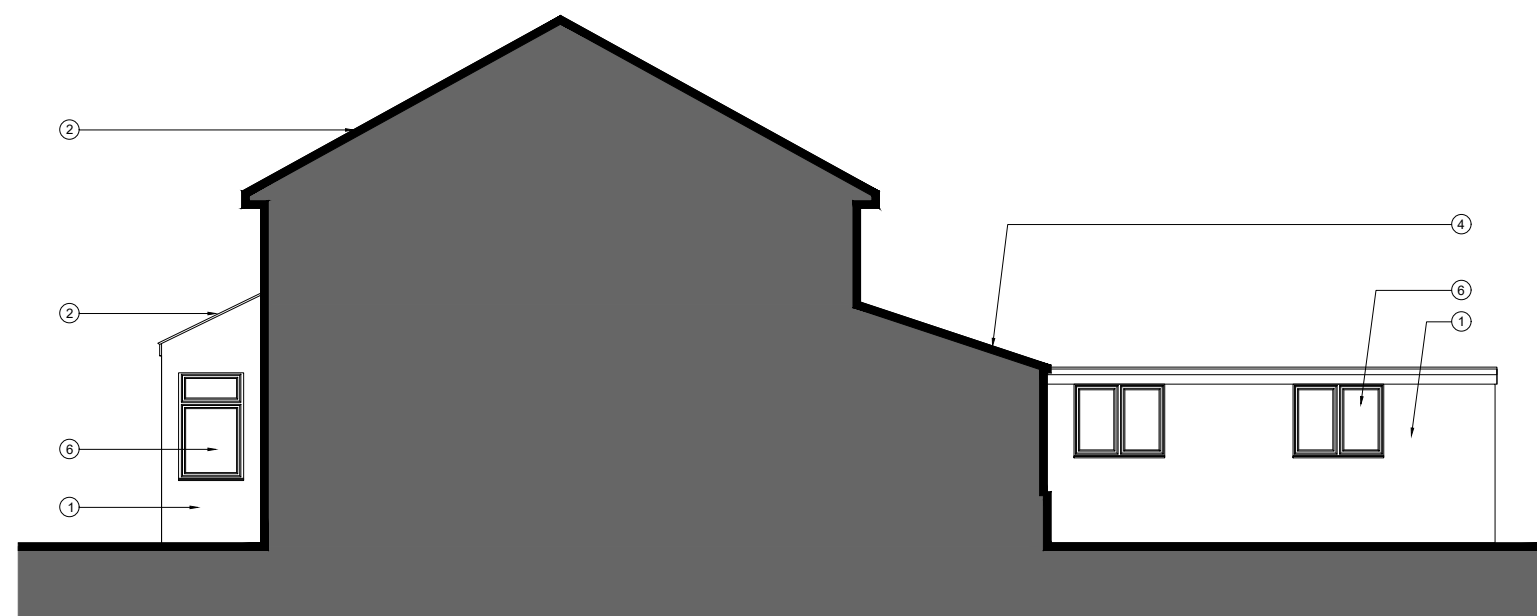

Existing Side Elevation

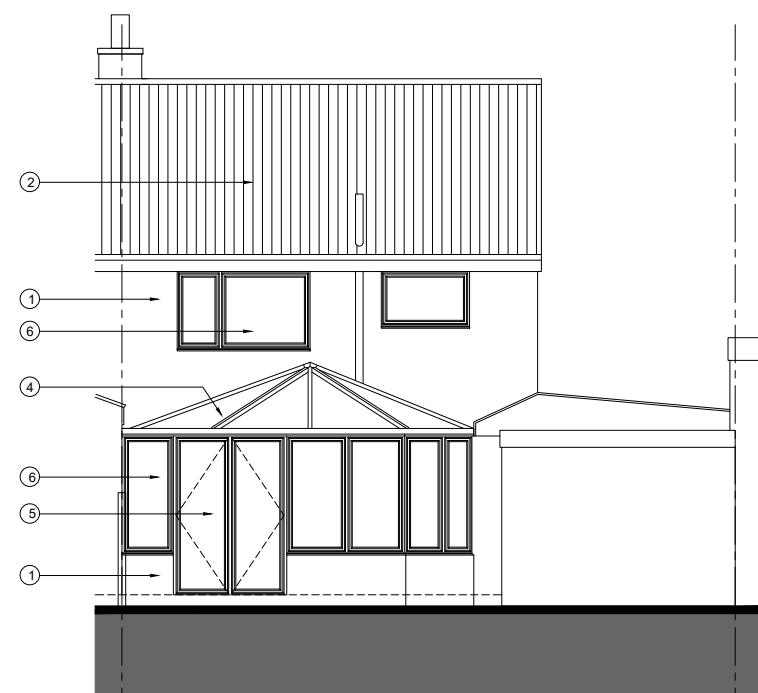

Existing Rear Elevation

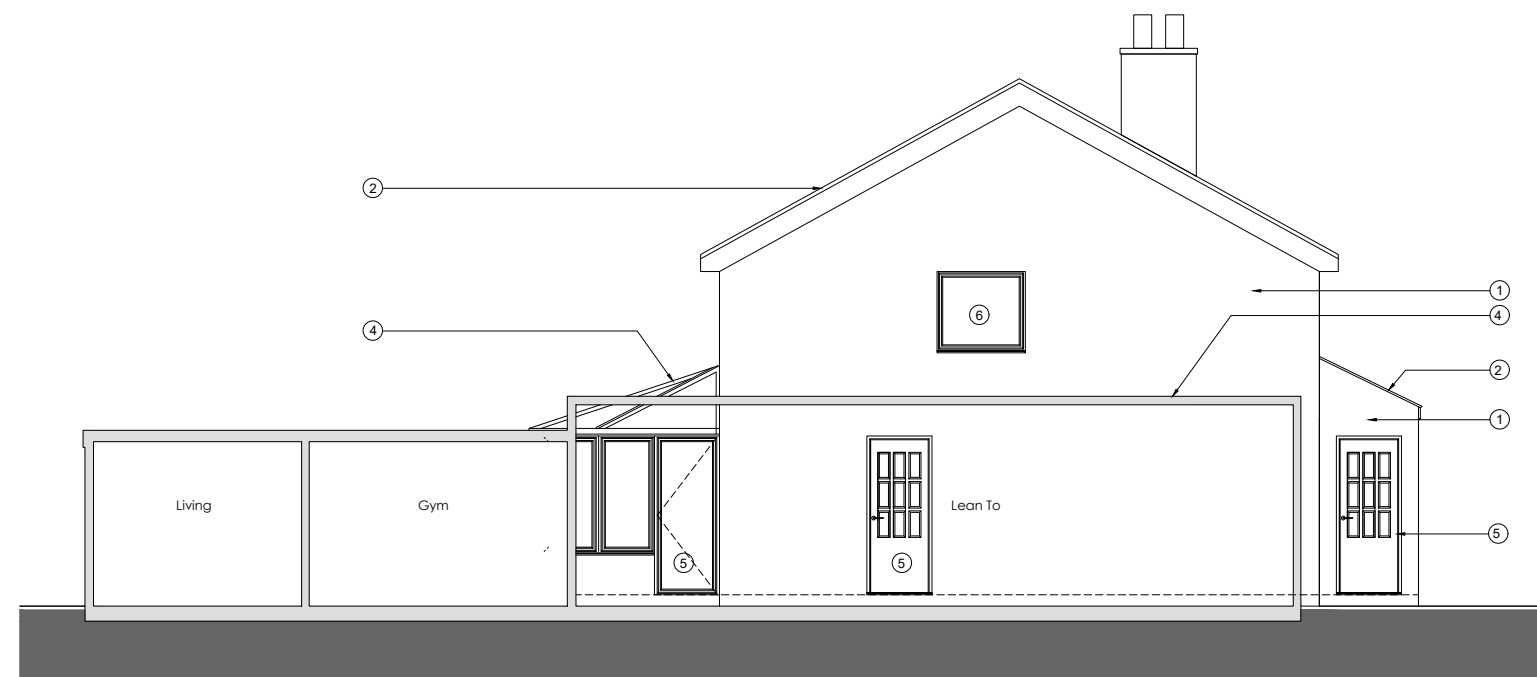

Existing Side Elevation

LEGEND

- ① Existing brickwork
- ② Roof tiles to dwelling roof
- ③ Existing horizontal timber cladding
- ④ Existing uPVC roof panels
- ⑤ uPVC doors
- ⑥ uPVC windows

0m 2m 4m 6m 8m 10m
1:100@A3

Rev	Amendment	Date	Dm	Chk

Site: Proposed Extension at
17 Birchendale Close, Lower Tean,
Stoke-On-Trent, ST10 4LT

Client: Mr & Mrs Harding
Title: Existing Elevations

Date: February 2021

Scale: 1:100

Paper Size: A3

Dwg No: 10

Rev: -