


MINOR INACCURACIES MAY OCCUR DUE TO PRINTING PROCESSES. ALL
WRITTEN / SCALED DIMENSIONS & FLOOR AREAS ARE SUBJECT TO
VERIFICATION BY CONTRACTOR(S) ON SITE.

0m 1m 2m
1:50@A3

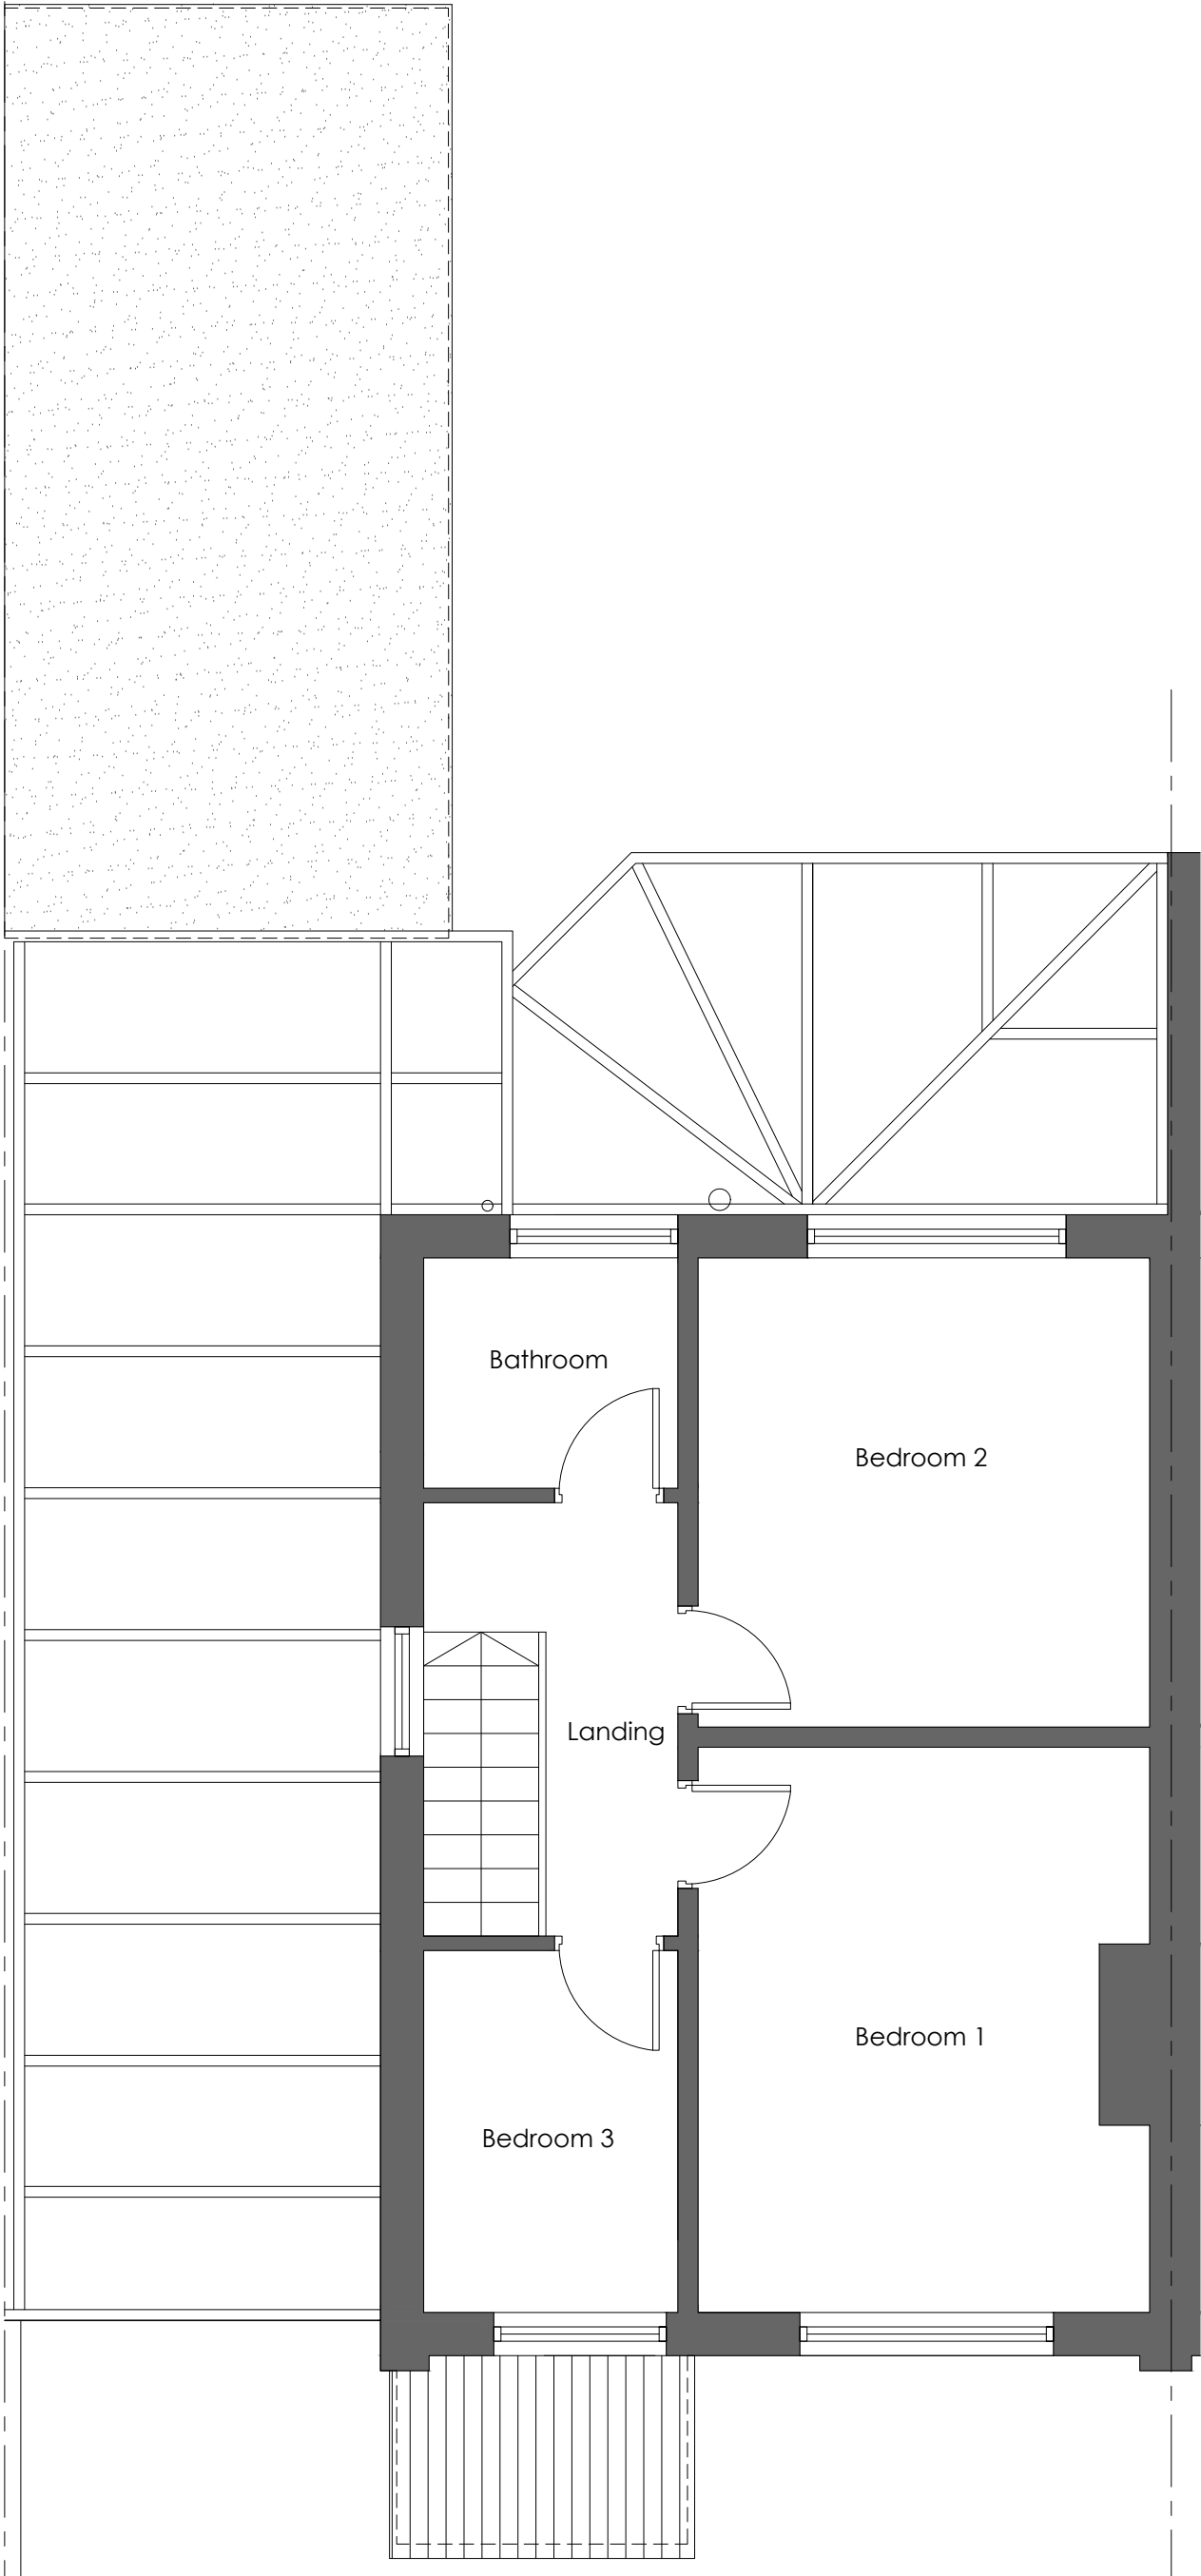

Existing First Floor Plan

Rev	Amendment	Date	Dm	Chk

Site:	Proposed Extension at 17 Birchendale Close, Lower Tean, Stoke-On-Trent, ST10 4LT			
Client:	Mr & Mrs Harding			
Title:	Existing First Floor Plan			
Date:	February 2021			
Scale:	1:50	Paper Size:	A3	
Dwg No:	12	Rev:	-	