


MINOR INACCURACIES MAY OCCUR DUE TO PRINTING PROCESSES. ALL
WRITTEN / SCALED DIMENSIONS & FLOOR AREAS ARE SUBJECT TO
VERIFICATION BY CONTRACTOR(S) ON SITE.

0m 1m 2m
1:50@A3

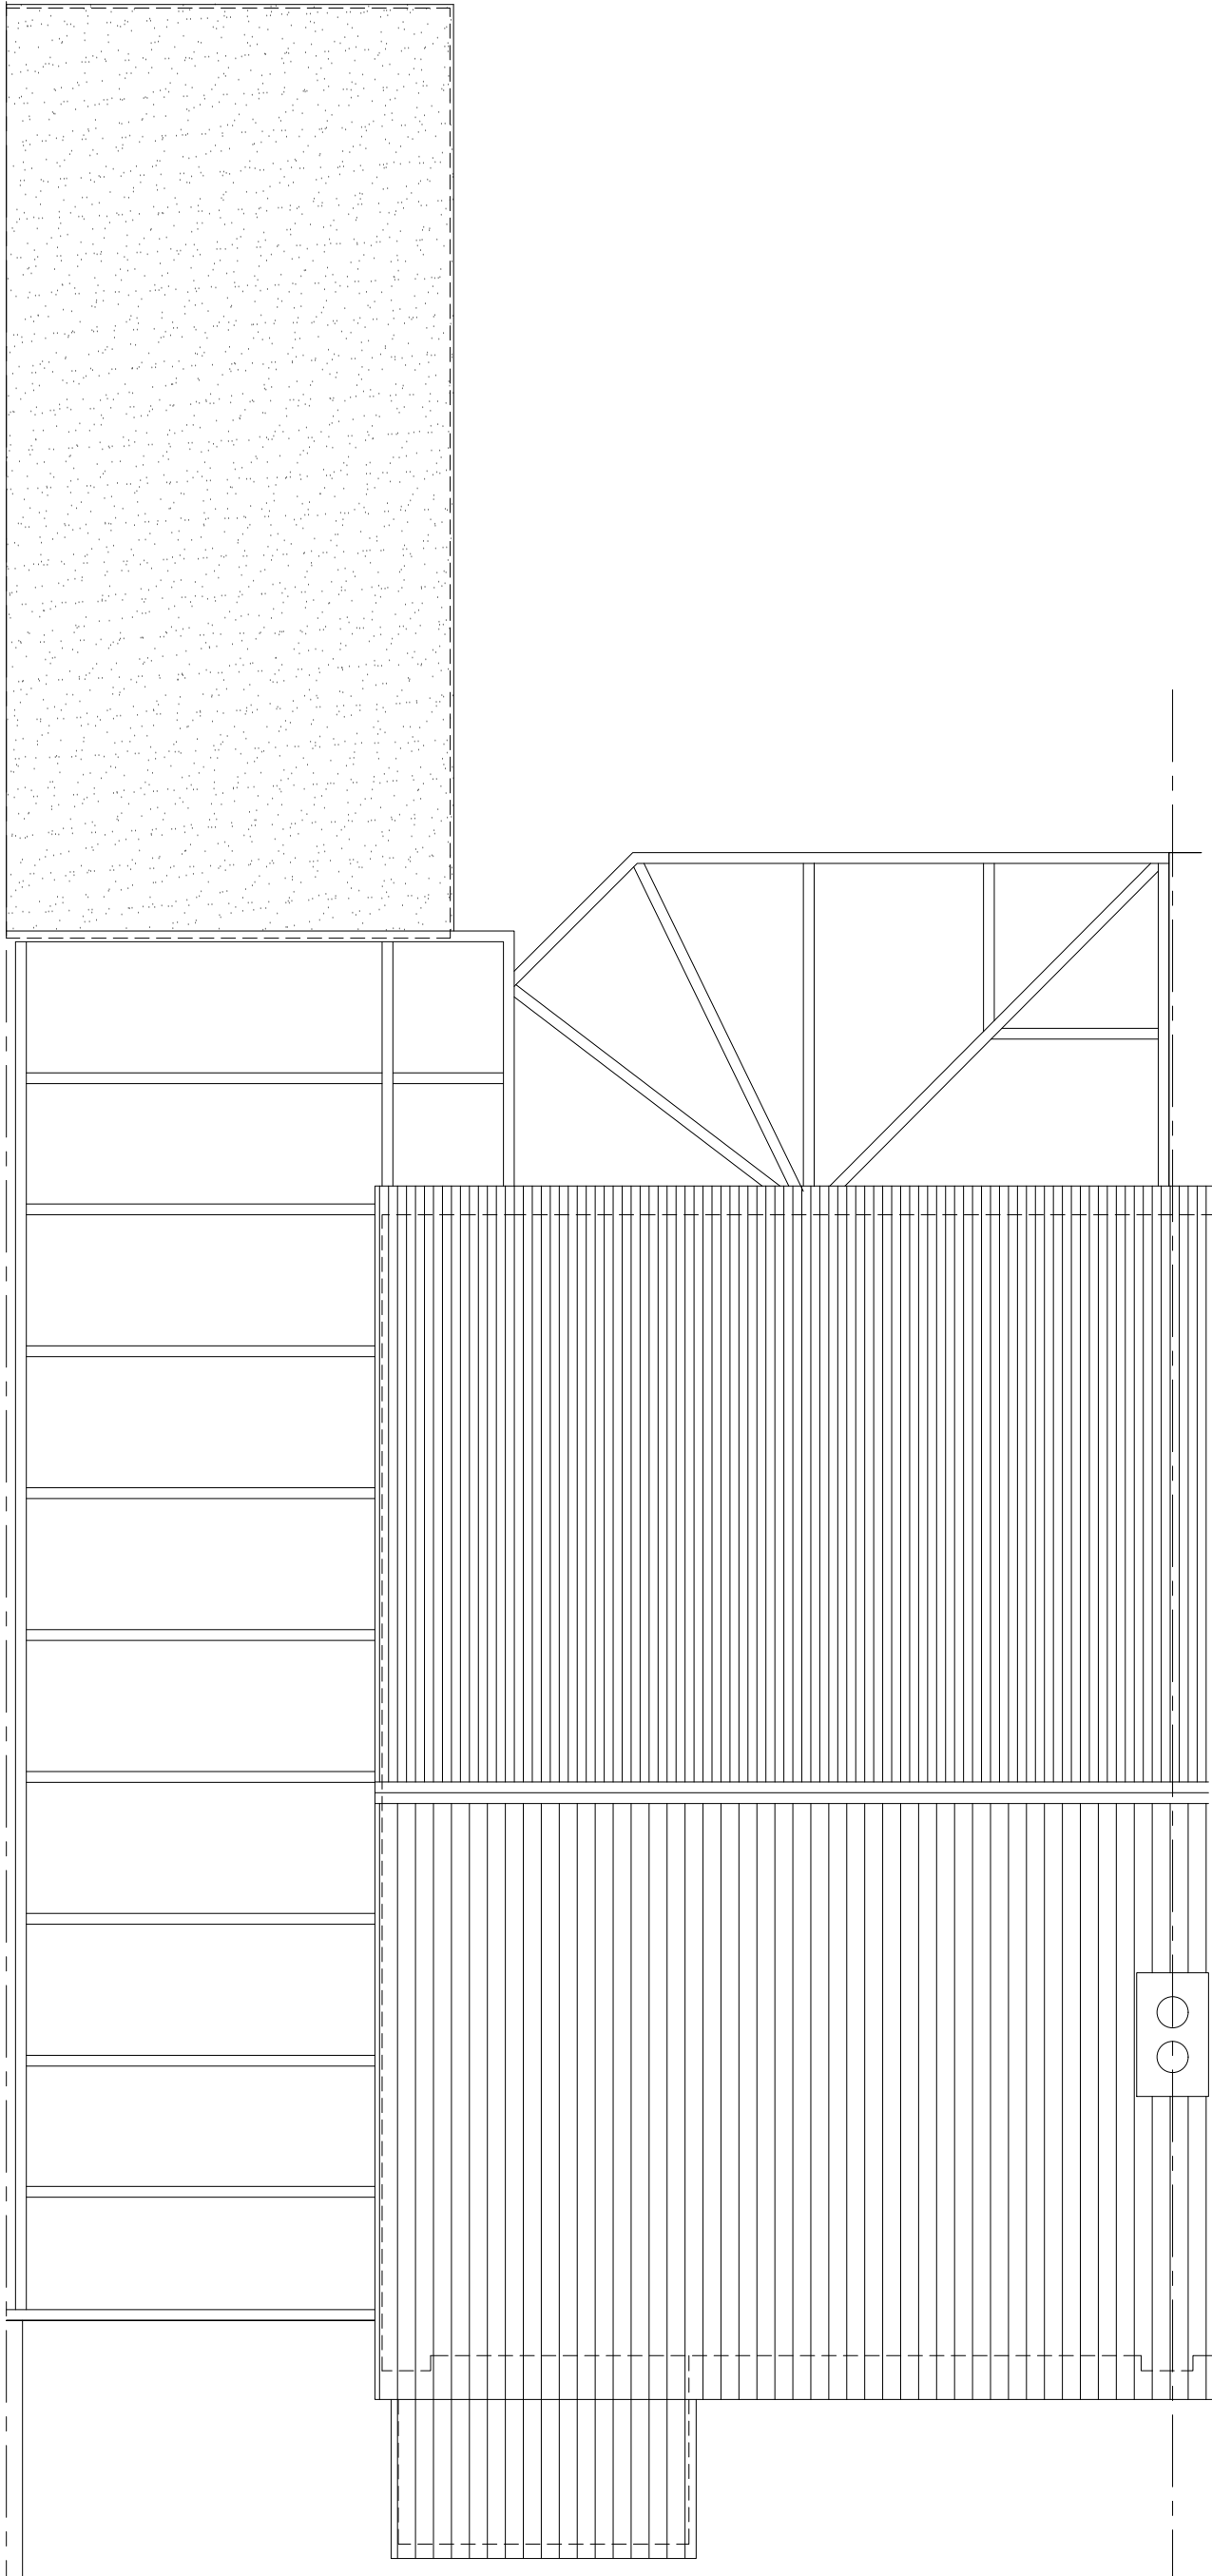

Existing Roof Plan

Rev	Amendment	Date	Dwn	Chk

Site: Proposed Extension at
17 Birchendale Close, Lower Tean,
Stoke-On-Trent, ST10 4LT

Client: Mr & Mrs Harding

Title: Existing Roof Plan

Date: February 2021

Scale: 1:50

Dwg No: 13

Paper Size: A3

Rev: -