


MINOR INACCURACIES MAY OCCUR DUE TO PRINTING PROCESSES. ALL  
WRITTEN / SCALED DIMENSIONS & FLOOR AREAS ARE SUBJECT TO  
VERIFICATION BY CONTRACTOR(S) ON SITE.

0m 1m 2m  
1:50@A3

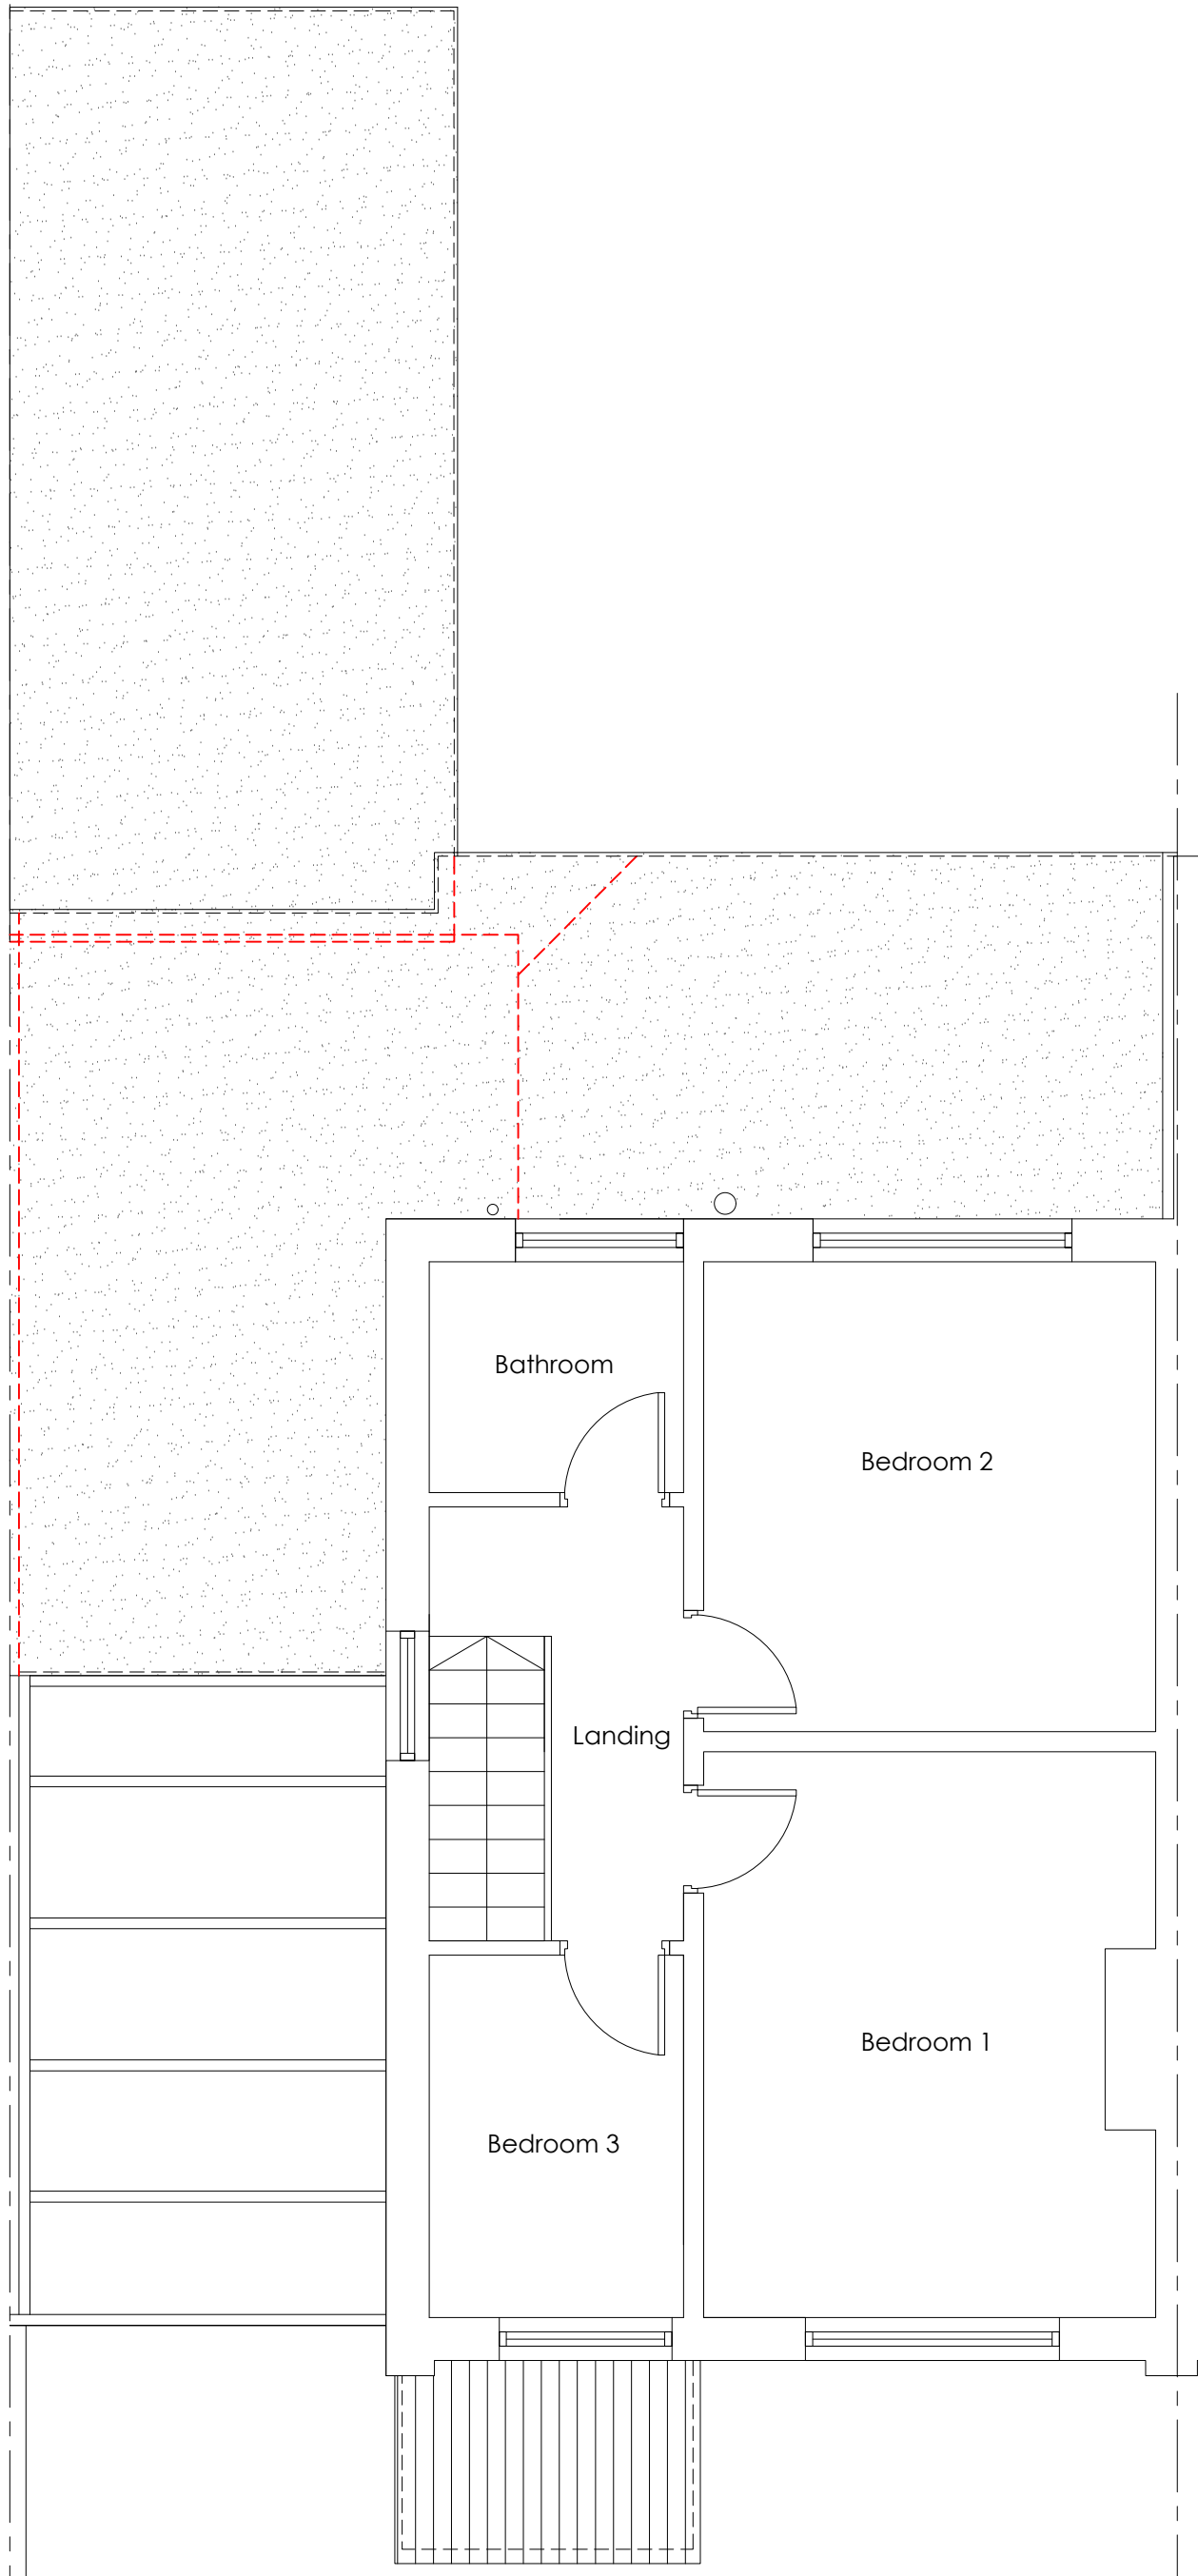

# Proposed First Floor Plan

| Rev | Amendment                   | Date     | Dm | Chk |
|-----|-----------------------------|----------|----|-----|
| A   | Updated to clients comments | 08.03.21 | DB | DB  |

Site: Proposed Extension at  
17 Birchendale Close, Lower Tean,  
Stoke-On-Trent, ST10 4LT

Client: Mr & Mrs Harding

Title: Proposed Roof Plan

Date: February 2021

Scale: 1:50 Paper Size: A3

Dwg No: **23** Rev: **A**